

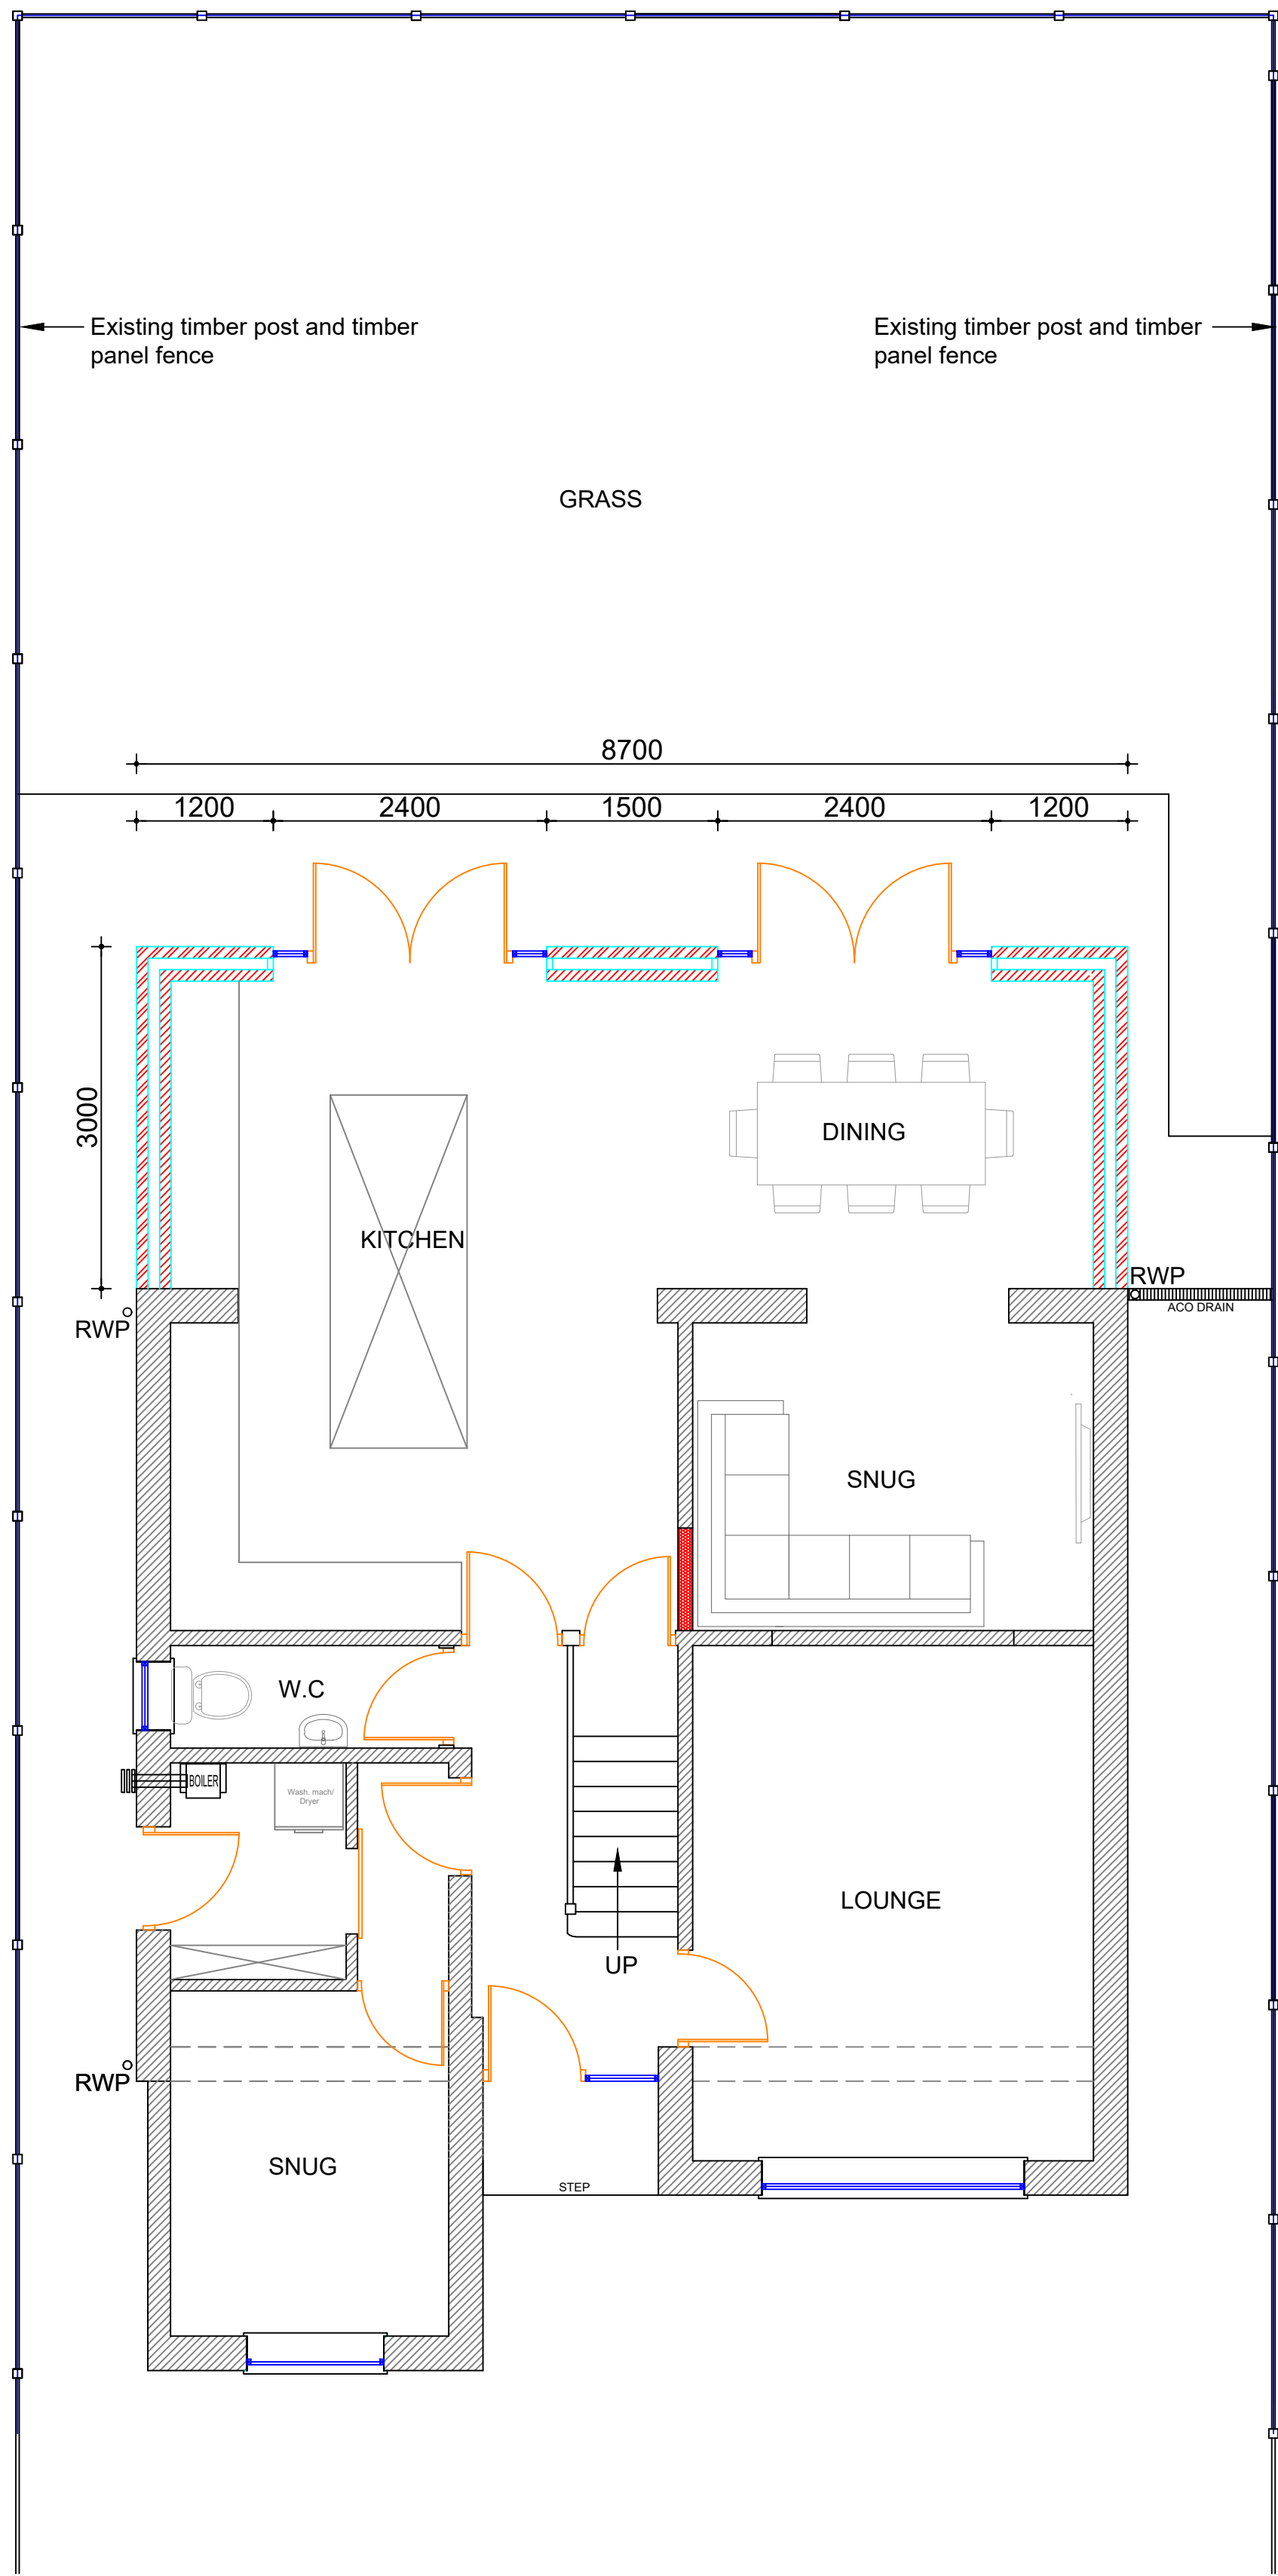


GENERAL NOTES


1. All dimensions are in millimetres unless otherwise noted.
2. This drawing is not to be copied or disclosed by or forwarded on to any unauthorised persons without prior written consent of Gamble King and Noone Limited.
3. Do not scale from this drawing and is only to be used for Local Authority Approval purposes only.

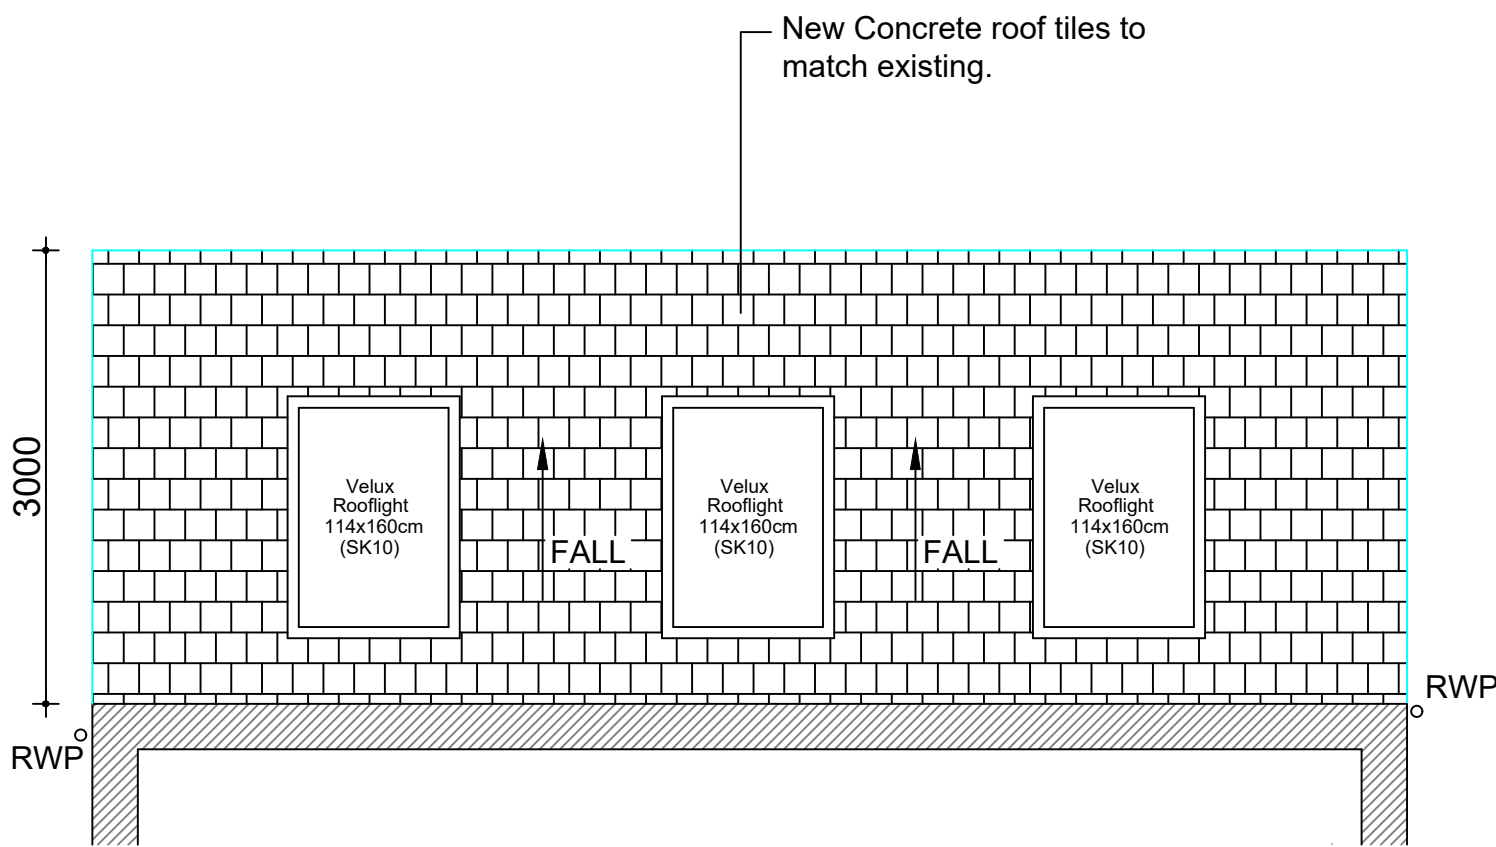

Proposed Ground Floor Plan (1:50)

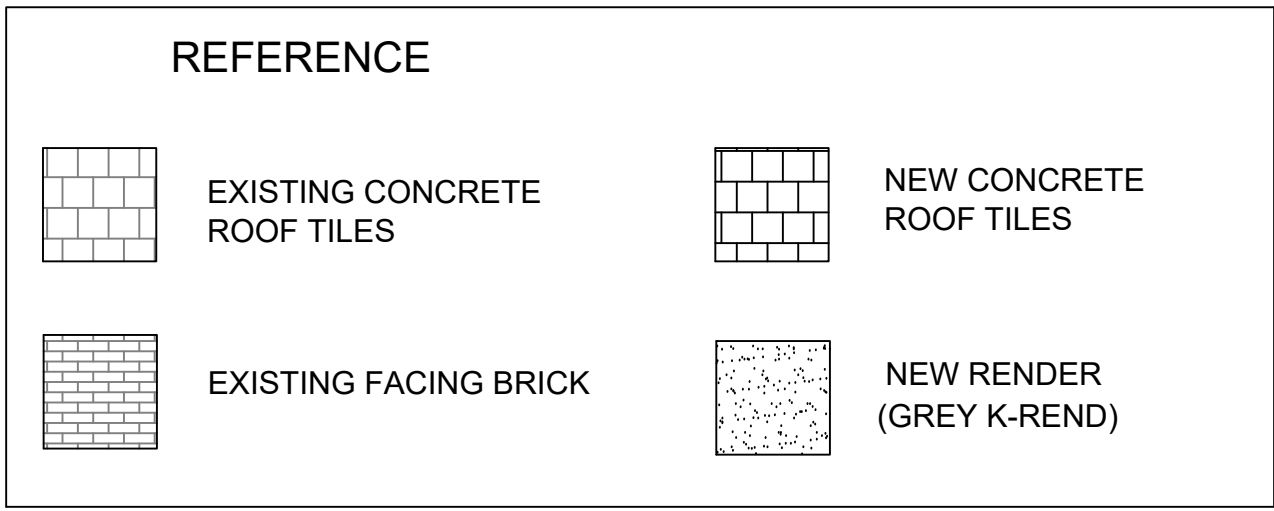


Proposed Roof Plan (1:50)

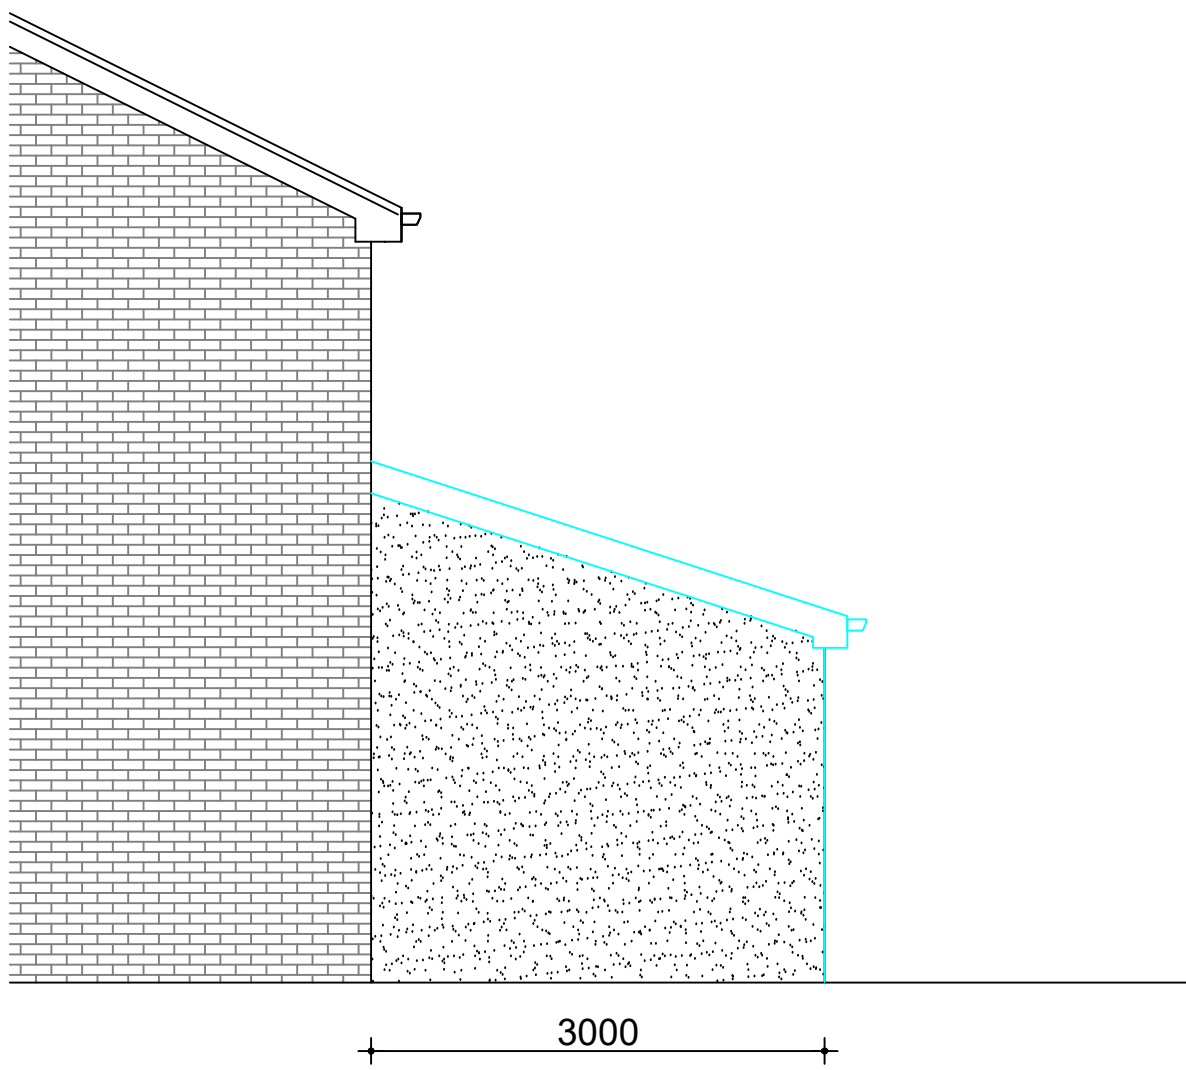

Proposed Side Elevation (1:50)


NEW FASCIA BOARDS, SOFFITS ETC ARE WHITE UPVC.  
NEW RAINWATER GOODS, GUTTERS, DOWNPIPES TO BE BLACK.

NEW WINDOW FRAMES ARE TO BE UPVC ANTHRACITE GREY

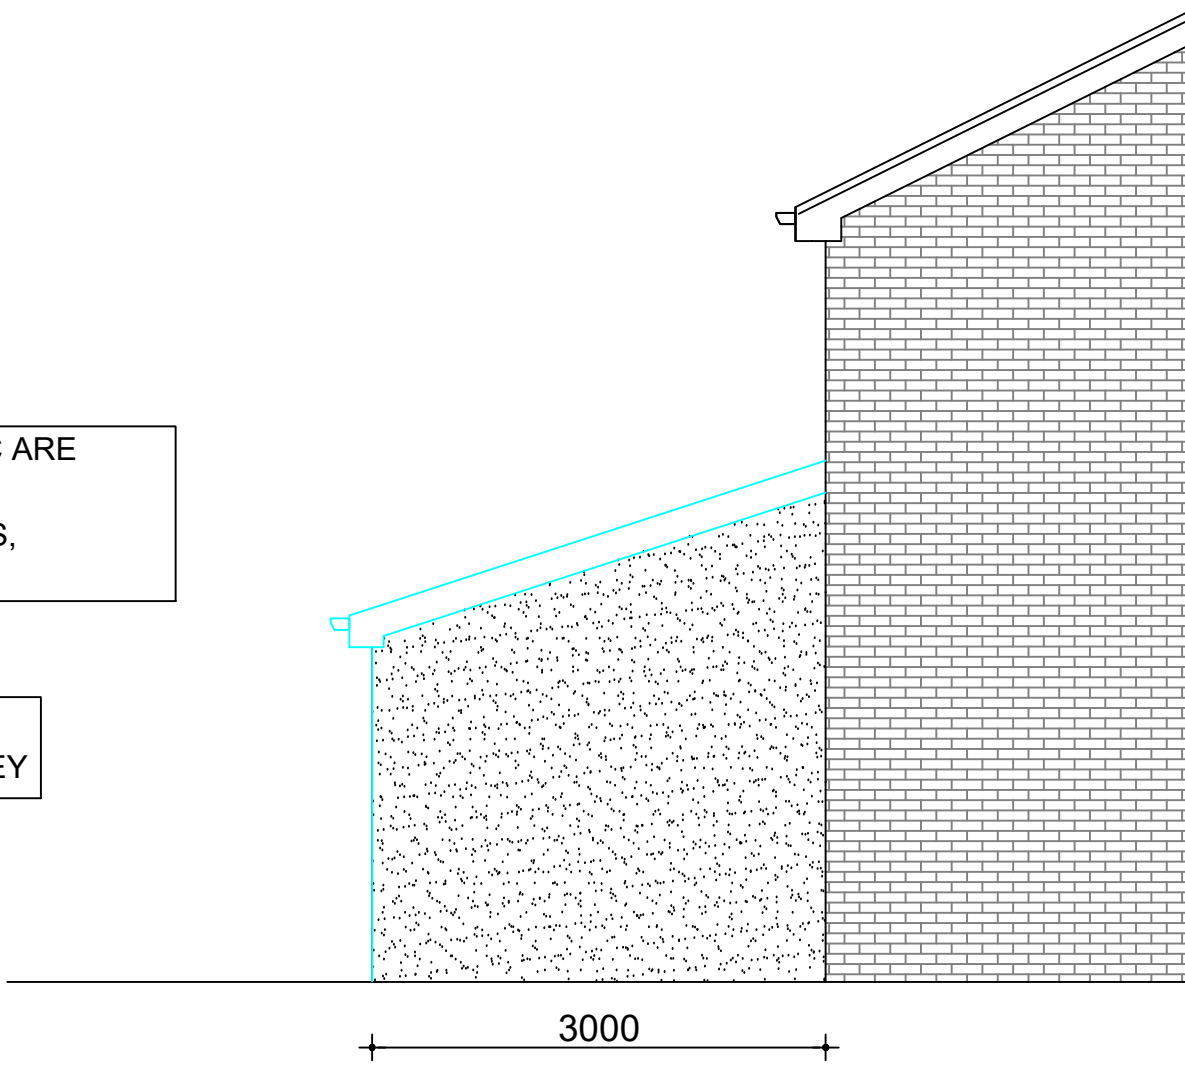


Proposed Side Elevation (1:50)


SCALE AS SHOWN AT A1

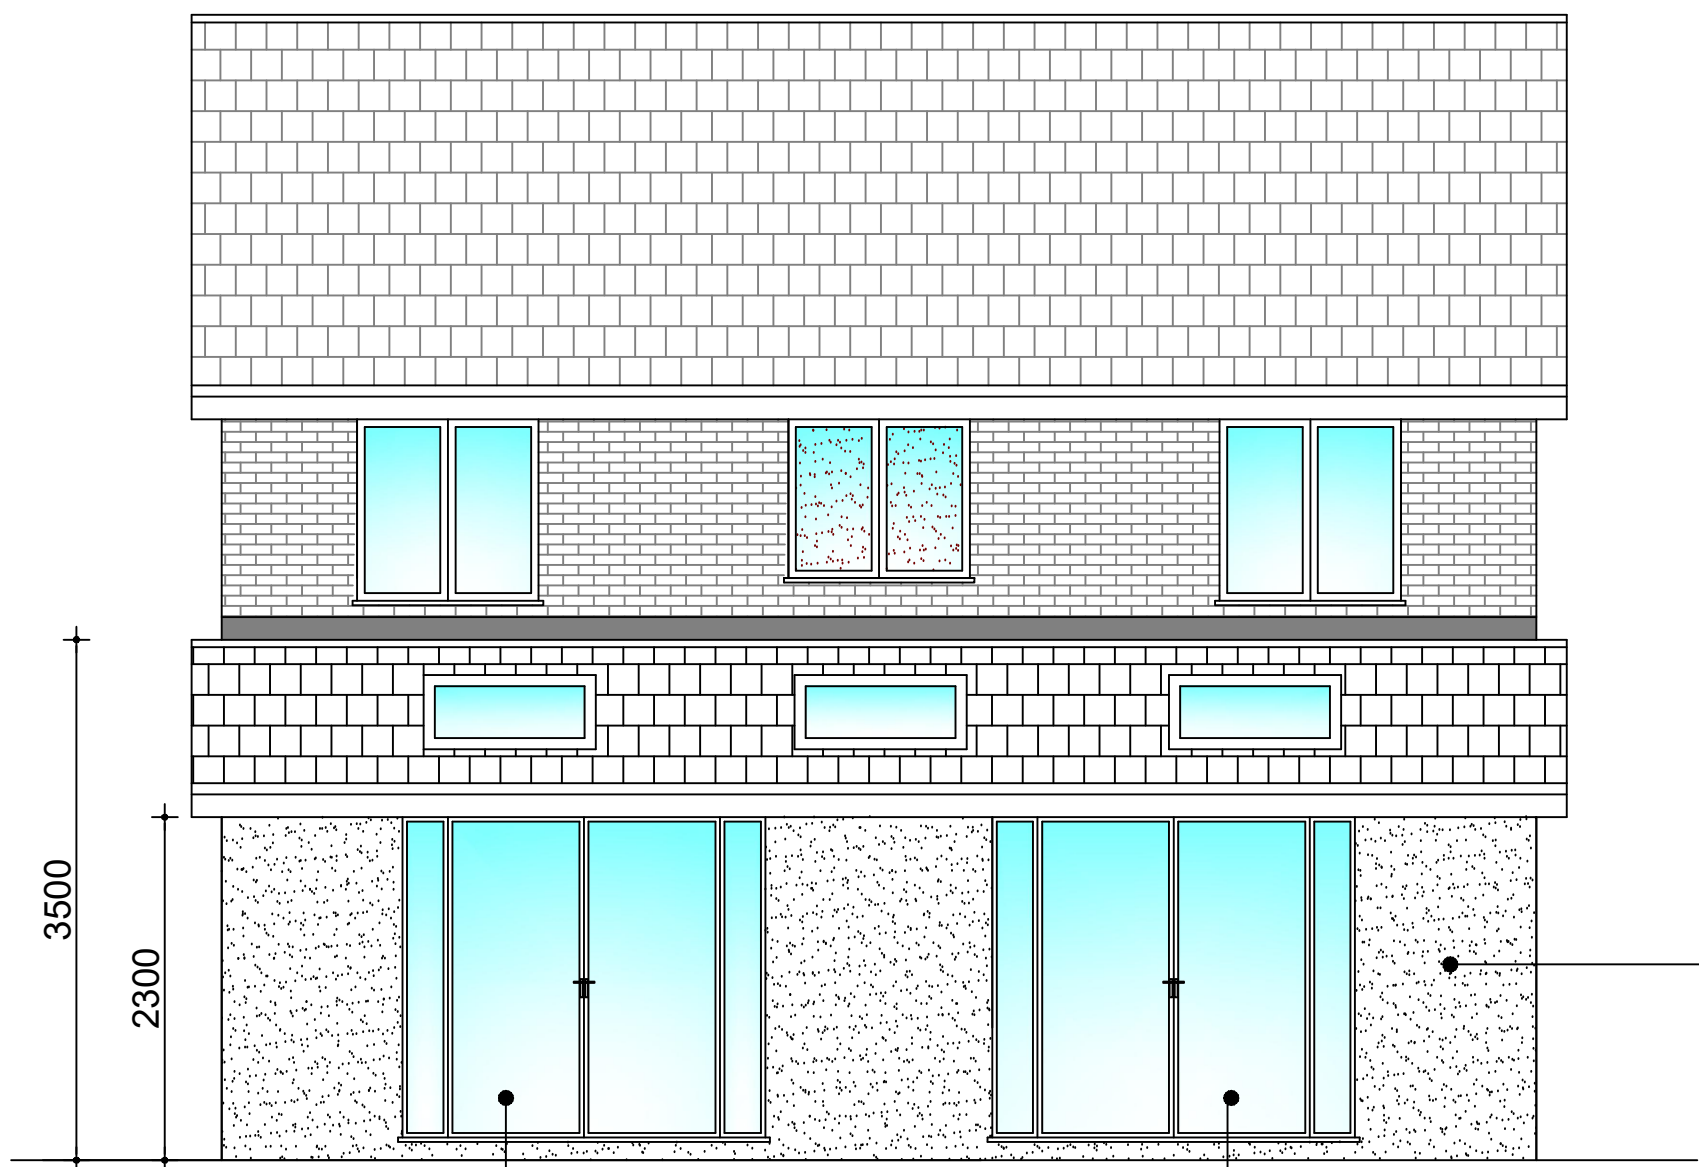

Proposed Rear Elevation (1:50)

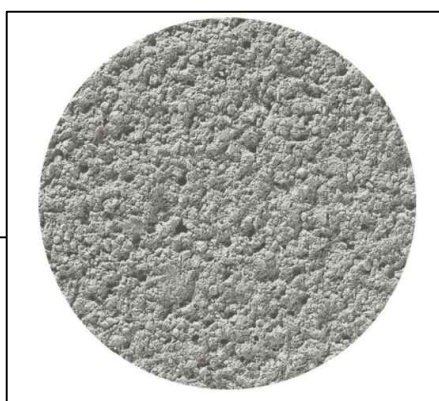

New Grey K-Rend Finish

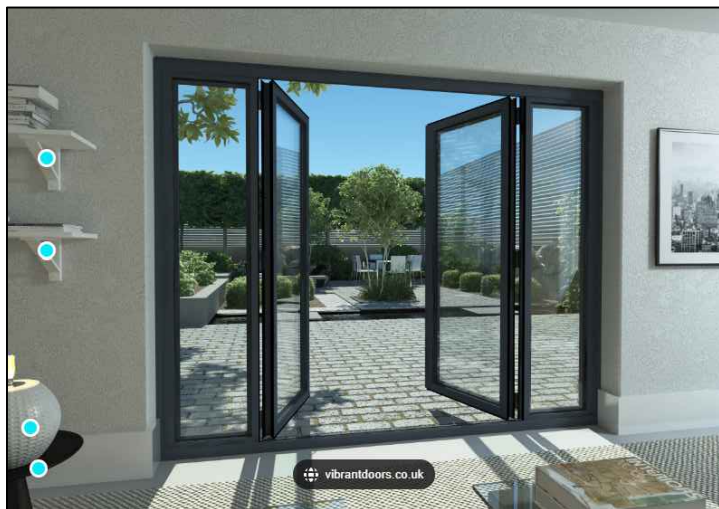

Proposed Exterior Aluminum Doors (N.T.S)

|   |  |           |          |
|---|--|-----------|----------|
| Client                                                                                             |  |           |          |
| Mr. P. and Mrs. E. Wright                                                                          |  |           |          |
| Job                                                                                                |  |           |          |
| 7 Waddington Fold,<br>Rochdale.<br>OL16 4QB.                                                       |  |           |          |
| Org                                                                                                |  |           |          |
| Proposed Ground Floor, Roof Plan &<br>Elevations                                                   |  |           |          |
| Drawn                                                                                              |  | Date      | Scale    |
| S.King                                                                                             |  | Feb. 2024 | As Shown |
| Job No.                                                                                            |  | Org No.   |          |
| D24.01.14                                                                                          |  | P02       |          |
| <b>Gamble King and Noone Ltd</b>                                                                   |  |           |          |
| Consulting Structural Engineers & Building Surveyors                                               |  |           |          |
| 5 Queen Street<br>Oldham<br>OL1 1RD<br>Tel 0161 652 1183<br>Mobile: 07756 902 604<br>07725 145 369 |  |           |          |