


Revision	Description	By	Date
P02	Issue of Stage 3 Final Drawings	BN	09/11/23
P01	Issue of Drawing Package	BN	10/10/23

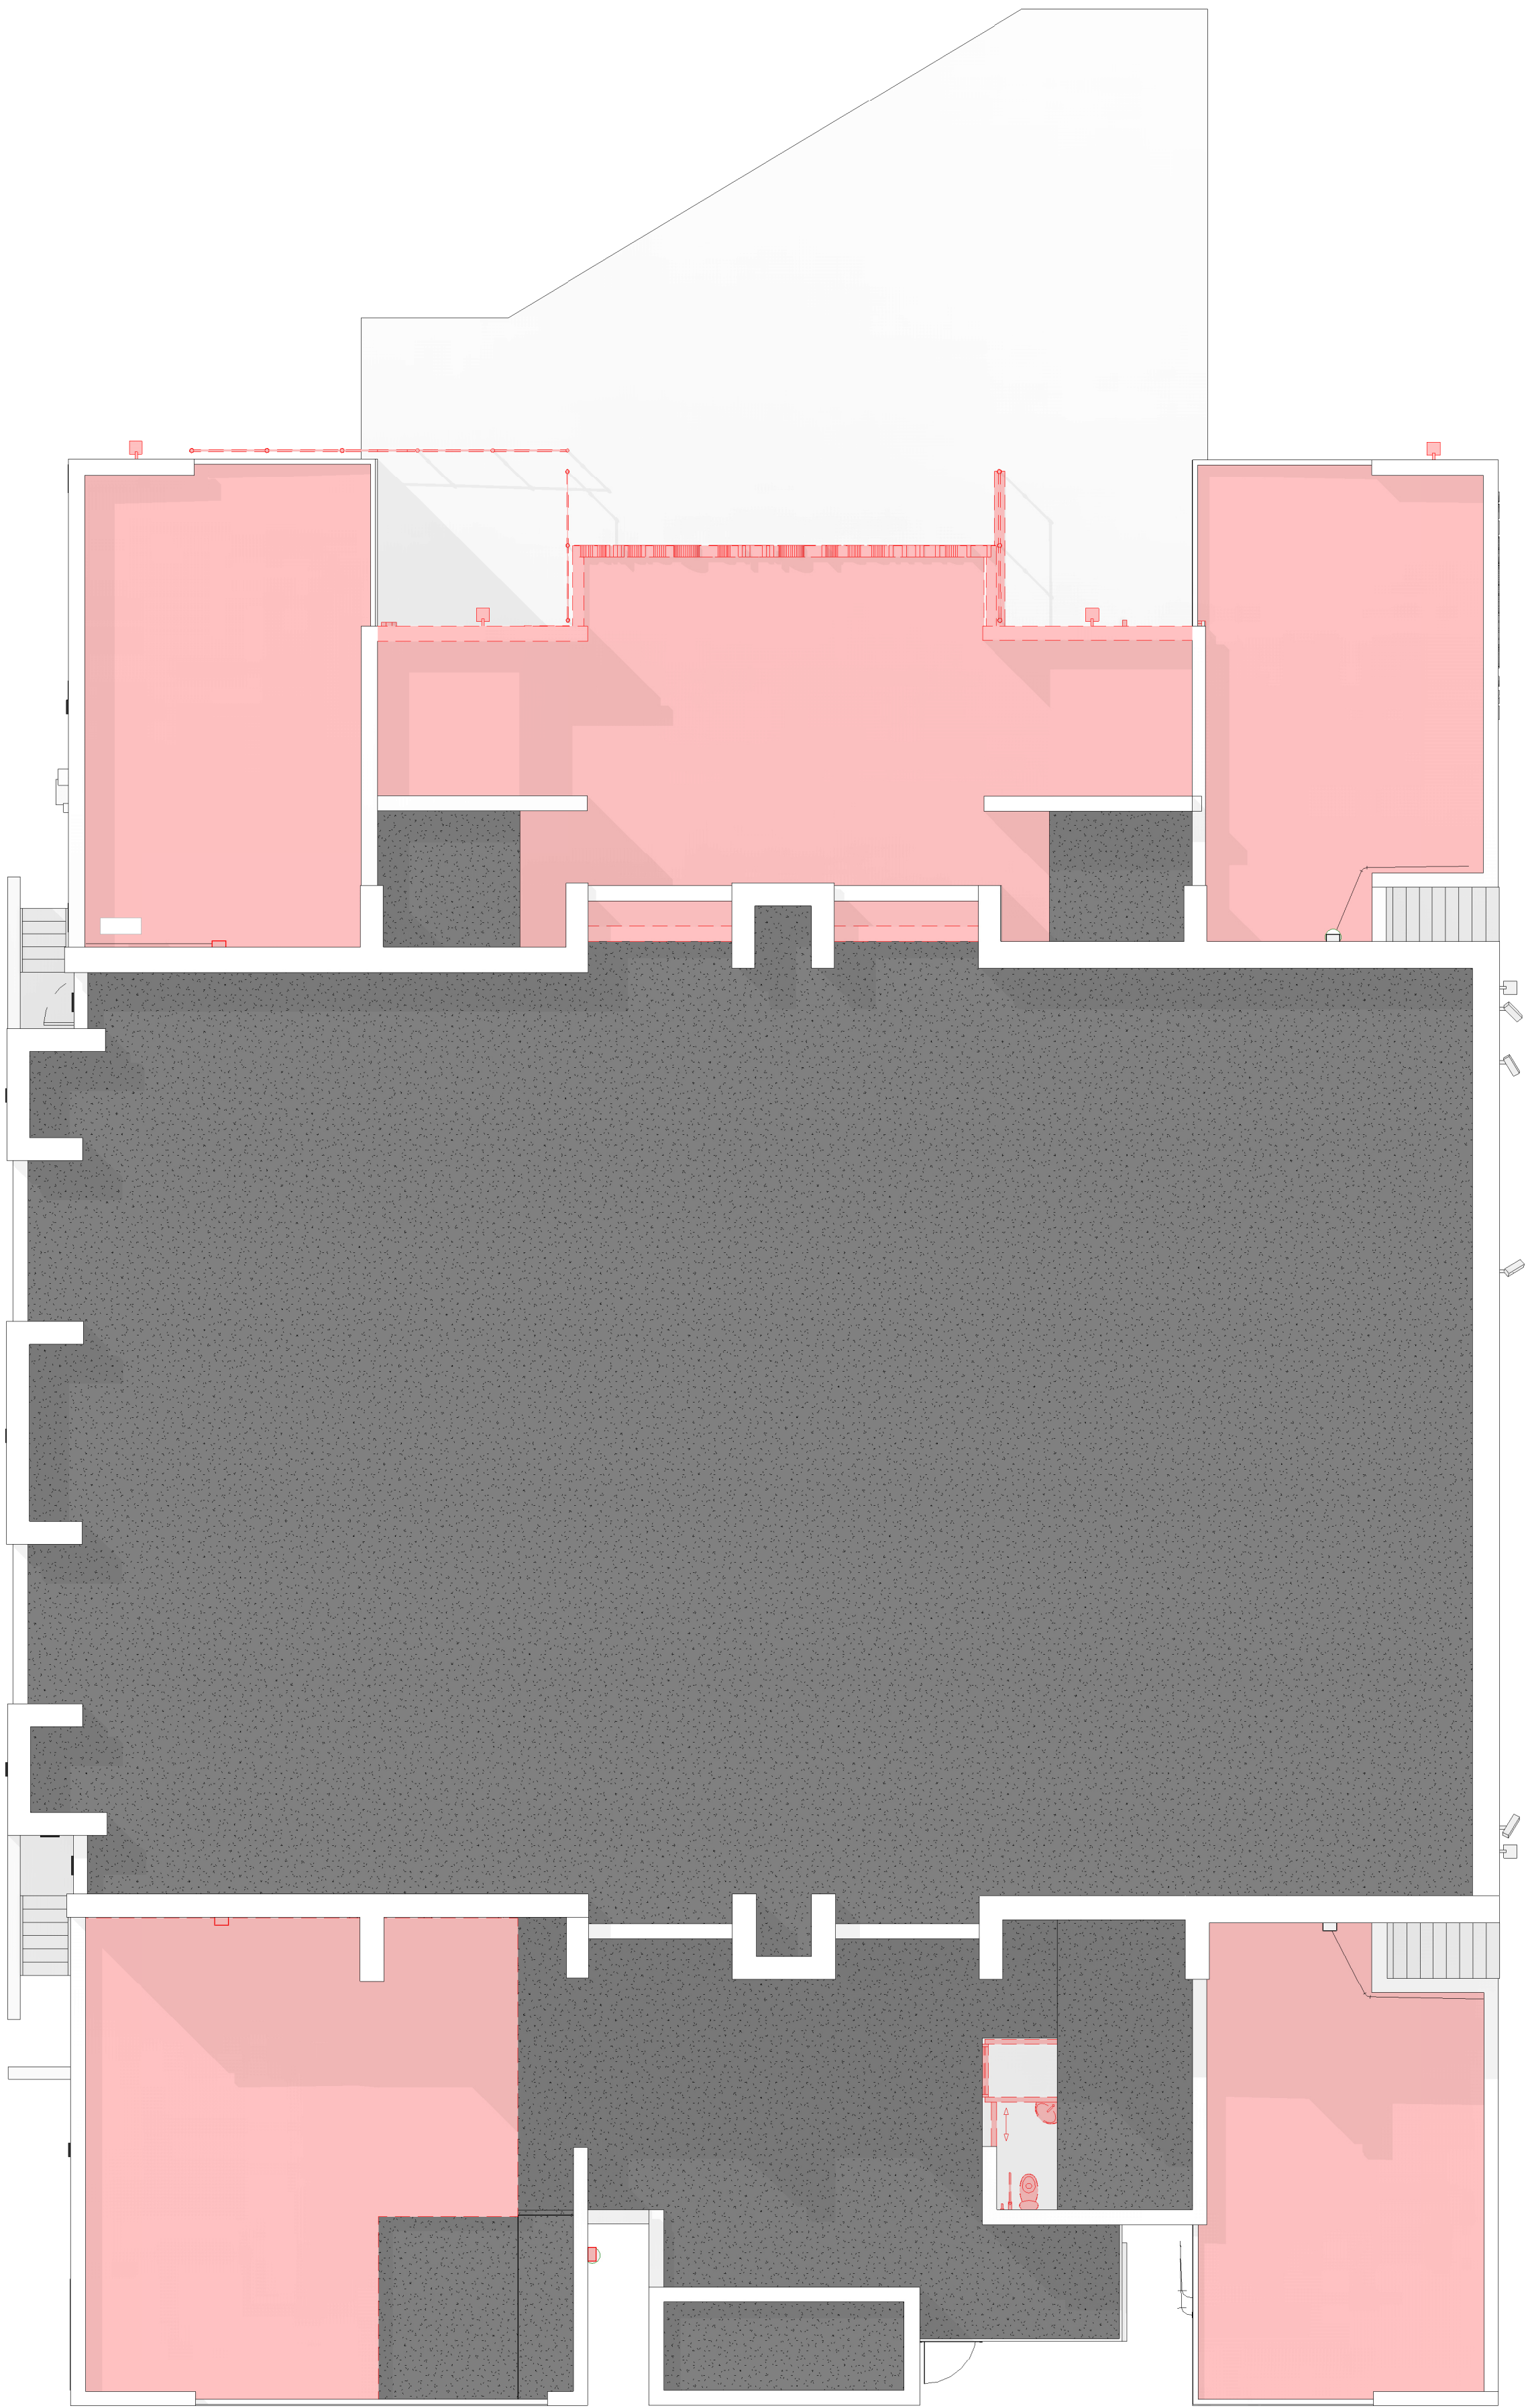

Demolition Key Plan

Existing Element to be Demolished

!

00

Hazard Identification No.
Refer to CDM Hazard and Risk Management Register

N

1:100

2

4

8

m

Notes:

DO NOT SCALE. Use figured dimensions only. The contractor is requested to check all dimensions before the work is put in hand. Copyright of this drawing belongs solely to K2 Architects Ltd ©. This drawing must only be used for the purpose for which it is supplied and its contents must not be reproduced for any purpose without written permission. Areas indicated, or areas calculated from this drawing should be used for valuation purposes or as the basis for development contracts. K2 Architects is a limited company registered in England and Wales. Number 6533 5723.

DrawnBNSeptember 2023

CheckedJPSeptember 2023

ApprovedKHSeptember 2023

K2

www.k2architects.co.uk0151 706 9560

Project	Heywood Civic Centre LCpl Stephen Shaw MC Way, Heywood Greater Manchester, OL10 1LW	Status	Status
Drg Title	Demolition Roof Plan	Issue	Preliminary
Drg No.	564-K2A-B1-02-DR-A-20-104	Scale	1:100
		A1 Sheet	
		Revision	P02

Demolition Roof Plan