



AS PROPOSED

0246810m

SCALE 1:100

048121620m

SCALE 1:200

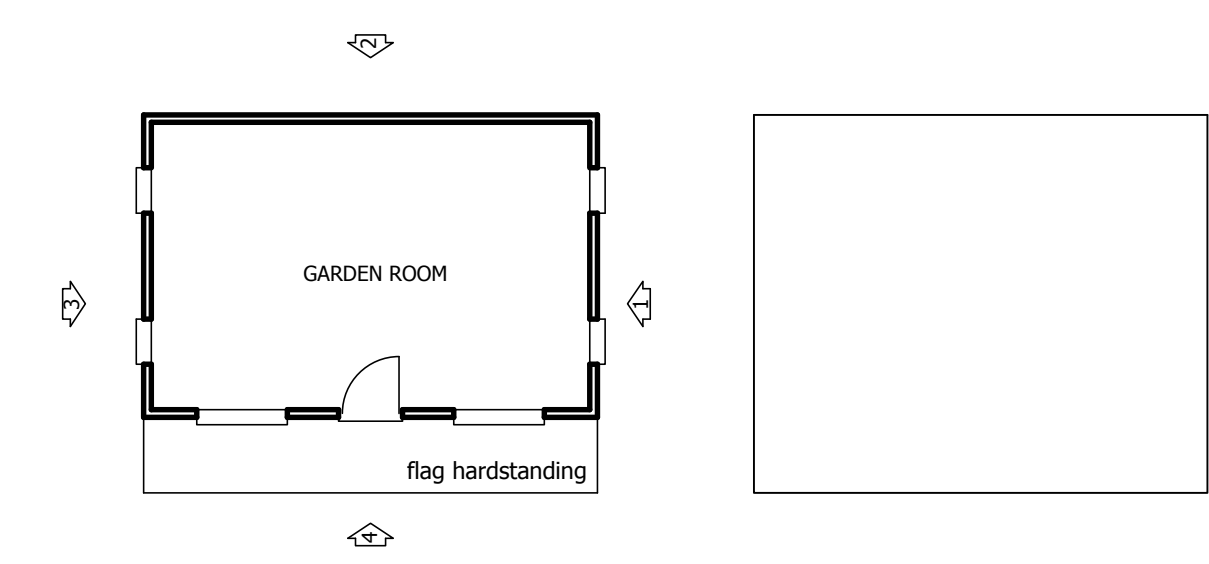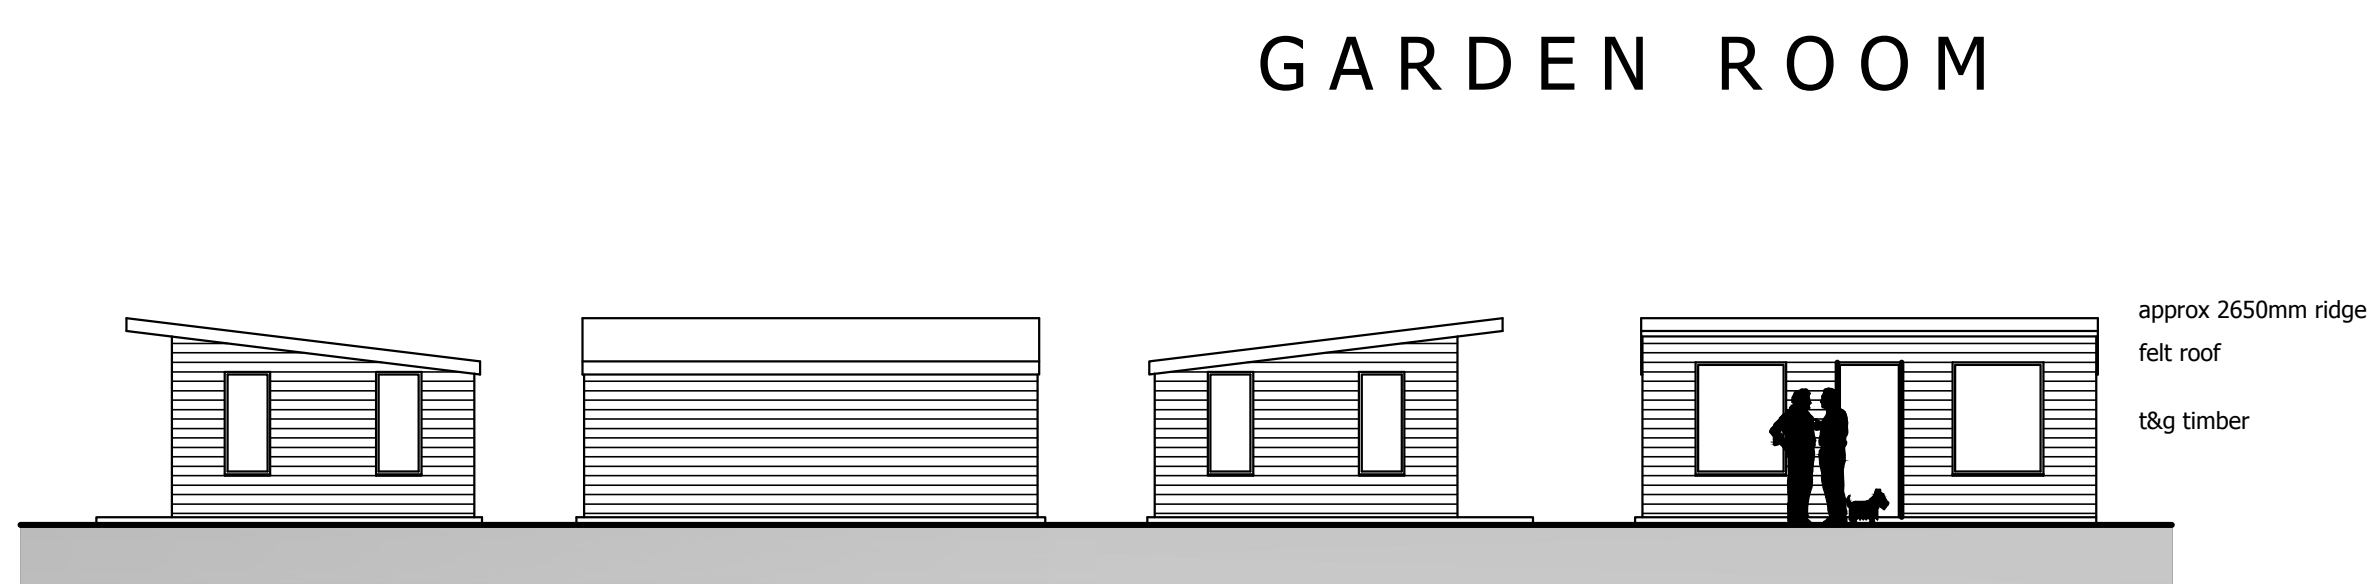

Copyright of this drawing is owned by Whittaker Design

NOTES

All dimensions to be checked on site and any discrepancies notified prior to commencement of work.

Do not scale from this drawing - If in any doubt, ask.

REVISIONS

Date	Ref.	By
------	------	----

ELEV 1


ELEV 2

ELEV 3

ELEV 4

PLAN

ROOF

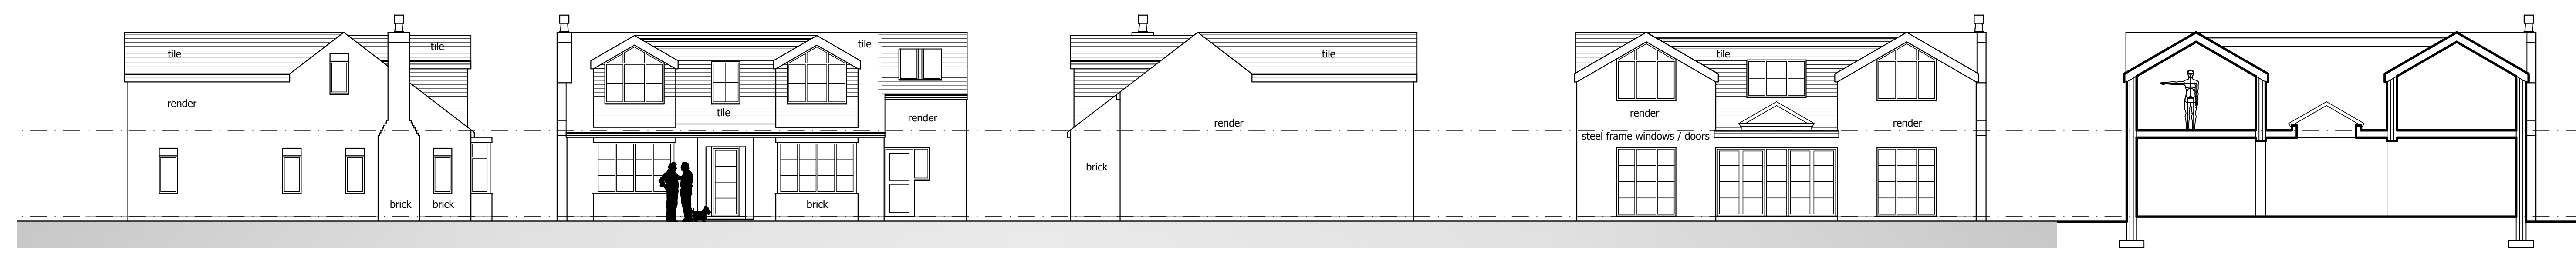


SIDE ELEVATION

FRONT ELEVATION


SIDE ELEVATION

REAR ELEVATION


SECTION

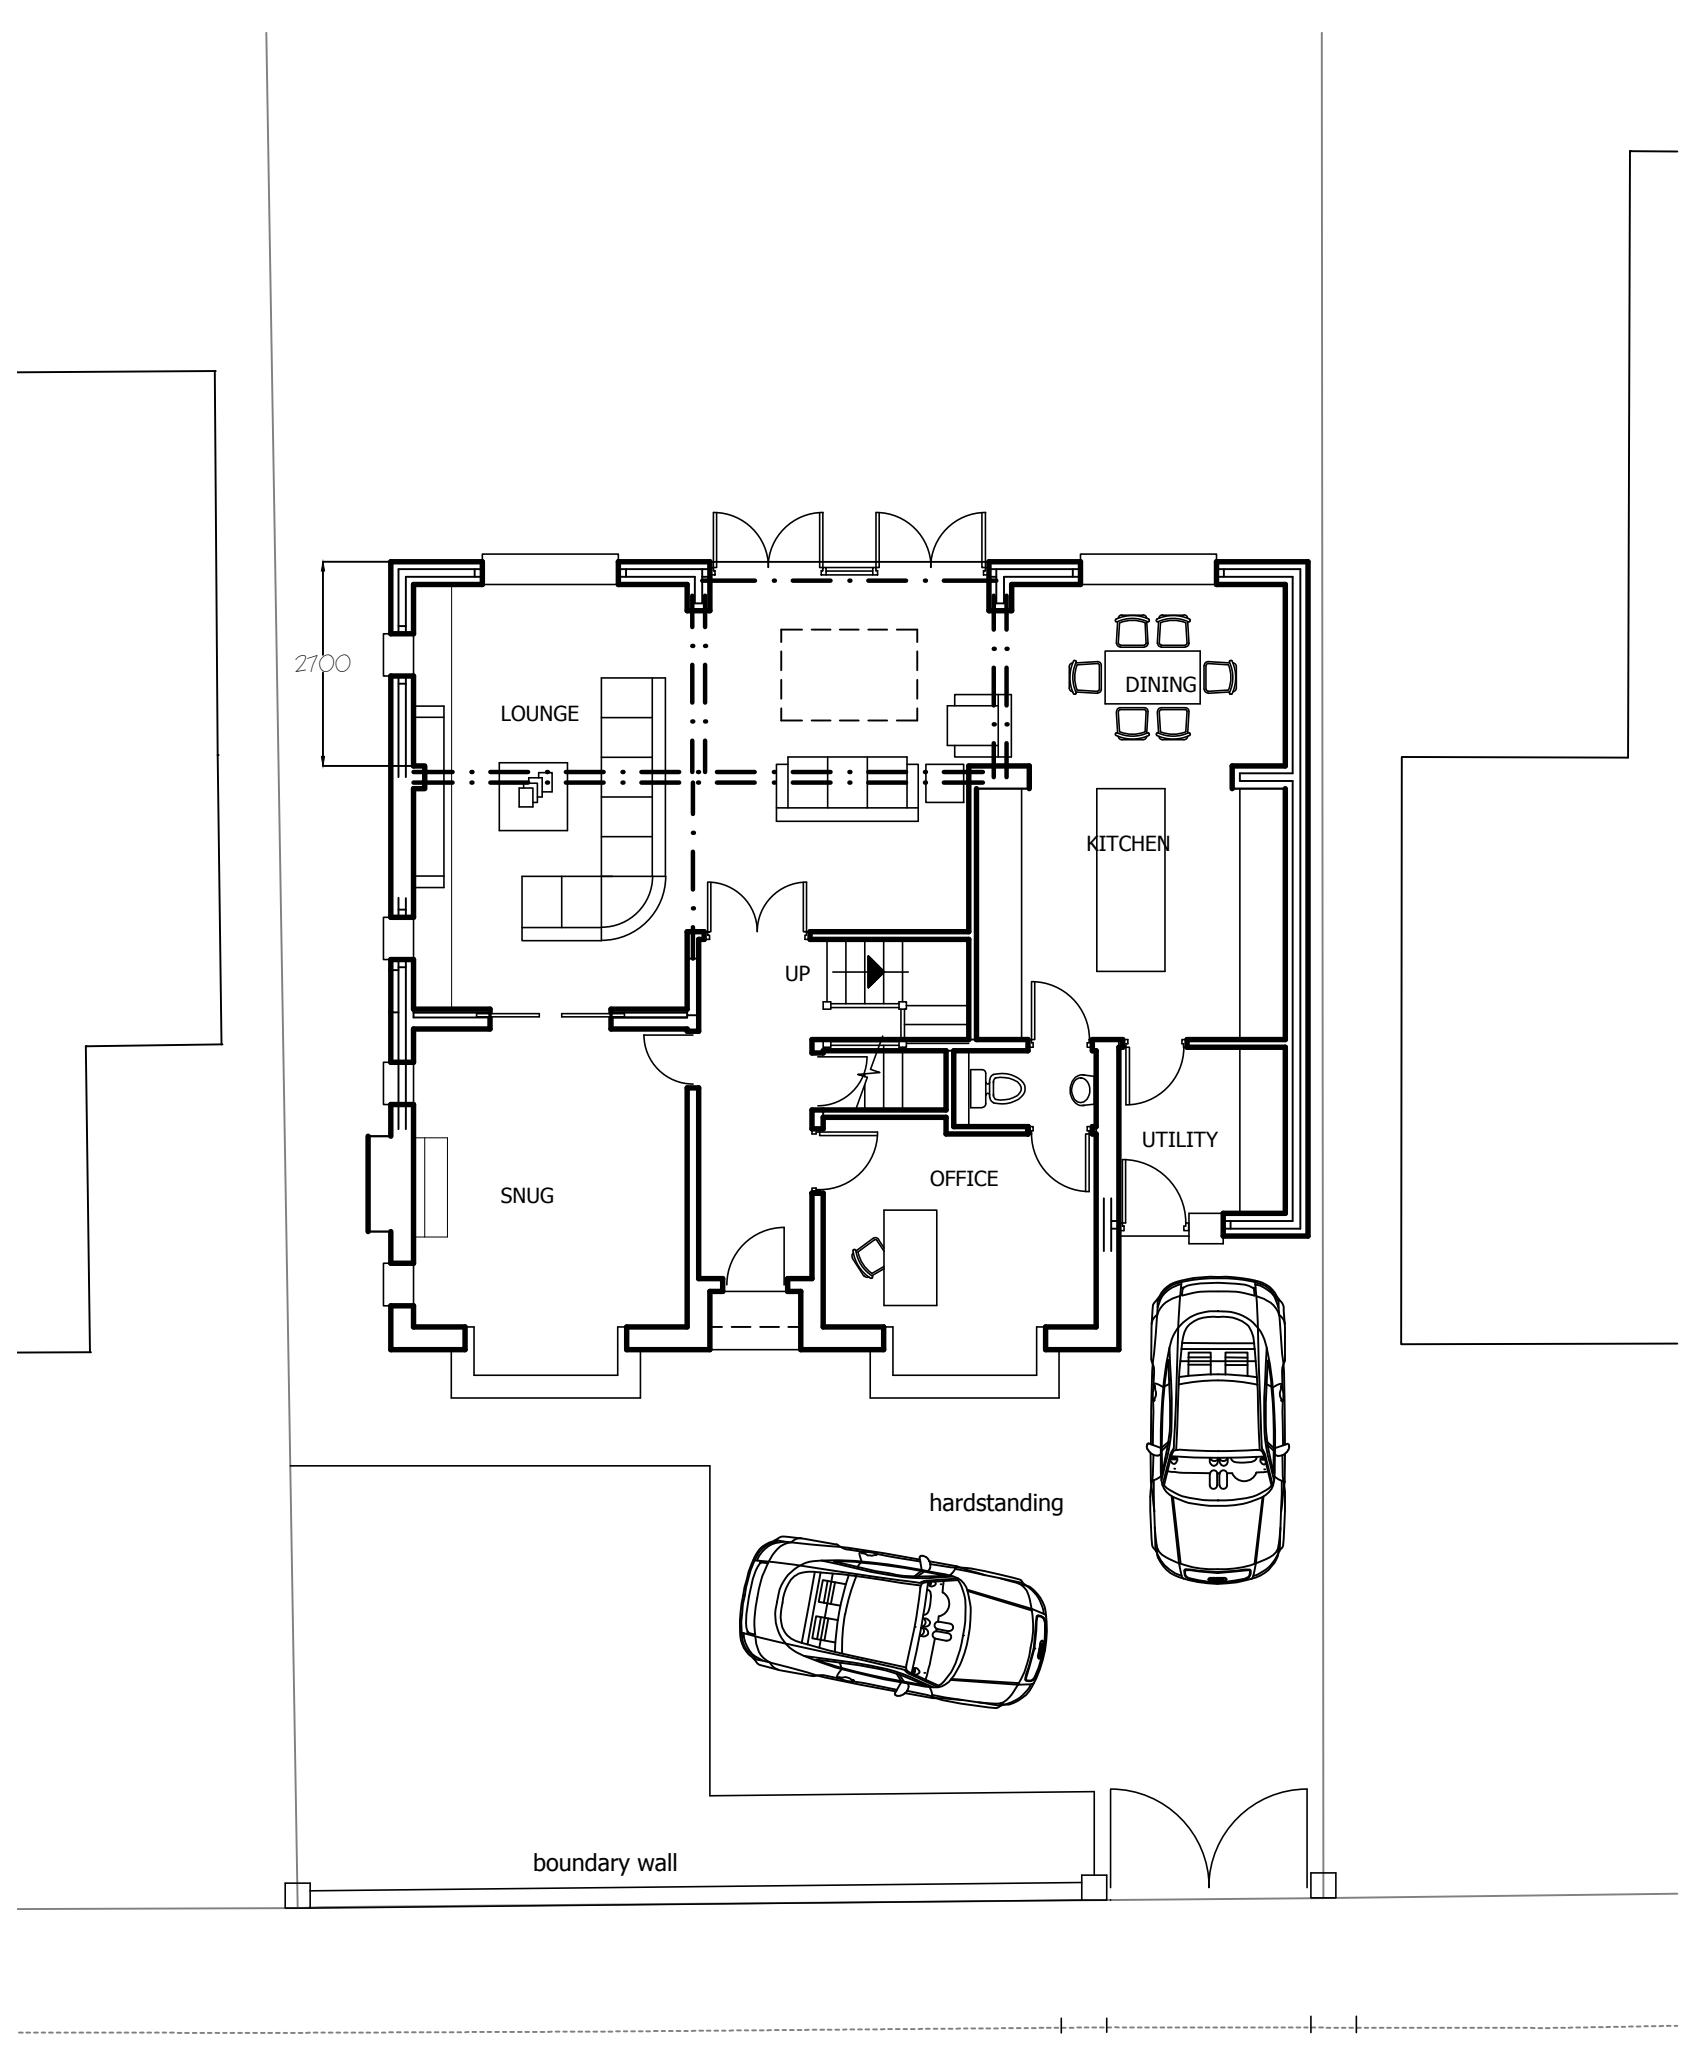


GROUND FLOOR

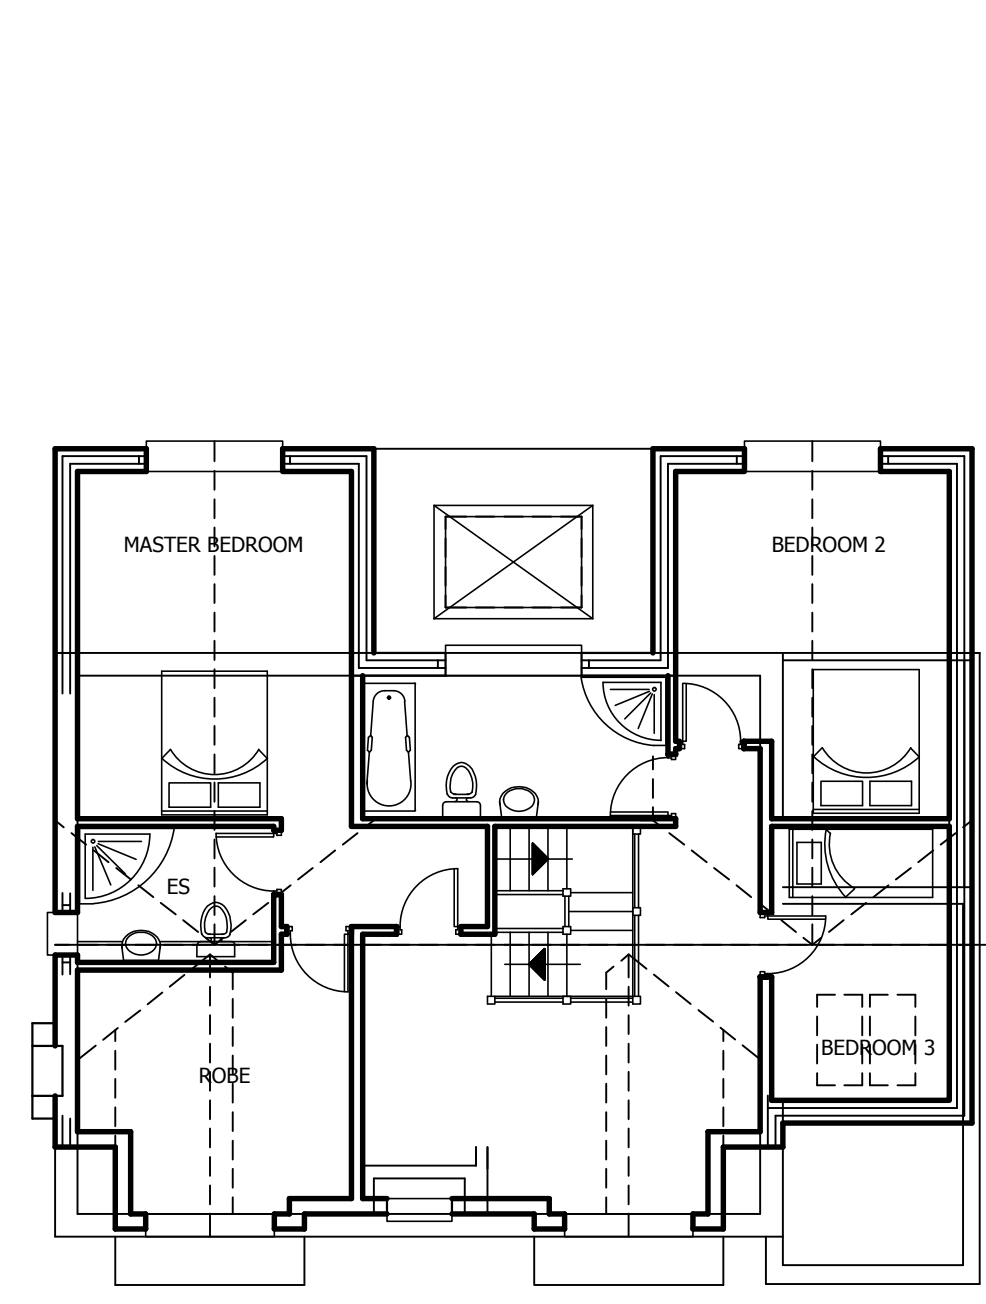

FIRST FLOOR

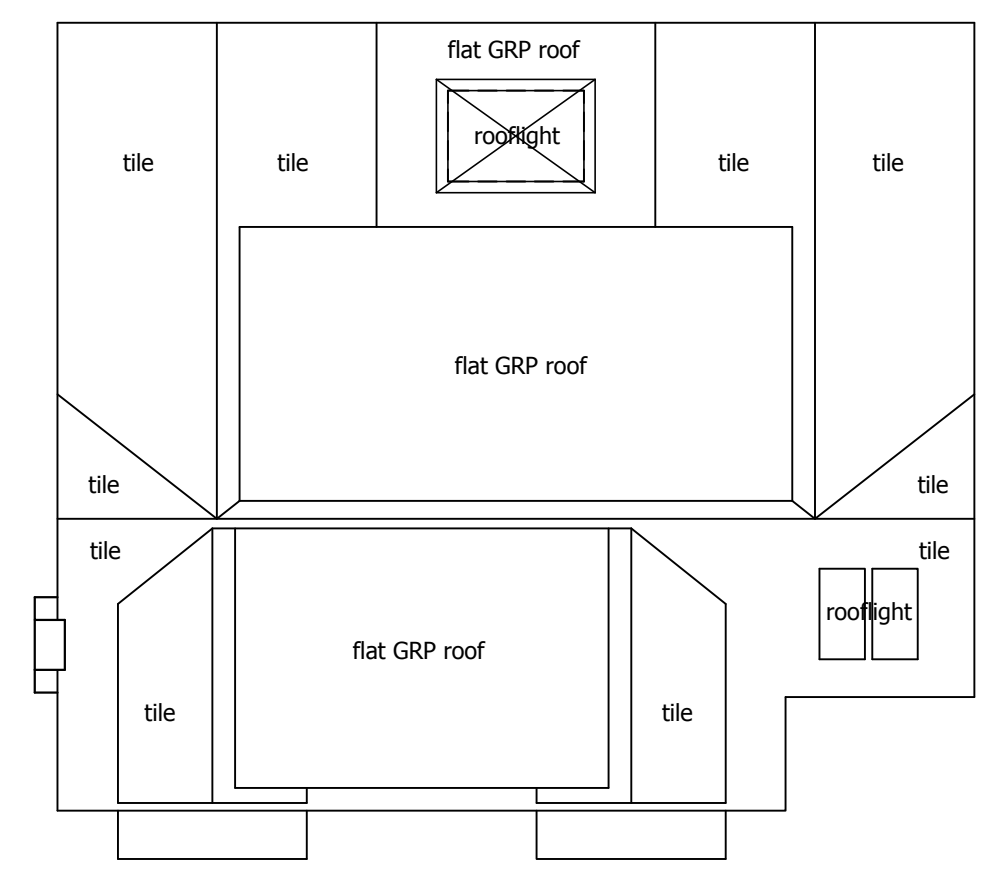

ROOF

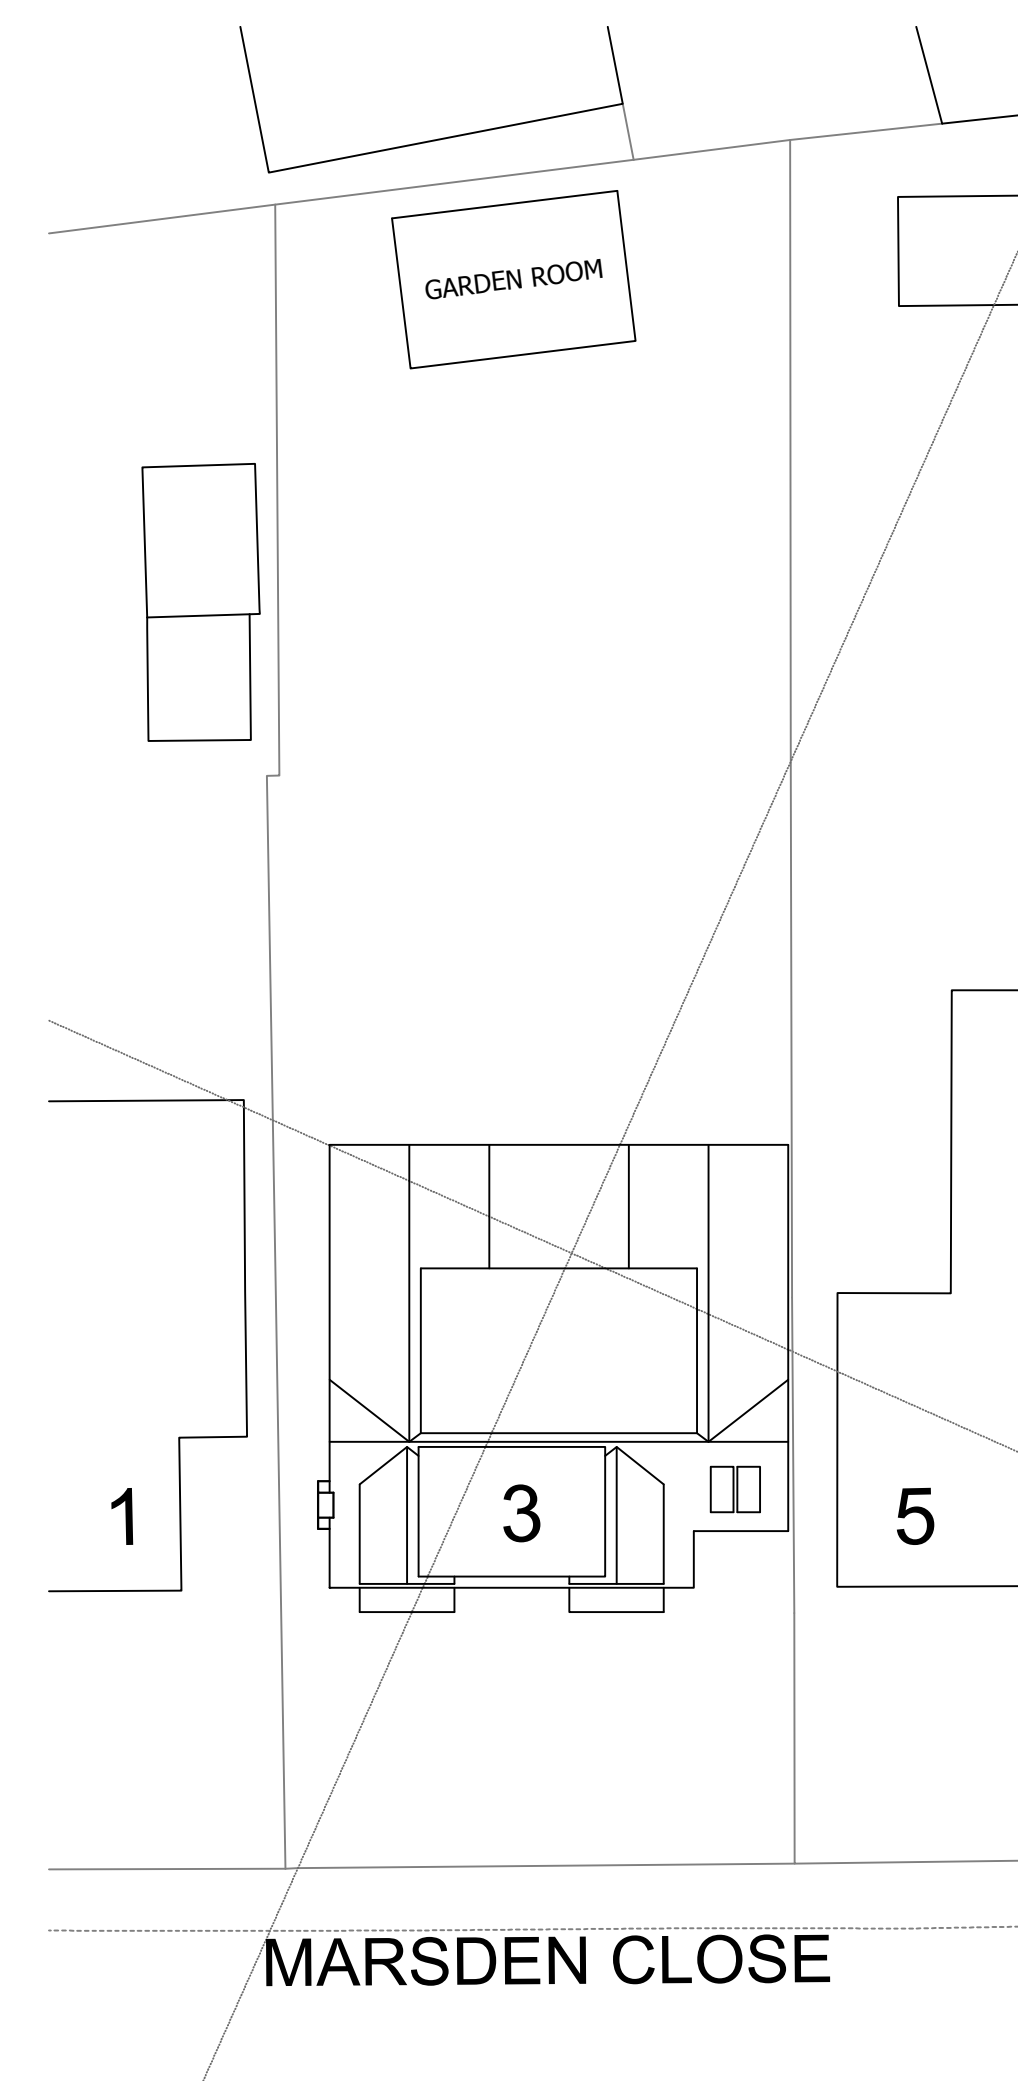

SITE - 1:200

WD

Whittaker Design

ARCHITECTURAL & INTERIOR DESIGNERS

169 ST. JOHN STREET
LEES
OLDHAM OL4 3DS
T: 0161 620 1438
F: 0161 620 1439
E: INFO@WHITTAKERDESIGN.CO.UK
W: WWW.WHITTAKERDESIGN.CO.UK

PROJECT	
Mr & Mrs D Freer	
3 Marsden Close	
Thornham	
Rochdale	
OL16 4SD	
DRAWING TITLE	
as proposed	
SCALE 1:50 1:100 @ A1	DATE Dec 2021
DRAWN L Hollinworth	CHECKED
NUMBER	REVISION
3945.2	