


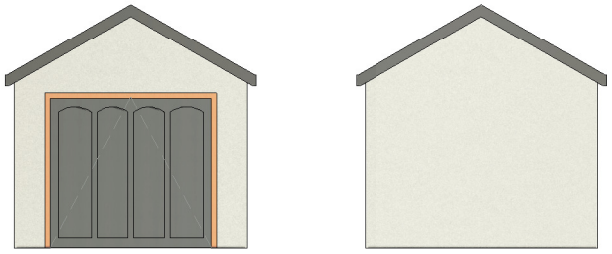


Existing Front
1 : 100



Existing Rear
1 : 100




Existing Side
1 : 100

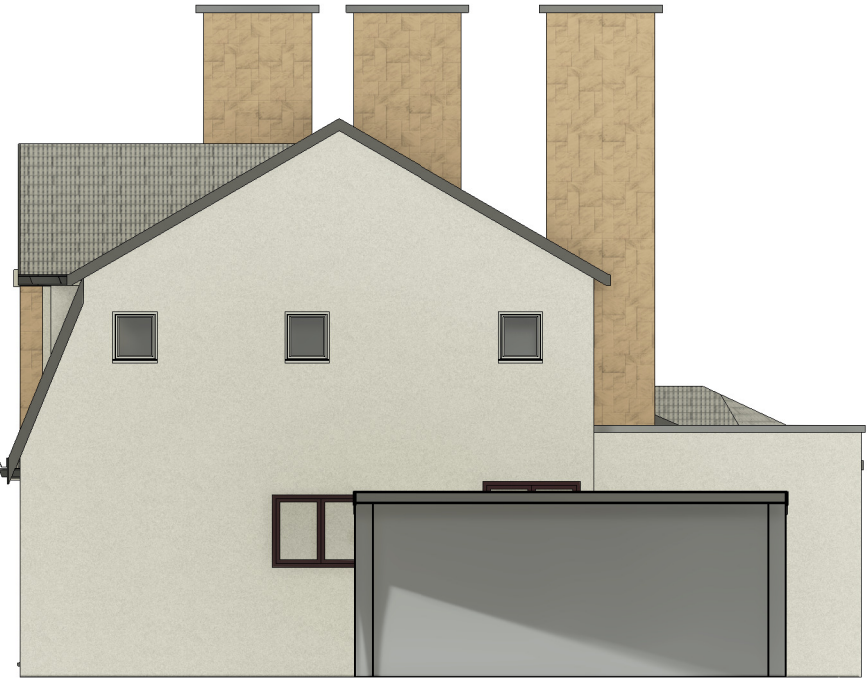


Existing Side (2)
1 : 100

Scale: @ A1.
Do NOT scale from this drawing.
If in doubt, ask.
Dimensions must be checked by contractor before work is commenced.


This drawing remains the property of Belal Rashid Technical Architecture and should not be reproduced in full or in part without prior consent from Belal Rashid Technical Architecture.

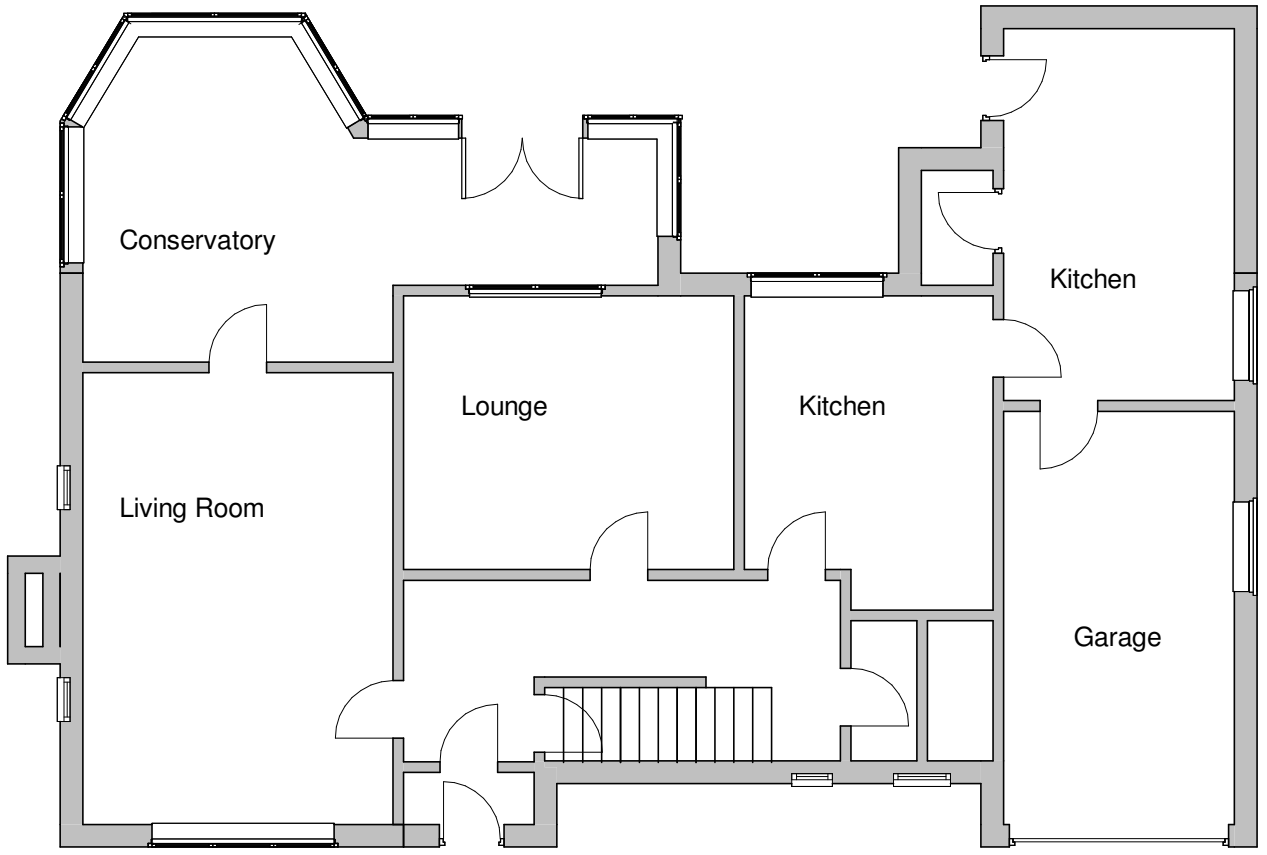

Existing Ground Floor
1 : 100

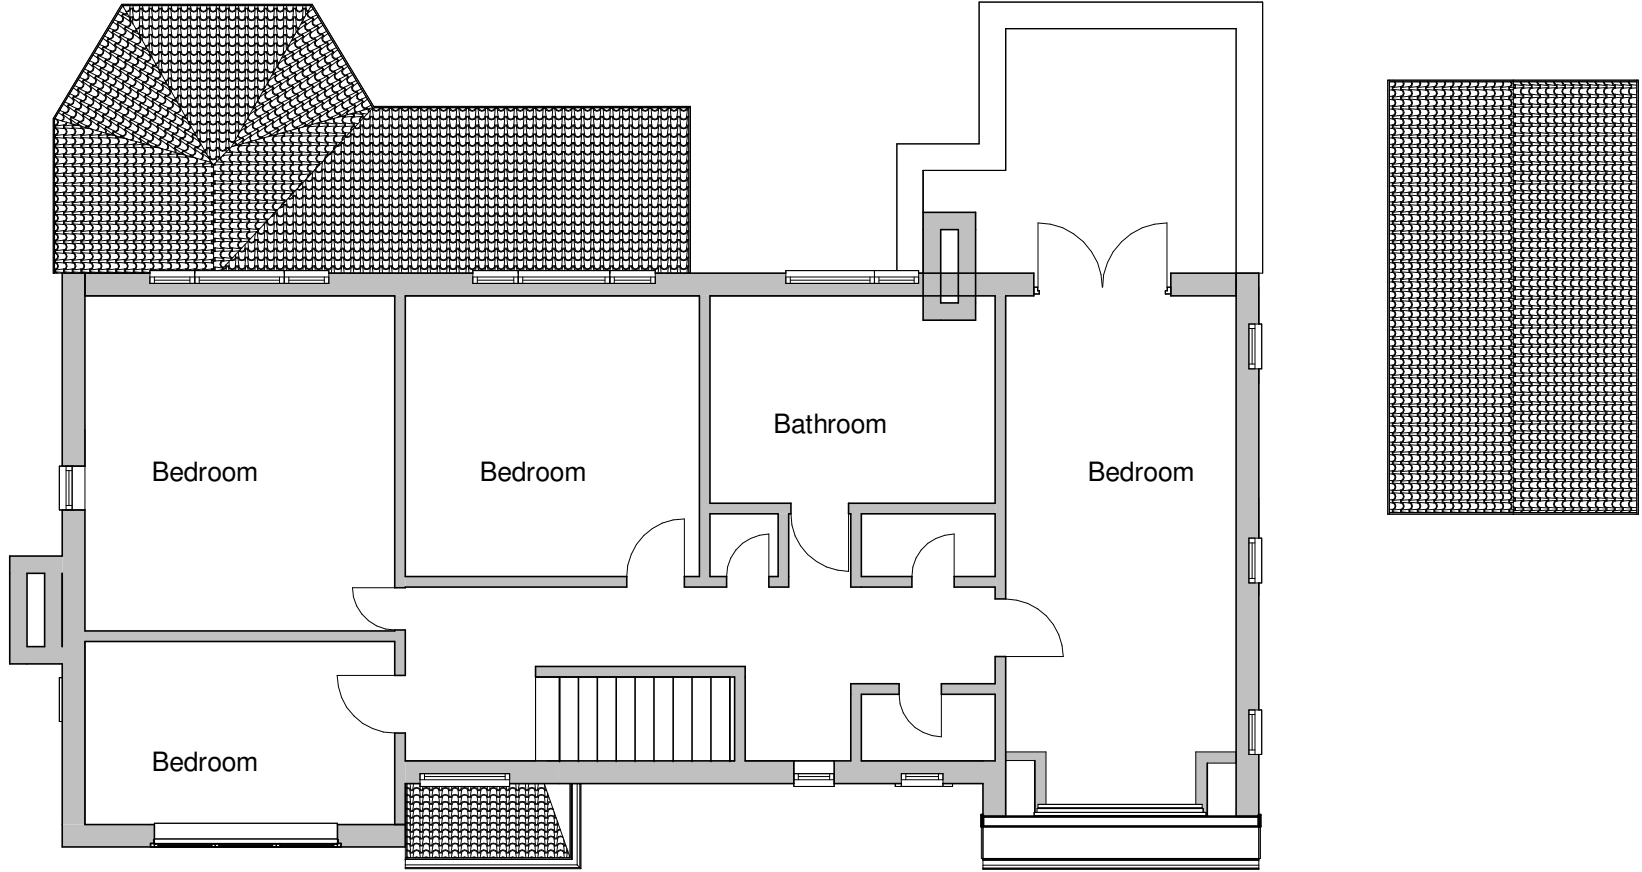

Existing First Floor
1 : 100

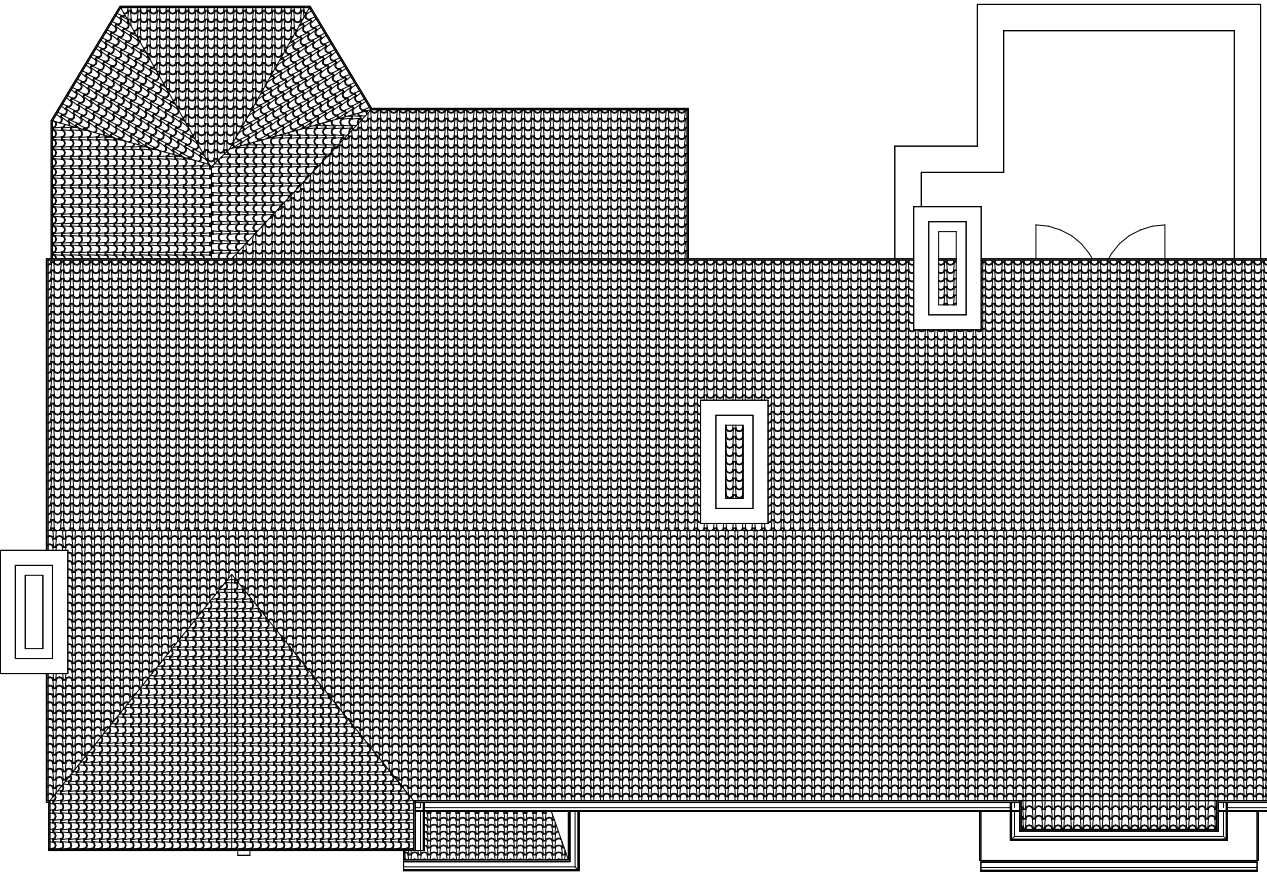

Existing Roof Plan
1 : 100

Client:
Imran Manzoor

Project:
Home extension
Project Address:
331 Shawclough Road
Rochdale
OL12 7HL

Drawing Name: Existing
Drawing Number: A101
Drawing Date: 01/06/23
Author: N.Shah. B.Rashid

Belal Rashid Technical Architecture
Office 12
Falcon Business Centre
Victoria Street
Oldham
OL9 0HB

Email: belal.rashid@brta.co.uk
Mobile: 07794529361

