



01 Proposed Site Plan
07 Scale 1:200 @ A1

General Notes
01: Dimensions must not be scaled from this drawing. If in doubt, please ask.
02: All dimensions are in millimetres unless noted otherwise.
03: All dimensions should be verified on site before proceeding with the work.
04: TADW Architects shall be notified in writing of any discrepancies.
05: © TADW Limited (UK) 2015

Legend

Issue	Description	Date	Drawn	Checked
P2	Parking bays added to detail 01	14.10.23	MH	AM
P1	Issued for comment	2.10.23	MH	AM

Drawing Status
P - Planning | T - Tender | C - Construction | R - As Record

For Approval

tadw architects

Six St. Petersgate Stockport Cheshire SK1 1HD
Ph 0161 477 6158 Fx 0161 480 8342 mail@tadw.co.uk www.tadw.co.uk

Client Rochdale Boroughwide Housing

Job Tonge Court Middleton

Title Existing Site Plan


Scale 1:200 @ A1

Note - Prints from PDF files may not be to scale, check accuracy against scale
5 10 20m 1:200

Job Number 221323 Drawing Number 07 Issue P2

Relevant Planning Items

1. External appearance of lounge on Oldham Road to be modified (see drawing 5)
2. Small extension at site entrance (see drawing 5)
3. Canopy added to rear entrance (see drawing 6)
4. New patio door opening formed and patio resurfaced (see drawing 6)
5. Resurfacing of existing hard surfaces to rear of site (car park and patio) (see drawing 6)
6. New fence to boundary with adjacent land (see drawing 6)

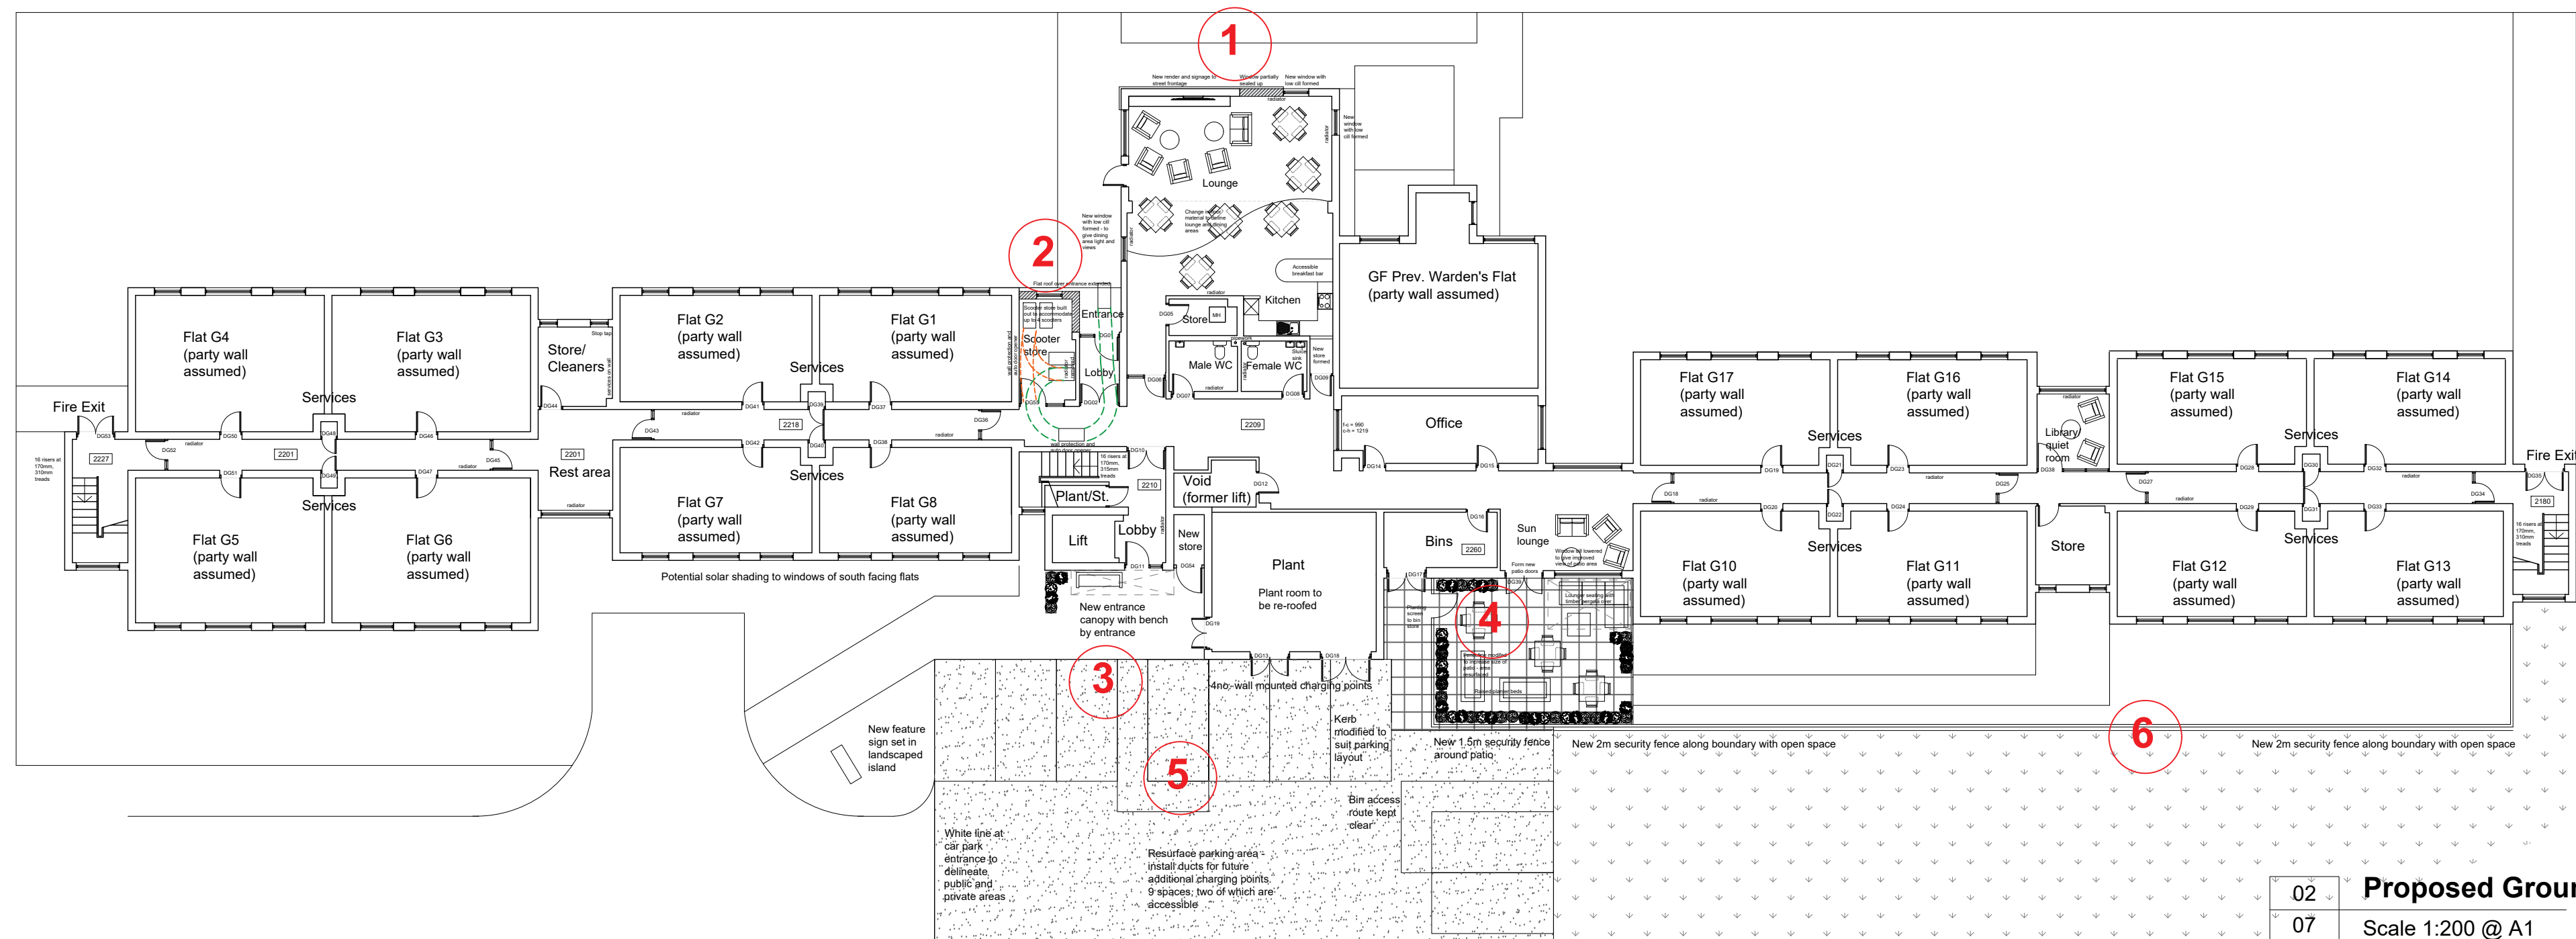

02 Proposed Ground Floor Plan
07 Scale 1:200 @ A1