




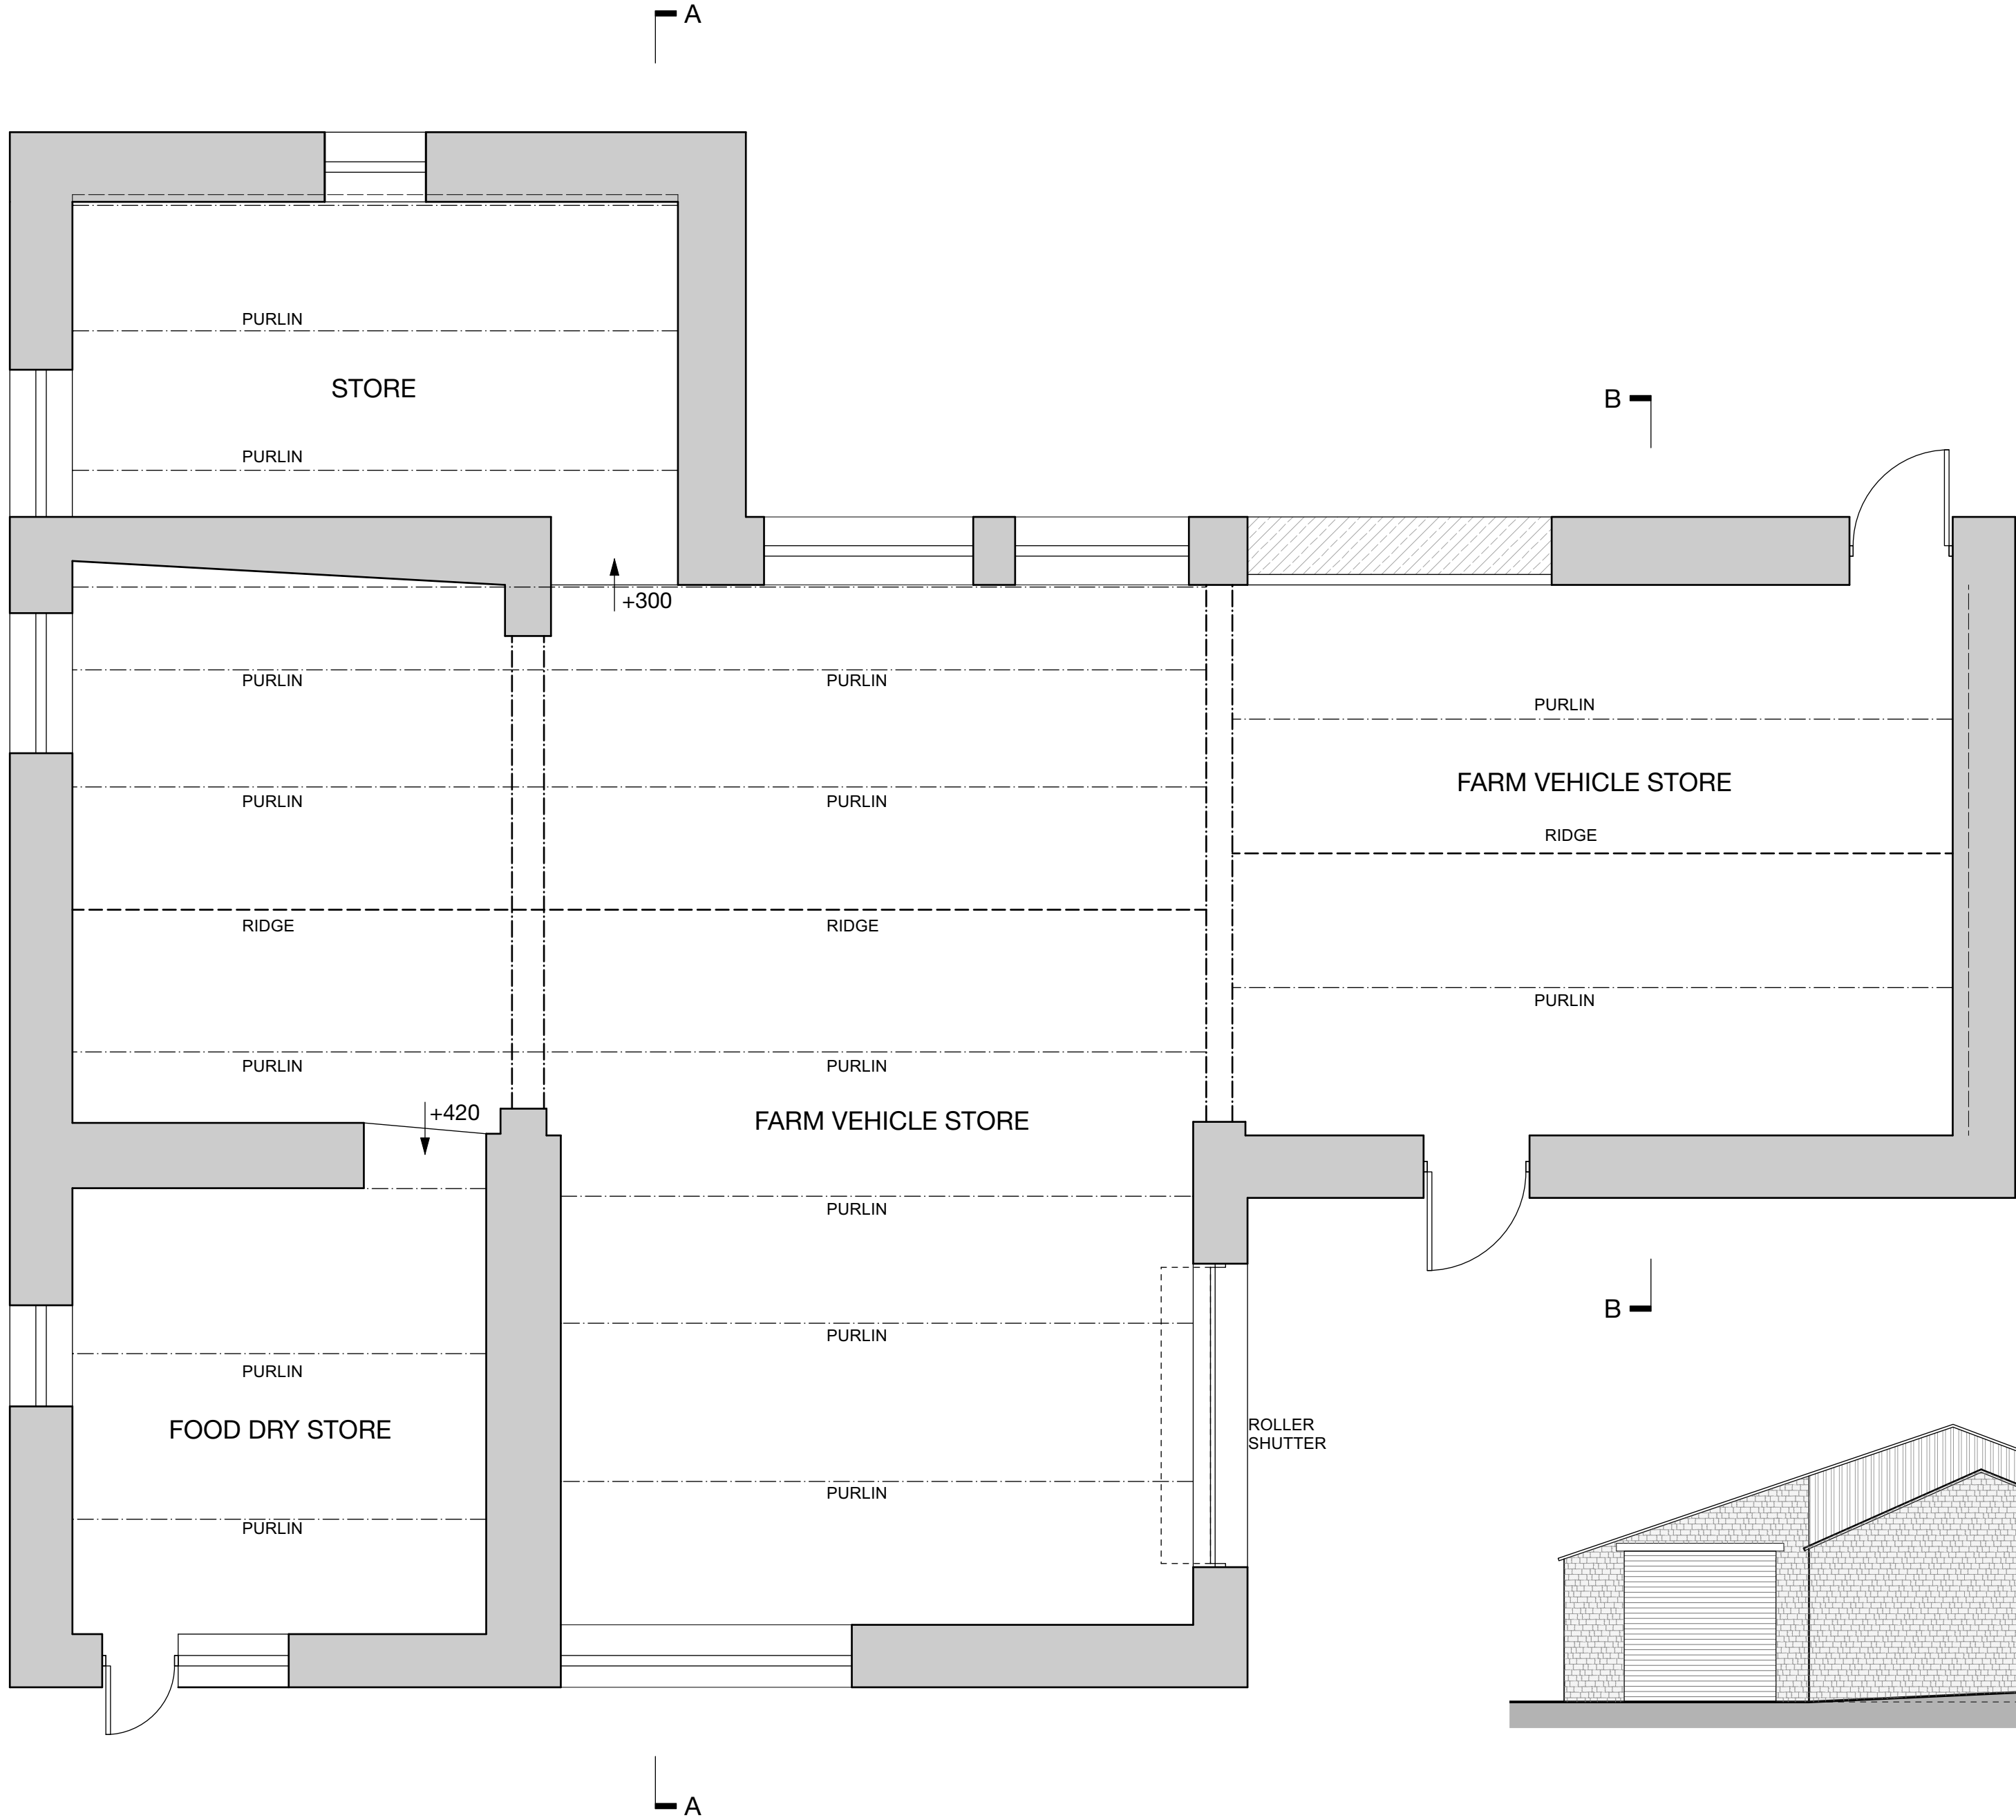


GROUND FLOOR PLAN 1:50

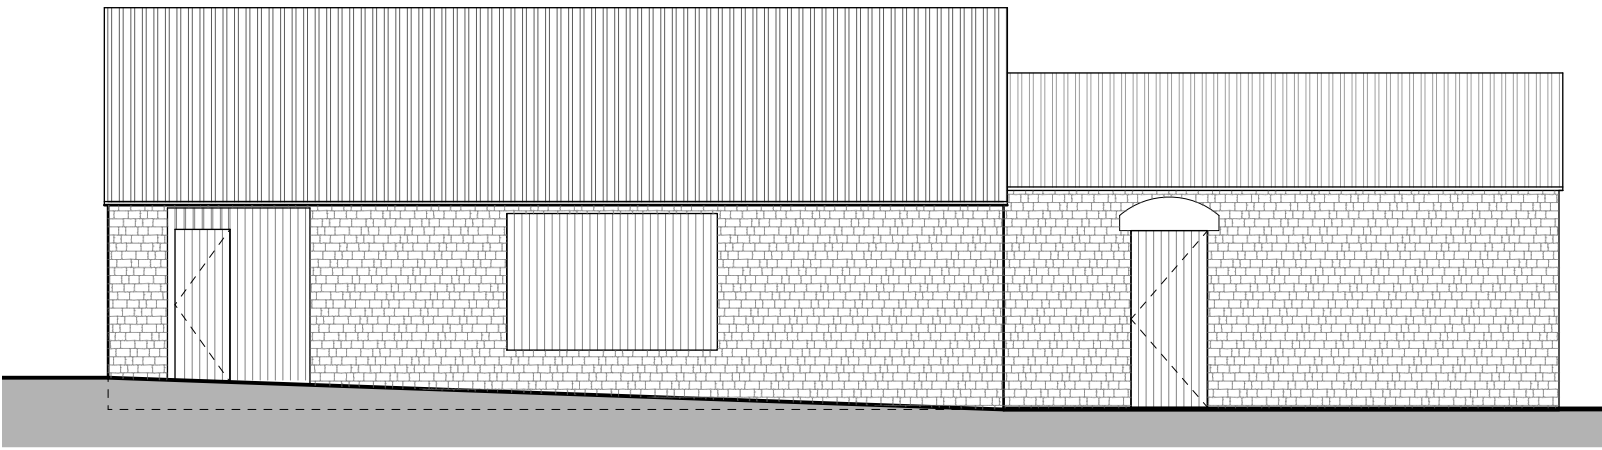


FRONT ELEVATION 1:100

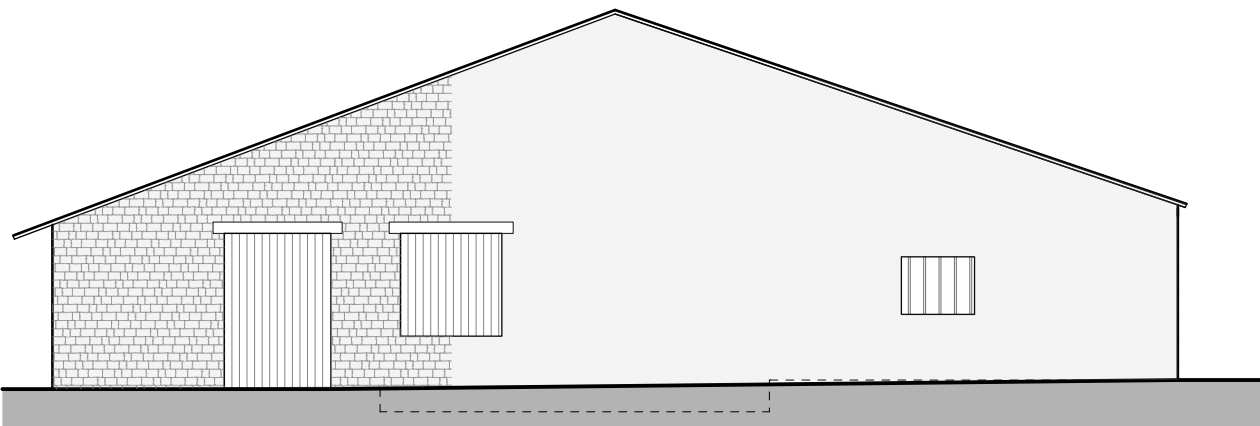


SIDE ELEVATION 1:100

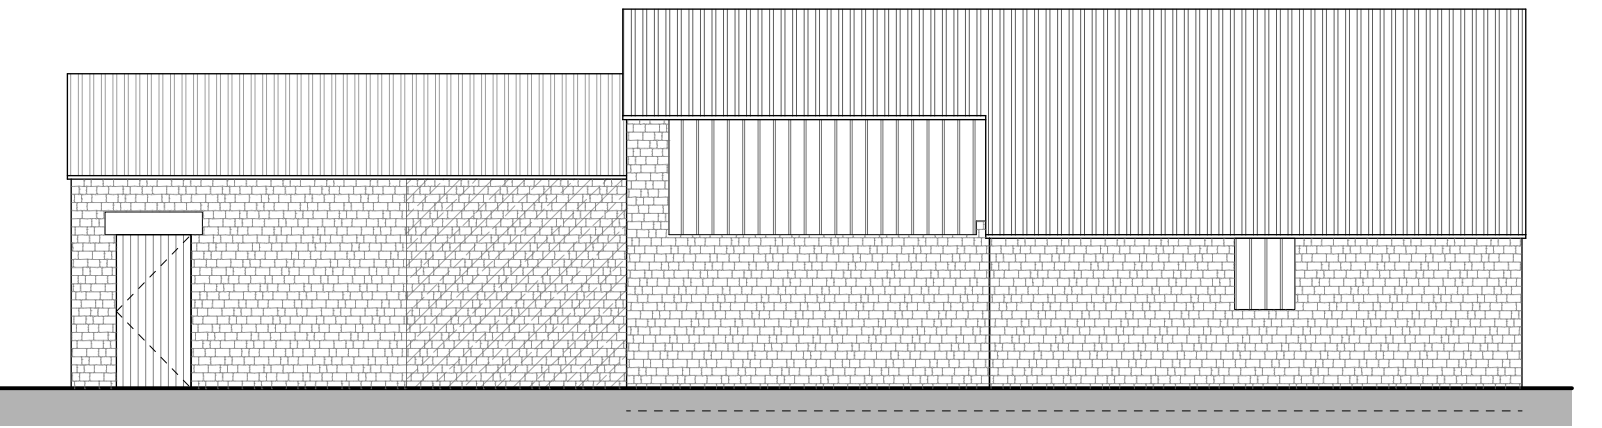


REAR ELEVATION 1:100

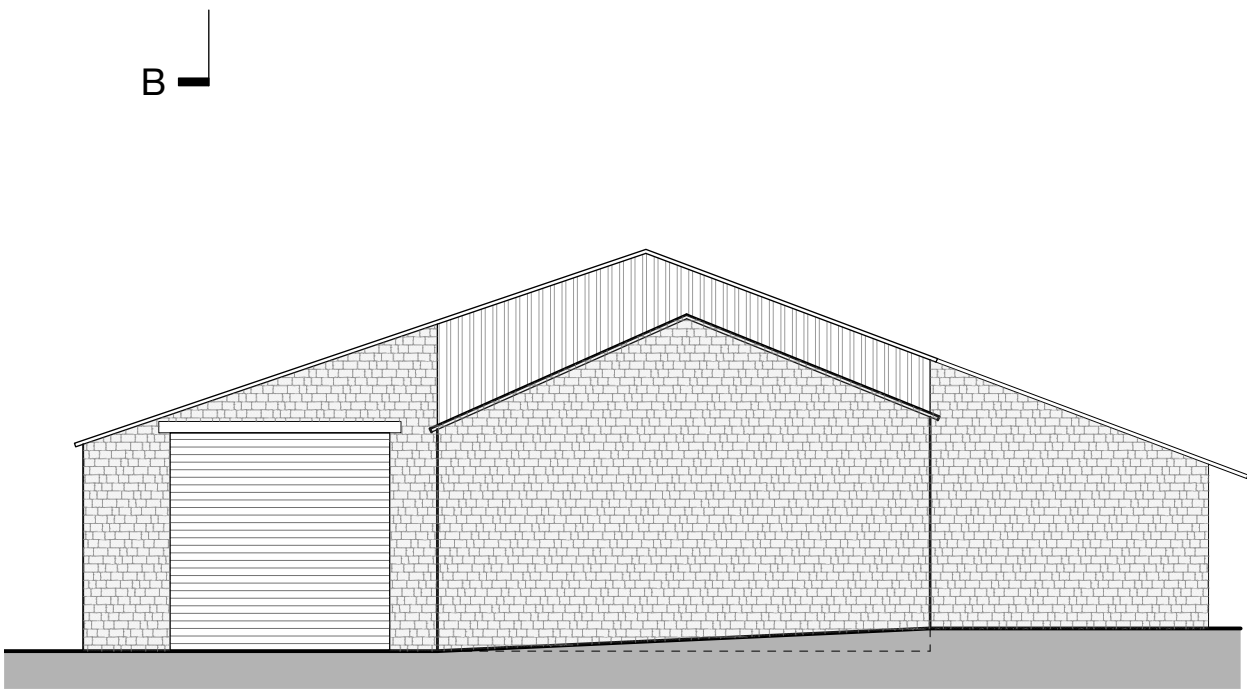


SIDE ELEVATION 1:100

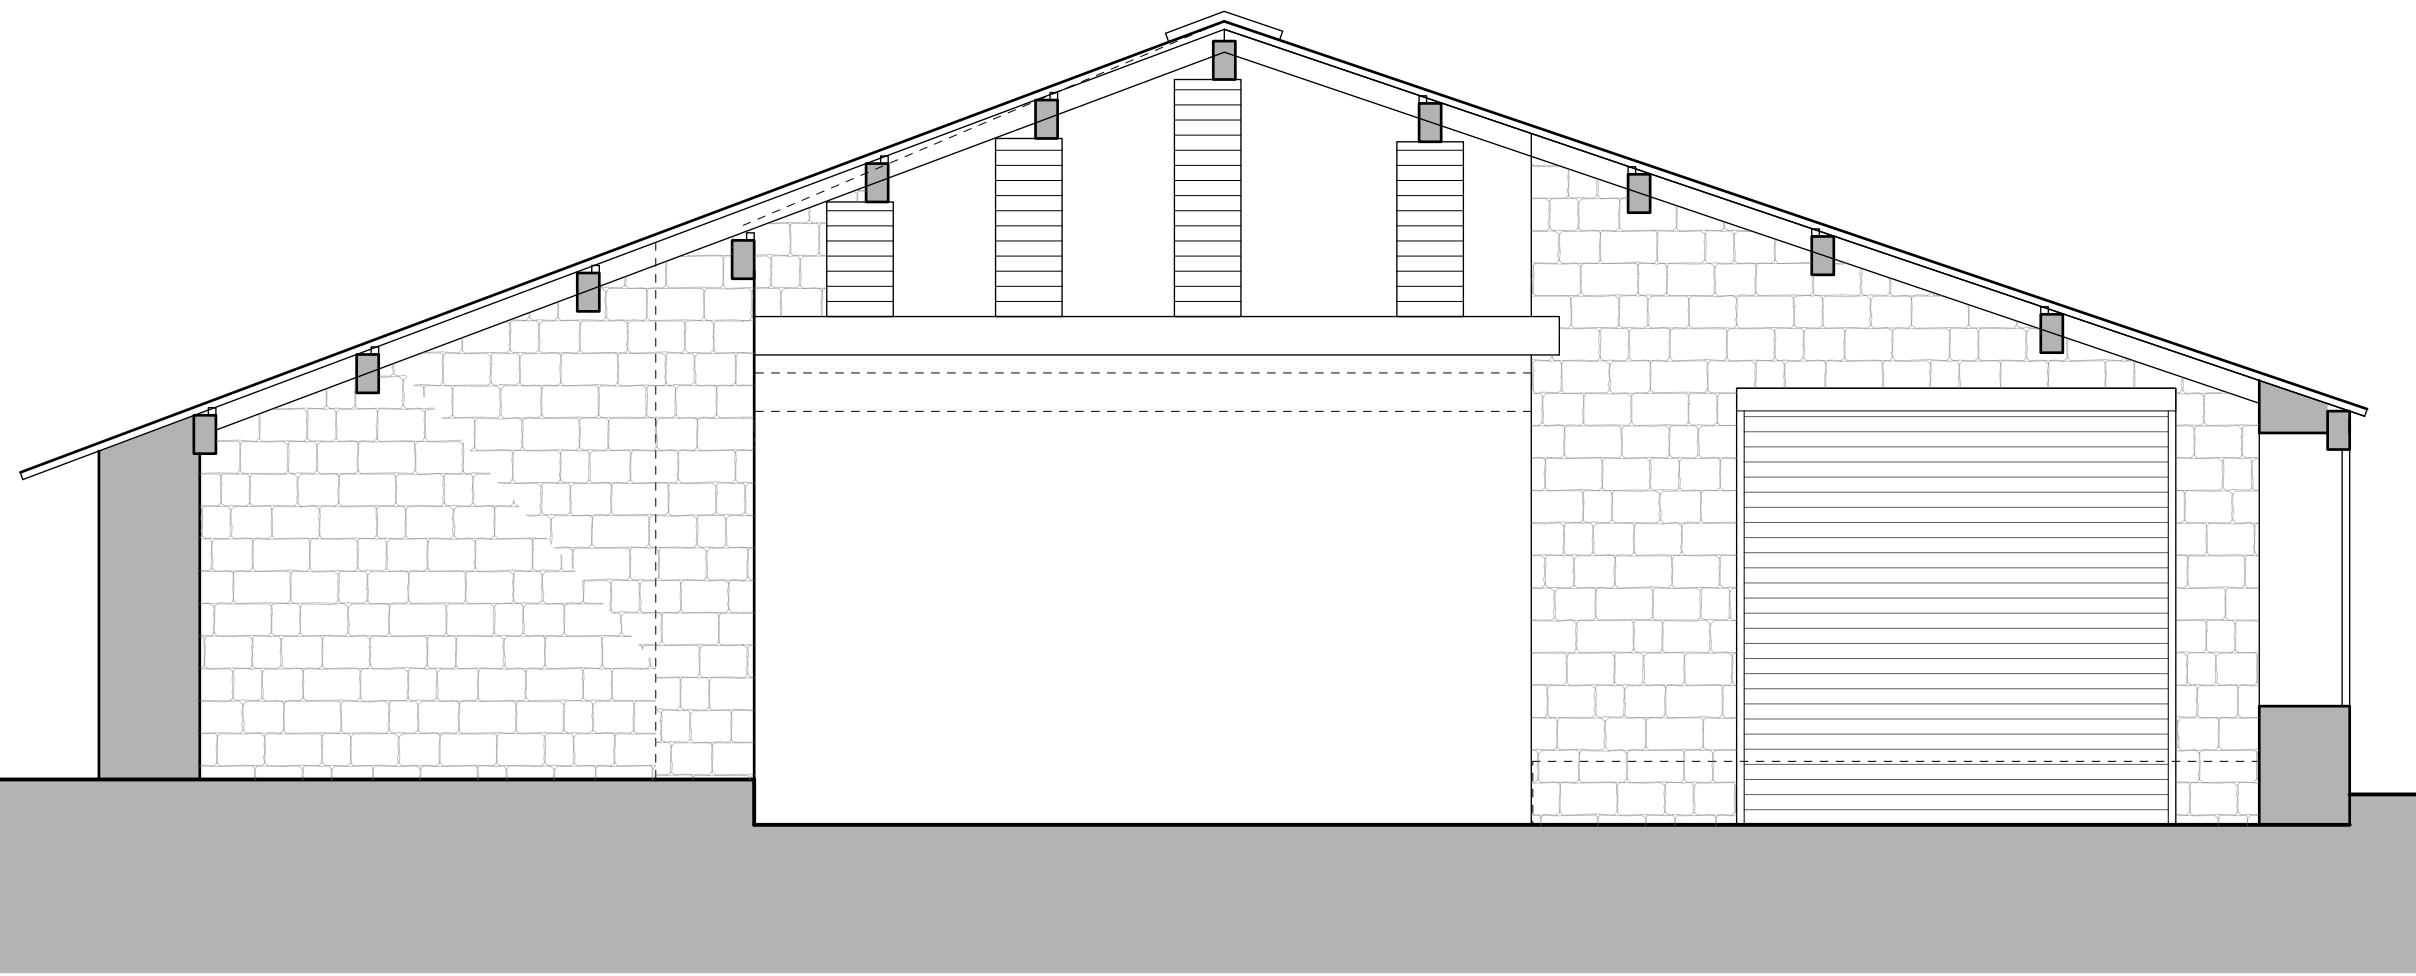

SECTION A-A 1:50

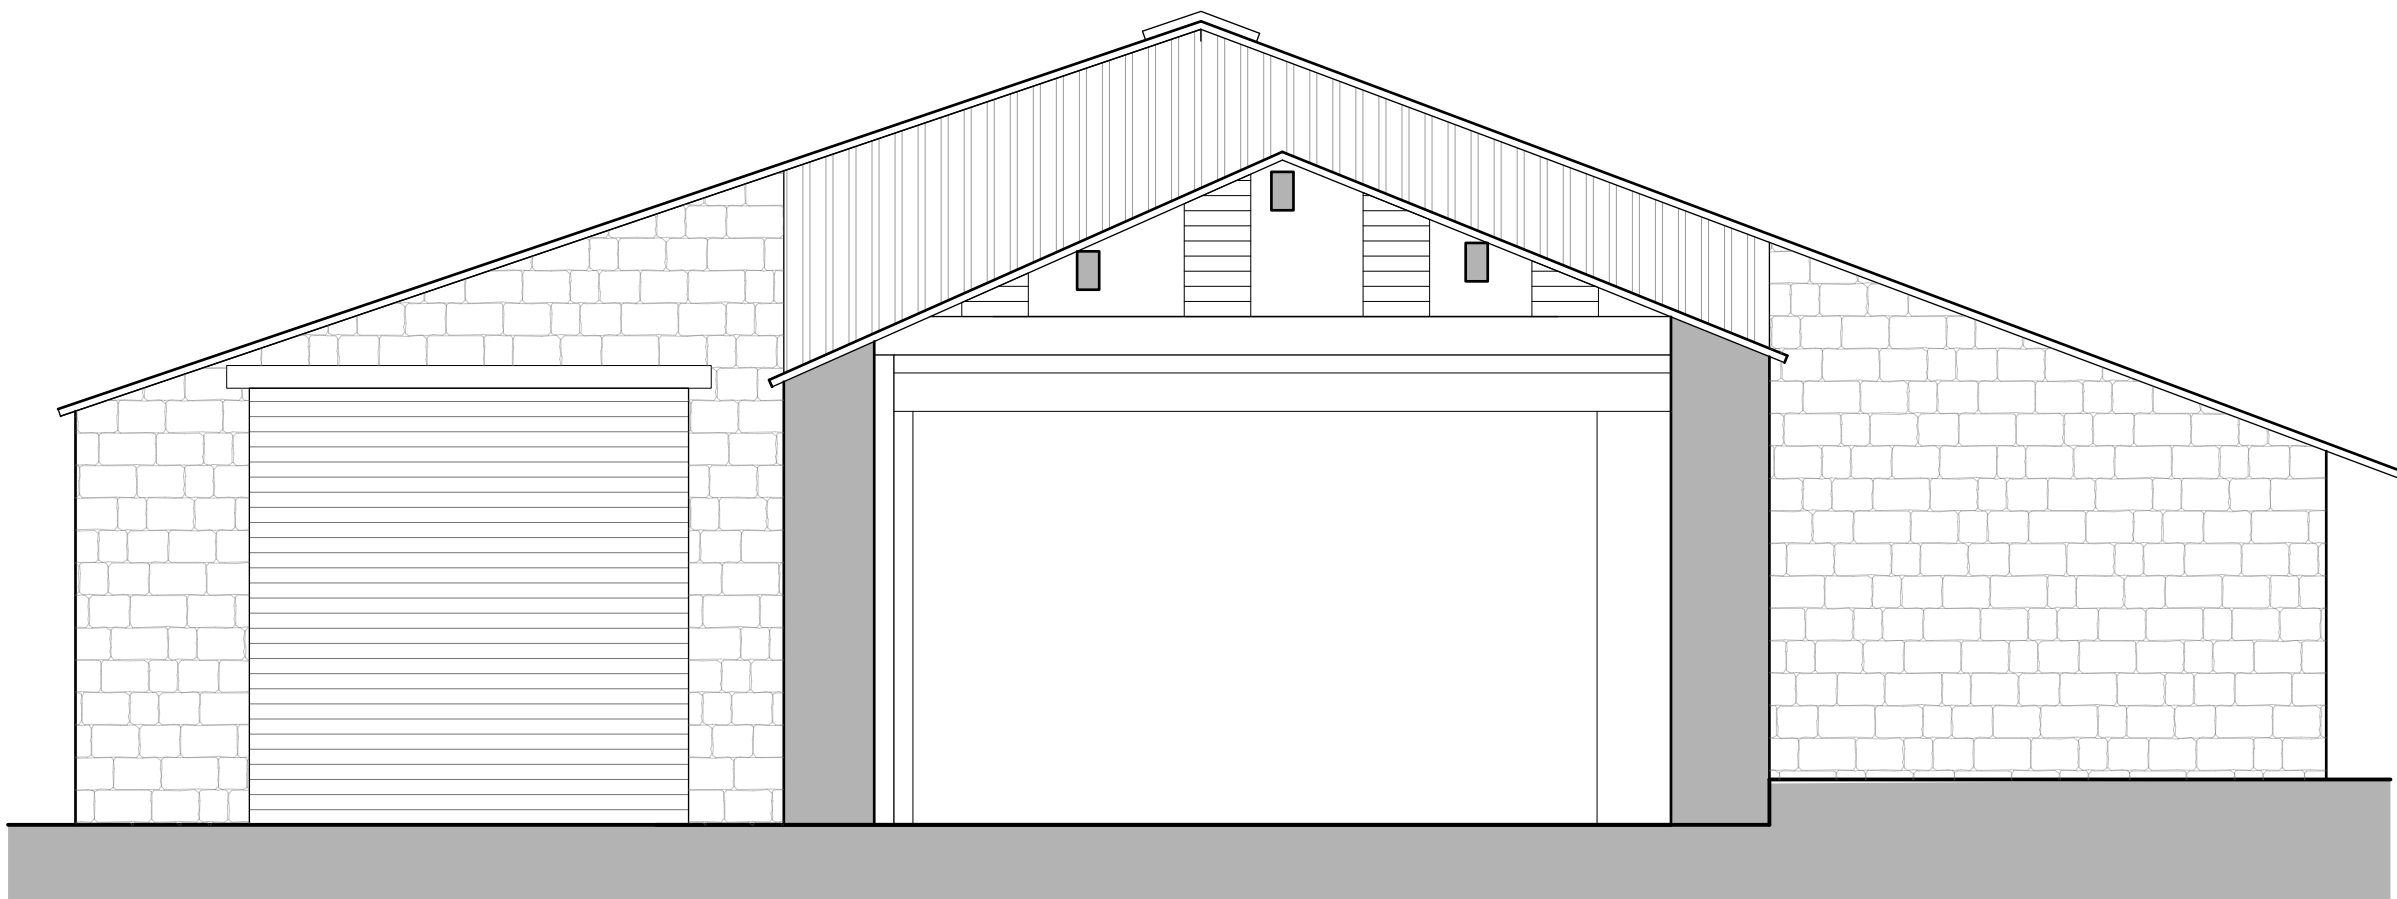

SECTION B-B 1:50

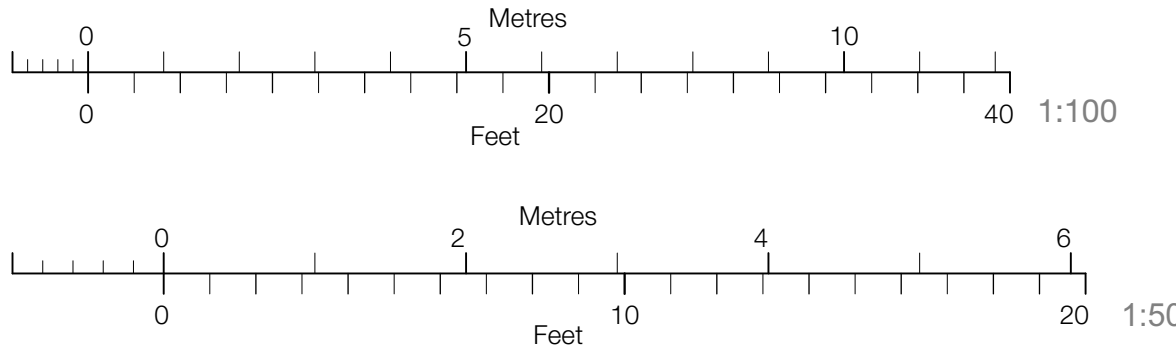

Revision
Project
Barn Conversion- Class Q
Address
**Redwells Barn,
Fordoe Lane,
Rochdale, OL12 7TL
Mr A. Crossley**
Drawing
Existing

storaharchitecture
Chartered Architects
RIBA Chartered Practice

www.storah.com mail@storah.com 01706 813214
Scale Sheet Size Date Drawn
1:50 ISO A1 Aug 22 LA

Drawing Number Revision
22-051 - 010