



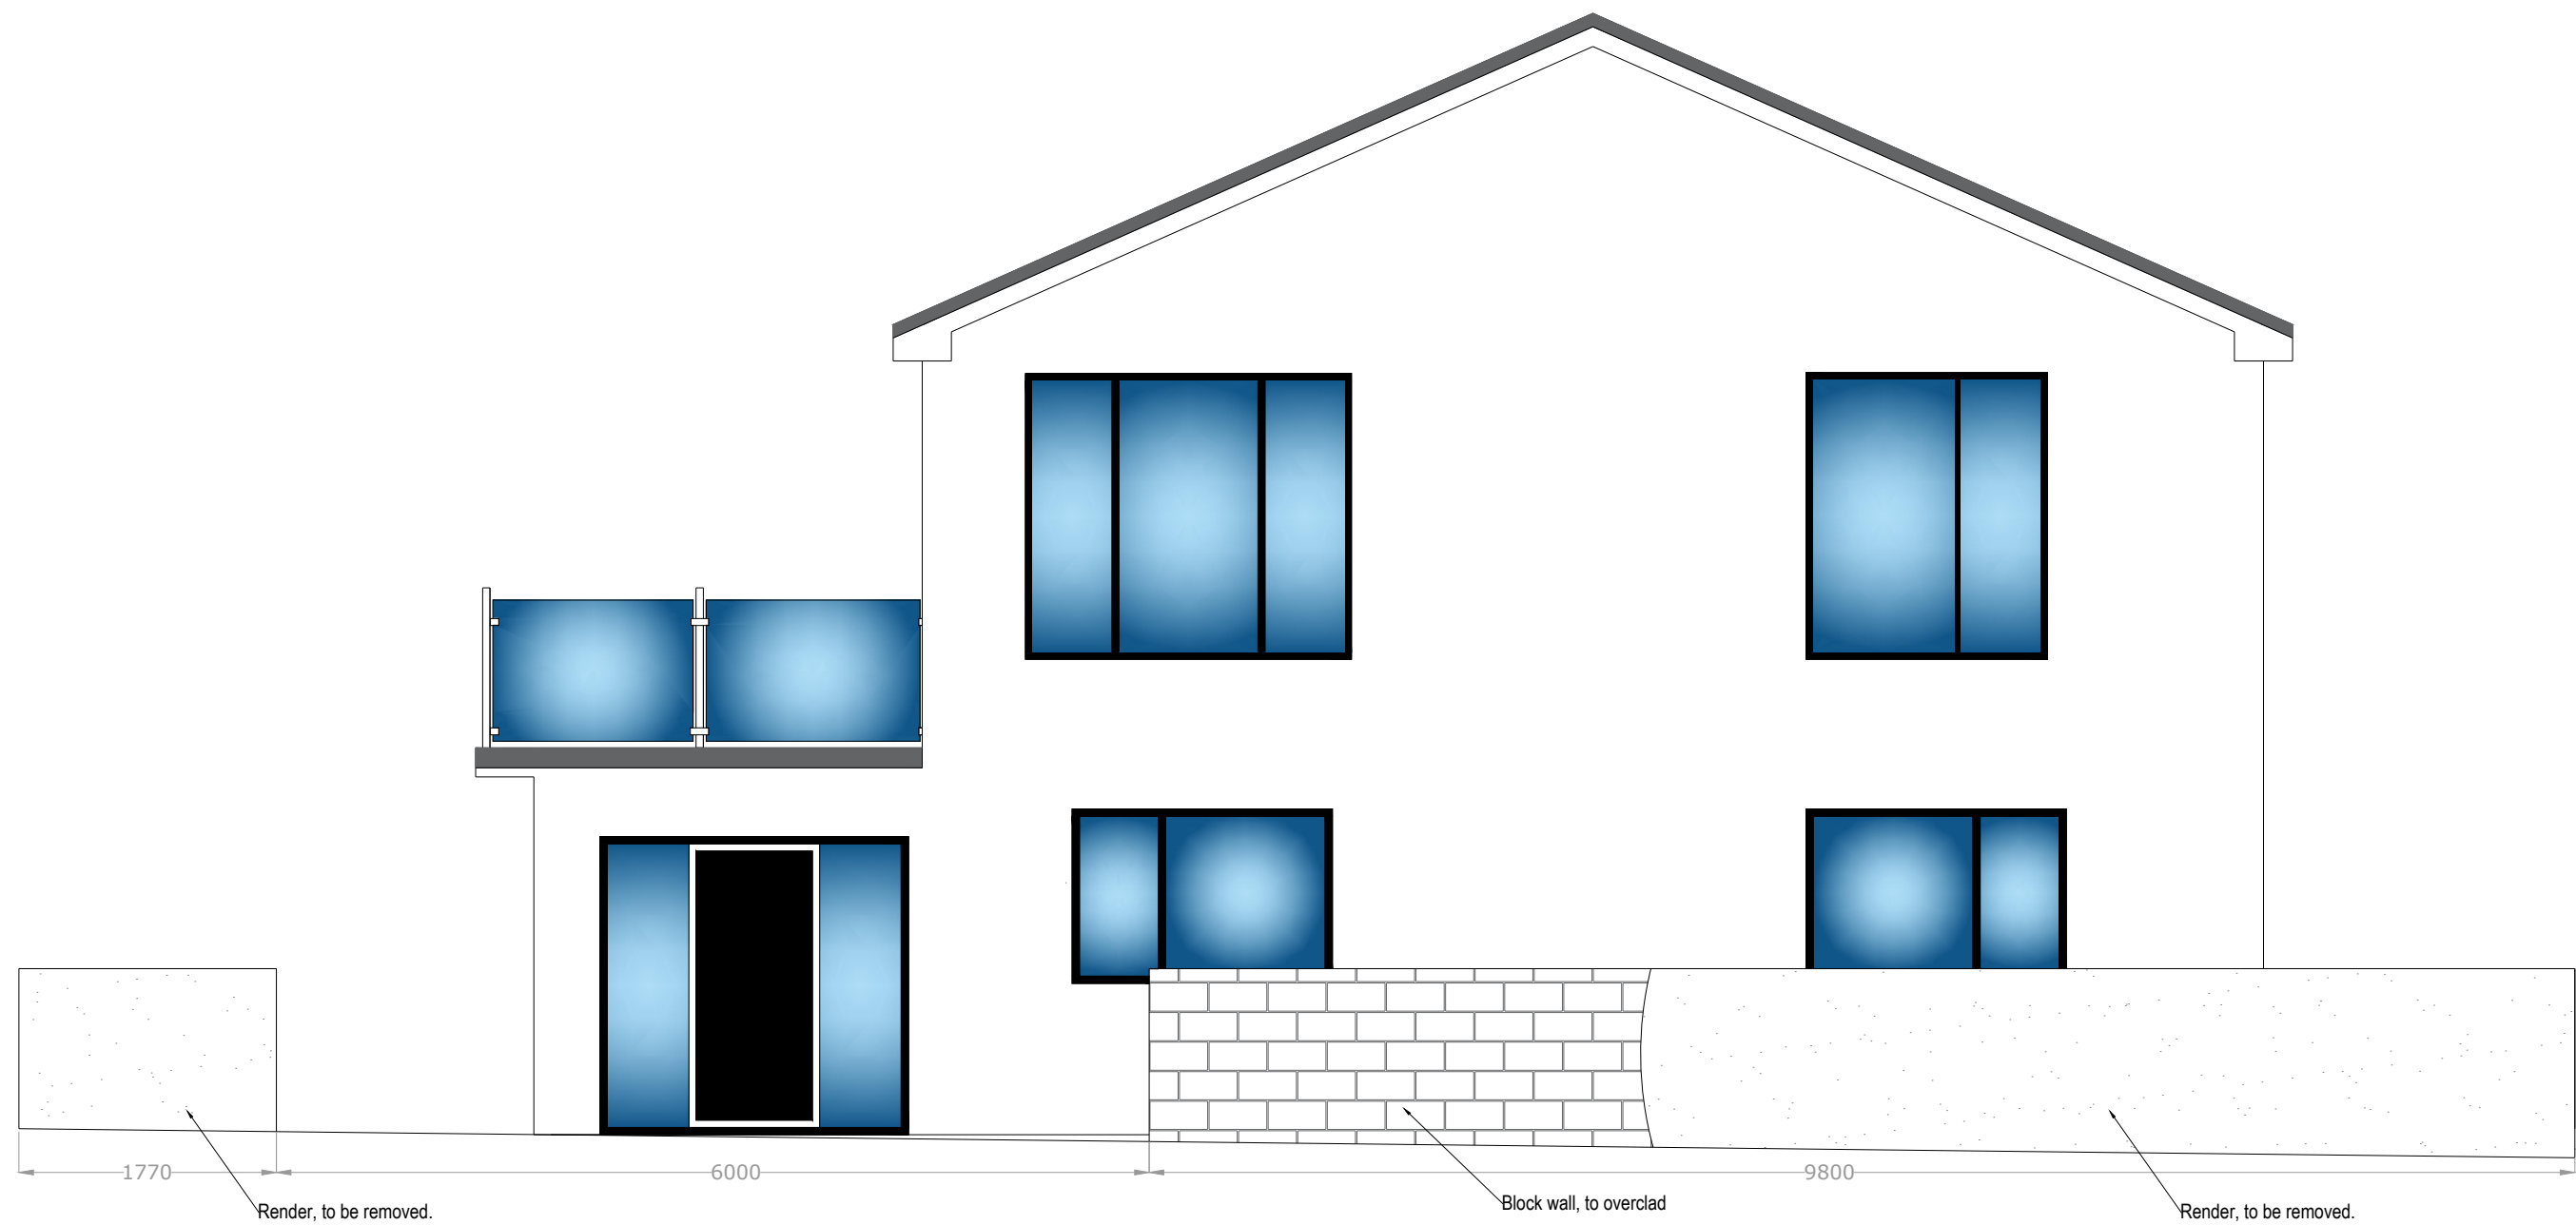

Existing Front Elevation (Street View)

Legend

- Natural Slate Split Face Tile
- Charcoal Embossed Wood Grain Composite Board
- Concrete Foundation
- Existing Blockwork
- Existing Render

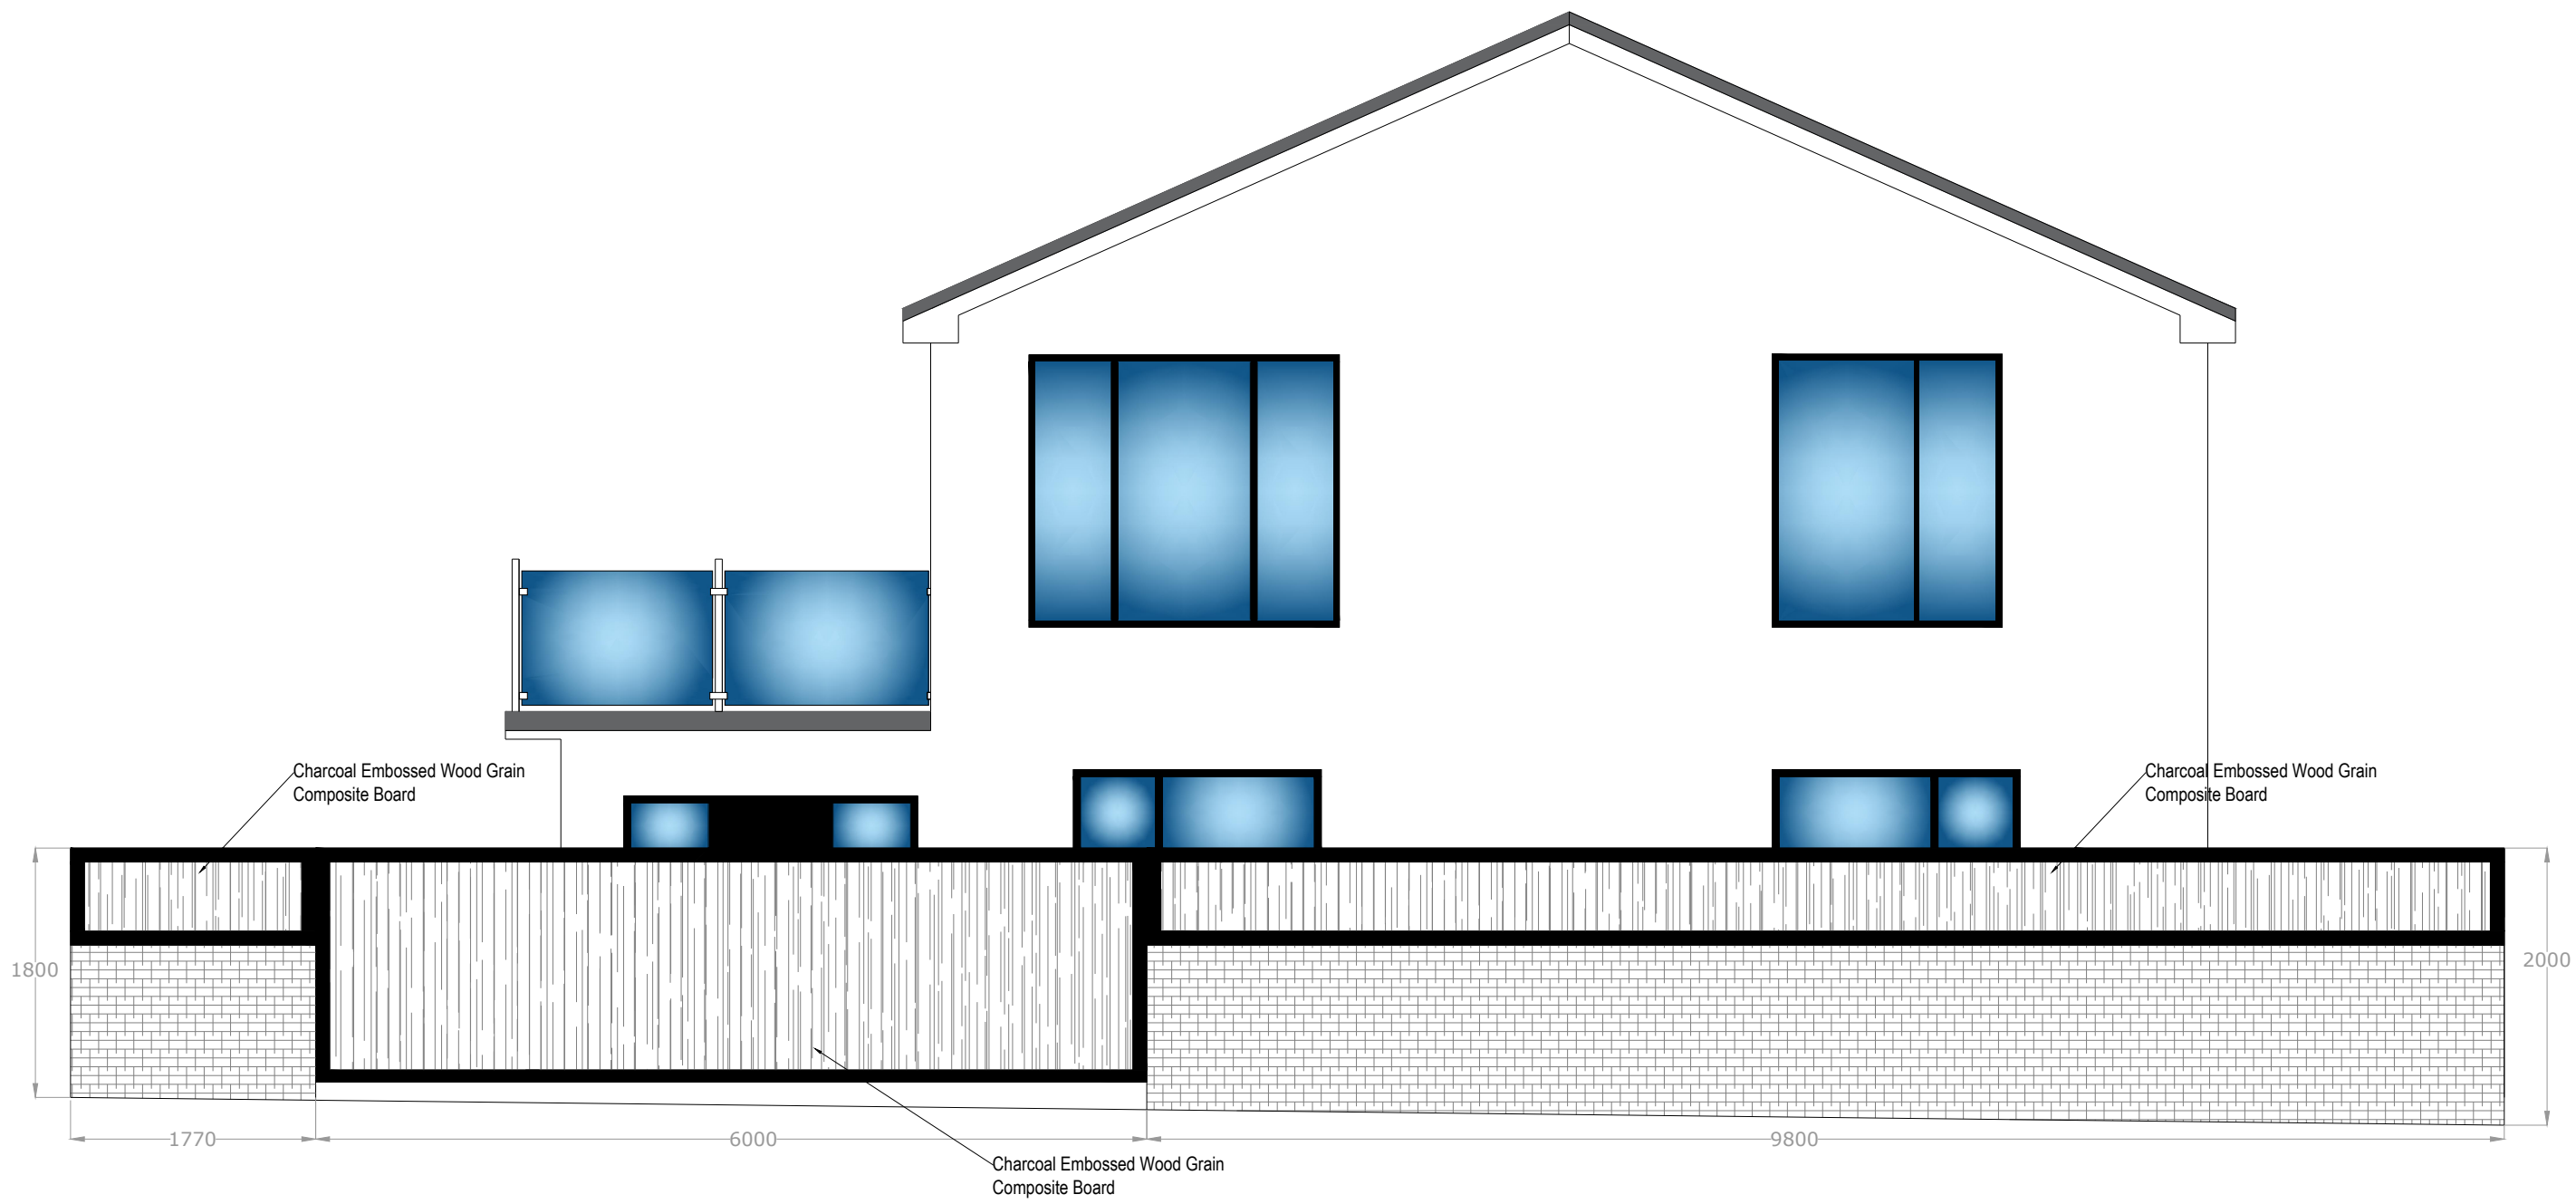

Proposed Front Elevation (Street View)

Rev. No.	Revision note.	Date.
Title: Existing & Proposed Street View / Front Elevation		
Project: Pennine View 10 Turf House Shore Road Littleborough Rochdale, OL15 8EP		
Client: Mr Ryan Heard Pennine View 10 Turf House Shore Road Littleborough Rochdale, OL15 8EP		
Scale: 1:50 @A1	Designed: AW	Drawn: JW
Date: 24.01.2023		
Drawing No. JCBD-22-308 - 2. Rev00		
 J C Building Design Ltd Tel: 01706 872797 / 07824 871086 enquiries@jcbuildingdesign.co.uk		