




DO NOT SCALE EXCEPT FOR PLANNING APPLICATION PURPOSES. USE FIGURED DIMENSIONS.
ANY DISCREPANCIES ARE TO BE REPORTED TO THIS OFFICE PRIOR TO THE CONTINUANCE
OF WORKS.
THIS DRAWING IS THE COPYRIGHT OF MALCOLM B J PERCY, BUILDING DESIGN & PLANNING CONSULTANCY, &
MUST NOT BE REPRODUCED IN ANY FORMAT WITHOUT THE PRIOR WRITTEN AGREEMENT OF THIS OFFICE.

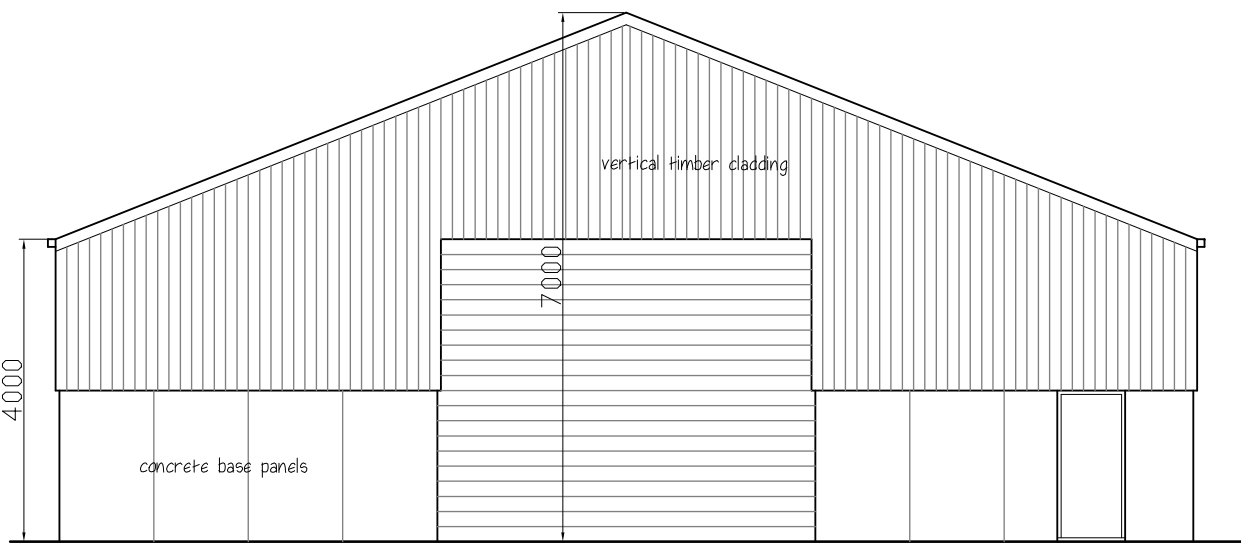


NORTH EAST

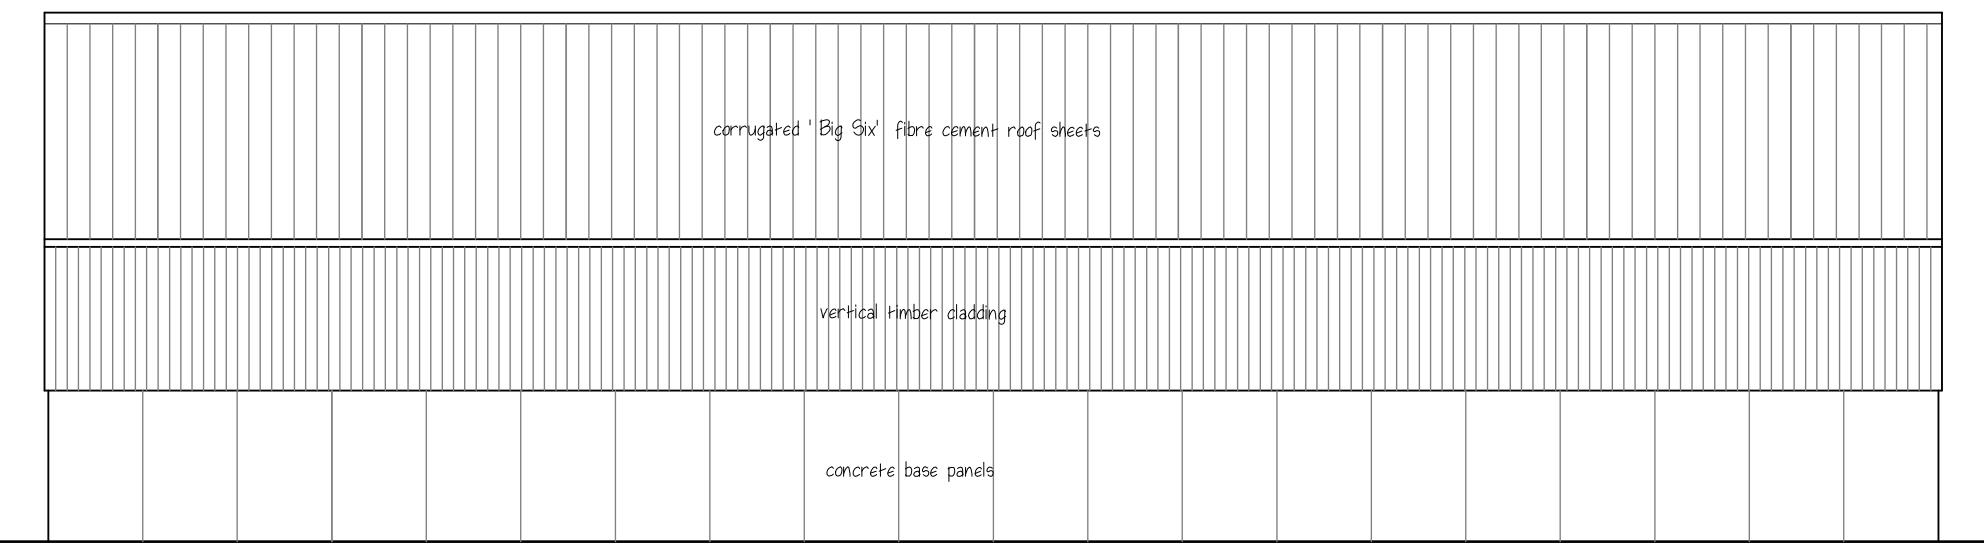

SOUTH EAST

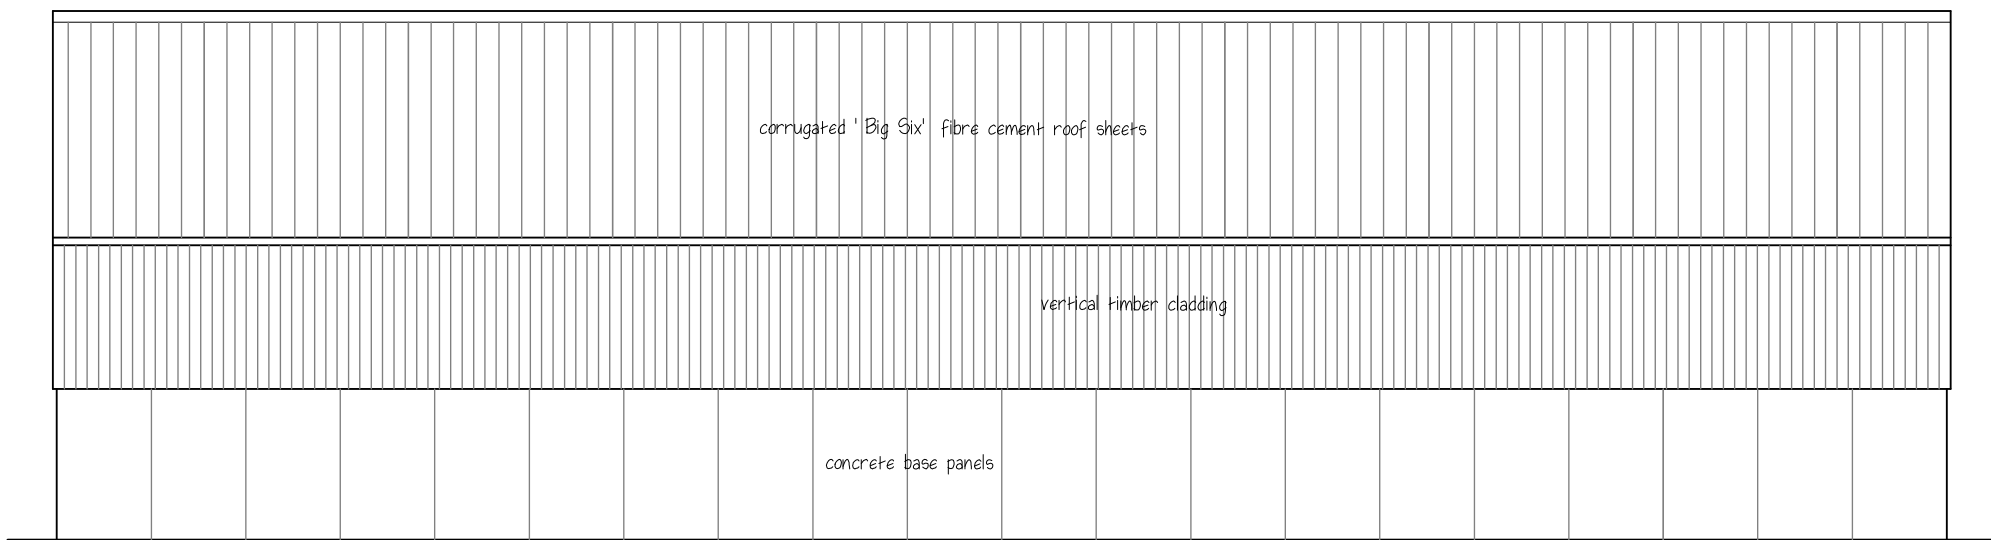


NORTH WEST

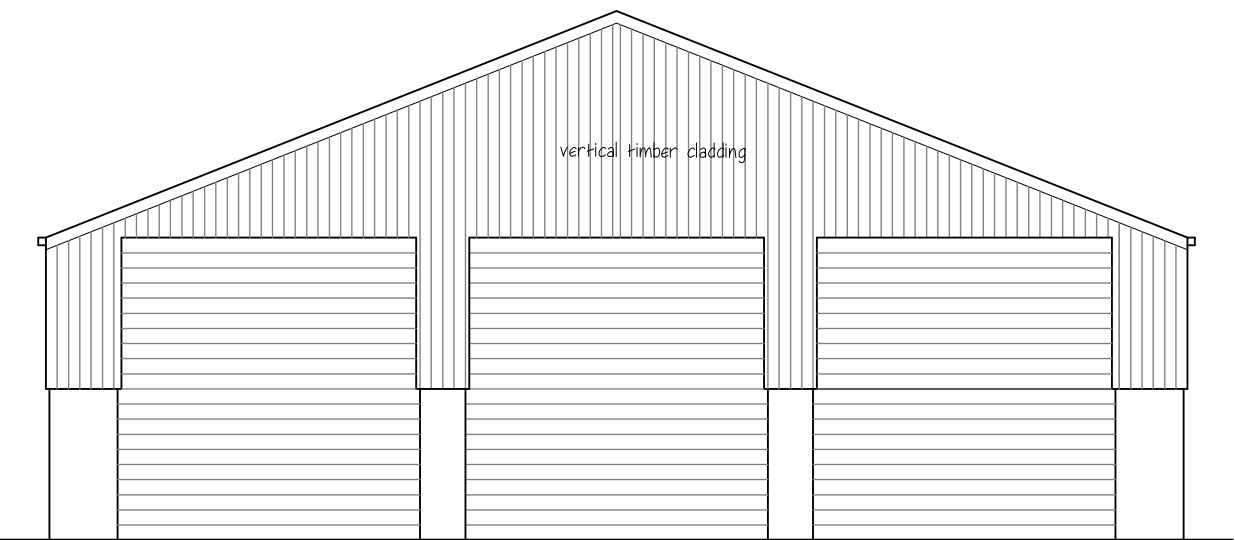

SOUTH WEST



FLOOR PLAN

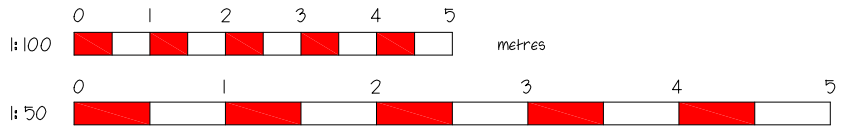

Malcolm B. J. Percy, 5, Chorley Green Farm Barns, Nantwich Road, Chorley, Cheshire, CW5 8JR. E-mail : malcolmpercy@hotmail.com Mobile : 07802 663325 BUILDING DESIGN AND PLANNING Consultancy				
PROJECTDETACHED AGRICULTURAL STORAGE BUILDING, BROWN HILL FARM, ROOLEY MOOR ROAD, LANEHEAD, ROCHDALE, OL12 6BN				
CLIENTMR G. & MR J. BRIERLEY.				
TITLEPROPOSED FLOOR PLAN & ELEVATIONS.				
DATE	SCALE	DRAWN BY	DRAWING NO.	REVISION
July 2022	1:100 @ A1	mbjp	2175.02	