



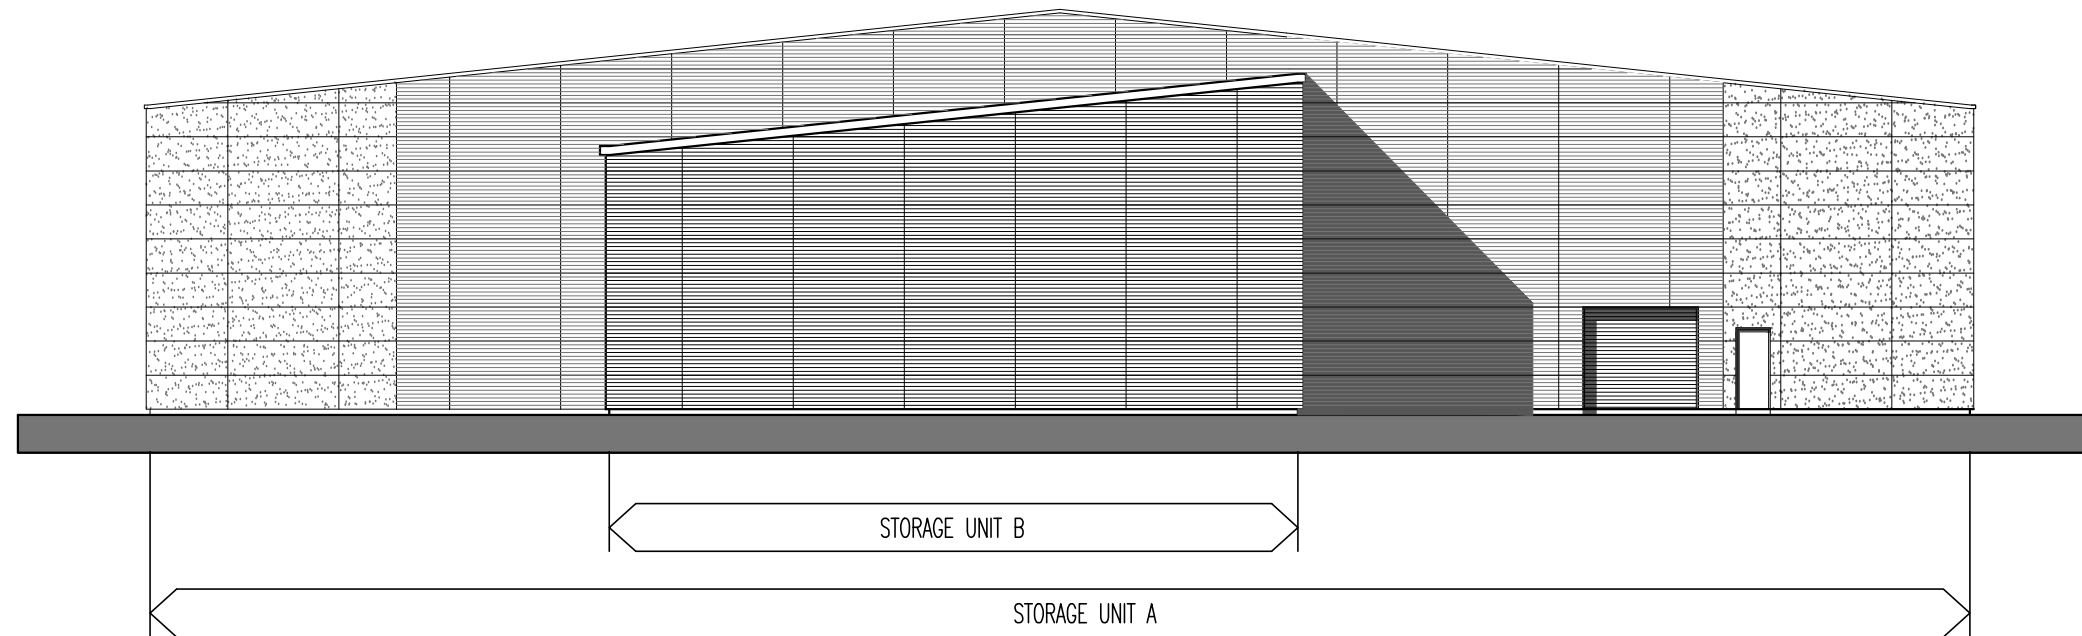

01 EXISTING EAST ELEVATION
Scale 1:200 ● A3

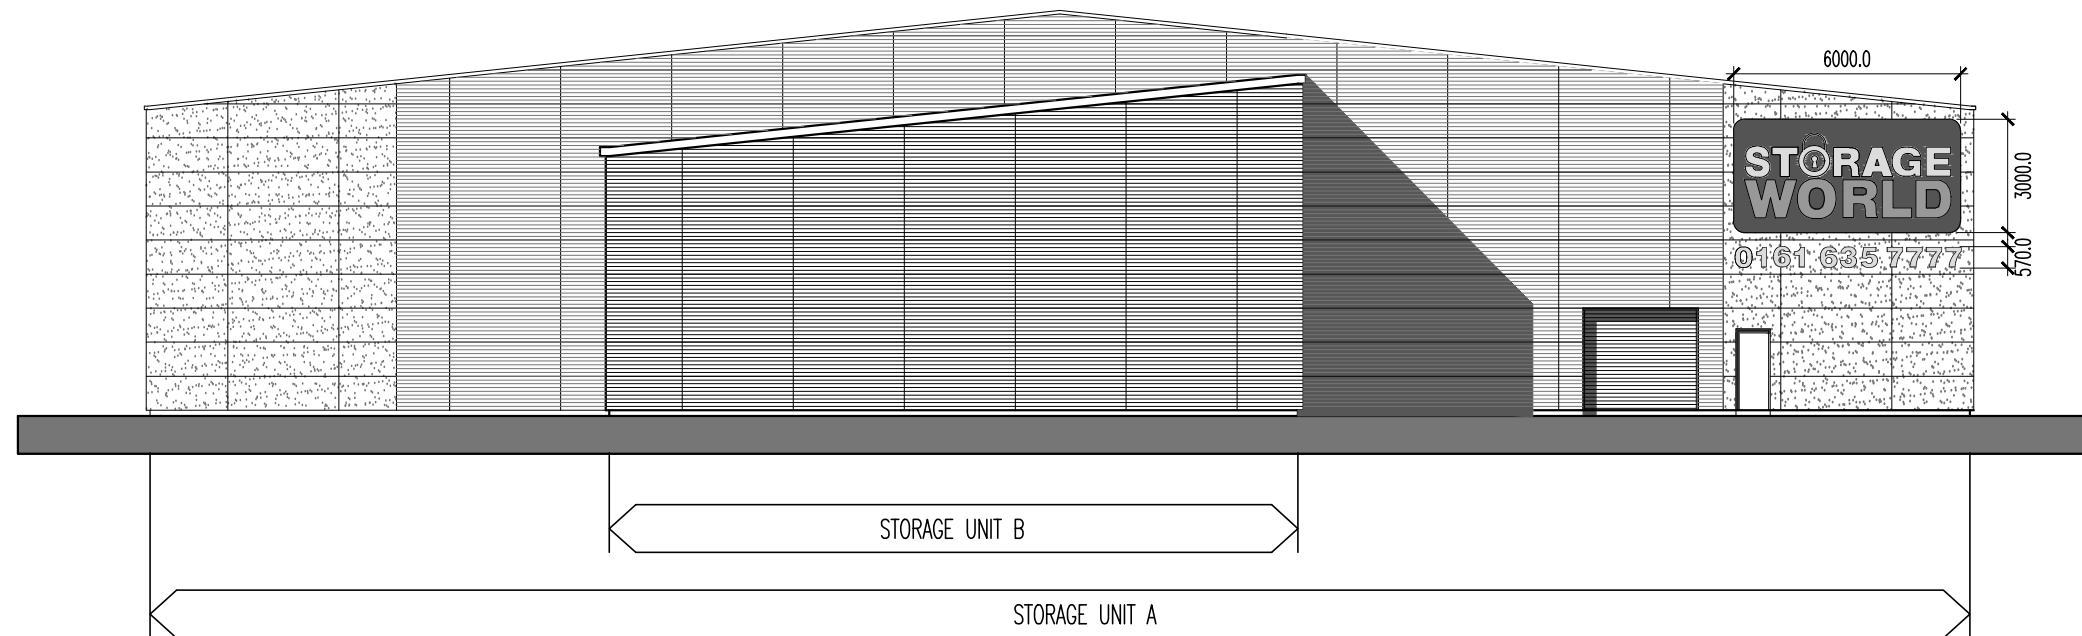

02 PROPOSED EAST ELEVATION
Scale 1:200 ● A3

6000mm

3000mm

570mm

STORAGE
WORLD

0161 635 7777

03 PROPOSED SIGNAGE TO EAST ELEVATION
Scale 1:100 ● A3

Rev	Description	Date	By	Chk
Status		Purpose for Issue		
Planning	☒	Tender	☐	PLANNING
Construction	☐	As Built	☐	
Client				
STORAGE WORLD				
Contract				
PROPOSED ALTERATIONS				
STORAGE WORLD				
MIDDLETON				
Drawing				
EXISTING & PROPOSED EAST ELEVATION				

bateandtaylor
architects

www.bate-taylor.co.uk

macintosh house
4a cambridge street
manchester m1 5gg

tel: 0161 236 0999
fax: 0161 236 0404
mail@bate-taylor.co.uk

Drawing No. MH1313-109 Revision /
Scales 1:200 @ A3 Date MAY '23
Drawn PS Checked GB

This drawing is the copyright of the Architect and may not be reproduced without licence.
DO NOT scale from this drawing.

