



1 South Elevation - From Stiups Lane.
1 : 100




2 East Elevation - From Playing Fields.
1 : 100



3 North Elevation.
1 : 100



4 West Elevation.
1 : 100

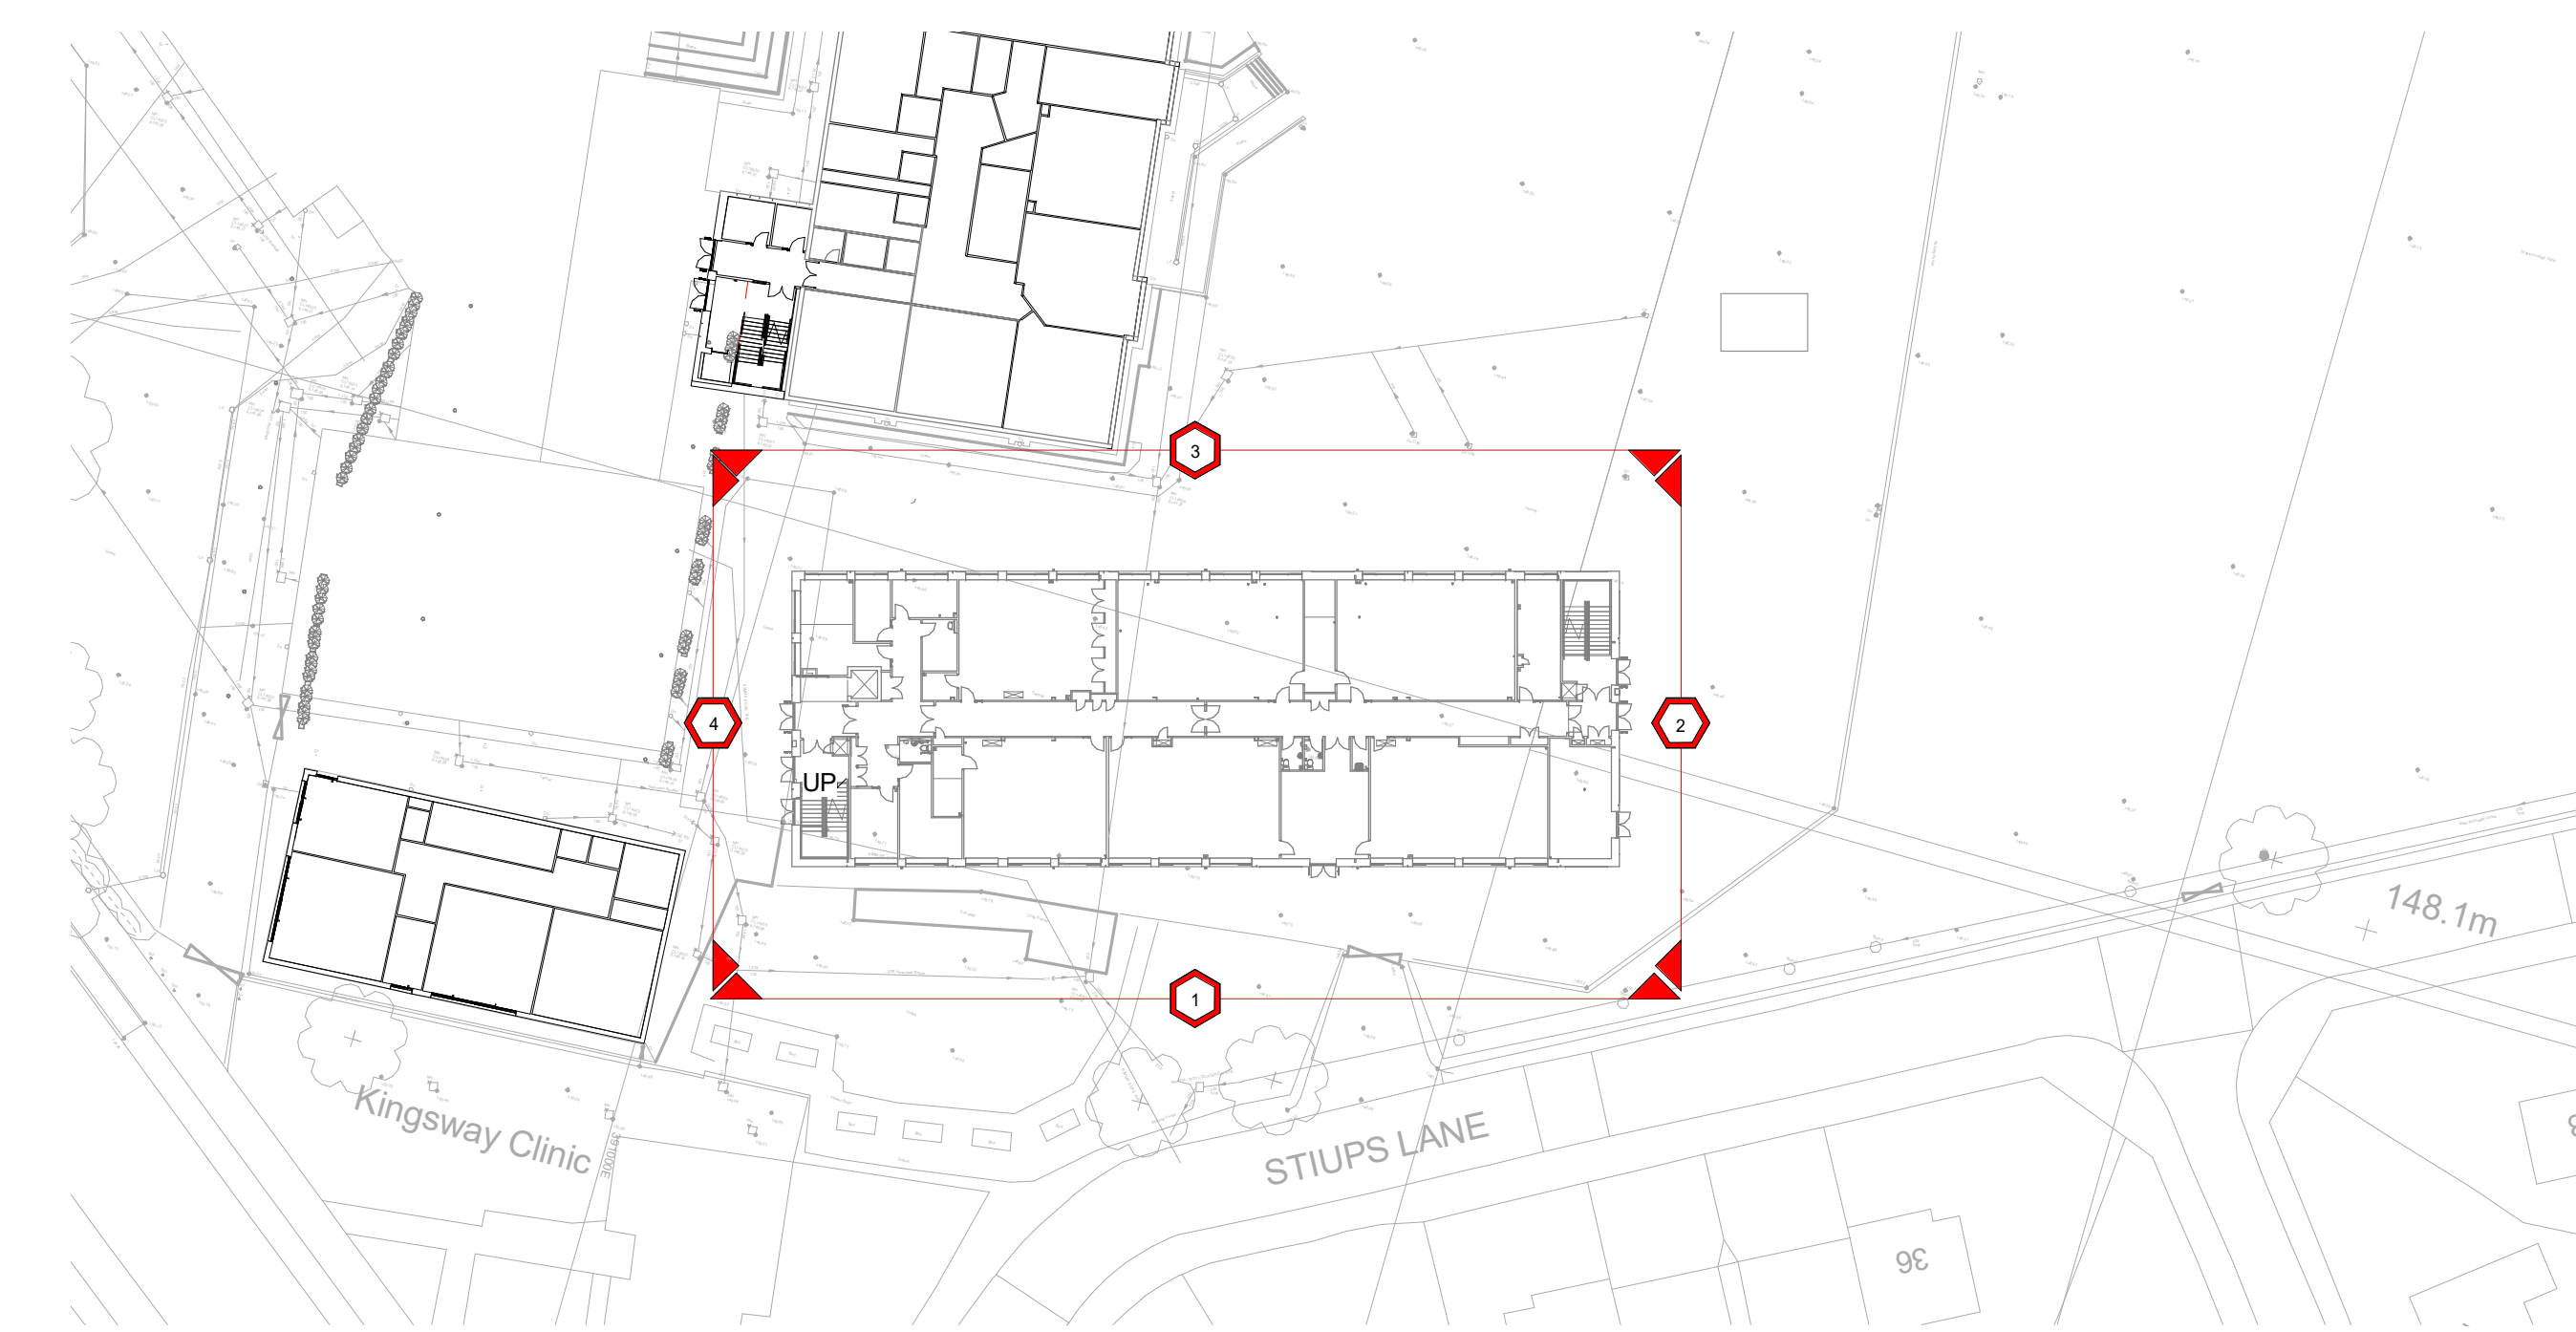

5 Site Key Plan 1
1 : 500

Elevations Key

- 1 - Typical stretcher bond brick panel
- 2 - Soldier course headers
- 3 - Feature flemish bond projecting headers brick panels
- 4 - Feature bronze effect cladding
- 5 - Glazed double doors with fully glazed fan light
- 6 - Louvred double doors with louvred fan light
- 7 - Typical stretcher bond brick panels recessed

BA - Indicative location of Bat Box
BI - Indicative location of Bird Box

MATERIALS

Brickwork sample approved:
Bricks: Weiberberger, colour: Harvest Buff
Mortar: colour: natural

Cladding sample approved:
Manufacturer: Euroclad
Product: Opus 200mm (vertical)
Colour: Aniana

Window sample approved:
Manufacturer: Technal
Product: FY65
Glazing: Triple
U-value: 1.0 W/m2K
G-value: South: 0.35; North: 0.41
Reflectance: South: 35% outside, 29% inside;
Reflectance: North: 38% outside, 31% inside
Colour: To match cladding

Rainwater Products:
Colour: To match cladding

All signage indicated is indicative only for illustrative purposes final signage design to be confirmed at a later stage of the design.

C02	Bird and Bat box locations moved to brickwork at TDC request	07.07.2023	TS	CP
C01	Elevations updated inline with latest design	06.07.2023	TS	CP
P11	Windows and doors updated	12.01.2023	TS	CP
P10	Material choices added	21.11.2022	TS	CP
R09	Issue for Information	01.07.2022	HC	CP
R08	Issue for Information	17.06.2022	HC	CP
P07	Issued for Information	29.04.2022	DK	CP
P06	Updated issued for Planning	21.04.2022	HC	CP
P05	Final 1:100 number updated to align with client request	13.04.2022	HC	CP
P04	Issued for Planning	07.04.2022	DK	CP
P03	Issued for Planning	04.04.2022	DK	CP
P02	Issued for Information	31.03.2022	DK	CP
P01	Issued for Planning	23.03.2022	DK	CP
Rev	Description	Date	Dr	App
original by		date created		Approved by
DK		03/22/22		IK
 Department for Education  Kingsway Park HIGH SCHOOL  CUNALL  Sutcliffe  ONE BFE CONSULTING				
client name Tilbury Douglas				
project Kingsway Park High School				
drawing New Building – Elevations as Proposed (Coloured)				
computer file C:\Users\paul@ahr\Documents\B01\004_FLESHING\New_Bldg_Kingsway_Park_High_School.dwg		plot date 21/04/2022		
project number 2021.00673.000		scale As indicated @A0		
drawing number SRP1020-AHR-05-ZZ-DR-A-06401		rev C02	issue status S2	
This drawing is to be read in conjunction with all related drawings. All dimensions must be checked and verified on site before commencing any work or producing shop drawings. The originator should be notified immediately of any discrepancy. This drawing is copyright and remains the property of AHR				