



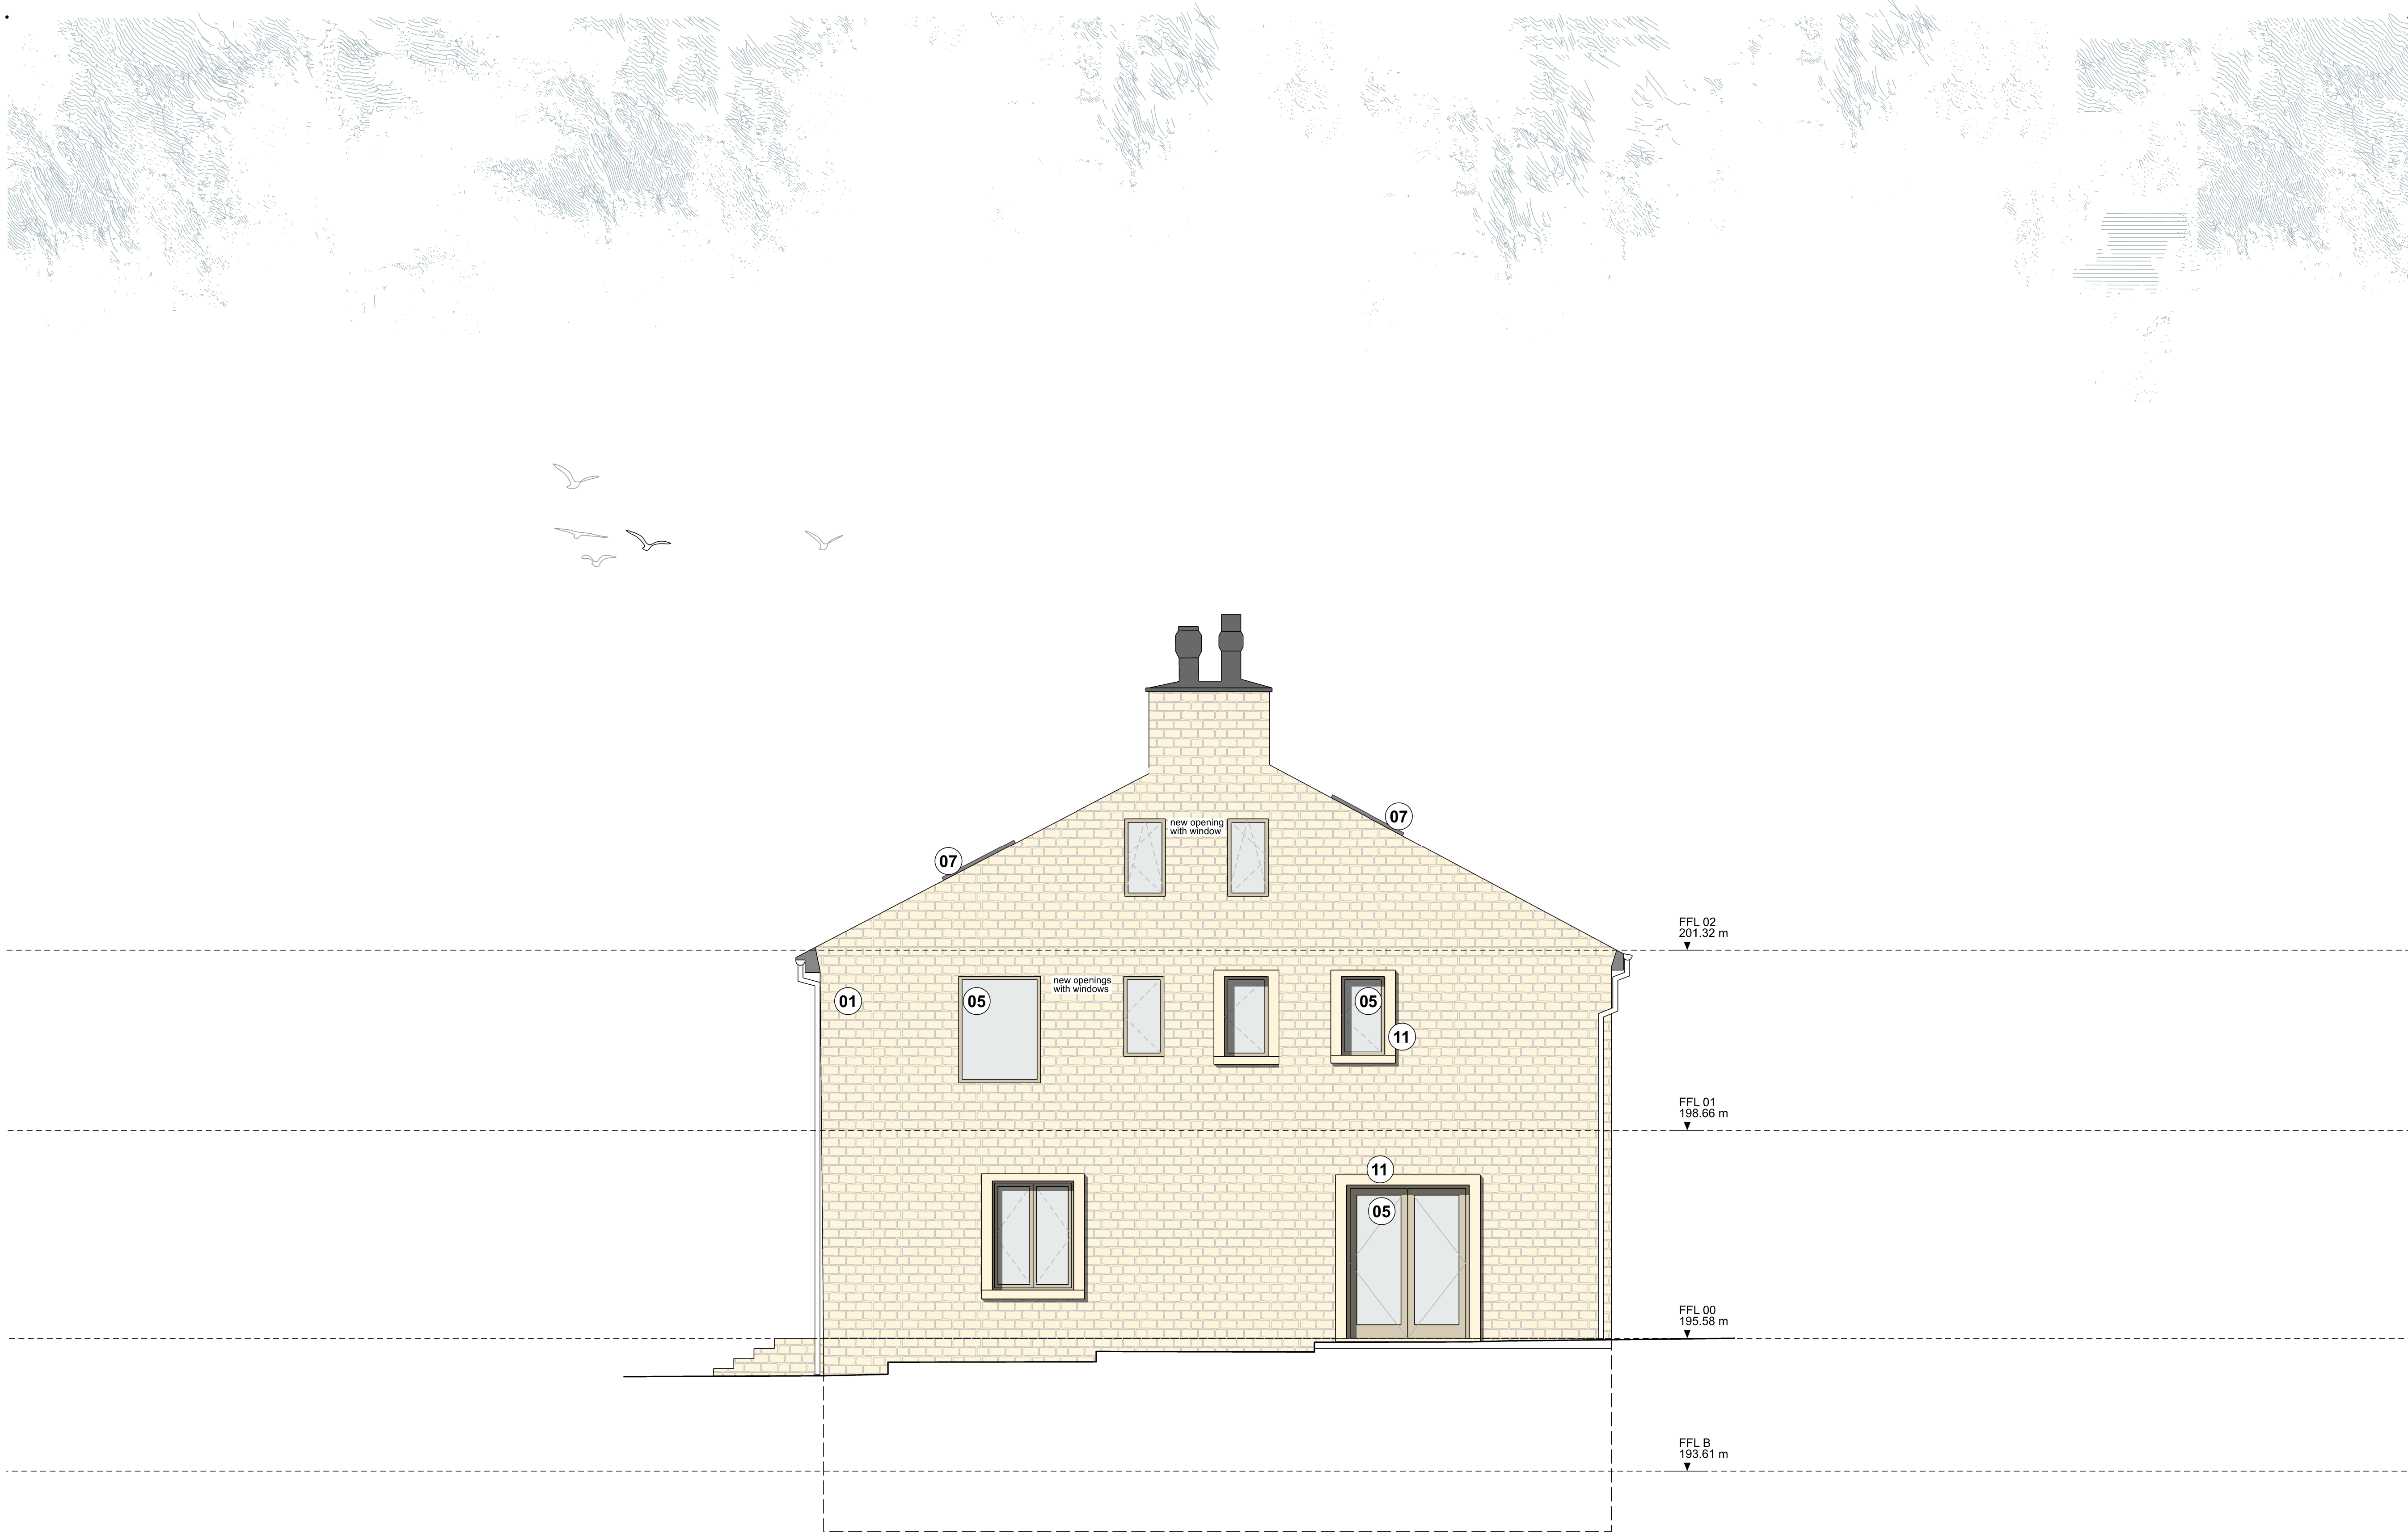


Notes:
Do not scale from this drawing.
All dimensions are in millimetres unless otherwise noted.
All dimensions to be checked on site before proceeding with work.
All omissions and discrepancies to be reported in writing to Project 3 Architects Ltd.
Areas indicated on this drawing are approximate and indicative only.
© Project 3 Architects Limited Registered in England & Wales Number 08021795.

MATERIAL KEY	
01	buff stone, existing
02	buff stone, to match existing
03	existing slate to be reviewed and kept or replaced by matching
04	slate roof, pressed metal proprietary verge, colour to match slate
05	timber windows/doors to either replace existing windows and/or new windows frame to farmhouse
06	aluminium windows
07	aluminium rooflights, colour to match slate
08	solid timber security front door
09	metal screen
10	glazed link
11	existing buff stone surround
12	existing buff stone surround extended to match new opening size
13	secret gutter

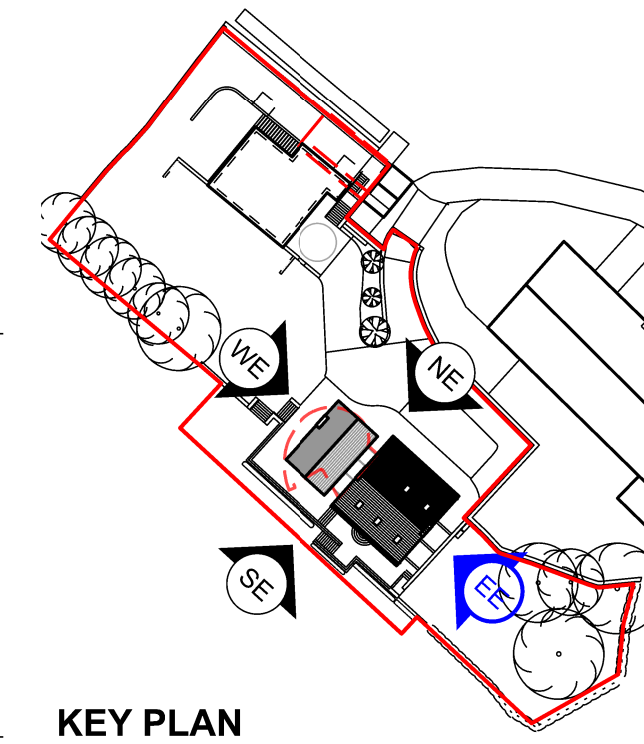

KEY PLAN

P02	02/11/23	Planning Submission	AS
P01	27/10/23	Planning	AS
I01	29/09/23	First Issue	AS
Rev:	Date:	Description:	By:

 

PROPOSED EAST ELEVATION - SIDE
scale 1:50 @ A1 (1:100 @ A3)

PROJECT3
architects
4 back grafton street
altrincham
cheshire
WA14 1DY
0161 233 0575
mail@project3architects.com
www.project3architects.com

Project:
The Farmhouse, Littleborough
Title:
Proposed East Elevation - Side
Farmhouse & Extension
Status: PLANNING Scale @ ISO A1:
1:50
Drawing Number: 0763-P3A-XX-XX-DR-A-05203 Revision:
P02