




North
Elevation

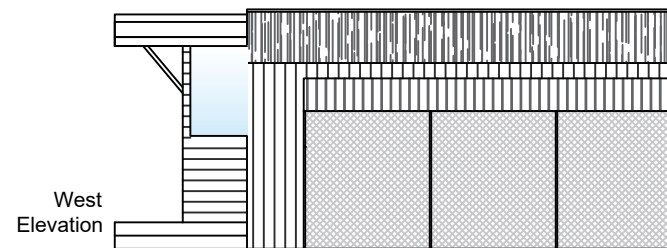


West
Elevation

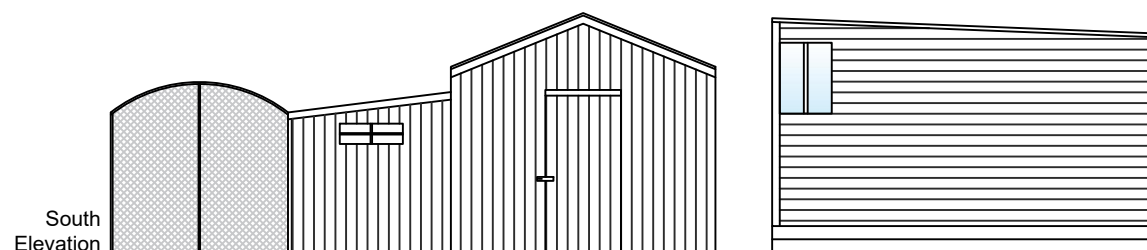

South
Elevation

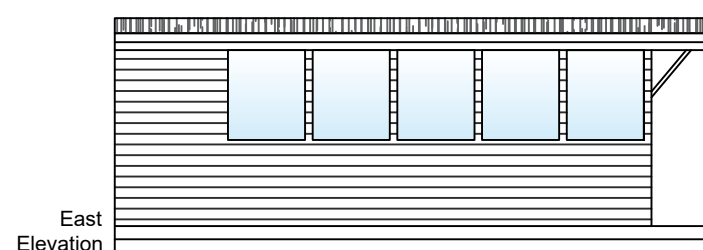

East
Elevation

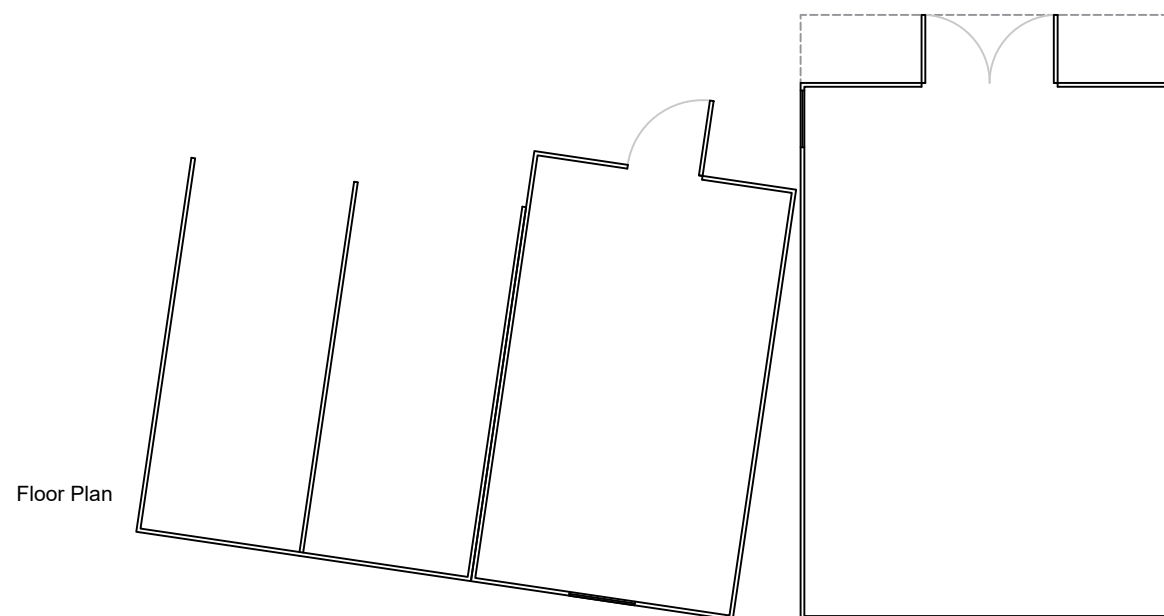

Floor Plan

Dwg No.: TS530-5

Revision:

Client: B & J Green

Project: New Garage/Store

Title: Shed Elevations

Date: 17 May 2024

Drawn by: T Simpkins

0 Metres 2
Scale 1:100
Sheet Size A3