


413116m

901


131

13

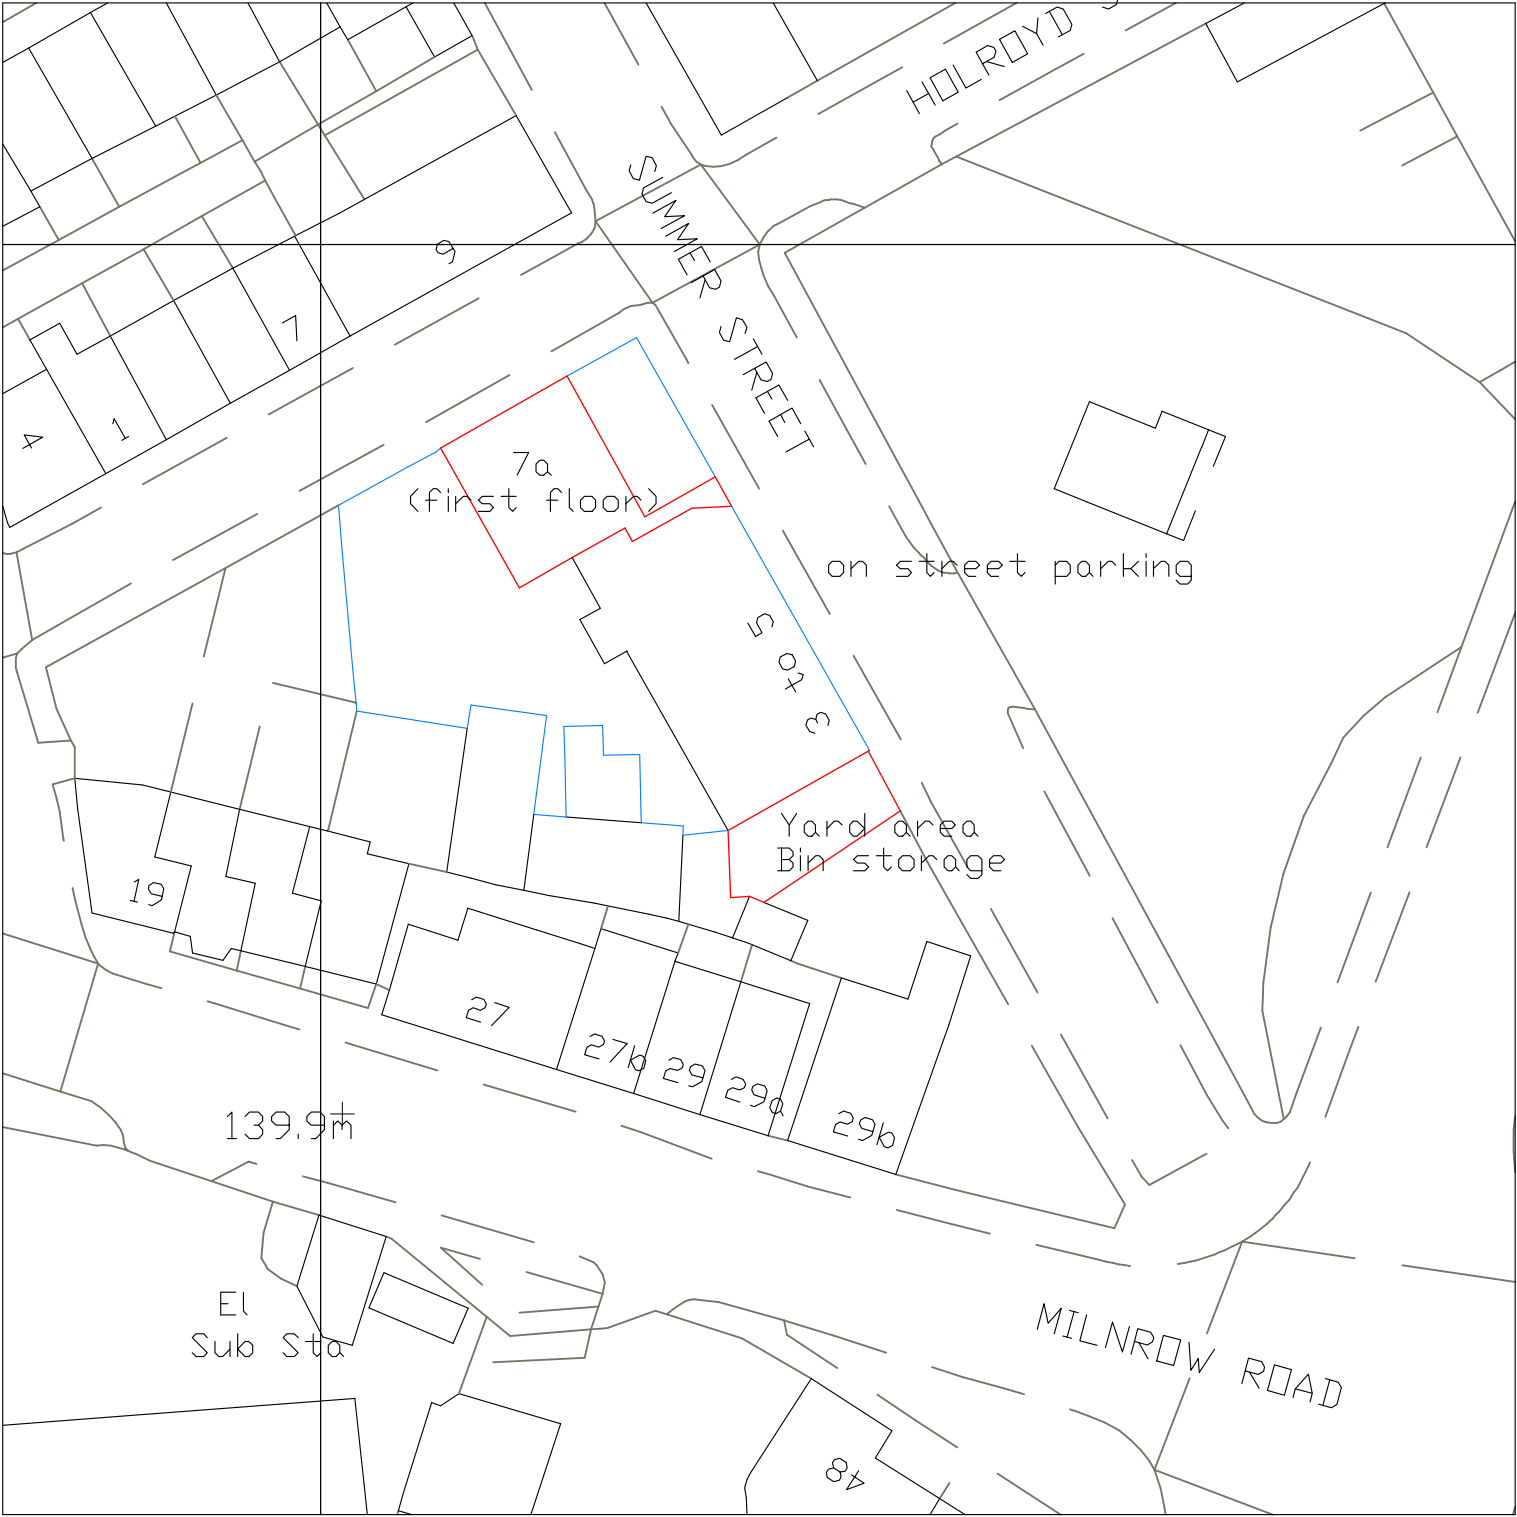

413016m


901

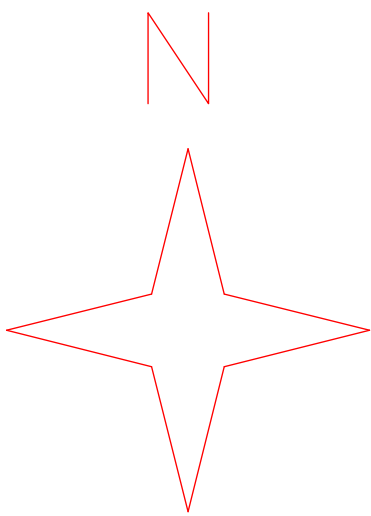

Dwg No.1558.13
Proposed site plan
Scale 1:500

390079m

390179m

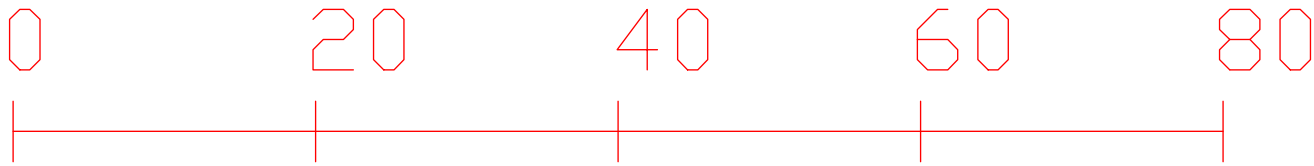

Metres