


ROCHDALE INFIRMARY
SITE PLAN

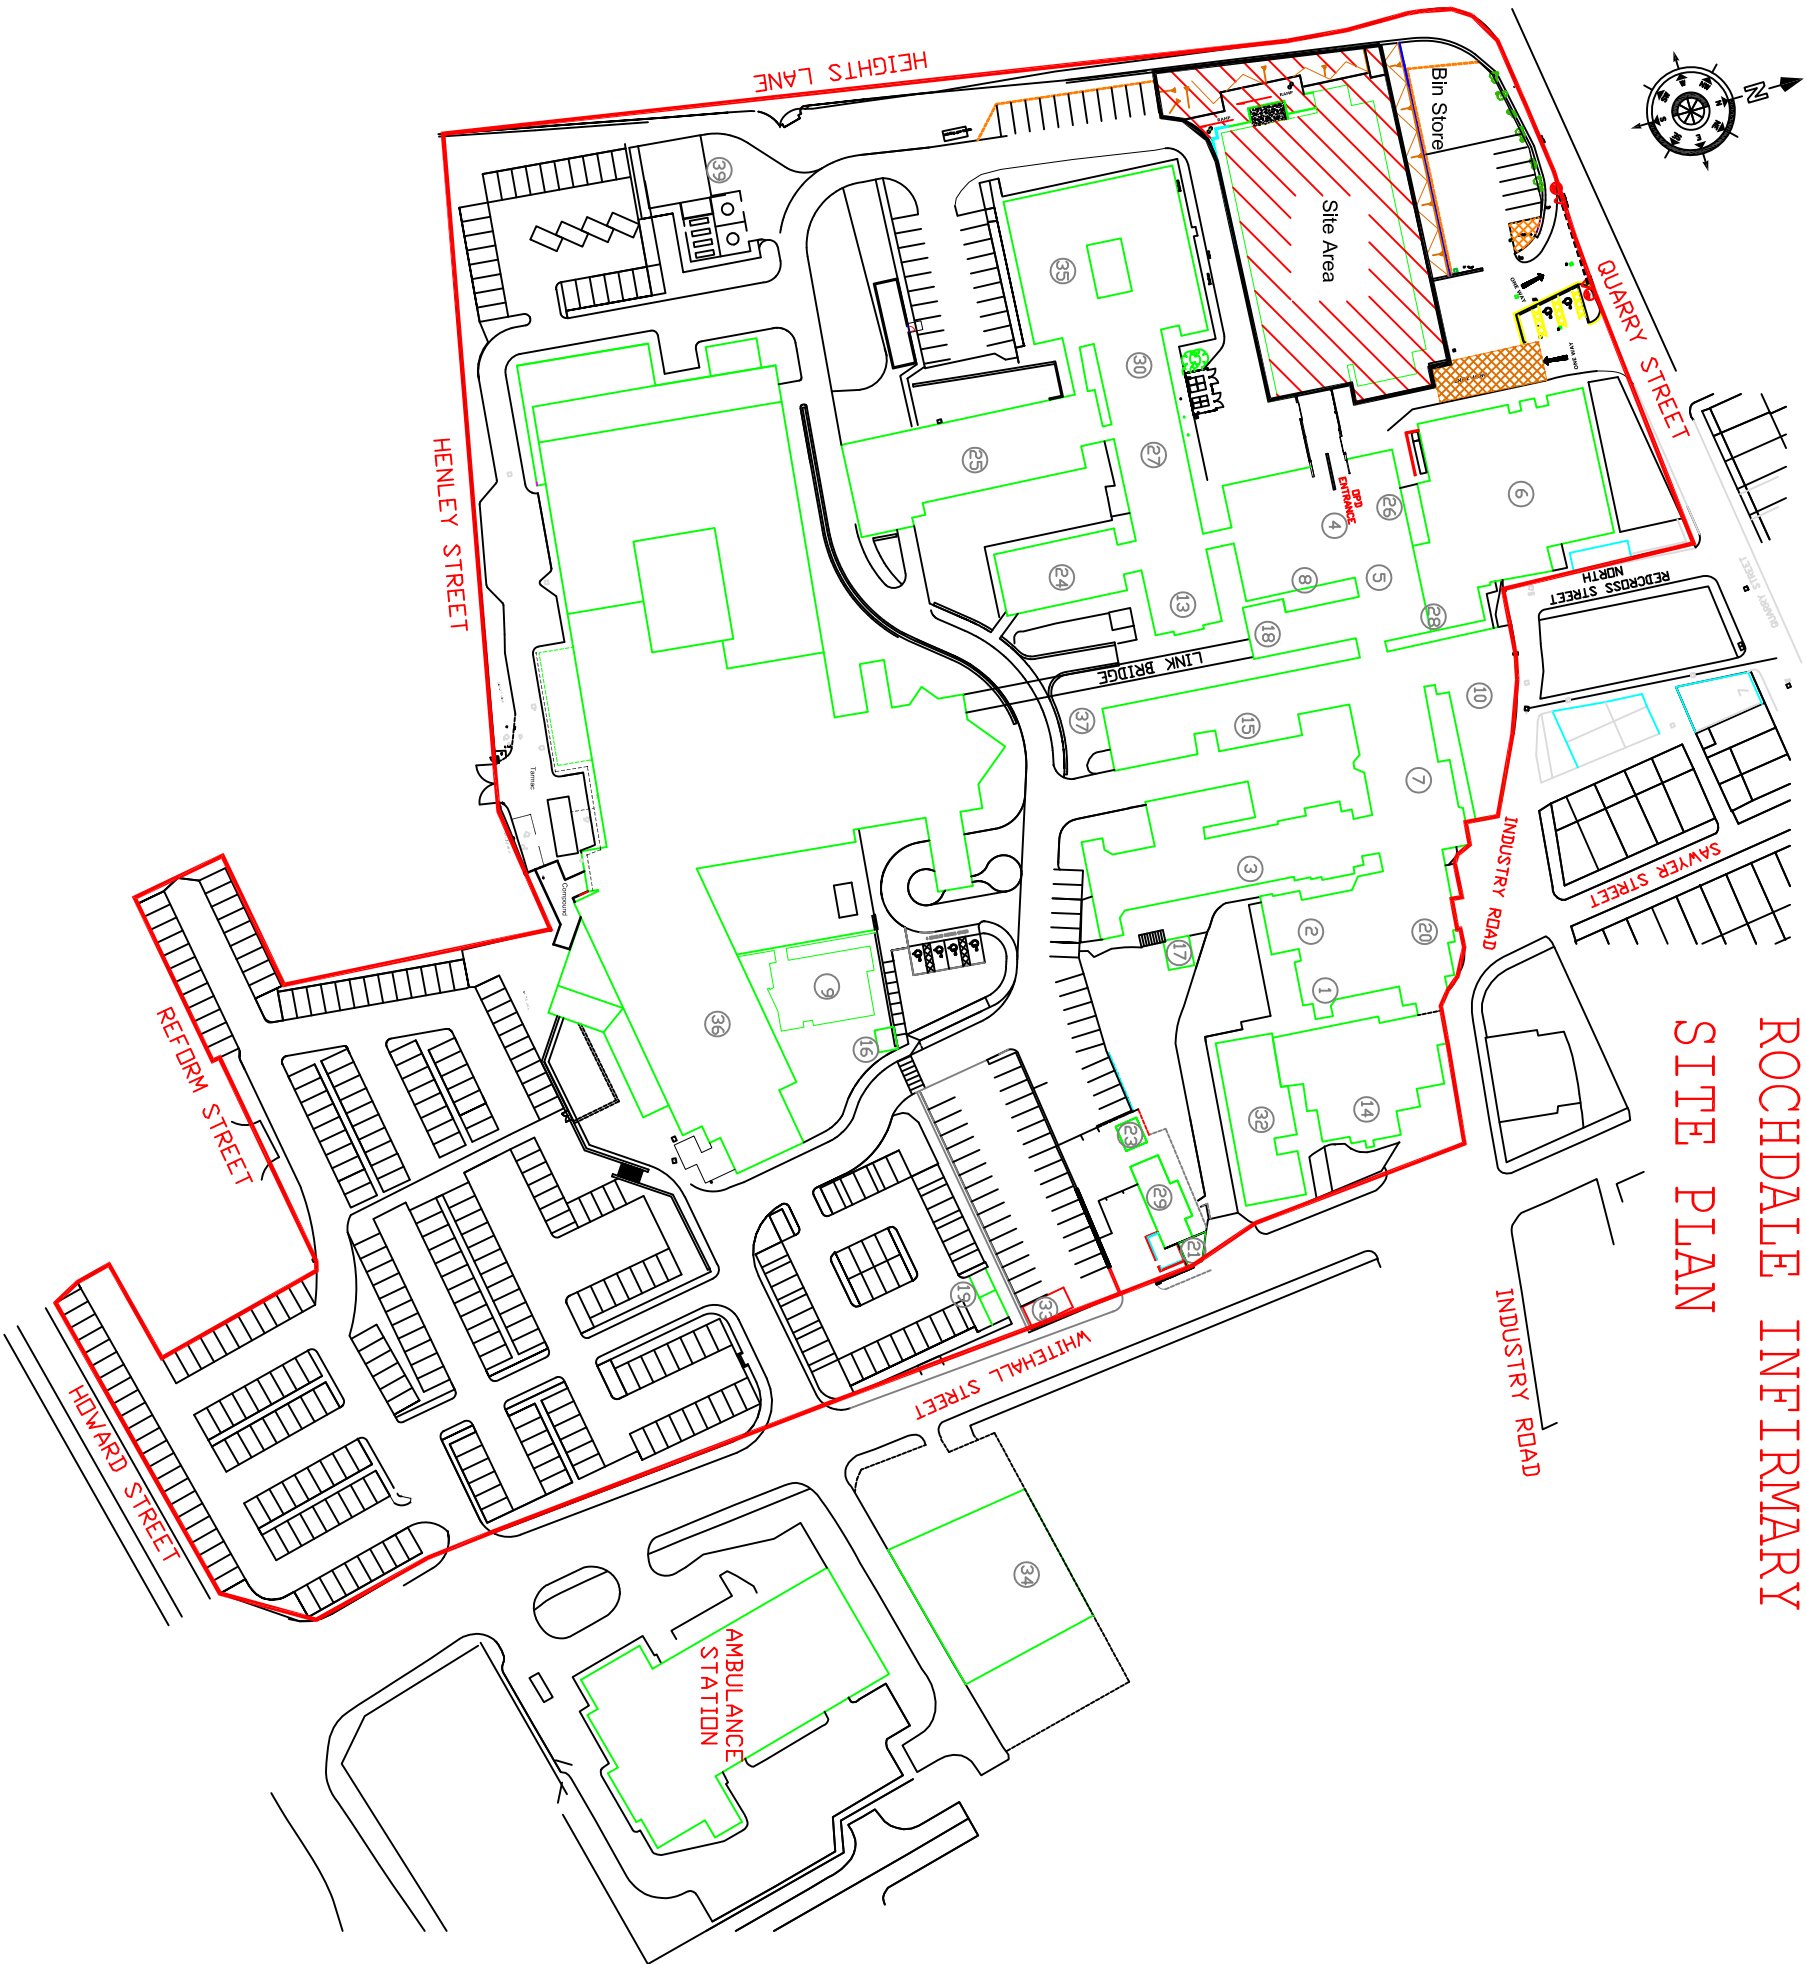

All dimensions to be checked on site.
Do not Scale from the drawing.
Any discrepancies to be reported to the Project
Surveyor before the commencement of any works.

NOTES:

Revisions:		Date:	Int:
<i>CPC Limited</i>			
CUNNINGHAM PROPERTY CONSULTANTS LTD			
CHARTERED BUILDING SURVEYORS, ACCESS CONSULTANTS			
COW COORDINATIONS			
823 Winshaw Road	Manchester	M20 2SN	
tel: 0161 754 8530	Dalbury	Email: info@cpclimited.co.uk	
Northern Care Alliance NHS Foundation Trust			
Project:			
Car Park Work			
Rochdale Infirmary			
Drawing Title:			
Location Plan			
Drawn:	BC	Scale:	1:1250
Checked:	BC	Date:	02/23
Project No:	Drawing No:		Rev No:
CPC267	P103		B