



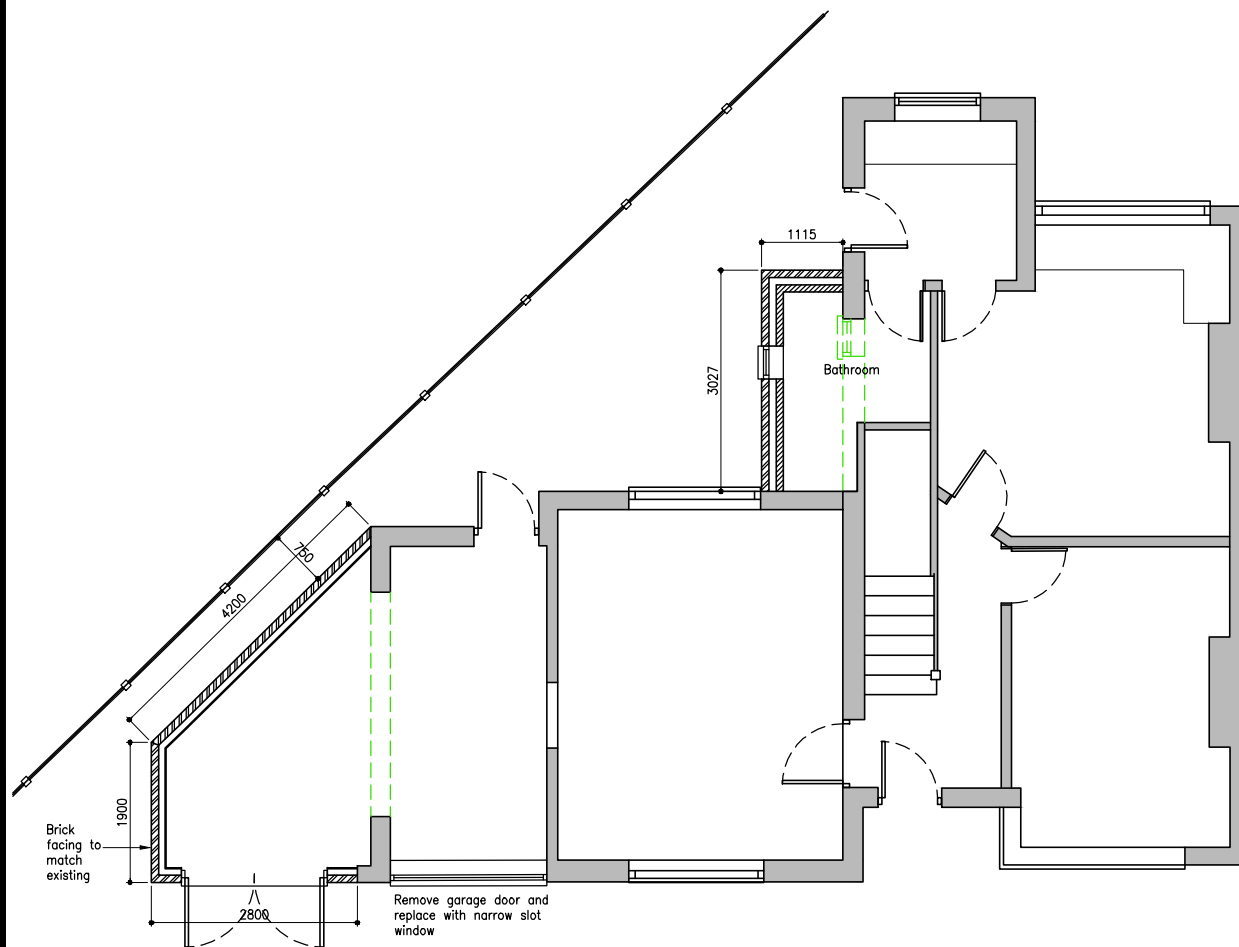

GROUND FLOOR PLAN

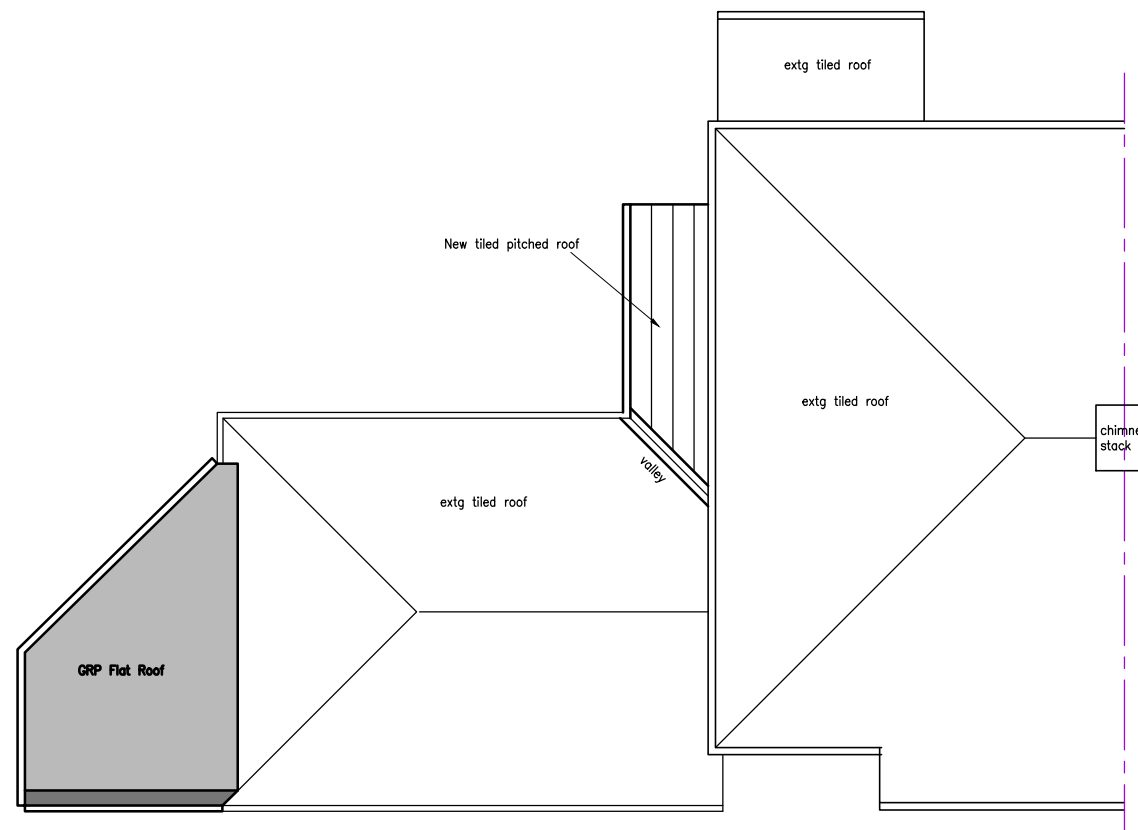

ROOF PLAN



SCALE BAR 1:100

REV		DATE	BY	DETAILS OF REVISION
ARCHITECT / CLIENT GED WHITING				
PROJECT 29 HARBOUR LANE MILNROW				
TITLE PROPOSED PLANS				DRAWN BY M.B.
				DATE 20.09.23
				SCALE 1:100
DRAWING NO. HC-22051-(60)-007				REVISION
HEALEY CONSULTING Brunel House 63 Dale Street Milnrow Rochdale OL16 3NJ Tel: 01706 343961 Fax: 01706 343981 email: office@healeyconsulting.co.uk copyright: Healey Consulting				 HEALEY consulting structural engineering consultants

DO NOT SCALE FROM THIS DRAWING. USE GIVEN DIMENSIONS ONLY. ALL DIMENSIONS ARE TO BE CHECKED ON SITE BY THE CONTRACTOR. ANY DIMENSIONAL DISCREPANCIES TO BE REPORTED BACK TO HEALEY CONSULTING PRIOR TO PROCEEDING WITH CONSTRUCTION