


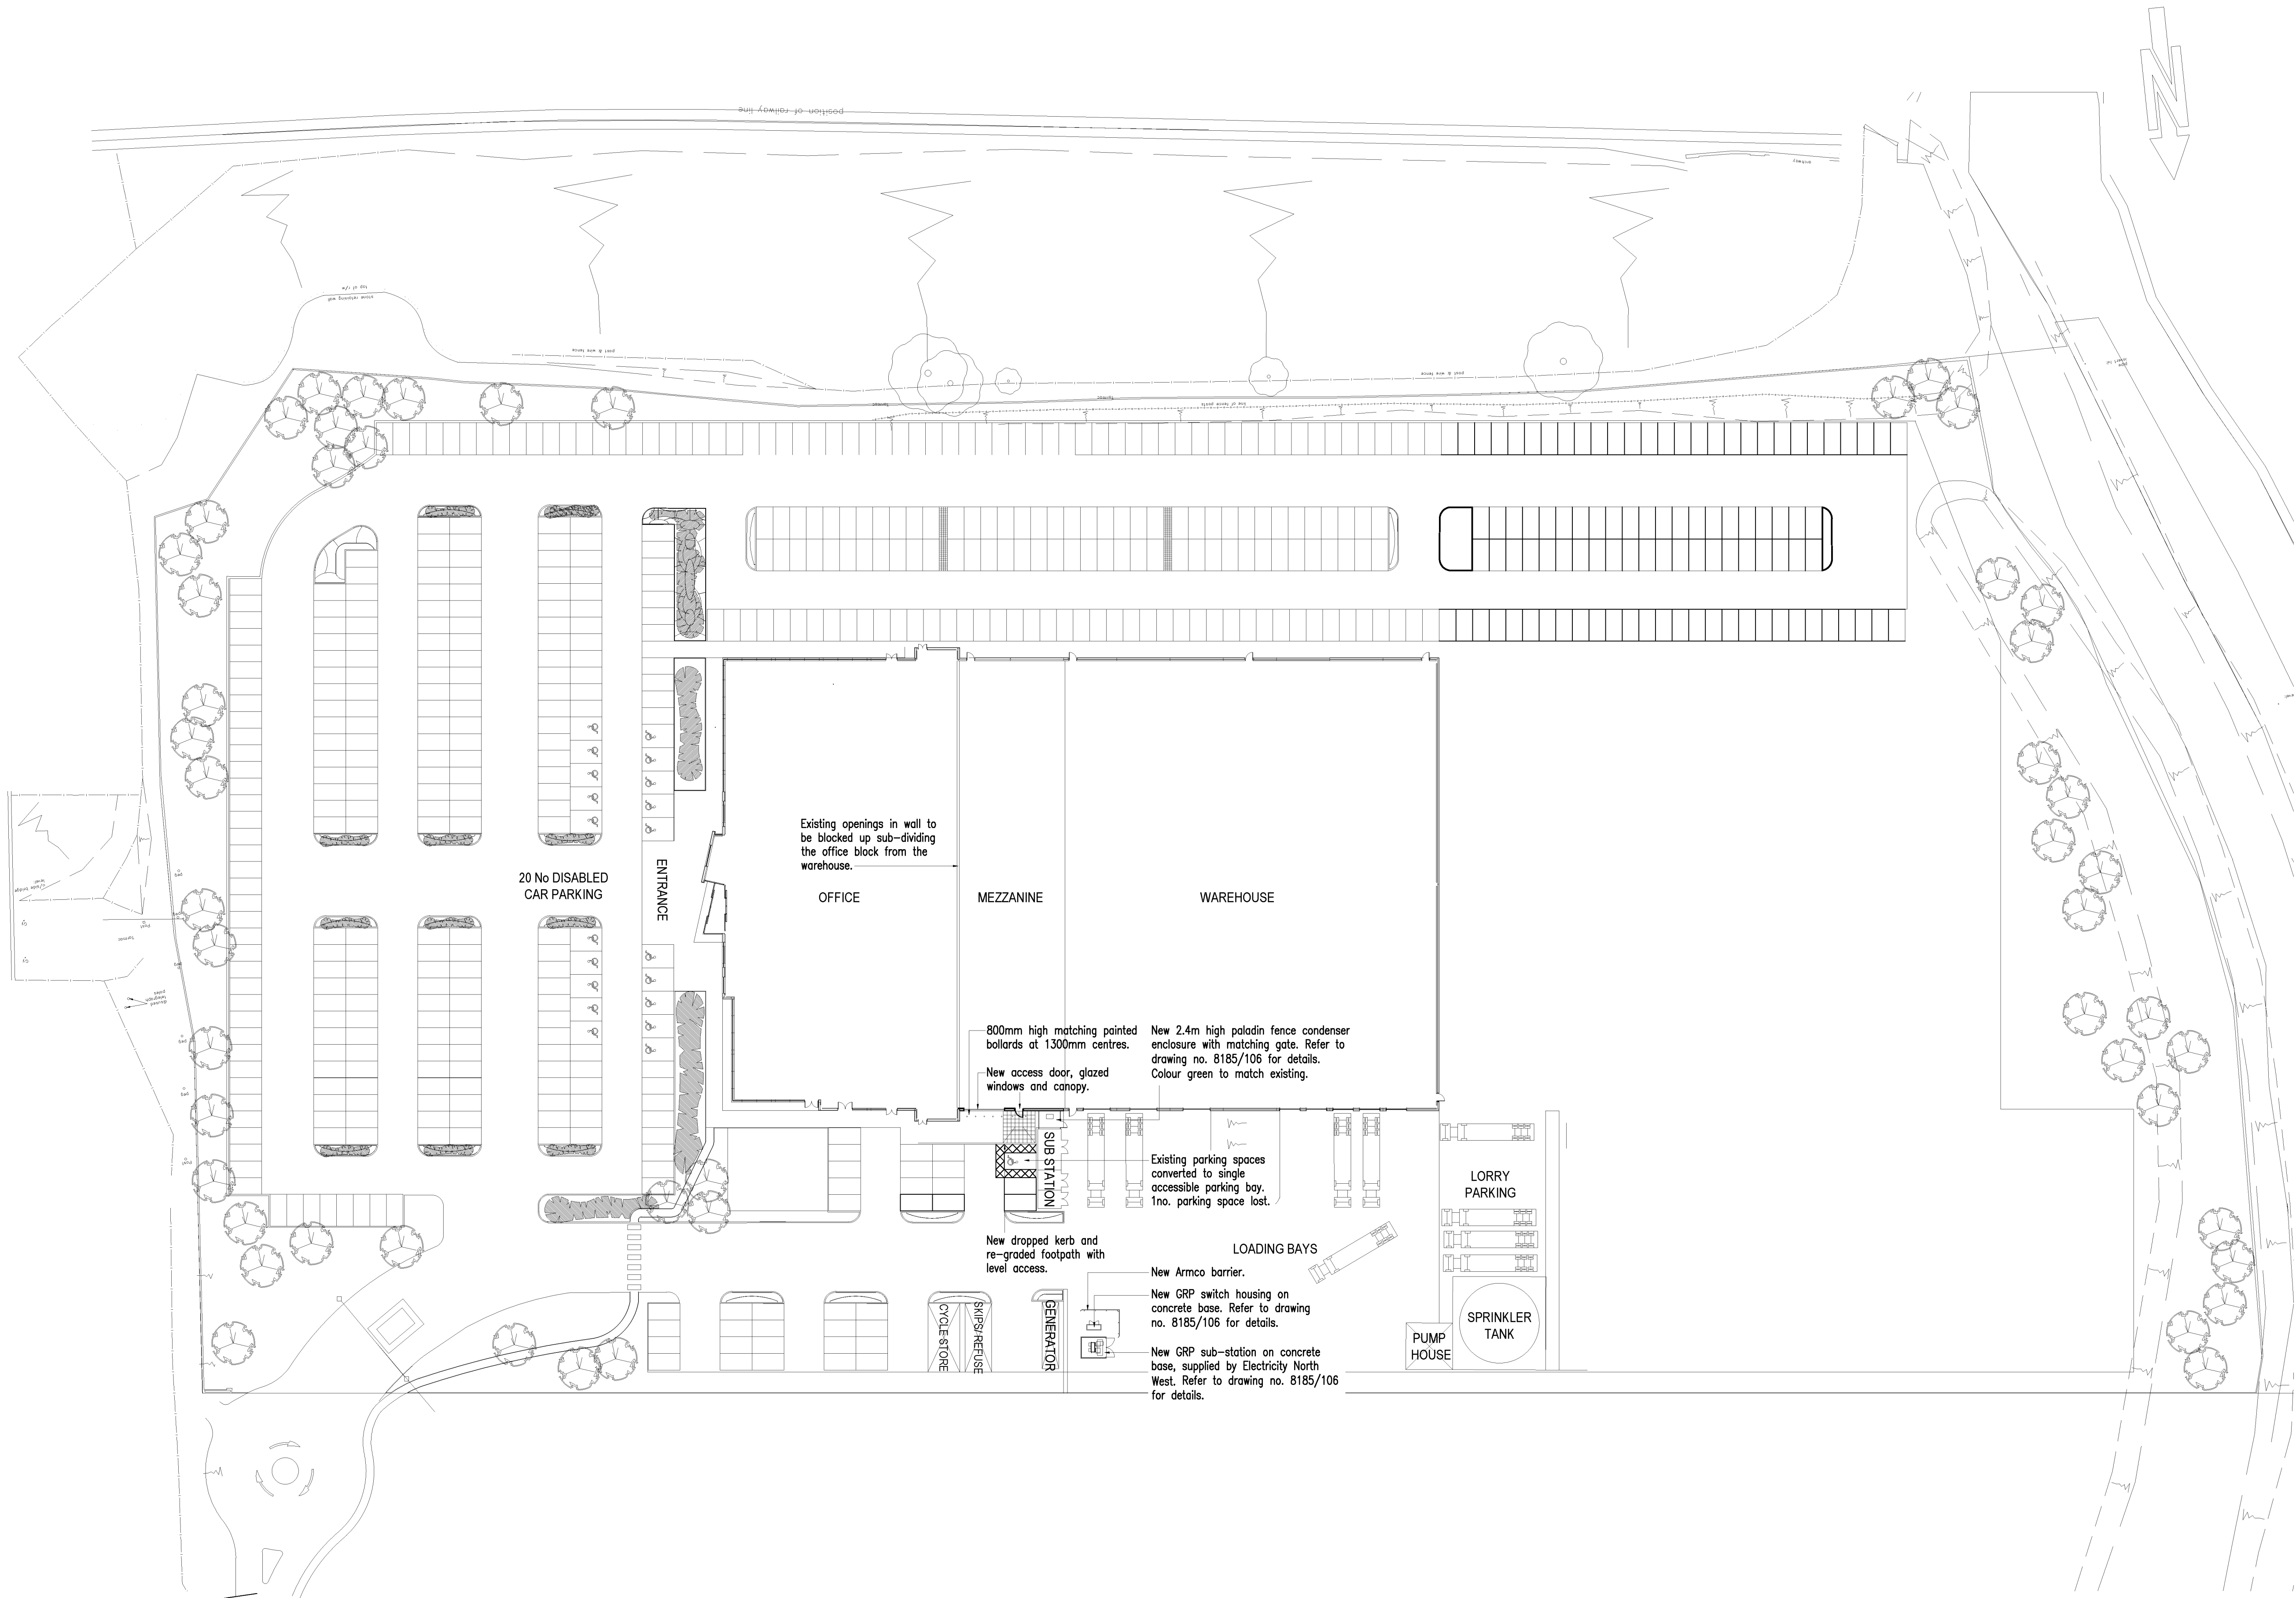

0m 5m 25m 50m
1:500



Planning

REV.	DATE	AMENDMENT
 WPL Consulting LLP 1 Airport West Lancaster Way Leeds LS19 7ZA Tel: 0113 202 9444 Fax: 0113 202 9333 E-mail: mail@wplconsulting.co.uk		
PROJECT TITLE Waterfold Business Park Rochdale Road Bury, BL9 7BR for Dixons Carphone plc		
DRAWING TITLE Existing Site Plan (Approved Site Plan from permission ref: 16-01171-FUL)		
PROJECT No: 8185	DRAWING No: 103	REVISION:
SCALE: 1:500@A1	DATE: 29.01.16	DRAWN BY: ISB
CHECKED BY:		DATE: