



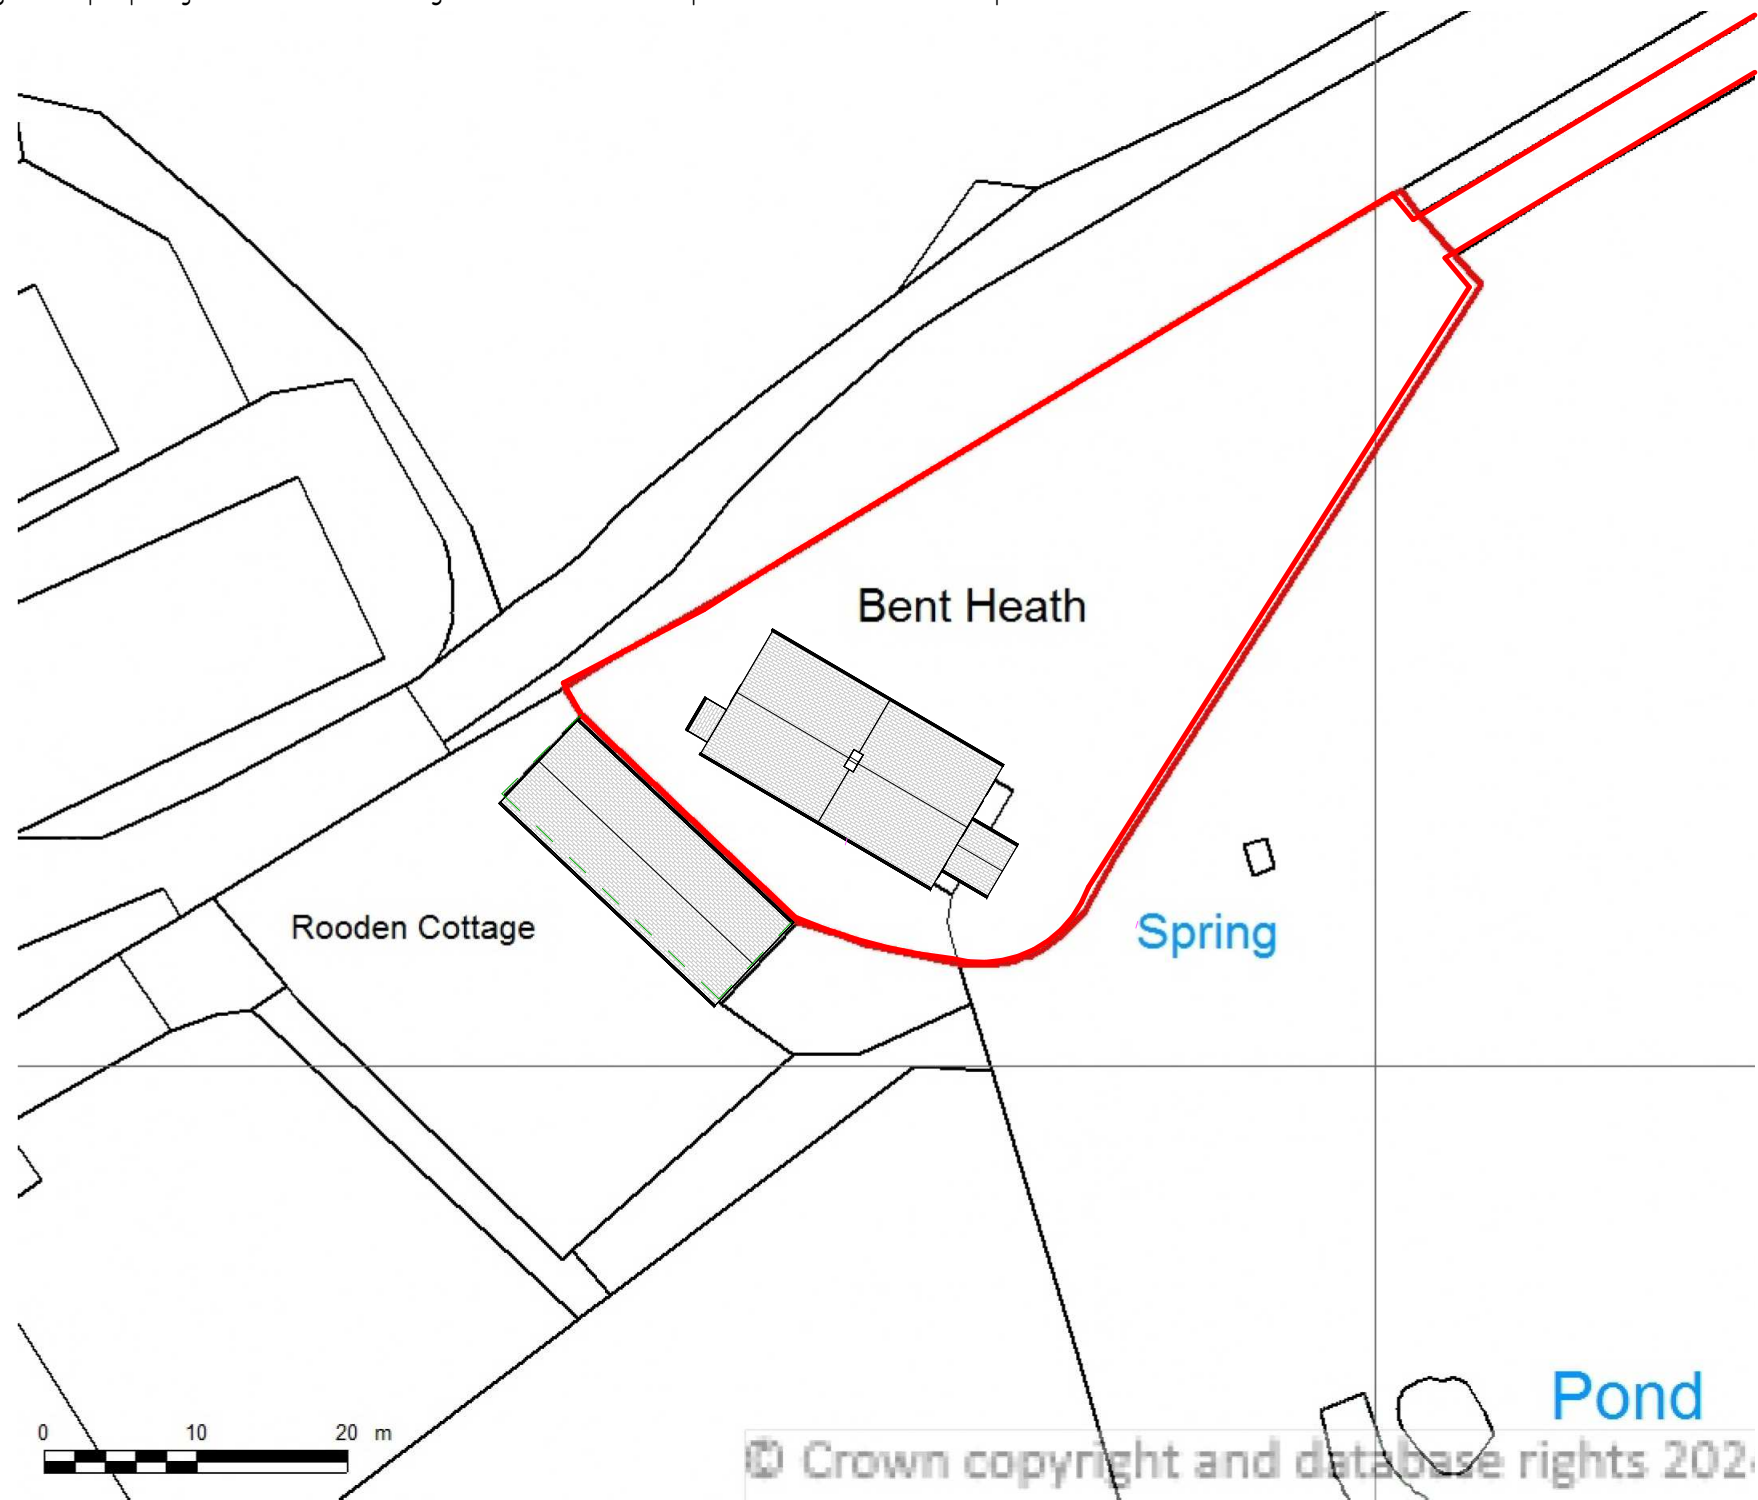

2 Block Plan Existing
1 : 500

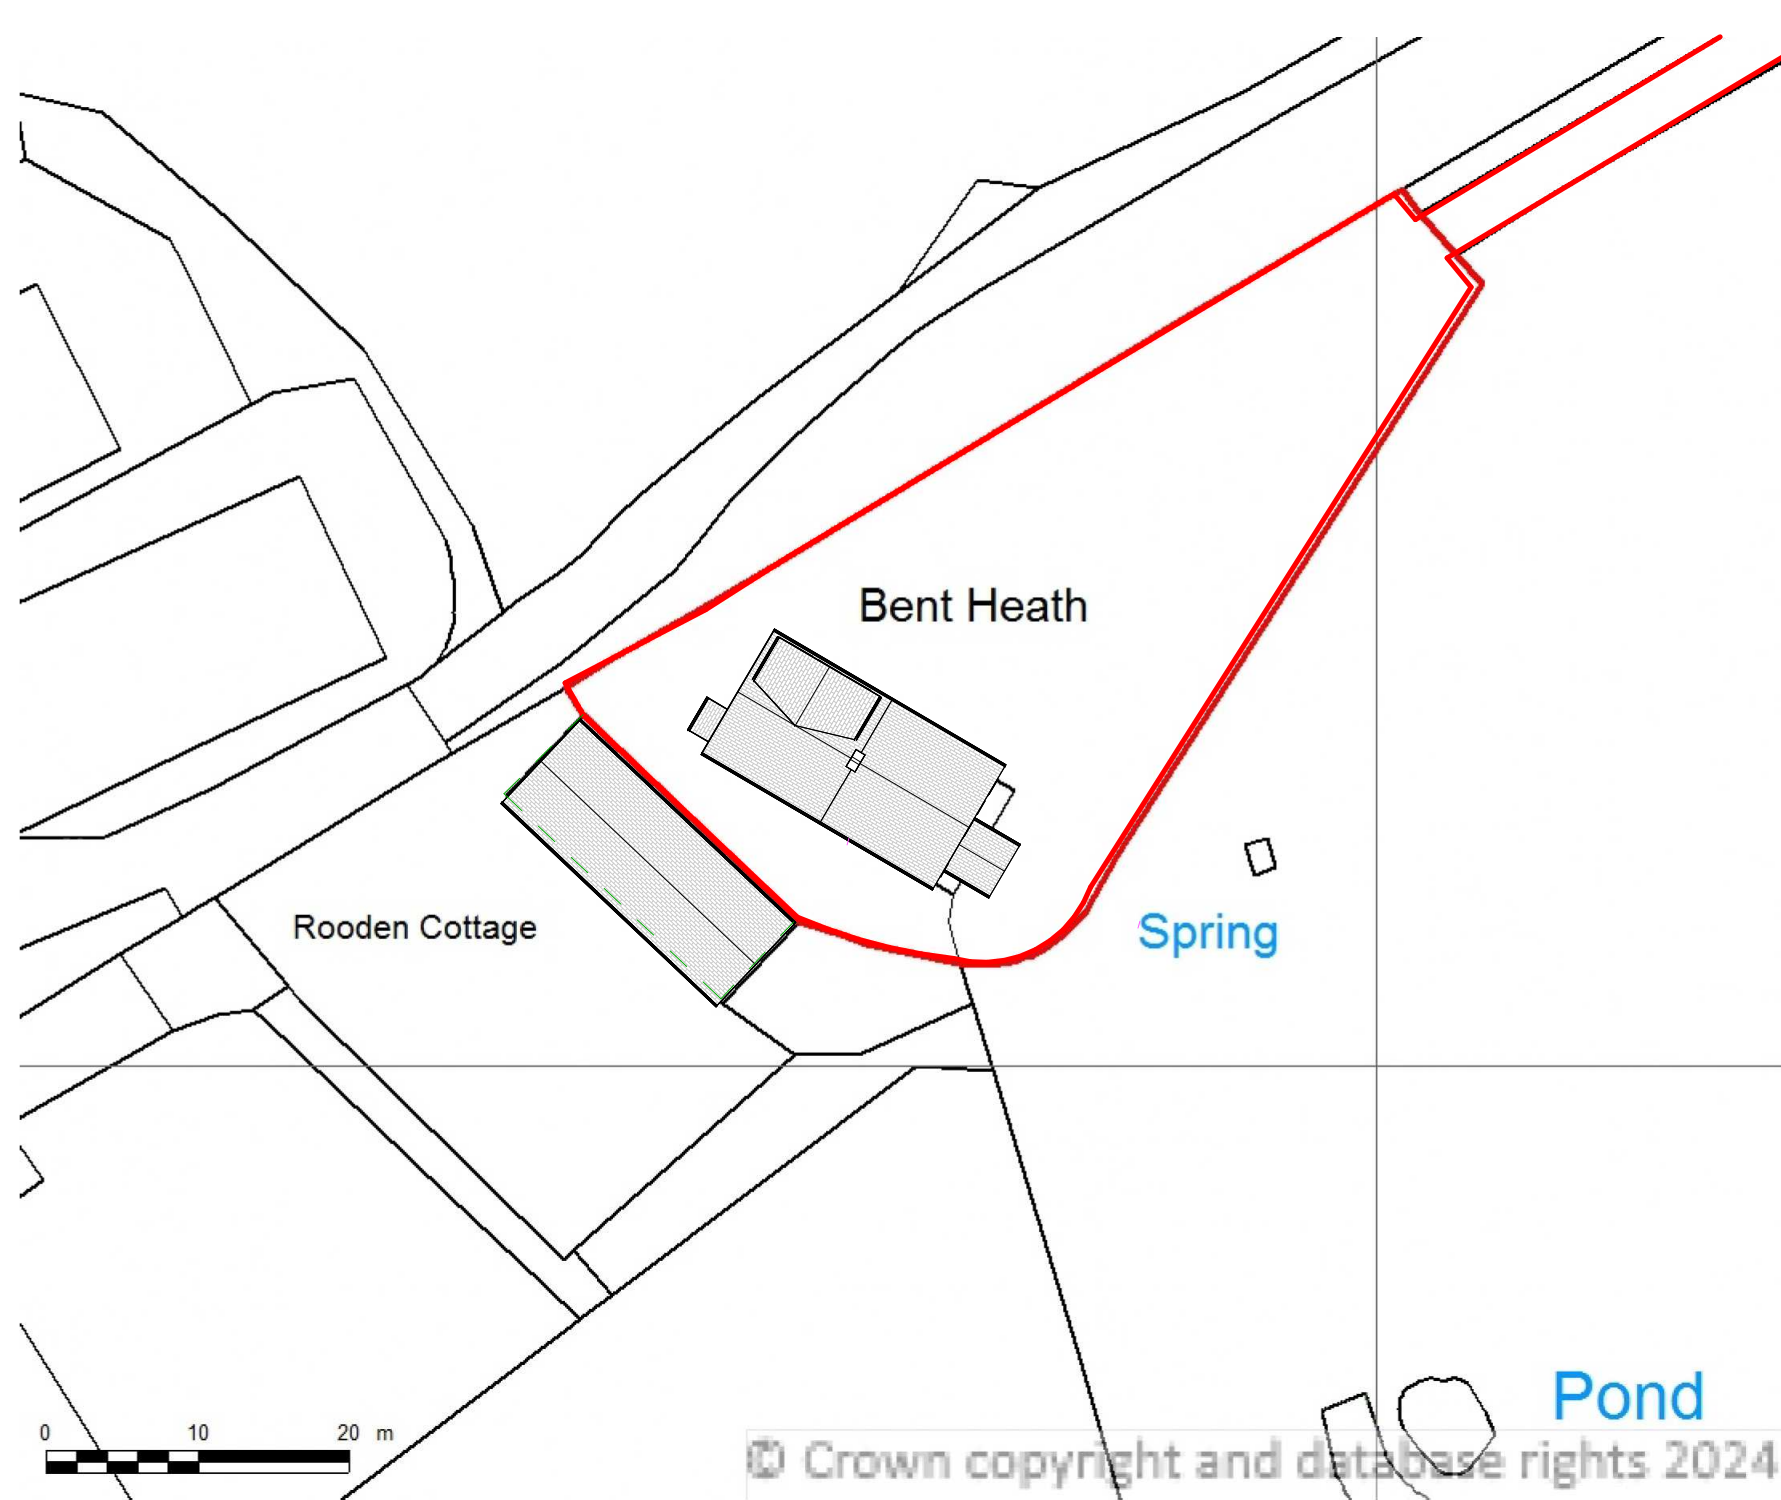

4 Block Plan Proposed
1 : 500




8 Rear Camera



6 Front Camera

SITE LOCATION PLAN
AREA 2 HA
SCALE: 1:1250 on A4
CENTRE COORDINATES: 397481 , 411942

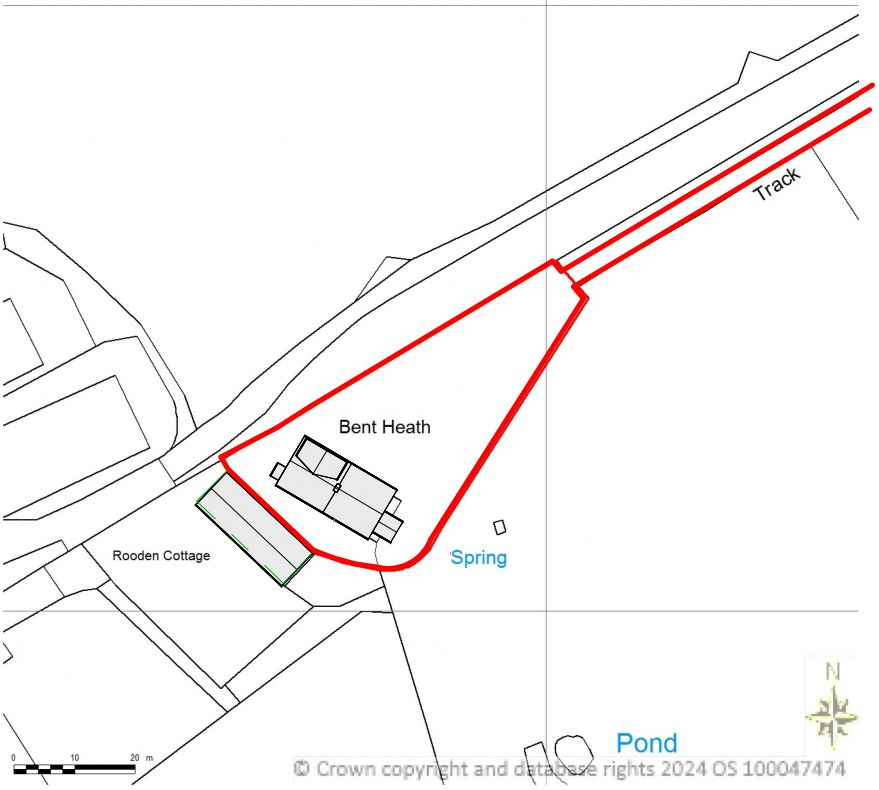


1 Location
1 : 1250


Supplied by Streetwise Maps Ltd
www.streetwise.net
Licence No: 100047474
14:53:47 26/01/2024

P101
Rear Existing

P101
Rear Proposed

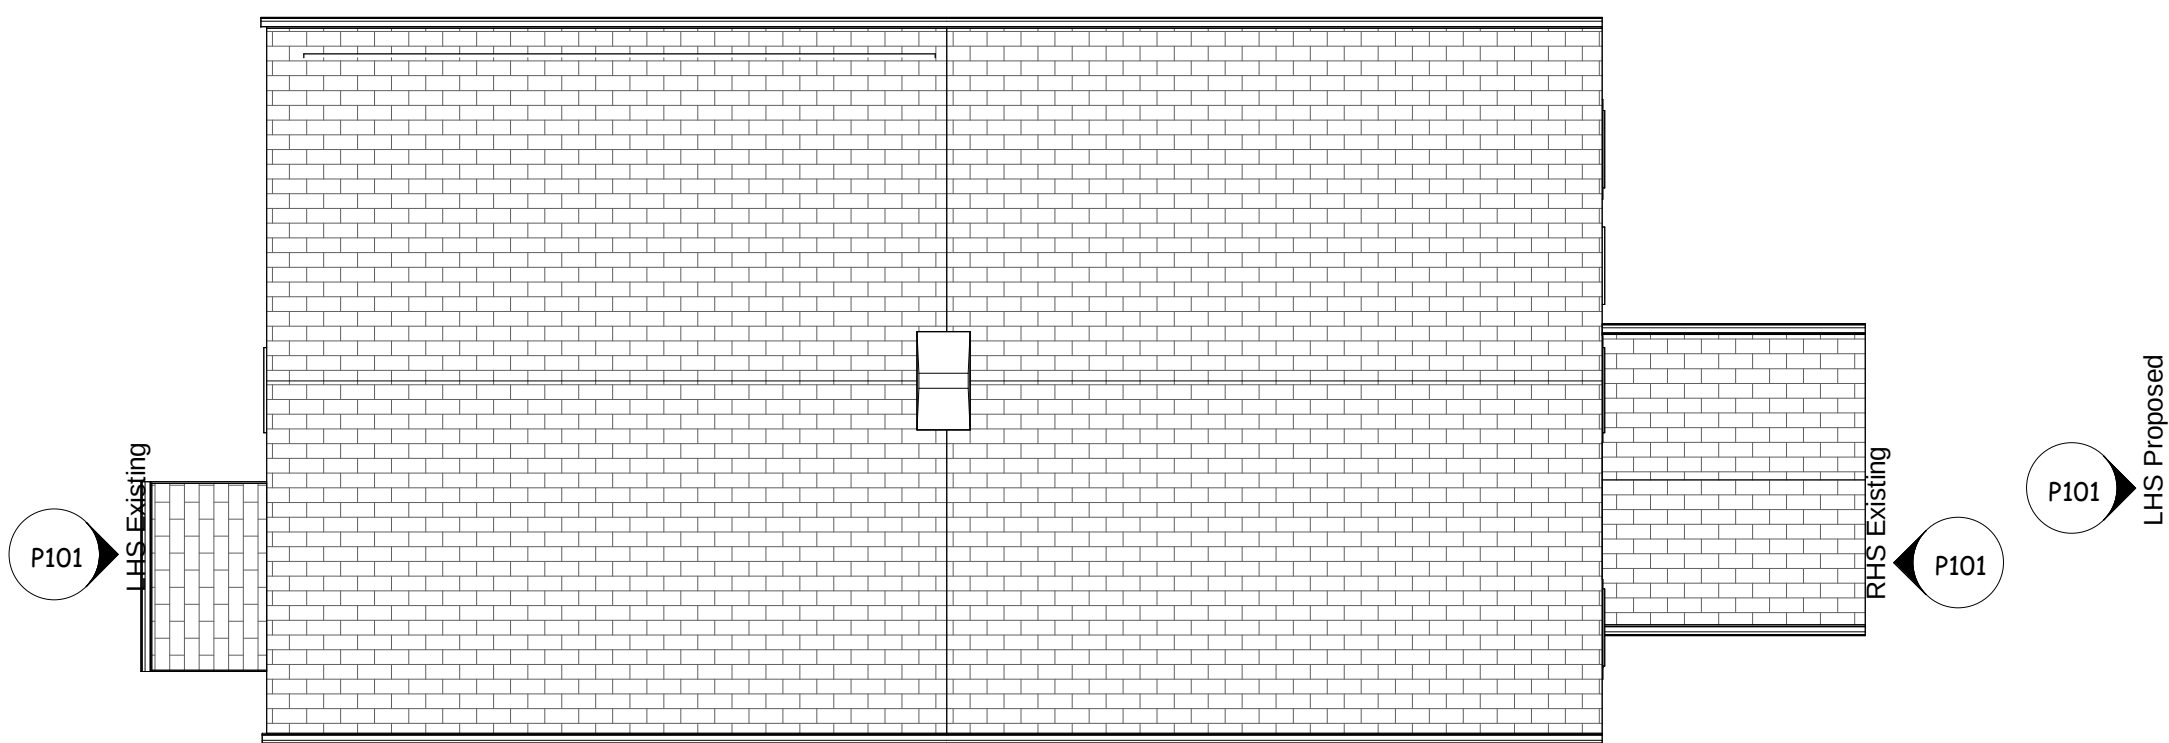


P101
Front Existing

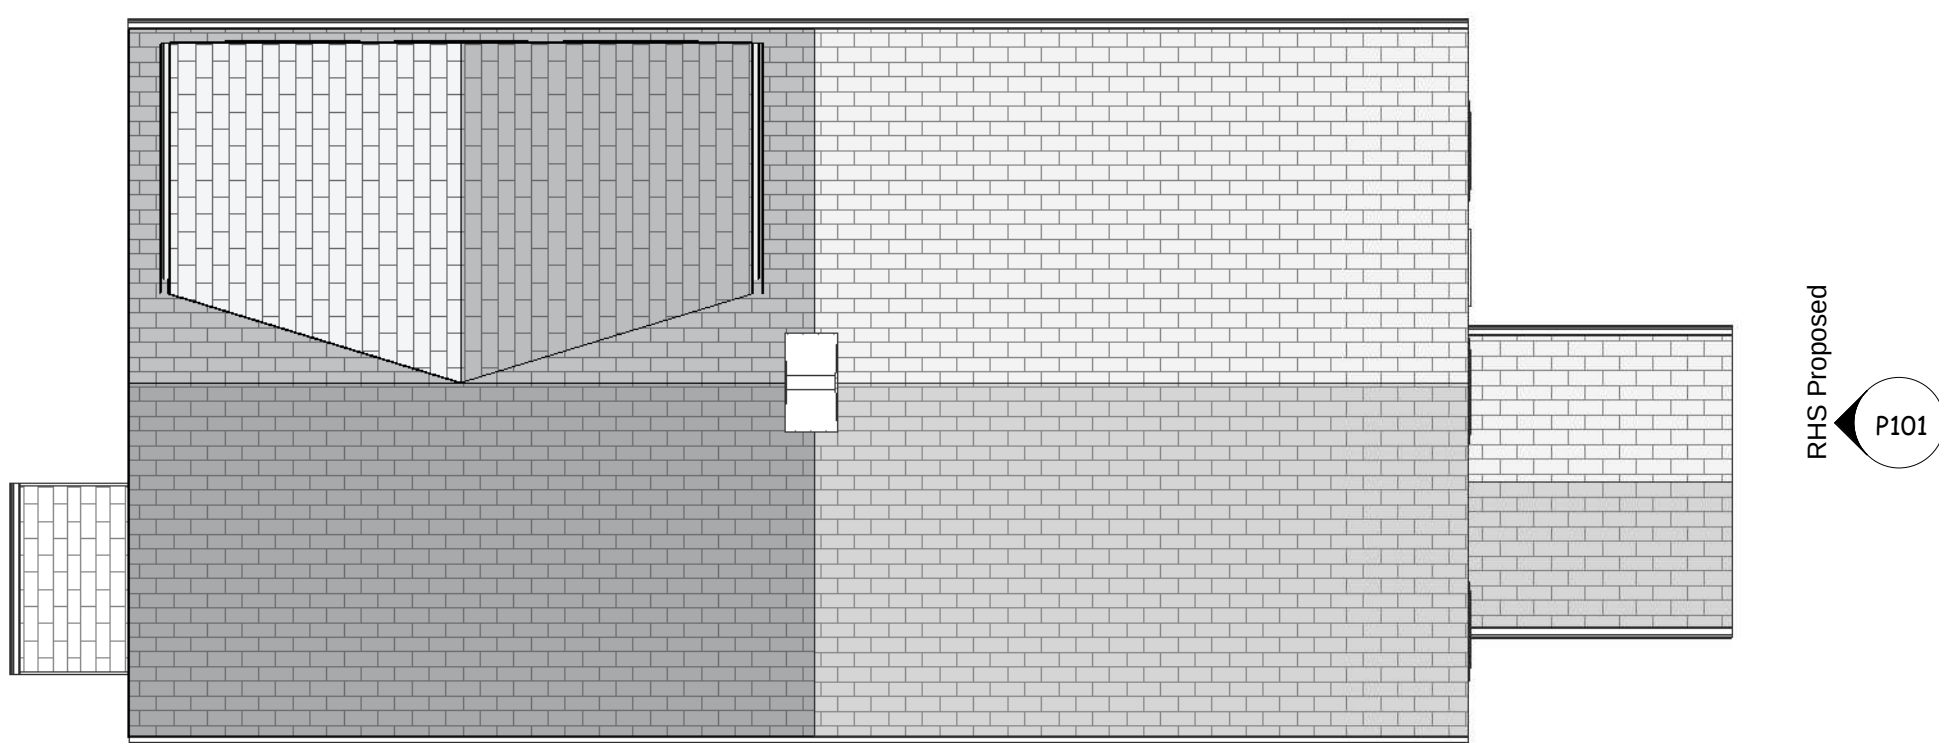

P101
Front Proposed

5 Roof Plan Proposed
1 : 100

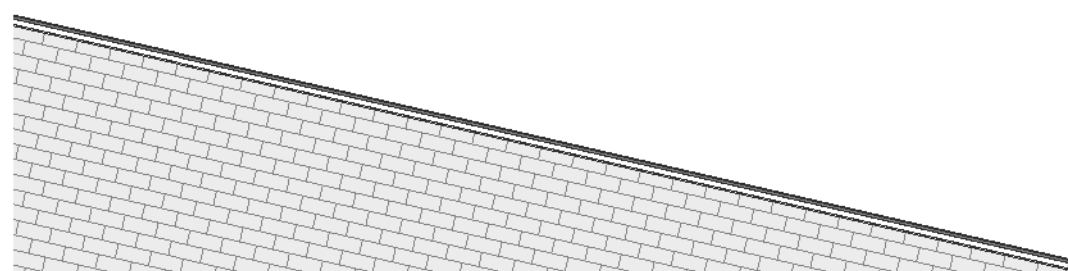

Existing Rear
Proposed Dormer to match window trim
Dormer walls to be Horizontal siding colour to match existing window trim.

These are Planning drawings and should not be used for construction. All structural elements are illustrative and dimensions are estimates - no calculations have been completed or specification for building regulations.

Date	Revision

Client Ash Beech

Job No Beech-Beech Farm

Site Beech Farm
Denshaw Oldham
OL2 5UN

Project Loft Conversion with dormer to Rear

Status PD Application

plans and planning
Apartment 2
Rimington House
Rimington Lane
Rimington BB7 4DS
Email - pfkirke@gmail.com Tel - 07710 820611
www.plansandplanning.co.uk

Drawing No; P100 - 26/04/24

Drawing; Location, Visuals, Roof Plans


Print to Scale on A1 26/04/2024 15:53:20

Sheet List	
Sheet Number	Sheet Name
P100	Location, Visuals, Roof Plans
P101	Plans and Elevations

0m 2m 4m 6m 8m 10m
VISUAL SCALE 1:100 @ A1




1 Front Existing
1 : 100

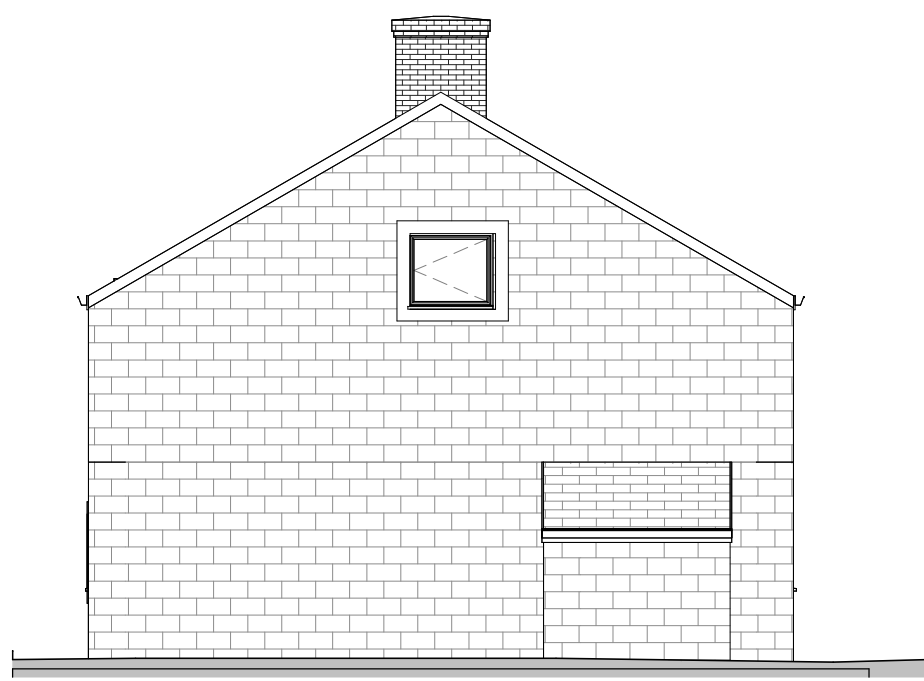

2 LHS Existing
1 : 100




3 Rear Existing
1 : 100

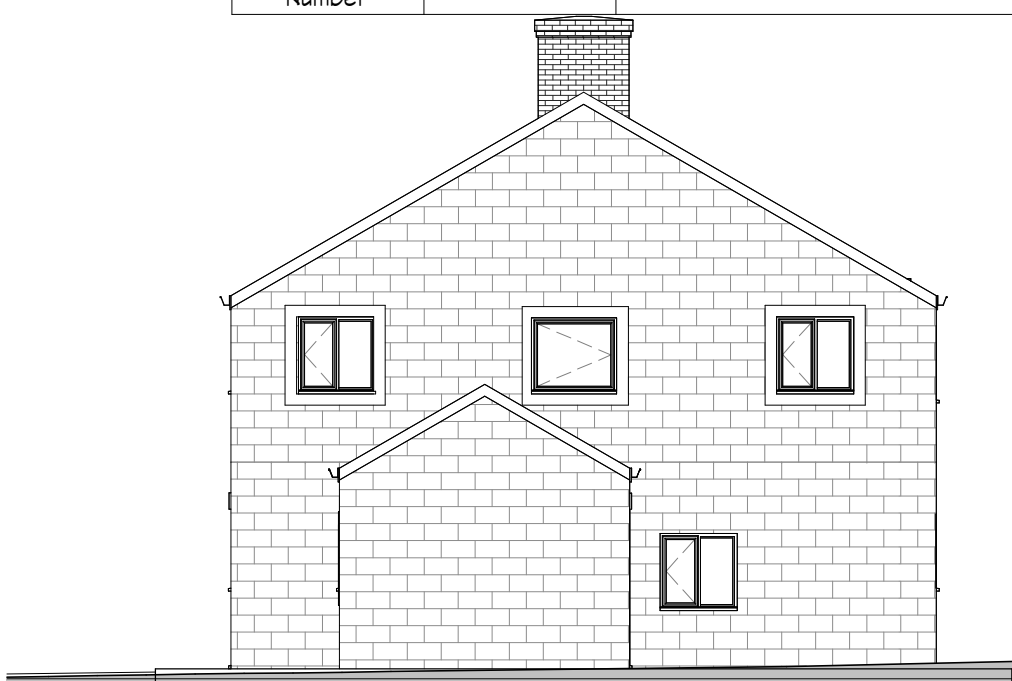

4 RHS Existing
1 : 100



5 Front Proposed
1 : 100

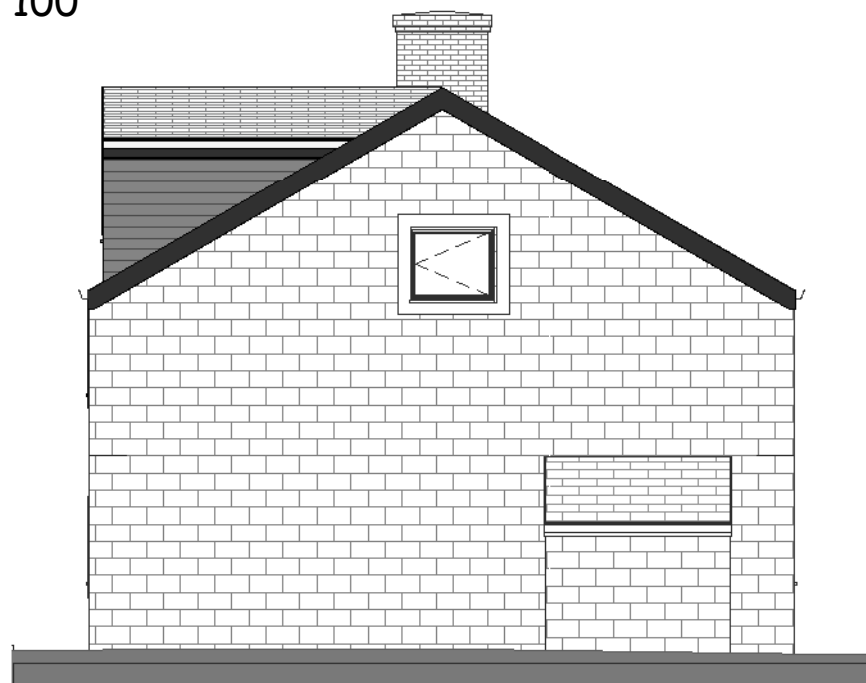


6 LHS Proposed
1 : 100




7 Rear Proposed
1 : 100




8 RHS Proposed
1 : 100

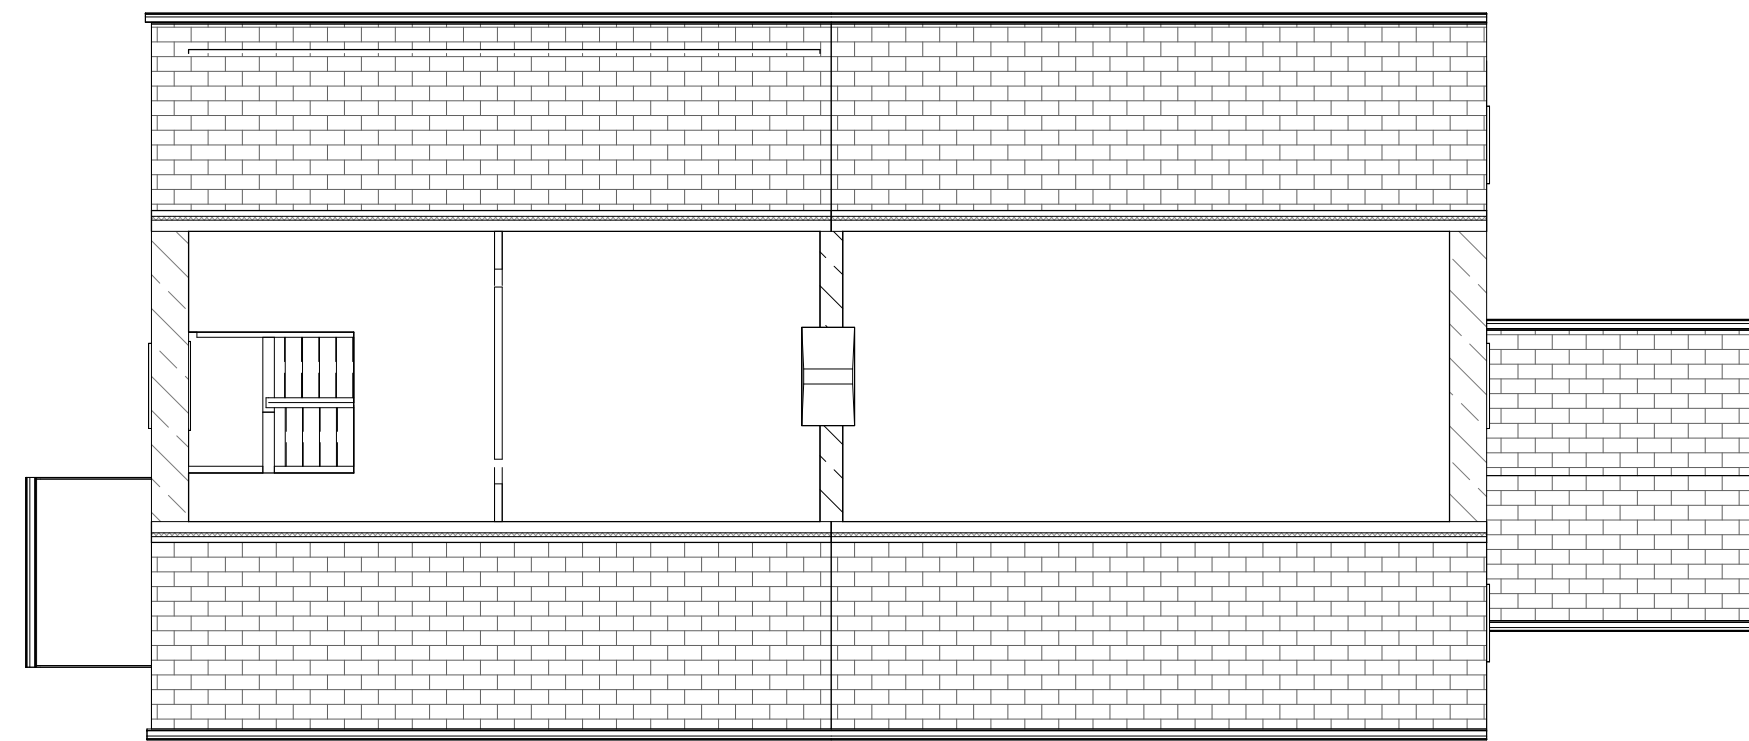


9 L2 Loft FFE Existing
1 : 100

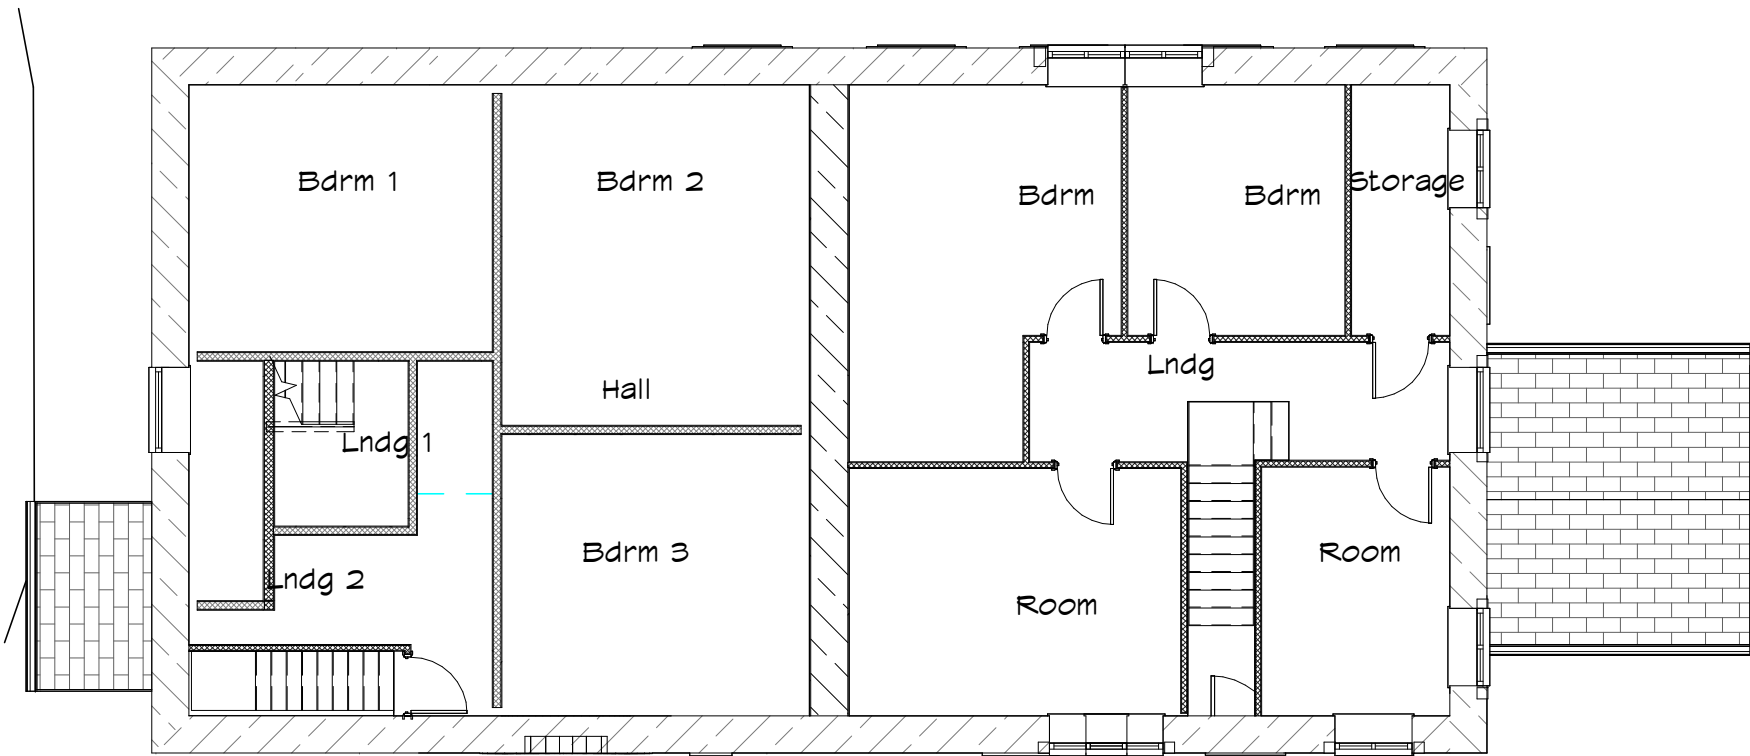


10 L1 First FFE Existing
1 : 100

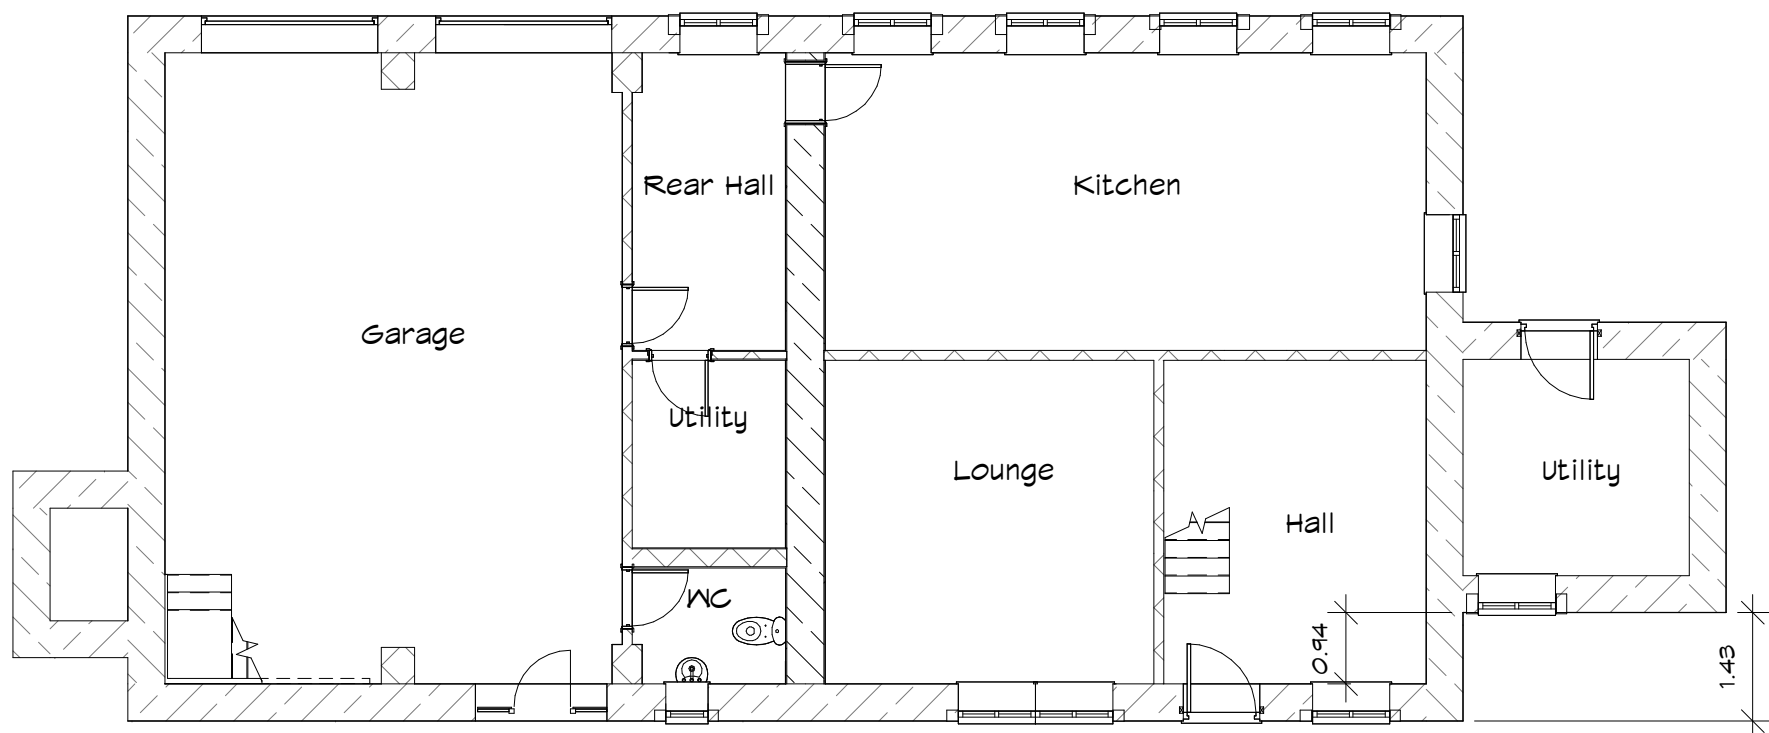


11 L0 Ground FFE Existing
1 : 100

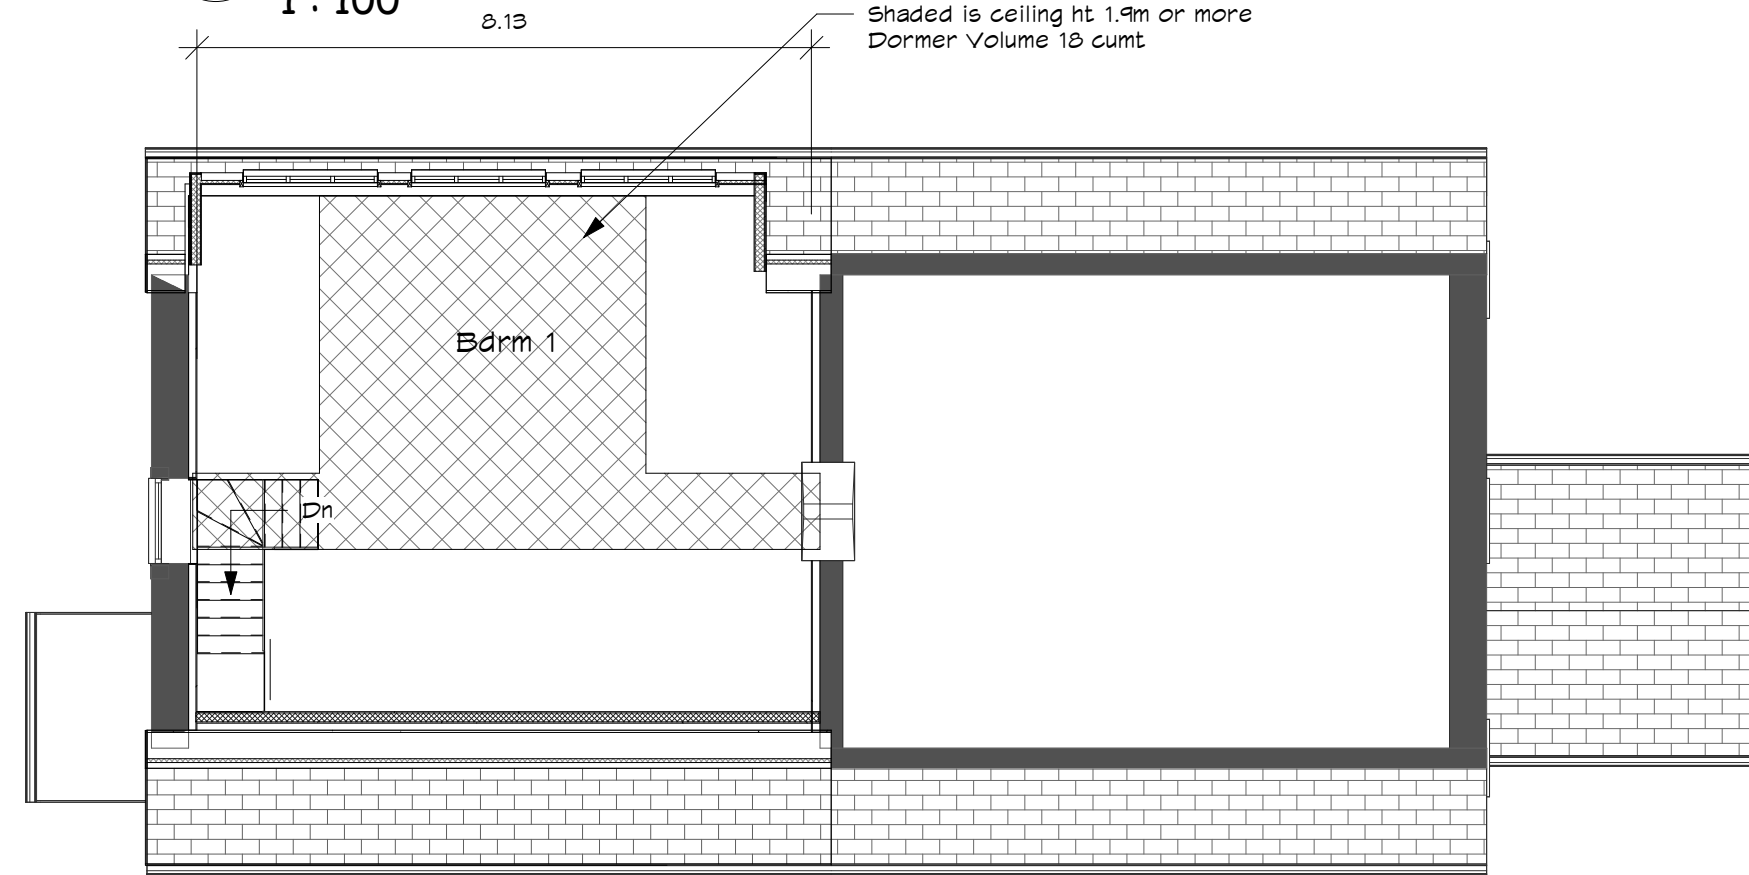


12 L2 Loft FFE Proposed
1 : 100

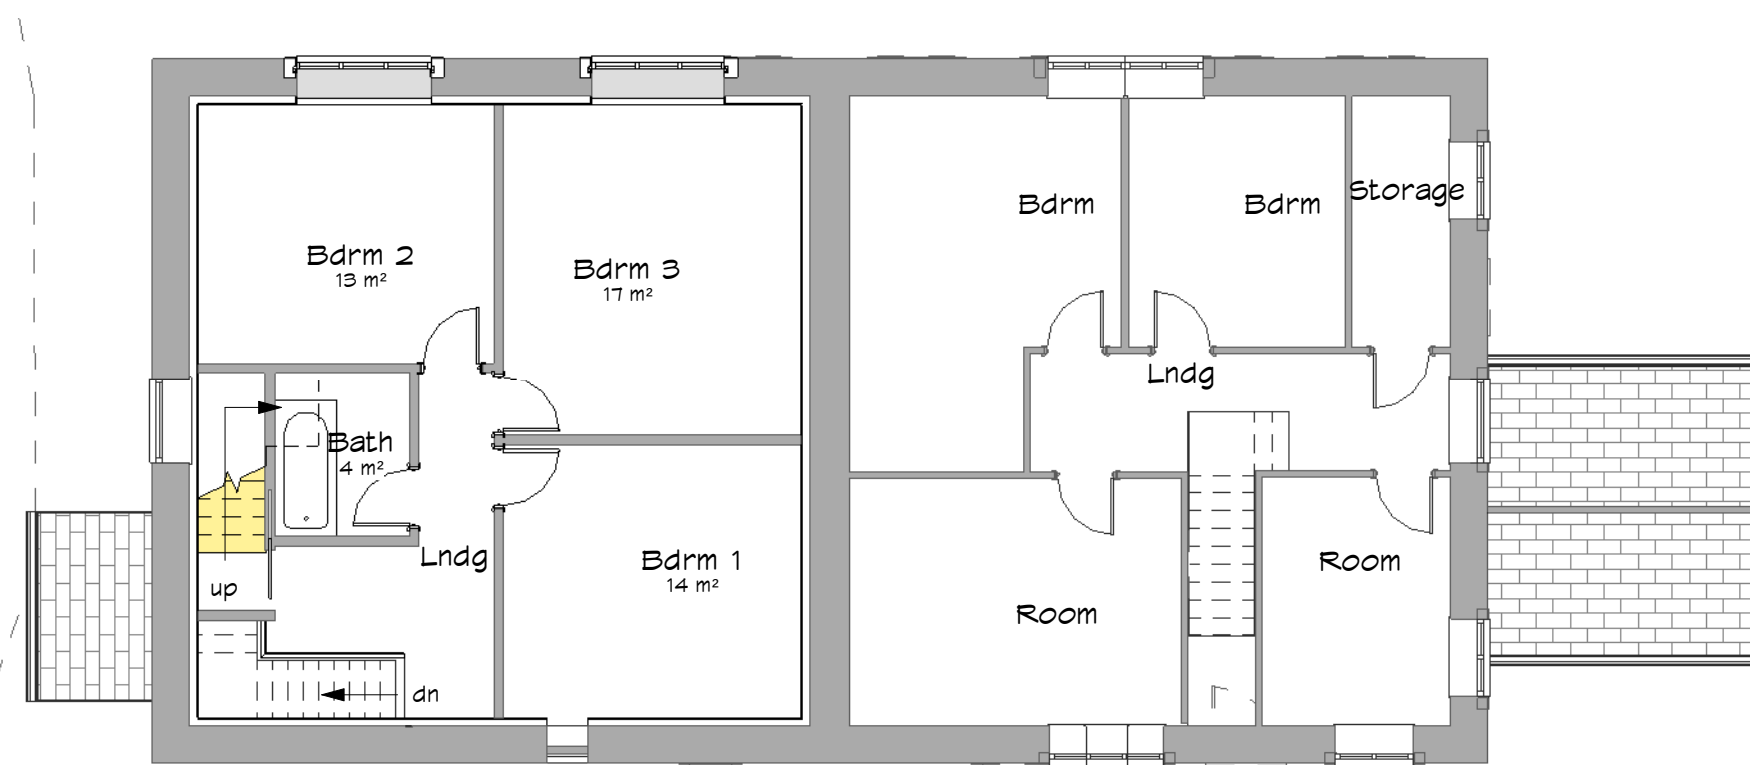

13 1 First FFE proposed
1 : 100

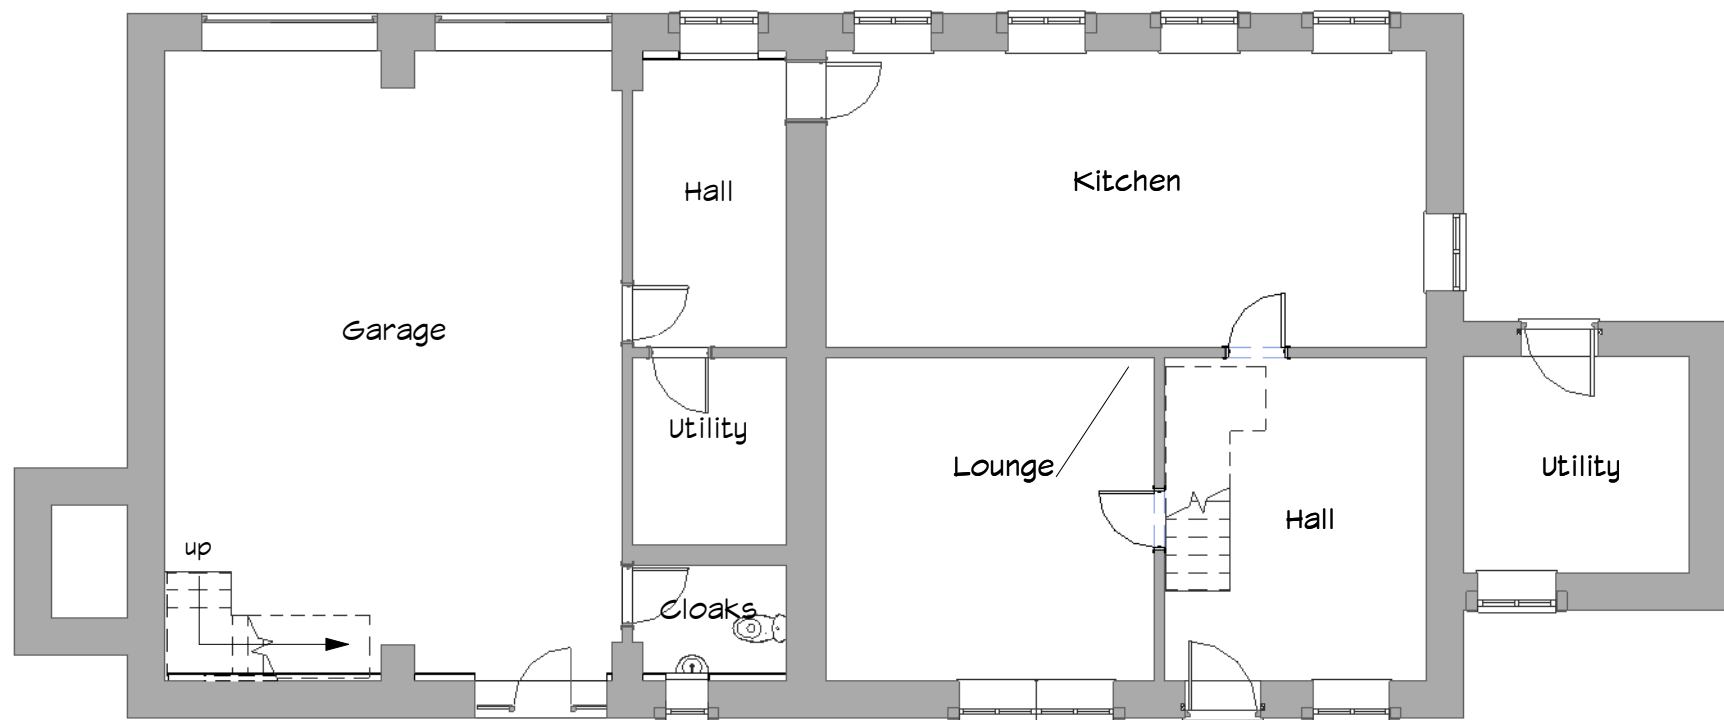

14 0 Ground Proposed
1 : 100

 

VISUAL SCALE 1:100 @ A1

Revision Number	Revision Date	Revision Description
-----------------	---------------	----------------------

Sheet List	
Sheet Number	Sheet Name
P100	Location, Visuals, Roof Plans
P101	Plans and Elevations

These are Planning drawings and should not be used for construction. All structural elements are illustrative and dimensions are estimates - no calculations have been completed or specification for building regulations.

Date	Revision

Client Ash Beech

Job No Beech-Beech Farm

Site Beech Farm
Denshaw Oldham
OL2 5UN

Project Loft Conversion with dormer to Rear

Status PD Application

plans and planning

Apartment 2
Rimington House
Rimington Lane
Rimington BB7 4DS

Email - pfkirke@gmail.com Tel - 07710 820611
www.plansandplanning.co.uk

Drawing No; P101 - 06/03/24

Drawing; Plans and Elevations

Print to Scale on A1 26/04/2024 15:53:22