

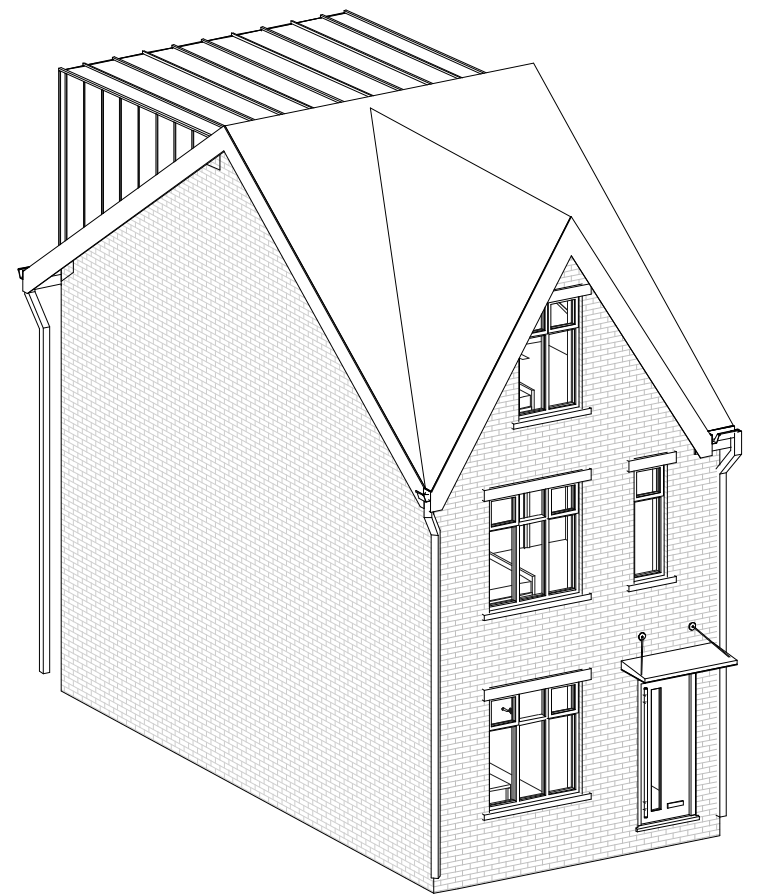
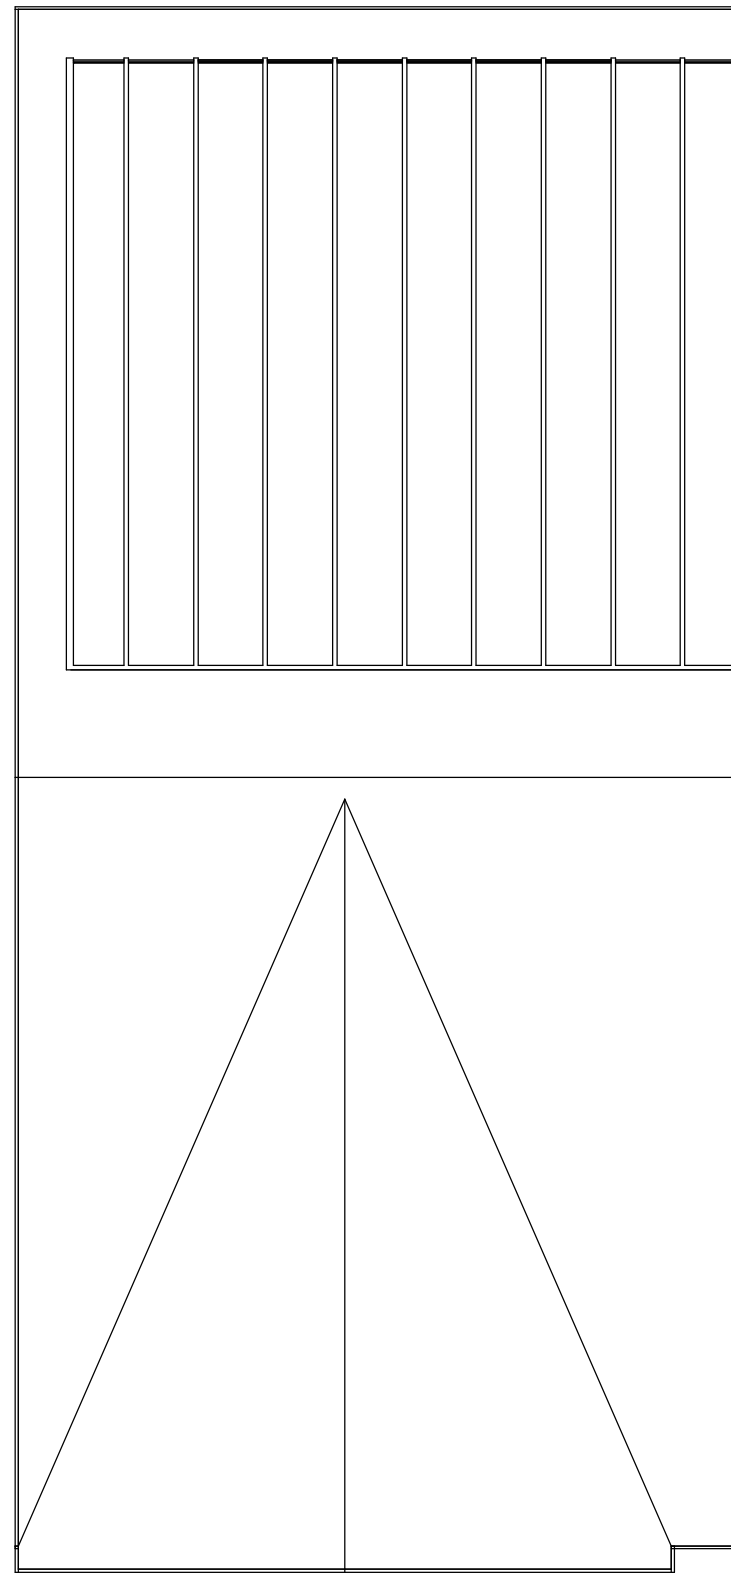
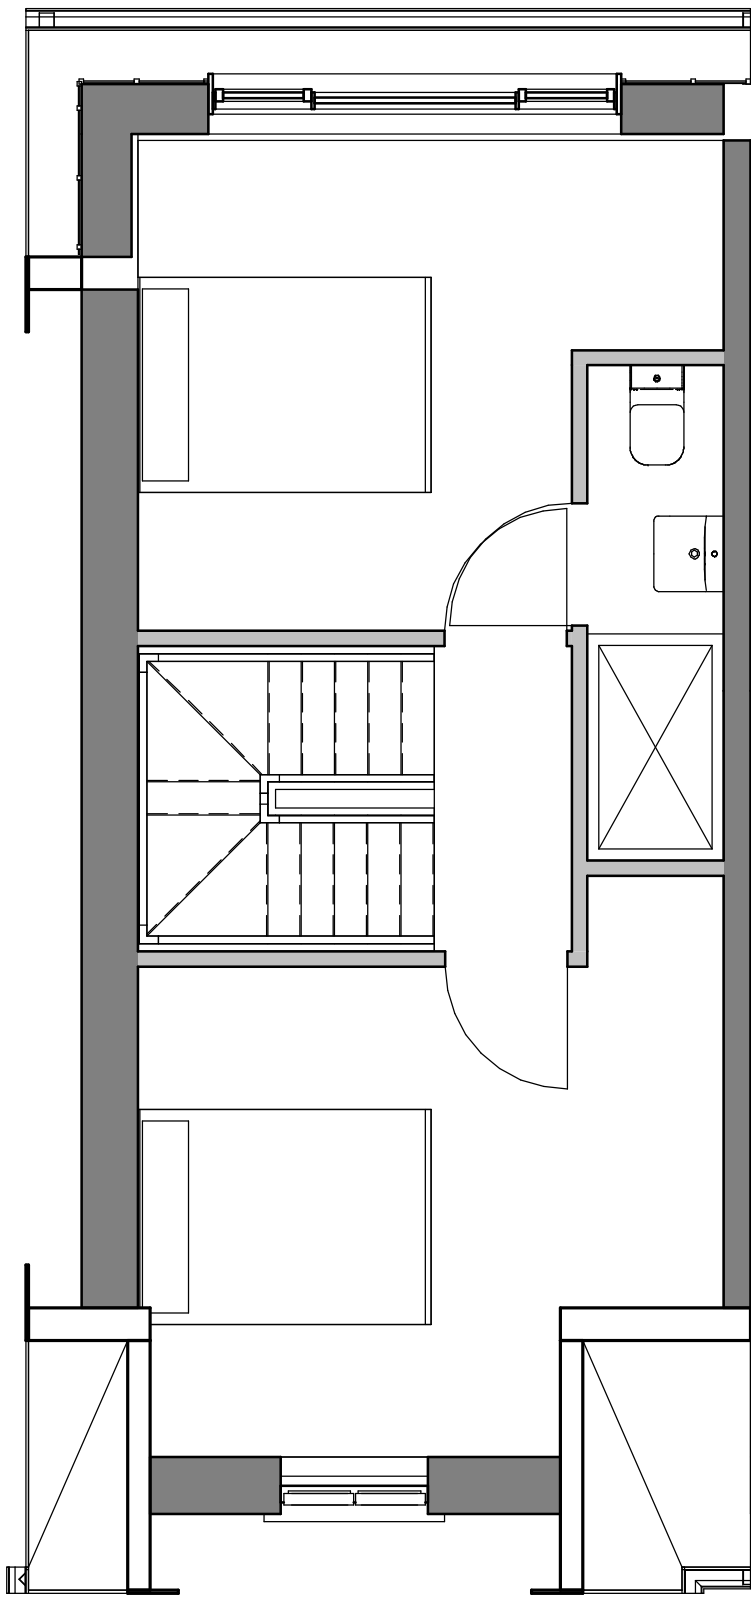


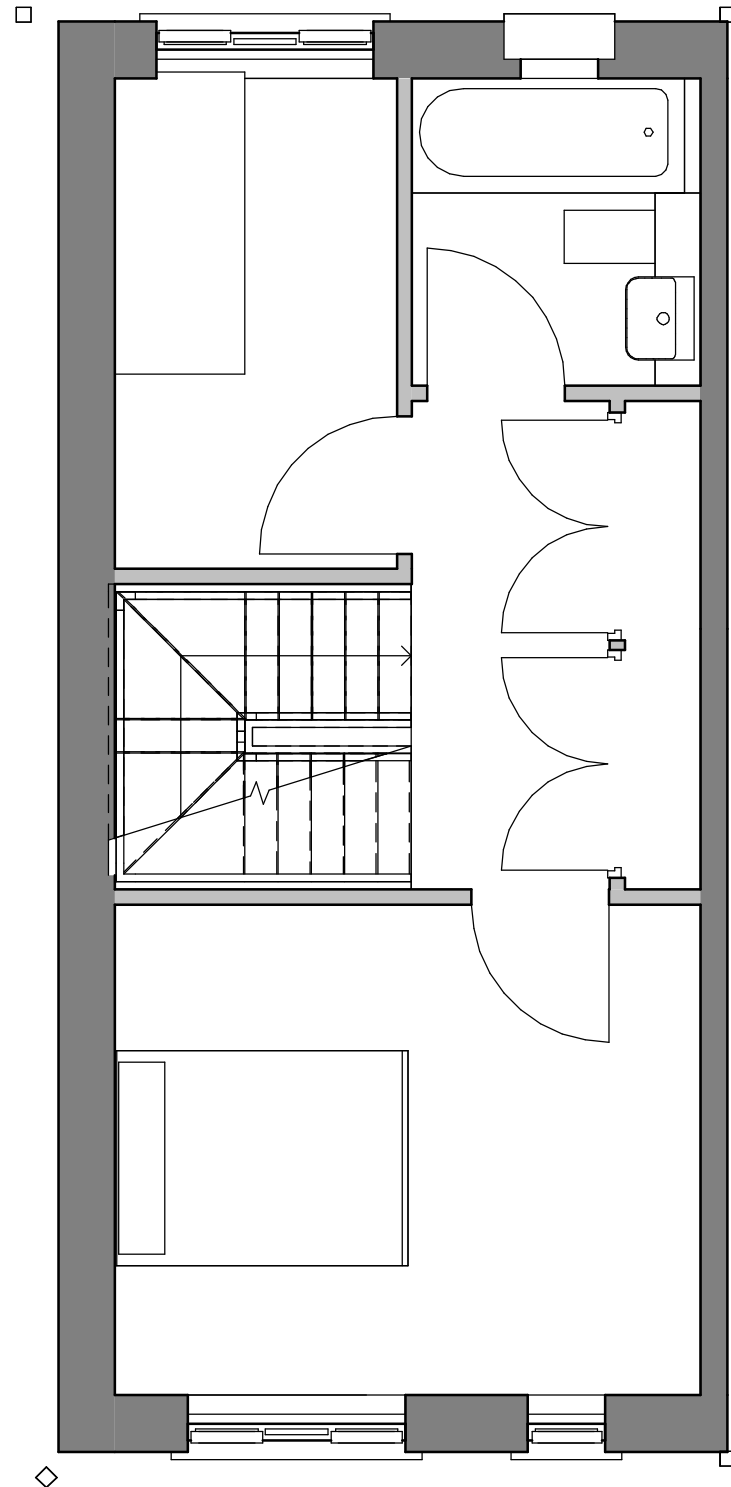

Isometric

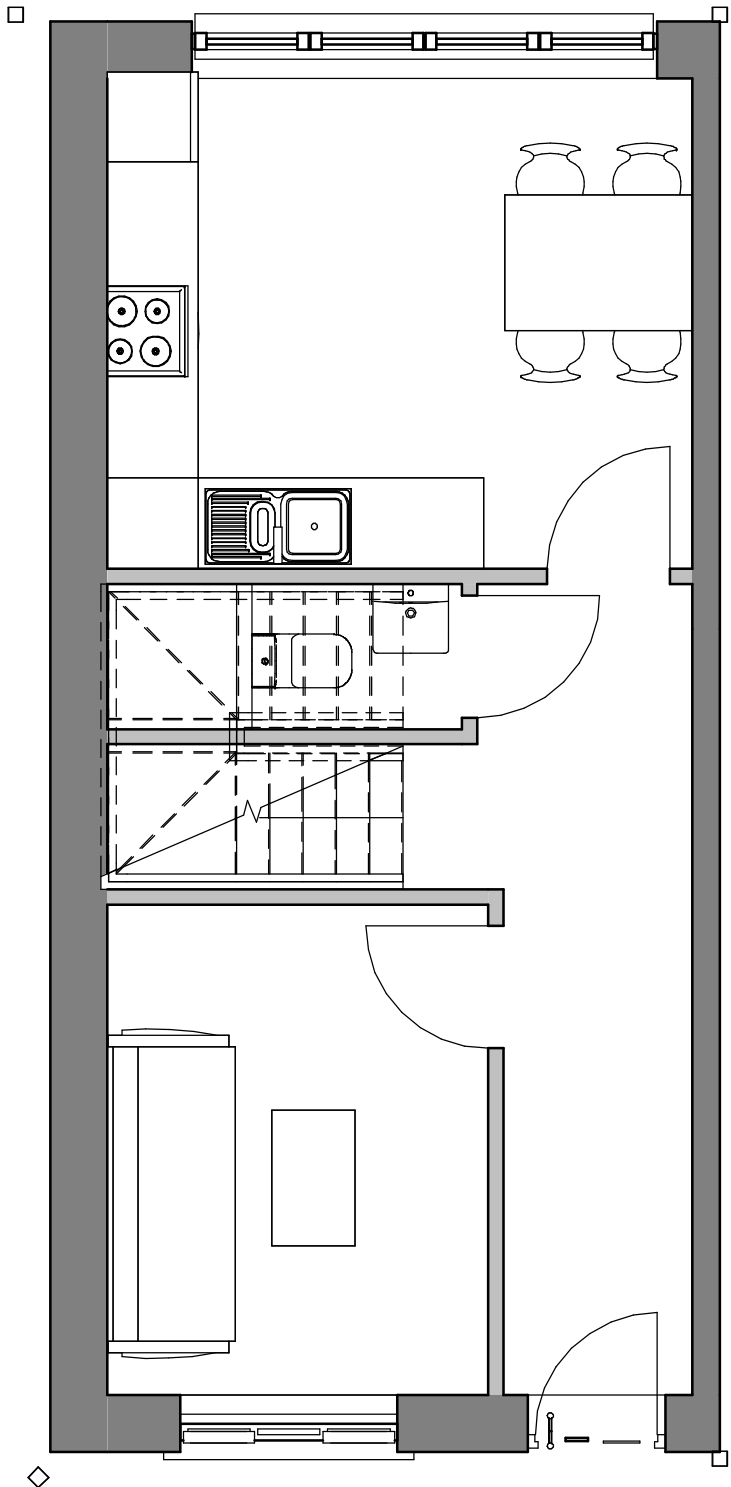

00 - GF Plan
1 : 50

01 - First Floor Plan
1 : 50

02 - Second Floor Plan
1 : 50


03 - Roof Plan
1 : 50



Front Elevation
1 : 50



Rear Elevation
1 : 50

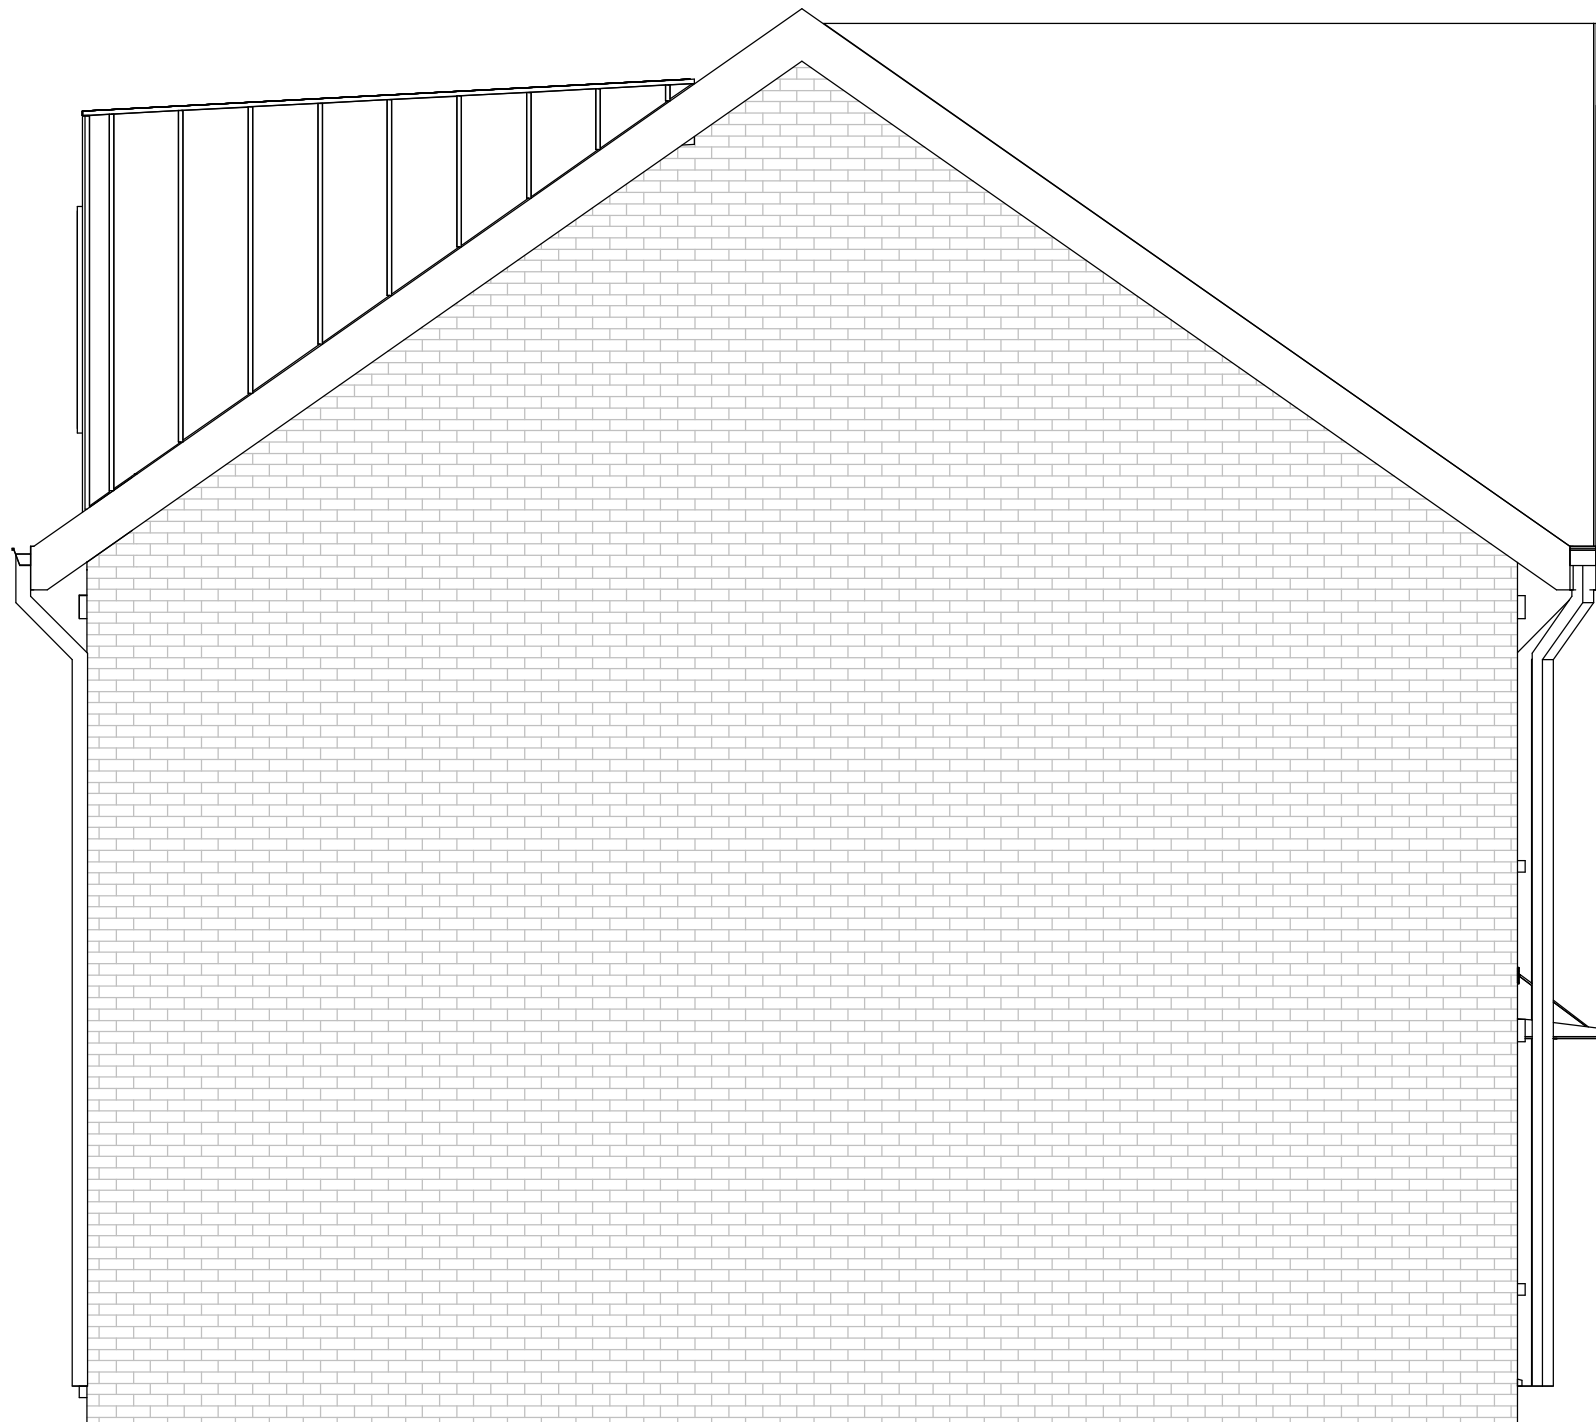

Side Extension
1 : 50



IW DESIGN
Architectural Design . Surveying Services

Tel:- 0161 - 903 - 9423
Mo:- 07786240766
iwdesignservices@virginmedia.com

Project: West Street, Rochdale

Title: Unit Type
(Semi & Mew Ends)

Drawn:

Scale: As Noted

Date: 19/11/2024

Dwg. No. 00205

