




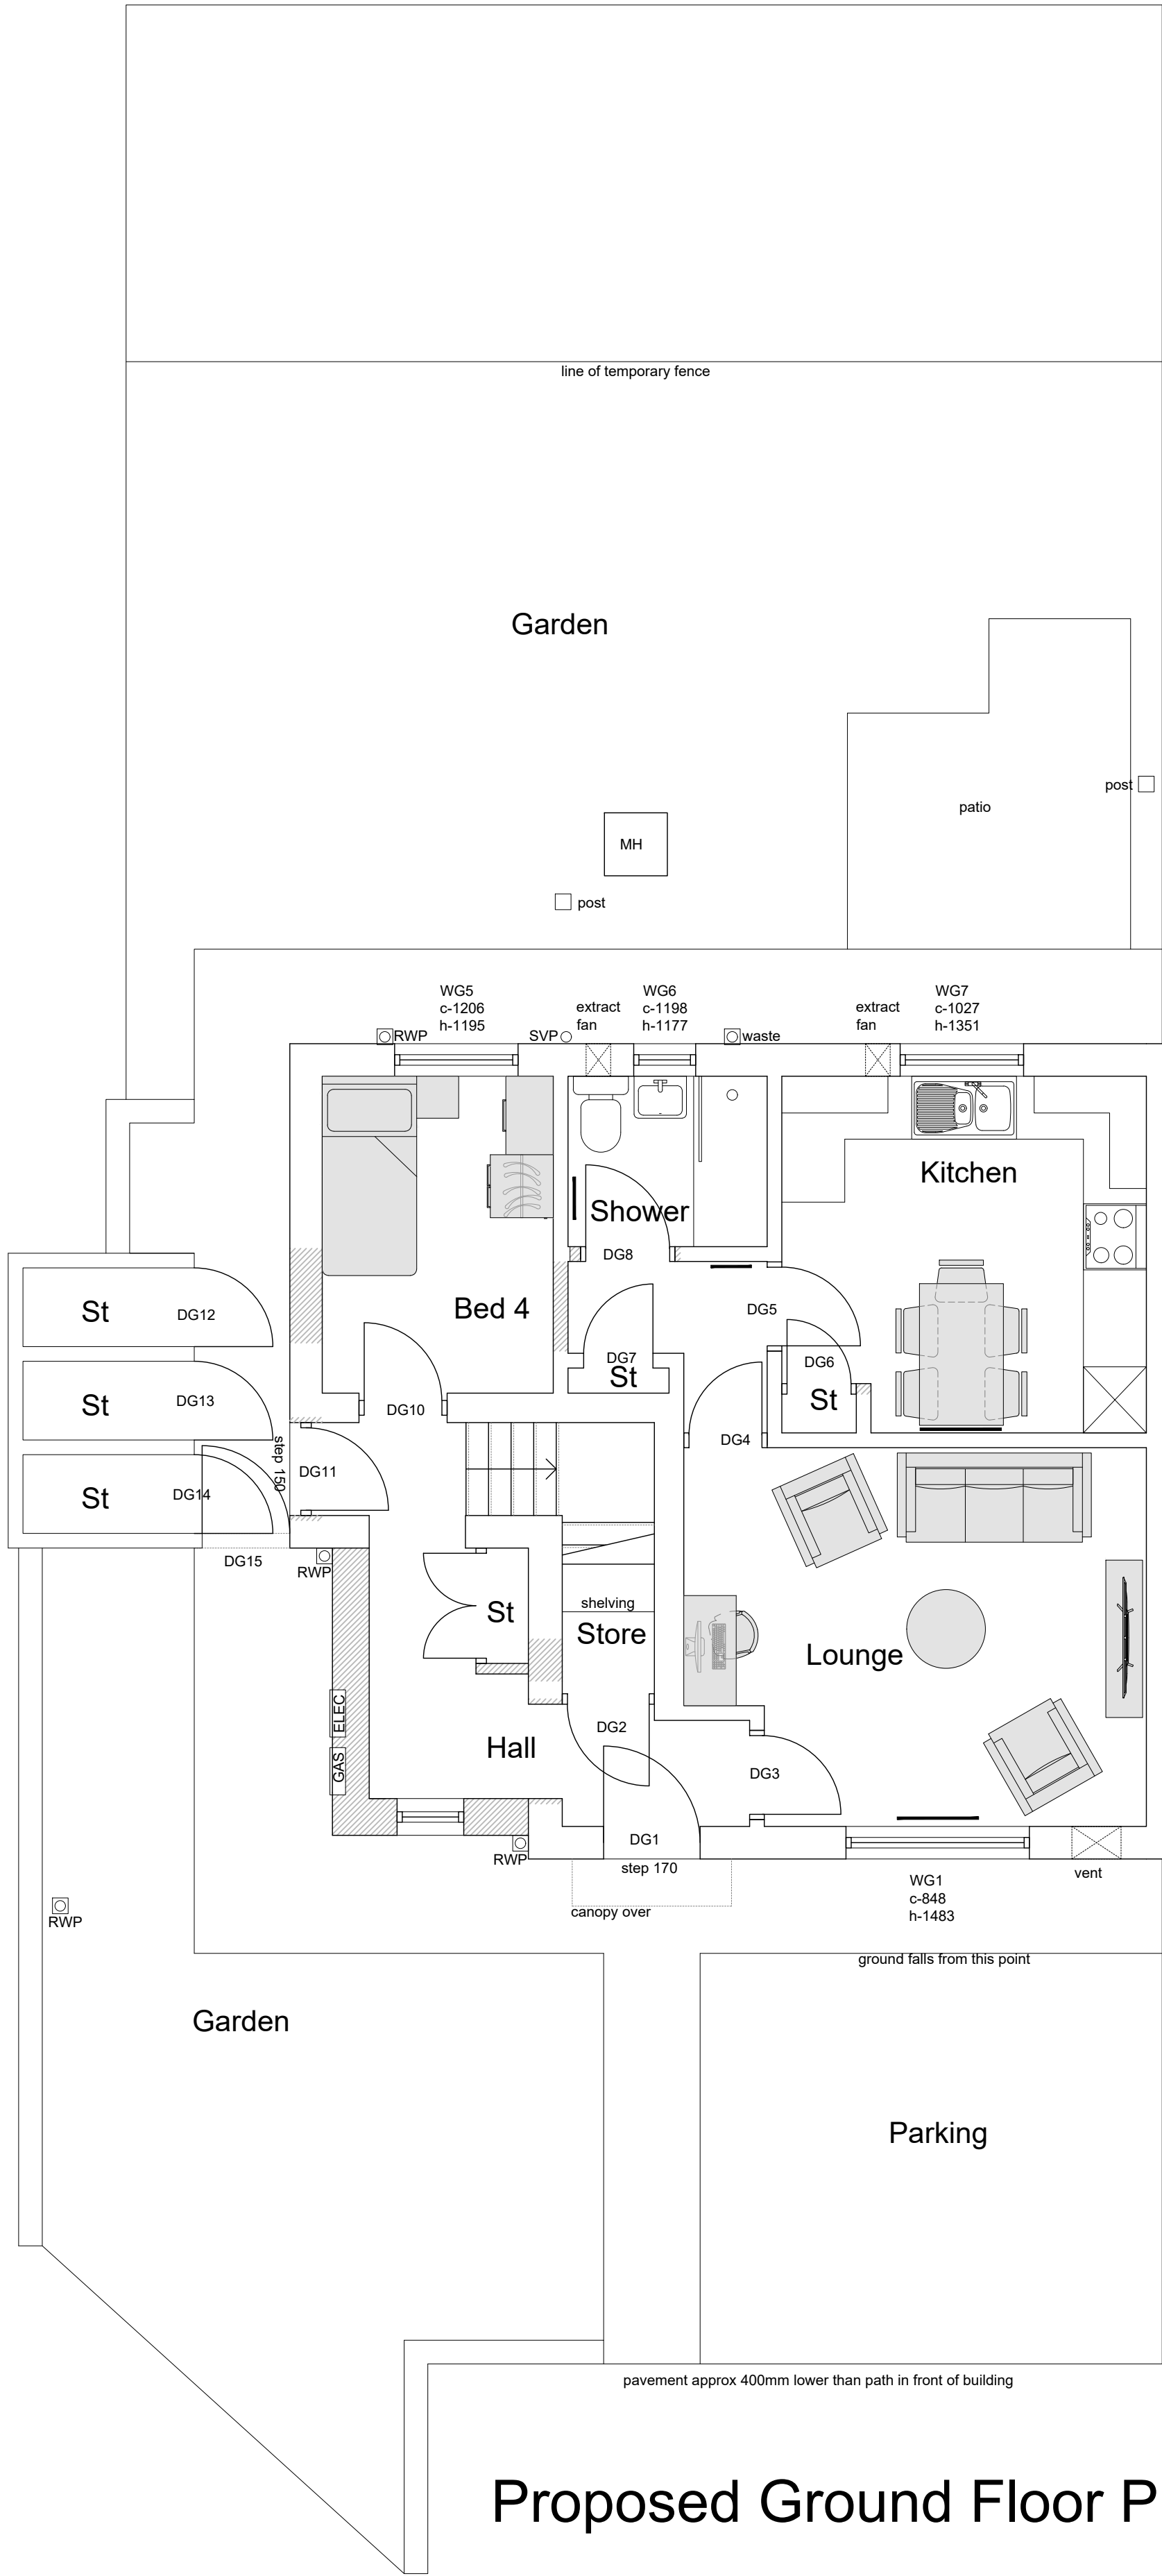

01 Existing Elevations
02 Scale 1:50 @ A1

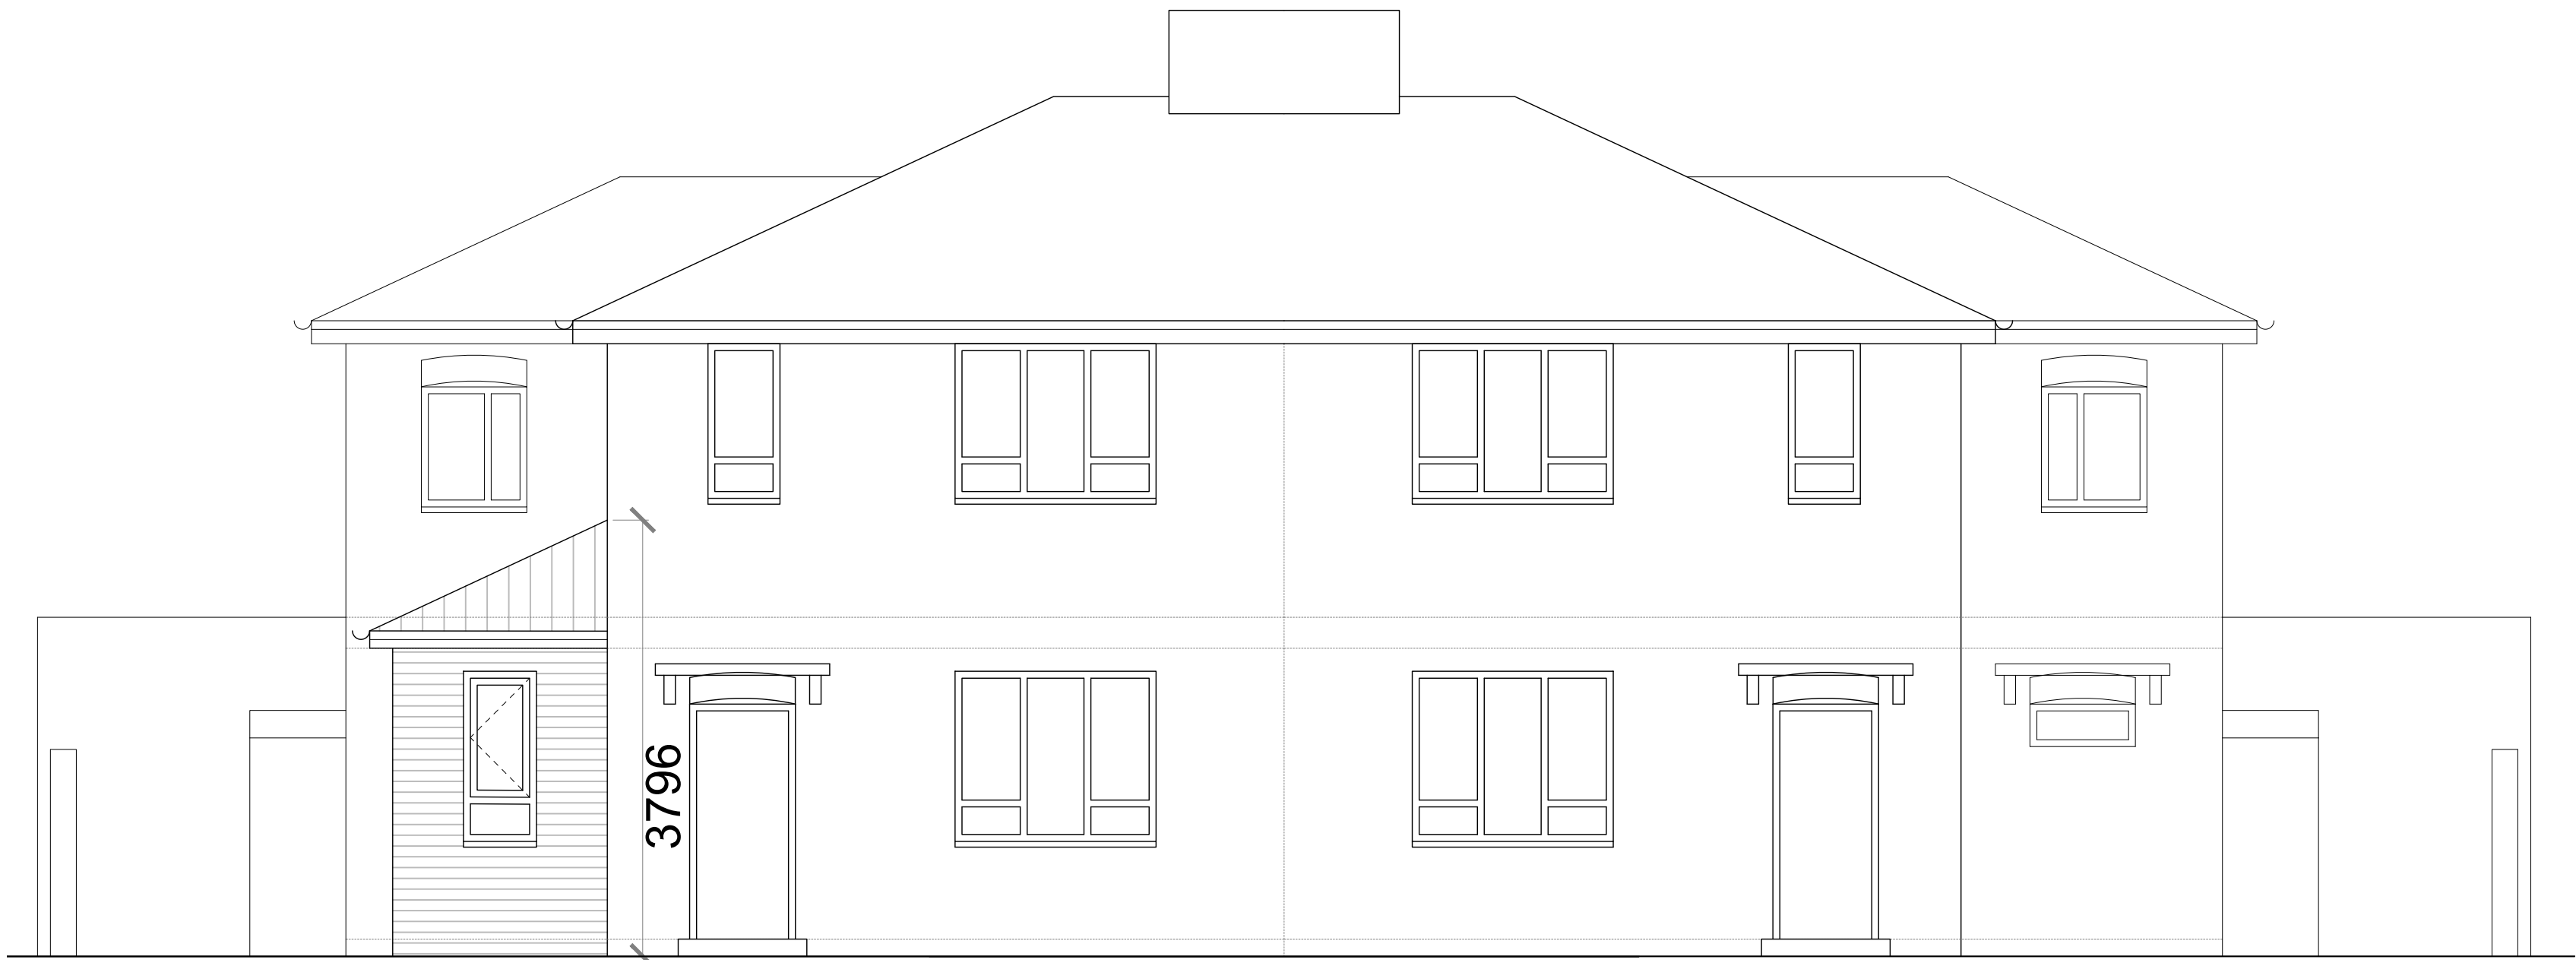

Proposed Front Elevation (in conjunction with adjacent dwelling)

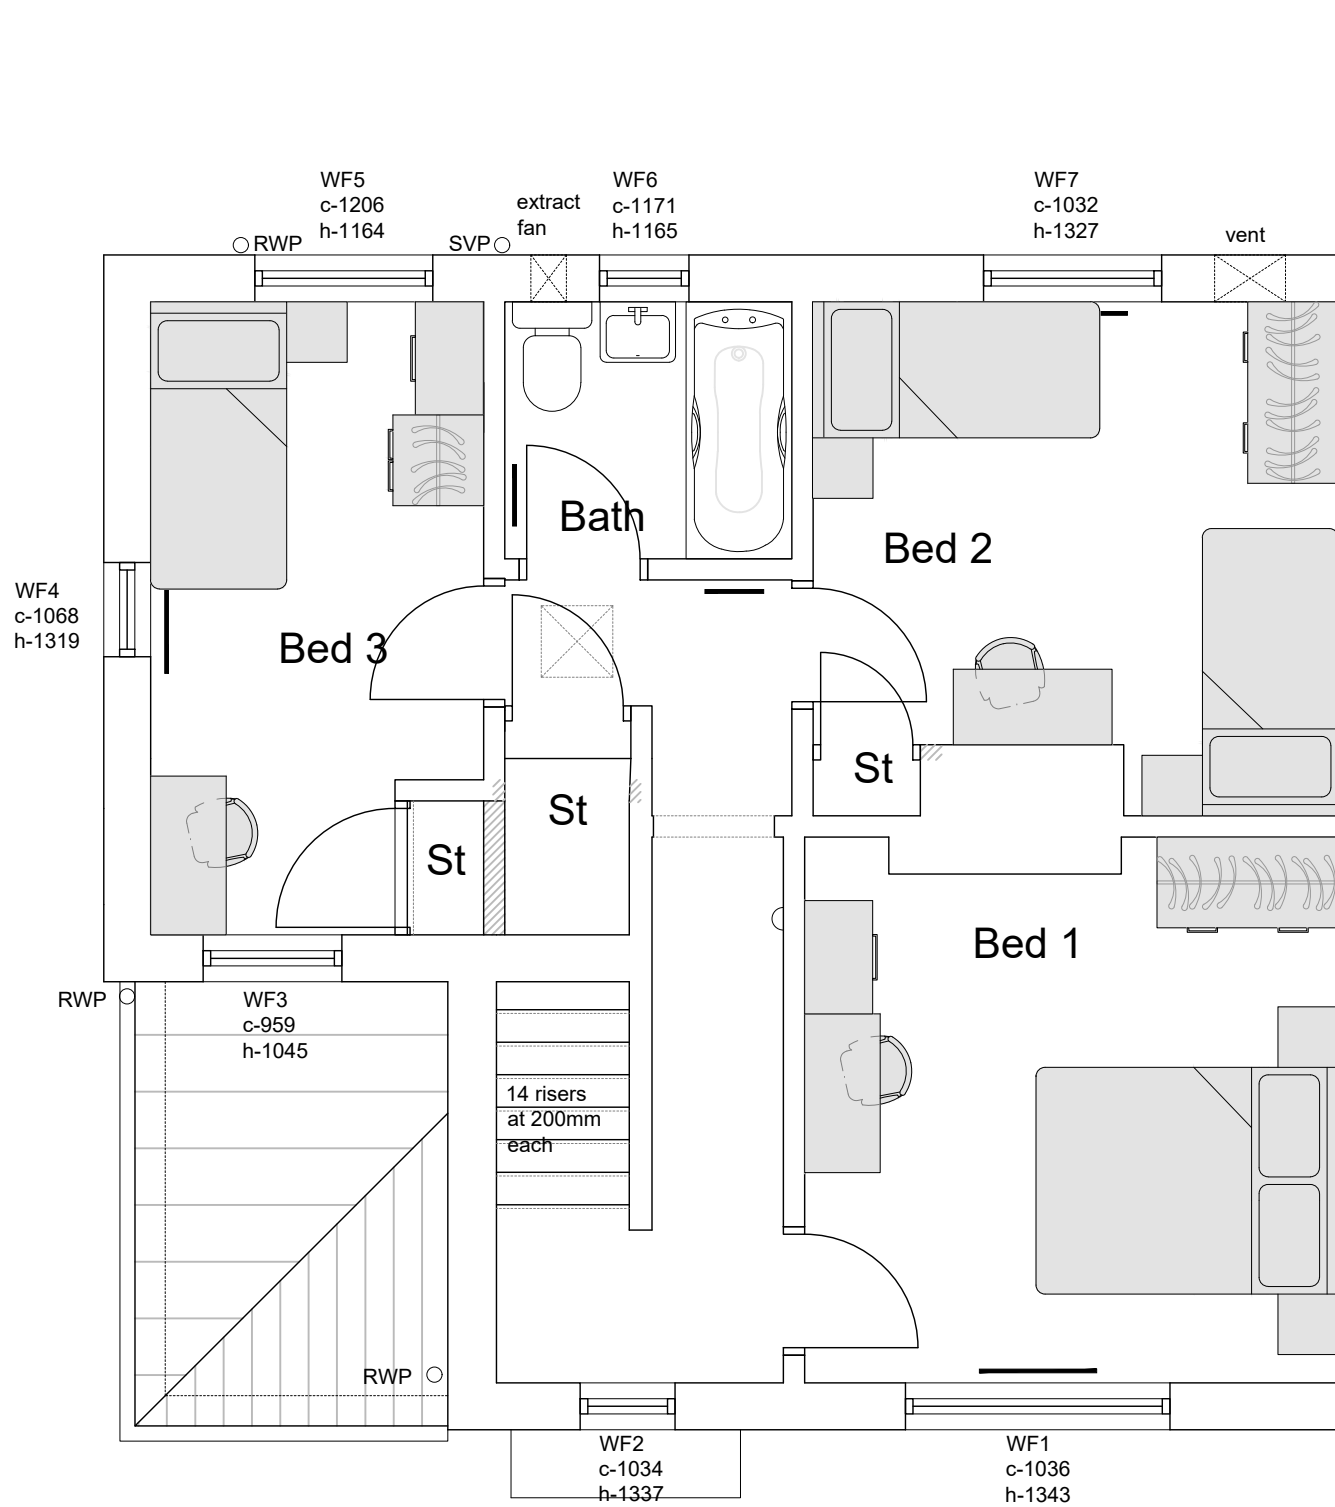

Proposed First Floor Plan



Proposed Rear Elevation



Proposed Side Elevation

General Notes

01: Dimensions must not be scaled from this drawing. If in doubt, please ask.
02: All dimensions are in millimetres unless noted otherwise.
03: All dimensions should be verified on site before proceeding with the work.
04: TADW Architects shall be notified in writing of any discrepancies.
05: © TADW Limited (UK) 2015

Legend

Materials

All new wall and roofing materials to match existing

Windows to be replaced throughout with white upvc double glazed units

P3	Drawing prepared for planning application	6.6.24	MH	BB
P2	Dining / bed 4 revised	2.4.24	MH	BB
P1	Issued for comment	28.3.24	MH	BB
Issue	Description	Date	Drawn	Checked

Drawing Status

P - Planning | T - Tender | C - Construction | R - As Record

For Approval

tadw architects 

Six St, Petersgate Stockport, Cheshire SK1 1HD
Ph 0161 477 6158 Fx 0161 480 8342 mail@tadw.co.uk www.tadw.co.uk

Client	Rochdale Boroughwide Housing				
Job	99 Curzon Close				
Title	Proposed Plans and Elevations				
Scale	1:50 @ A1				
Note - Prints from PDF files may not be to scale, check accuracy against scale 1 2 3 5m 1:50					
Job Number	241343	Drawing Number	03	Issue	P3