



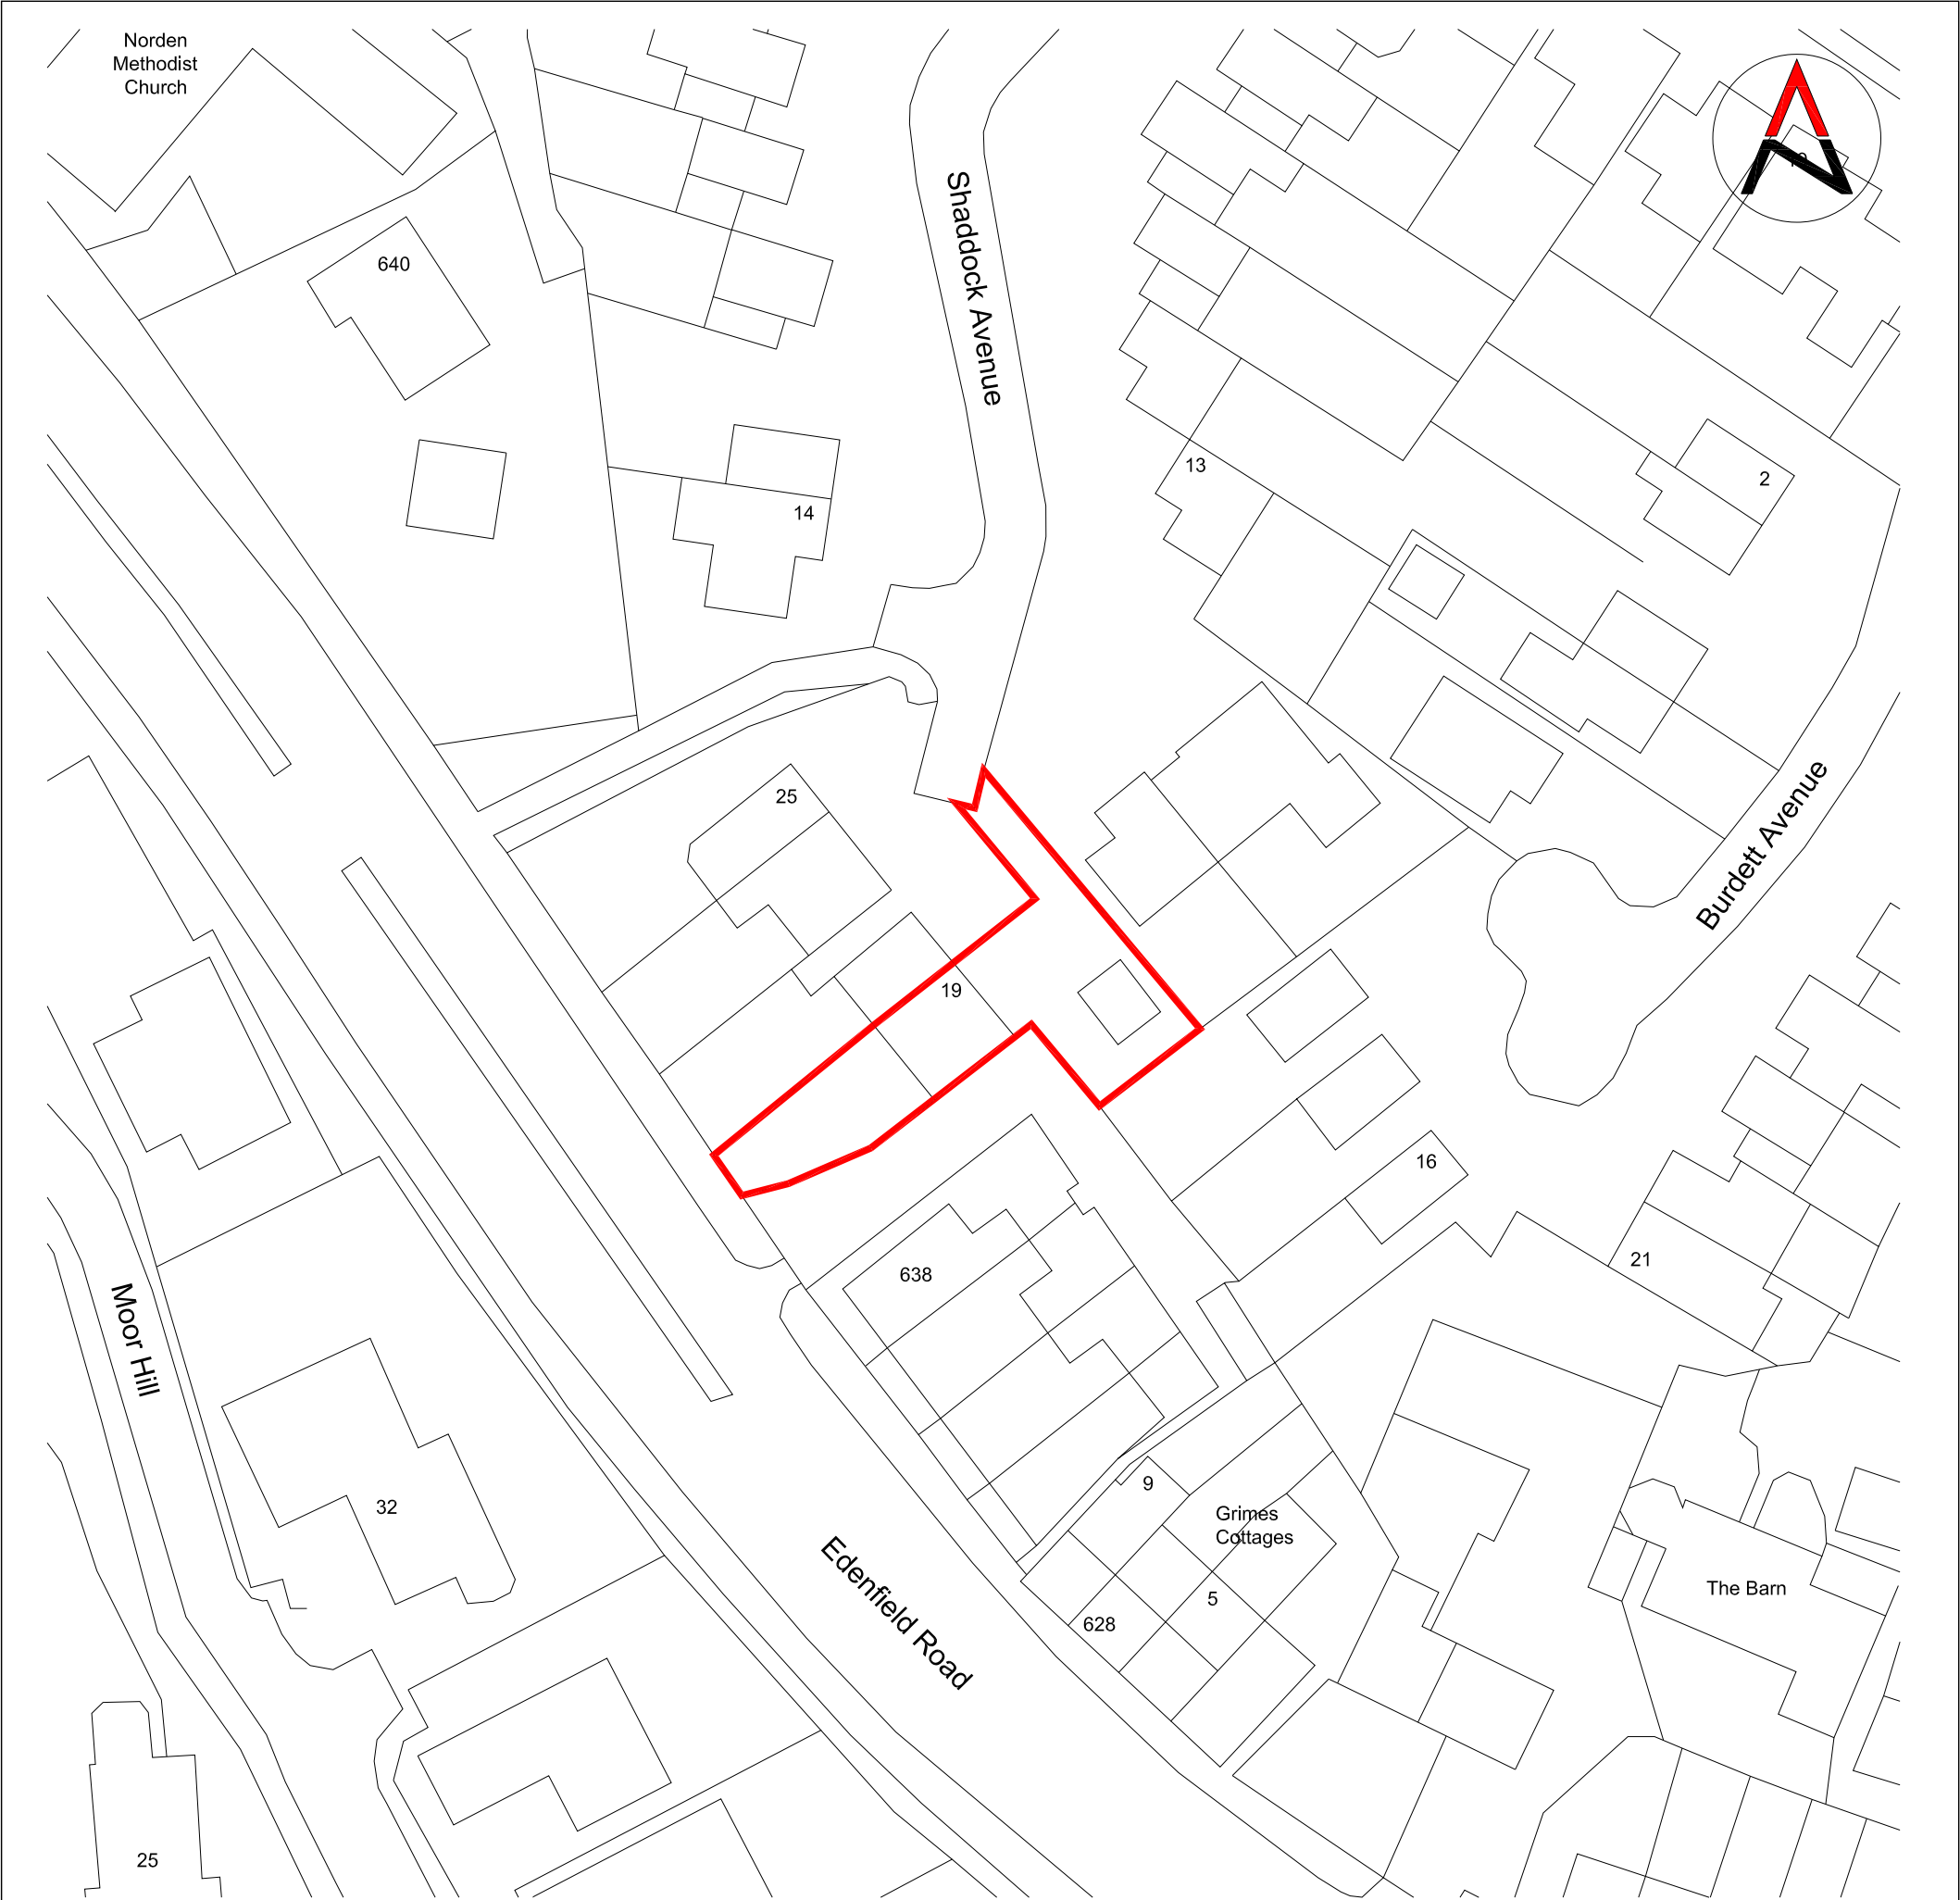

Site plan 1:500

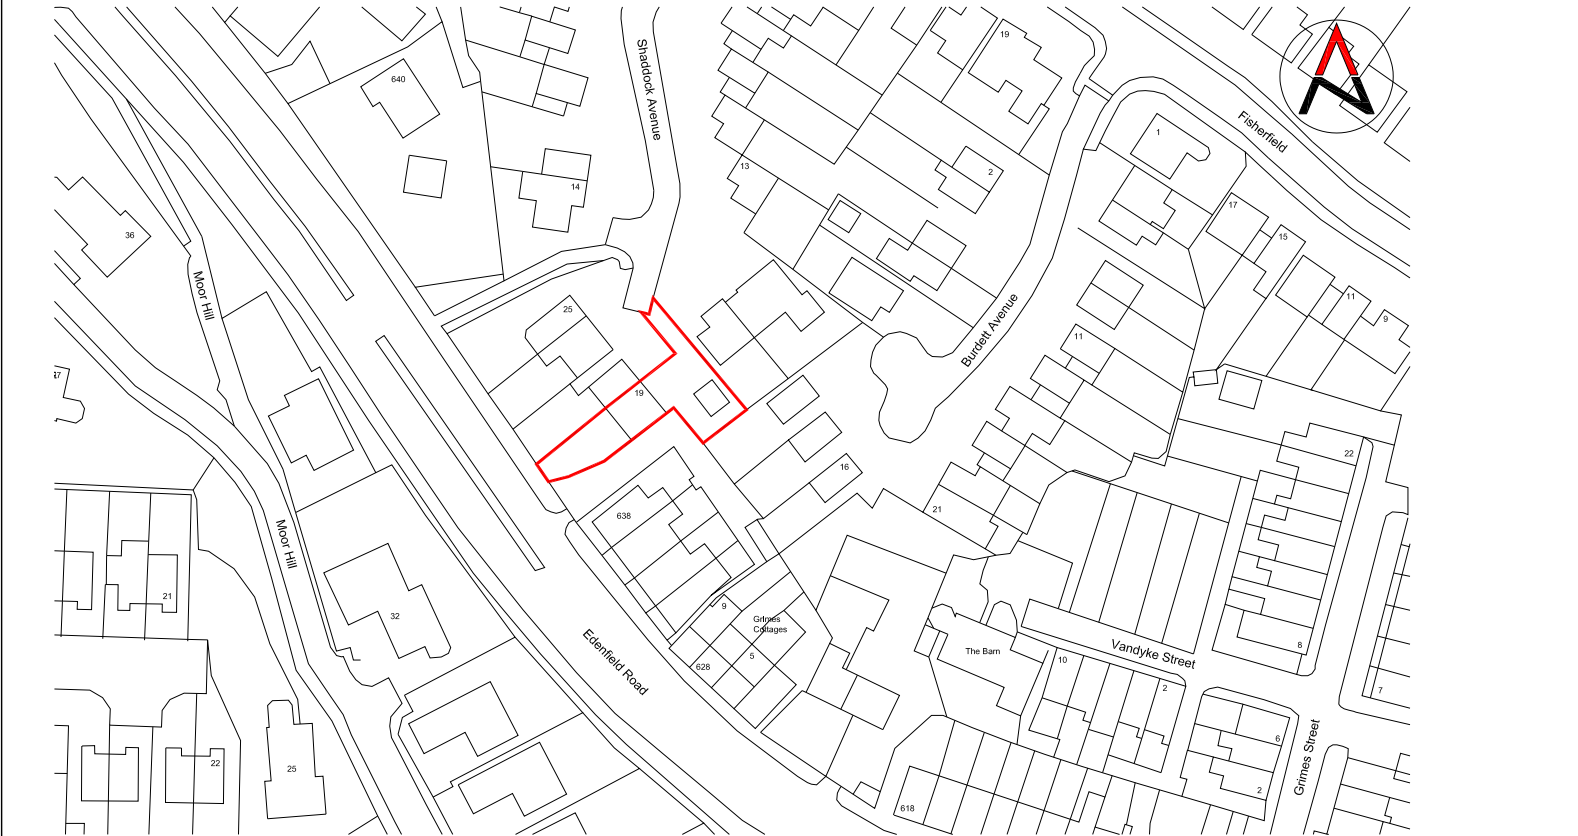

Location plan 1:1250

revision	
drawing status	PLANNING
client	Mr & Mrs Dowling 19 Shaddock Ave, Norden OL12 7QA
project	Proposed House Alterations & Extension
drawing title	Location & Site Plans
drawing number	230108/A3/1.001
date	DEC 2023
scale	1:500 / 1:1250
drawn	MH
checked	