



ALL DIMENSIONS ARE FOR REFERENCE
PURPOSES ONLY DISCRPENCIES ARE TO BE
REPORTED TO THE DRAWINGS AUTHOR. DO NOT
SCALE FROM DRAWING.

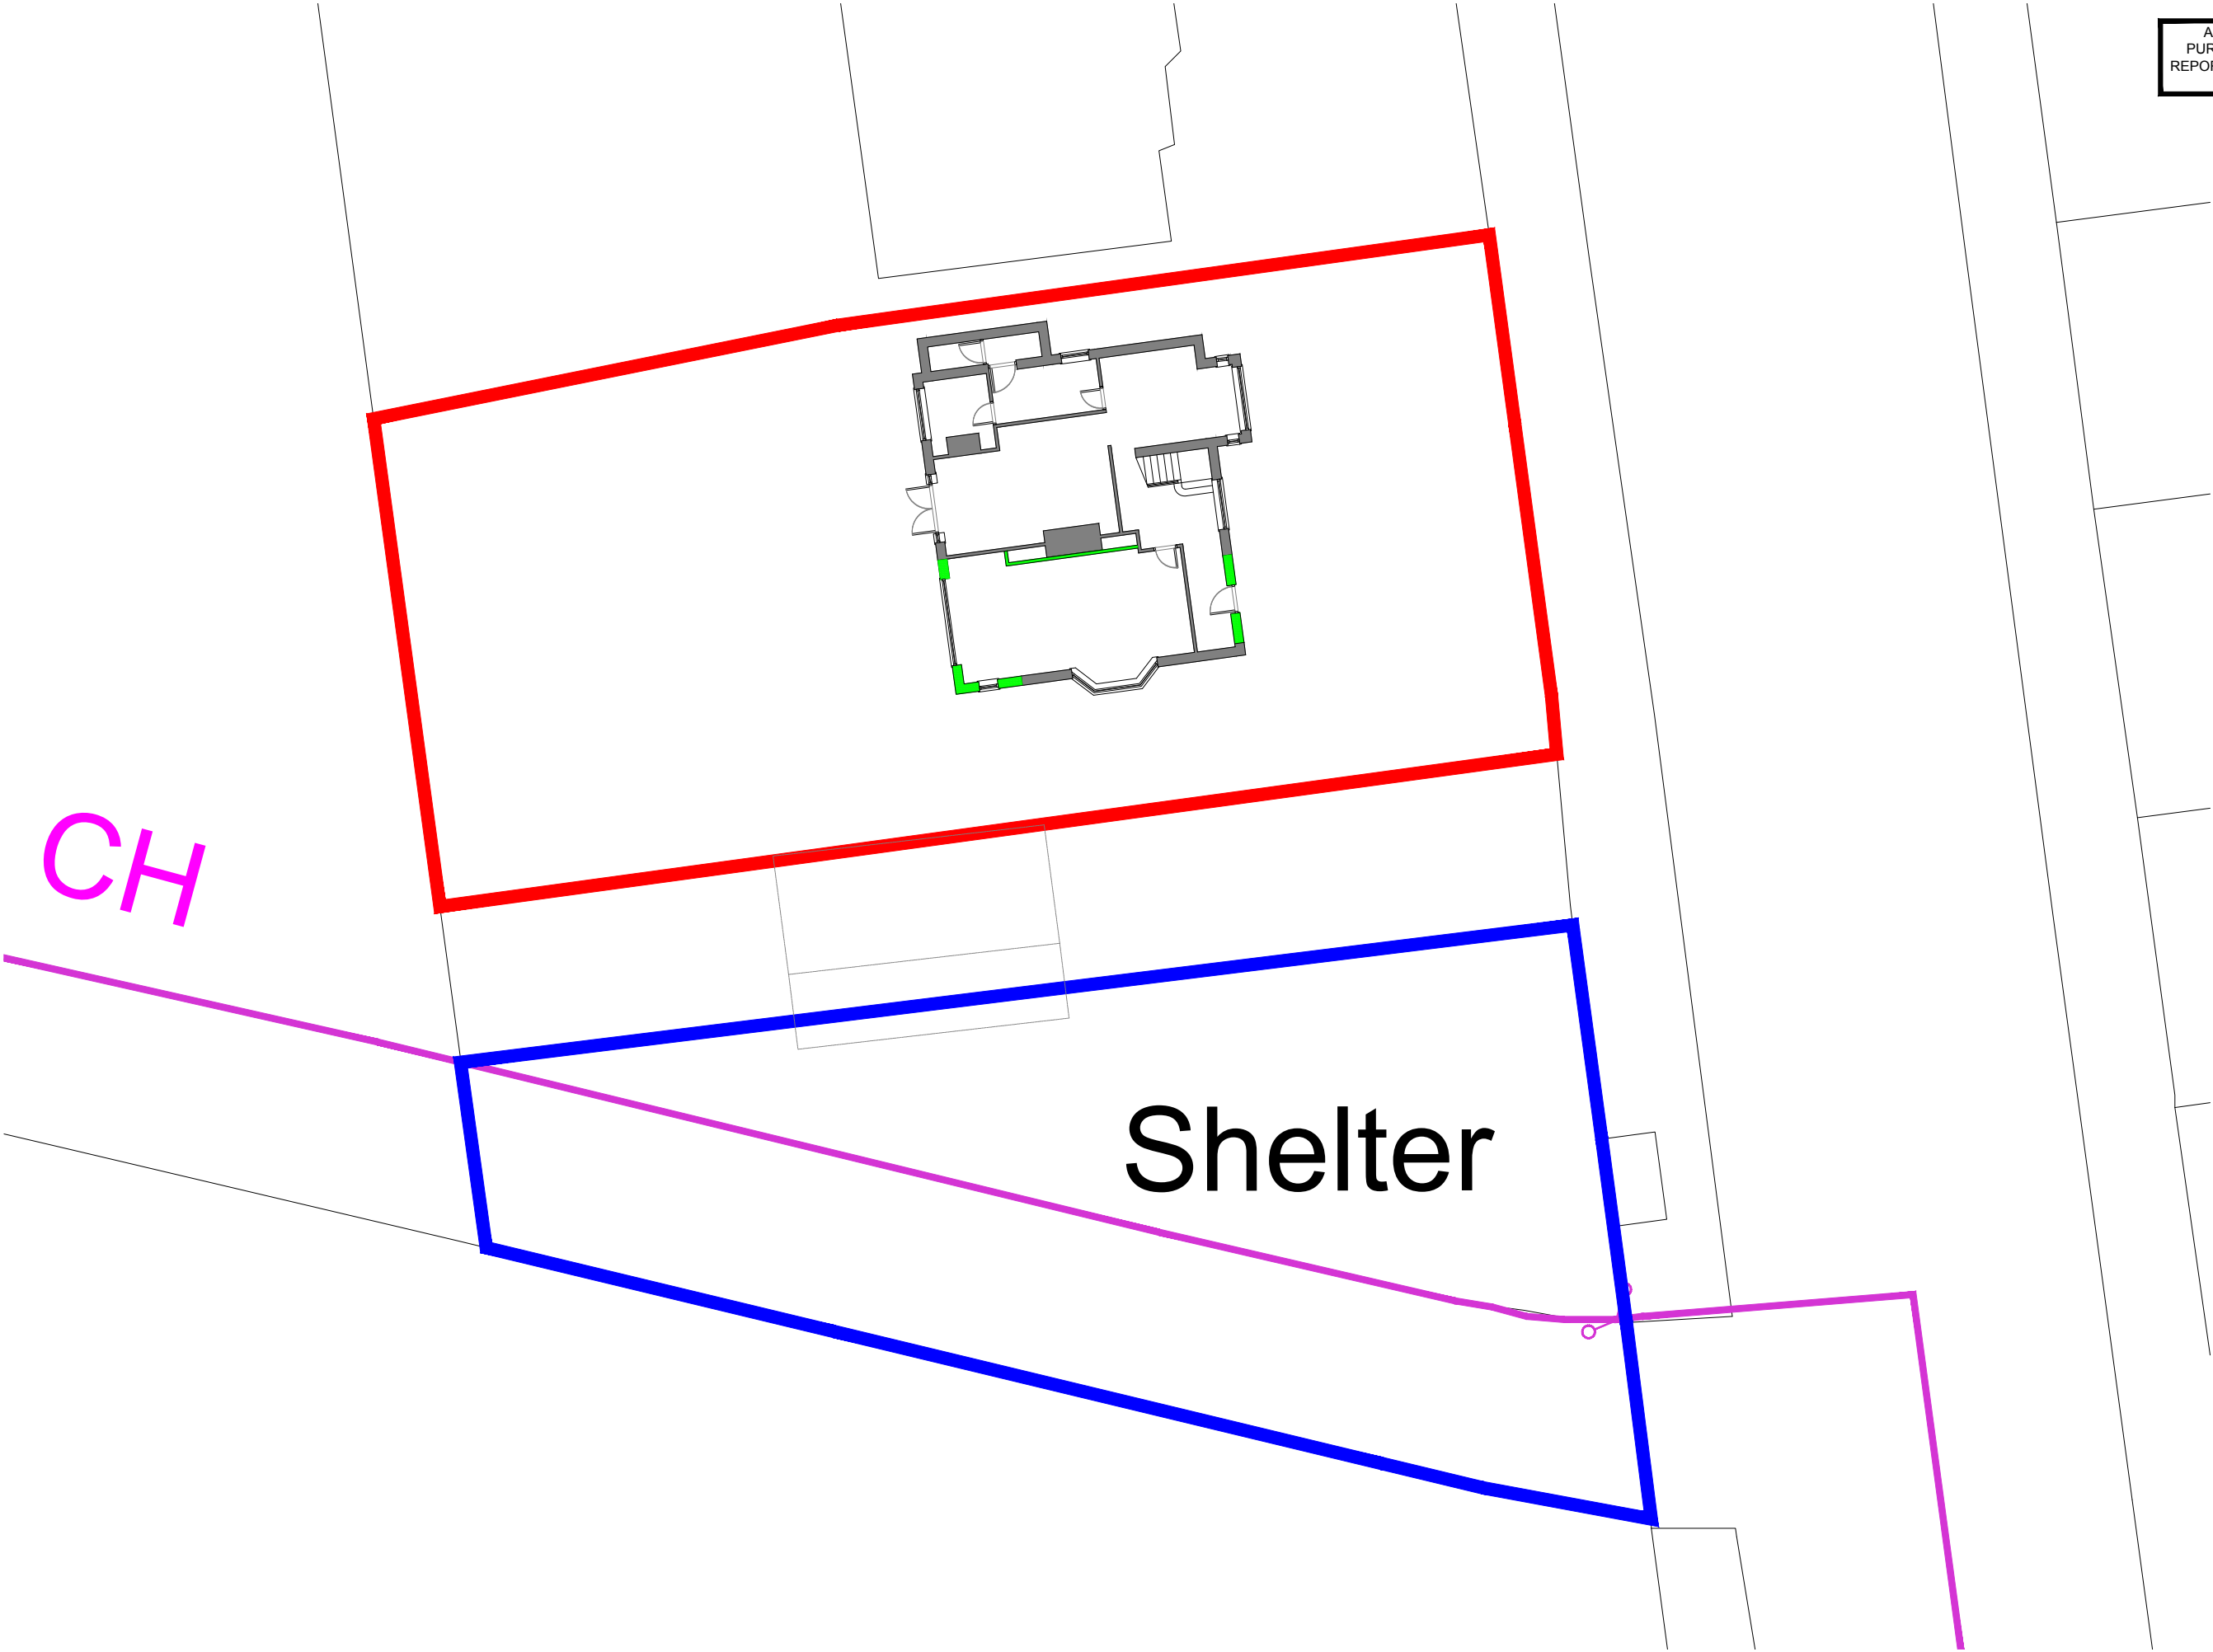

PROPOSED SITE PLAN

 

X	XXX	XXX	XXX	XXX
Rev	Date	Description	Rev By	CHK'd By
Drawing Title		PROPOSED SITE PLAN		
Job-Dwg No		051ROC-101		
Project Title		INTERNAL REMODEL / FACADE TREATMENT 300 MIDDLETON ROAD HEYWOOD MIDDLETON OL10 2LG		
Client		MR LYNSKY		
Status		PLANNING		
Scale		1:200	Drawing Size	A3
Date		10/23		