


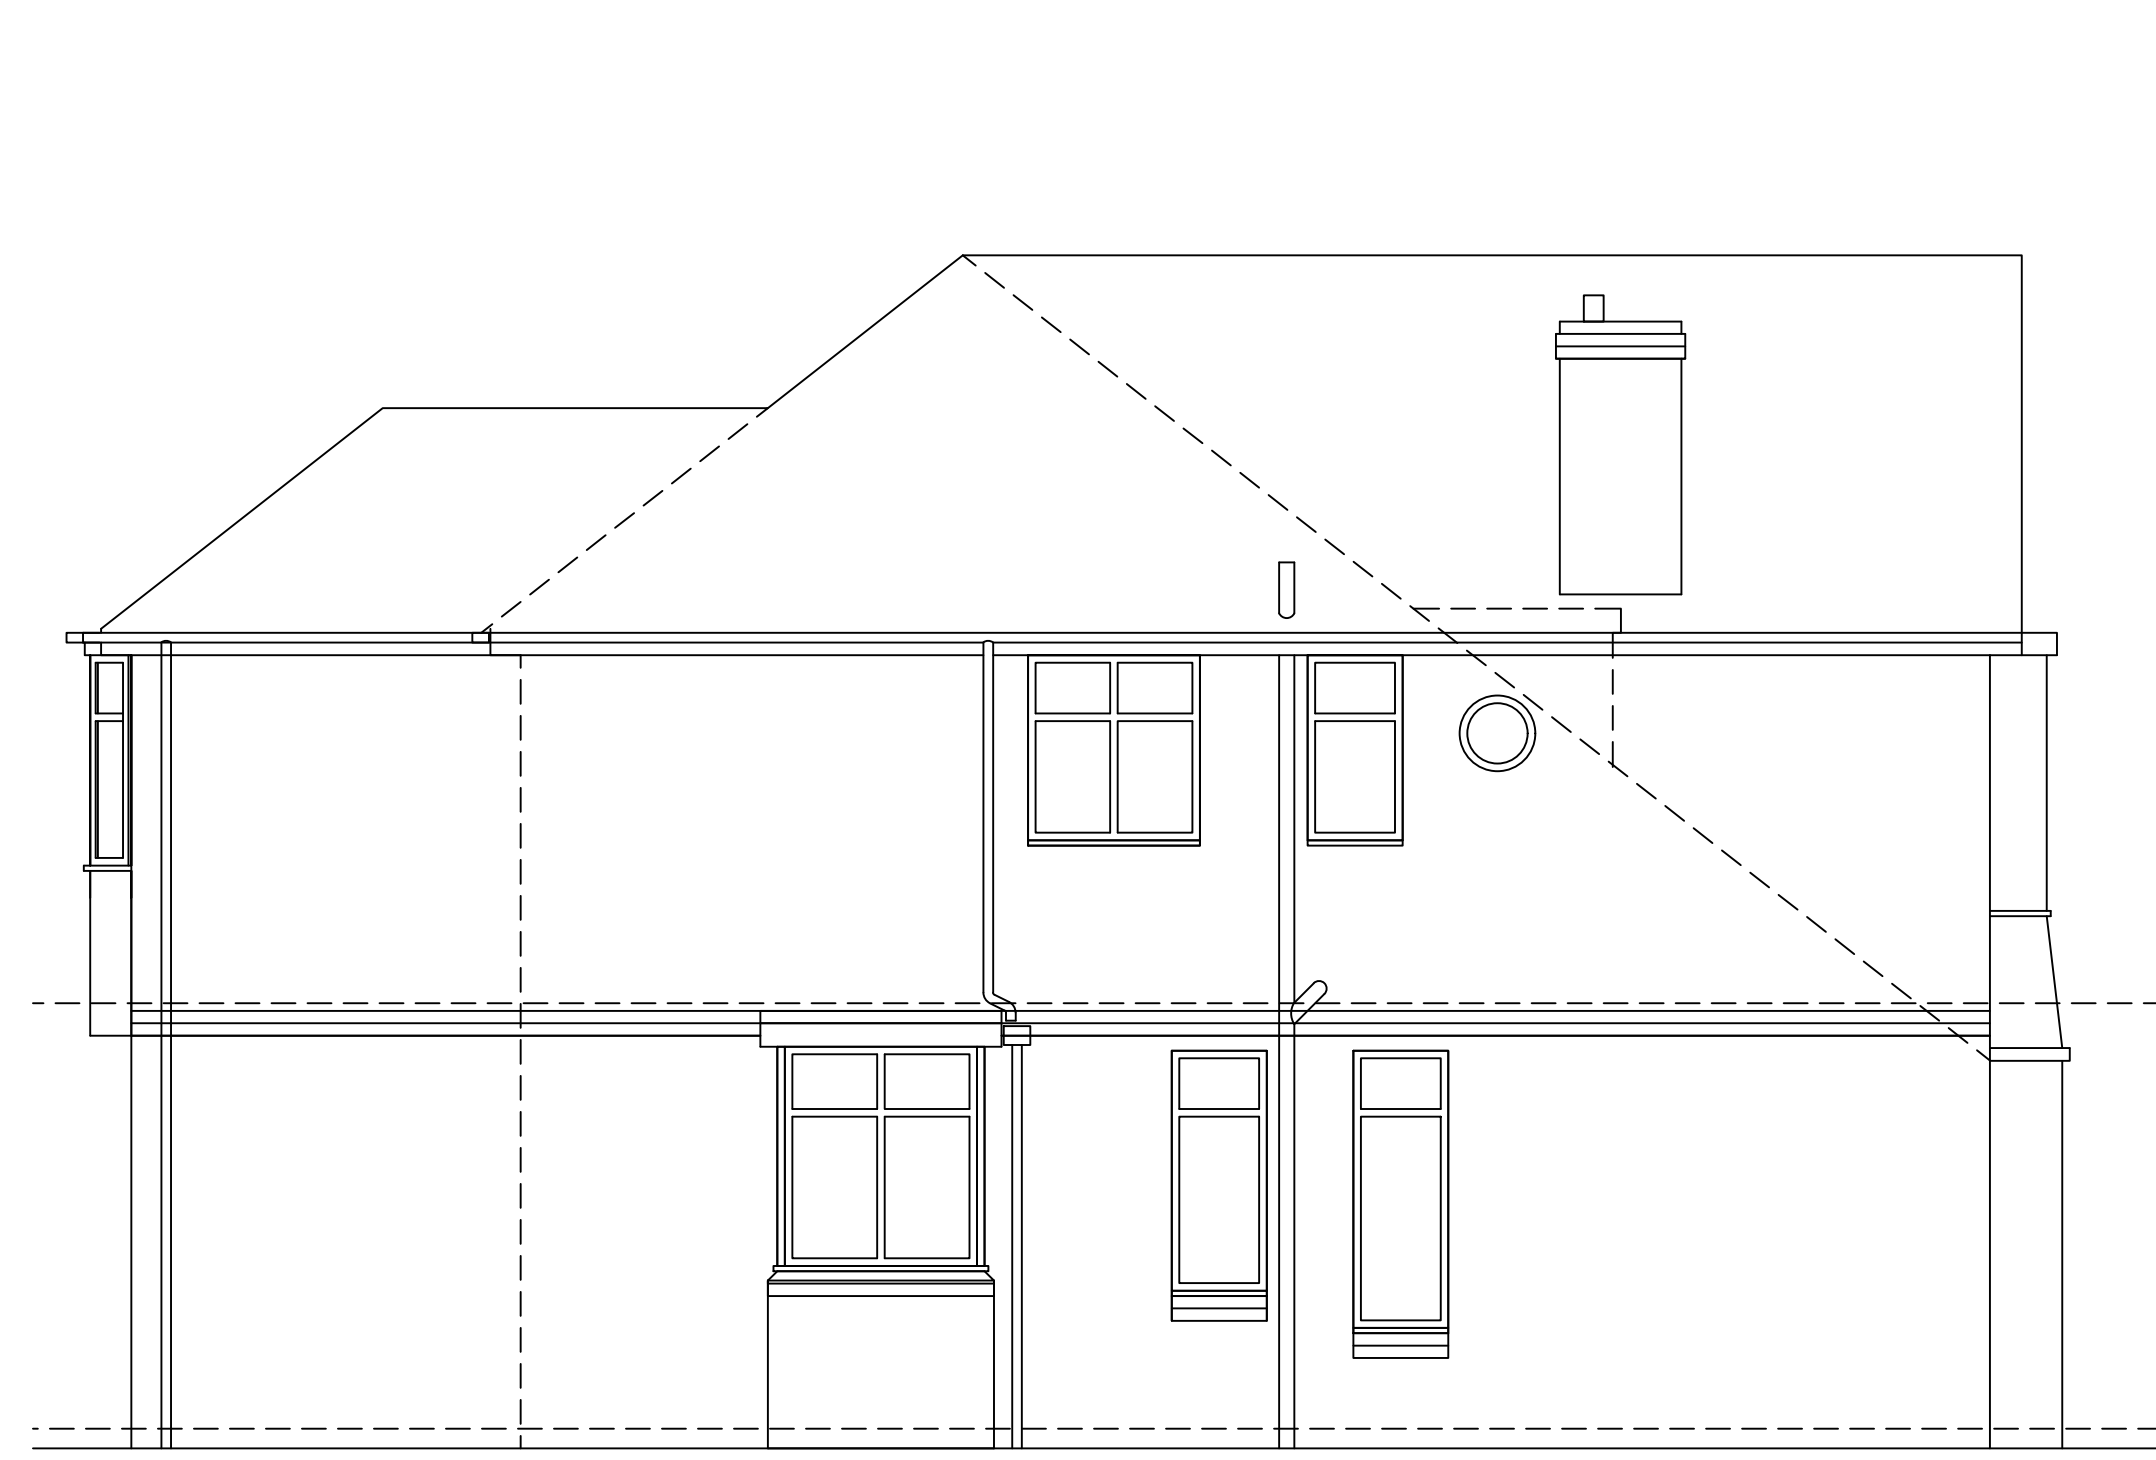


existing rear elevation
scale 1-50




existing gable elevation
scale 1-50




existing front elevation
scale 1-50

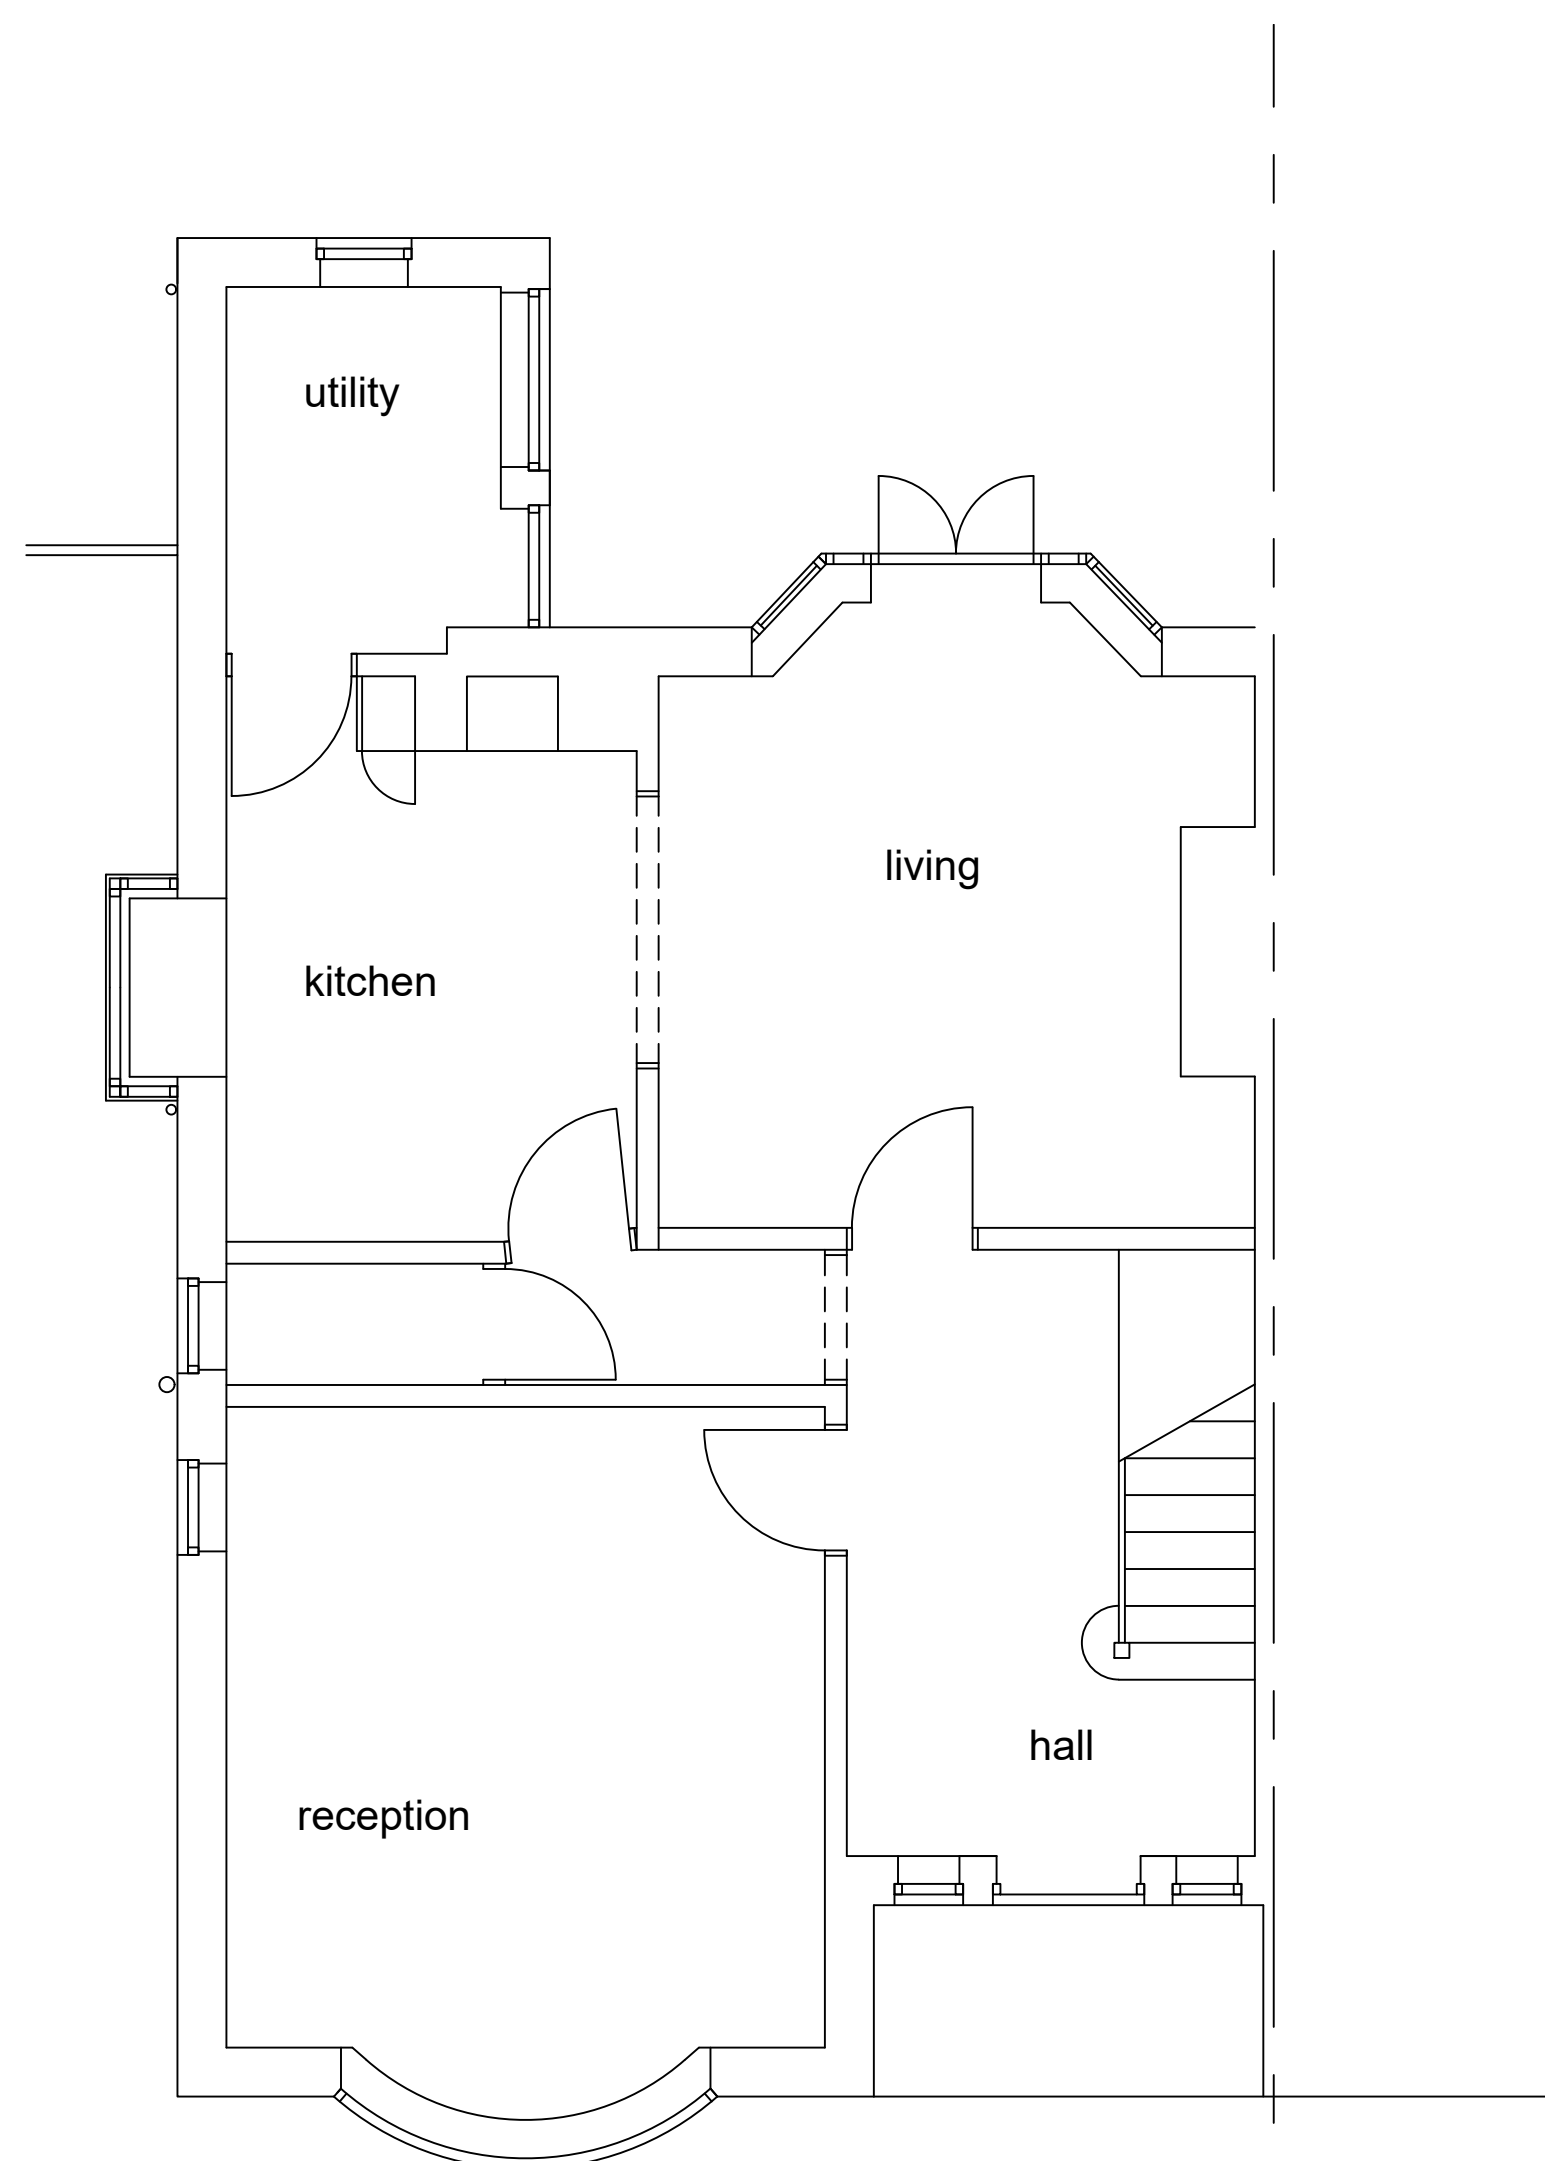

existing GF plan
scale 1-50

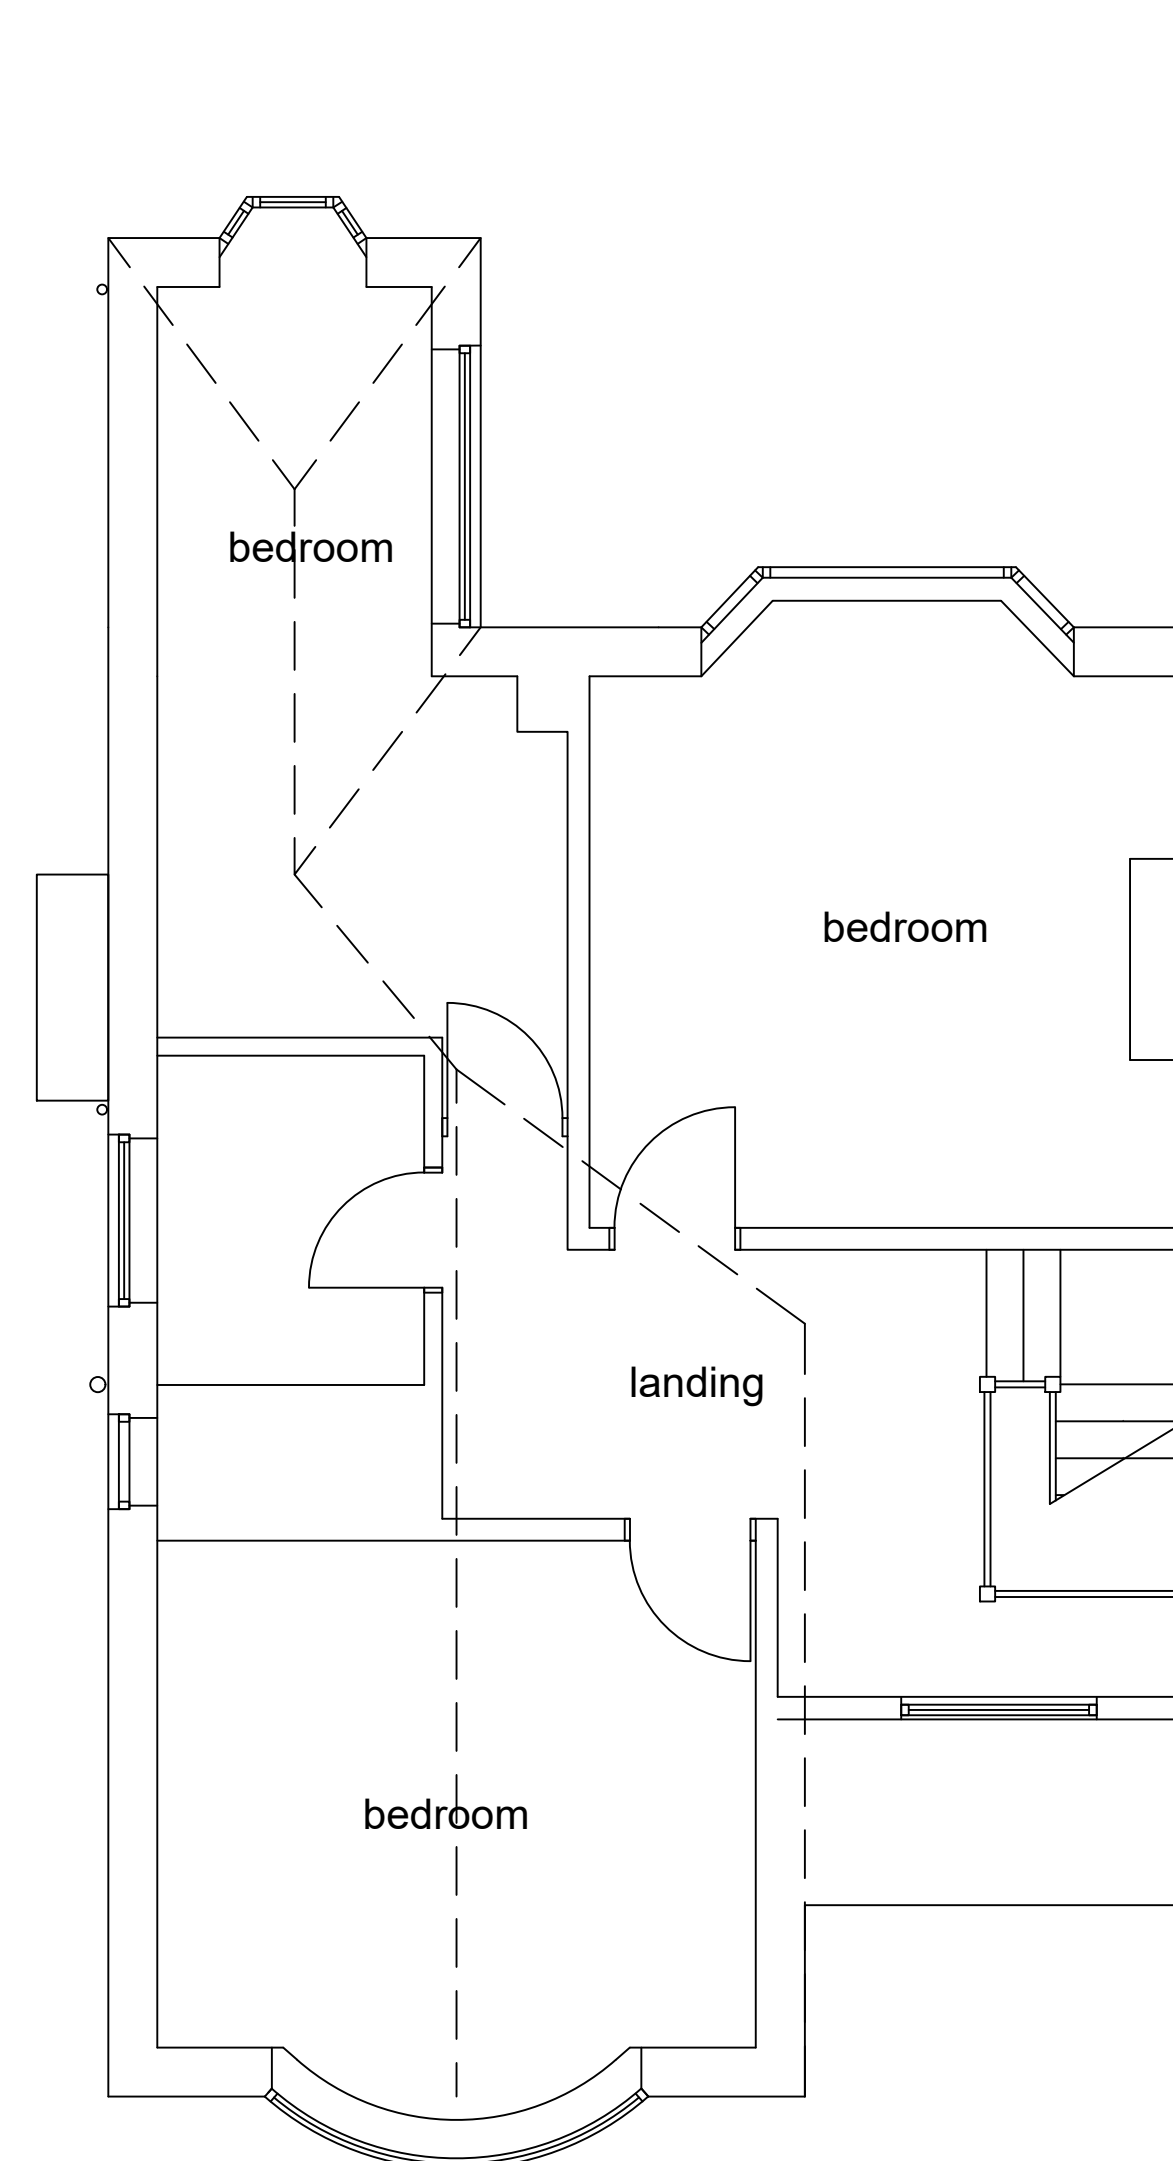

existing FF plan
scale 1-50

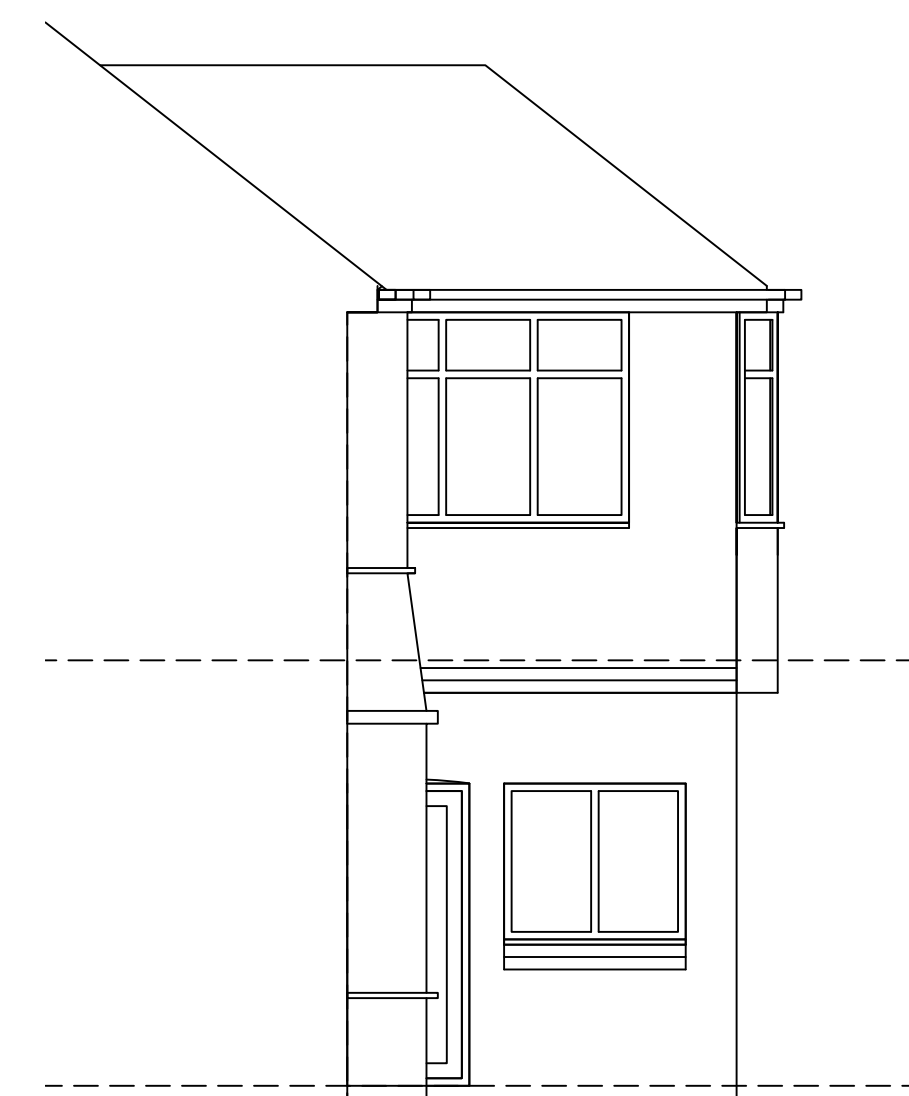

existing return elevation
scale 1-50

rev: date: description		
 AJ COCKER ASSOCIATES CHARTERED BUILDING SURVEYORS	New Century House 176 Drake Street Rochdale OL16 1UP Tel: 01706 764880 Fax: 01706 764881 www.ajcockerassociates.co.uk mail@ajcockerassociates.co.uk	 RICS the mark of property professionalism worldwide
Project: 13 Chester Avenue, Bamford Rochdale AS EXISTING	scale: as noted @ A1 date: Aug '22 drawn: IS	
Client: Mr. & Mrs. P. Glynn	Dwg. Nr. G298-01	