




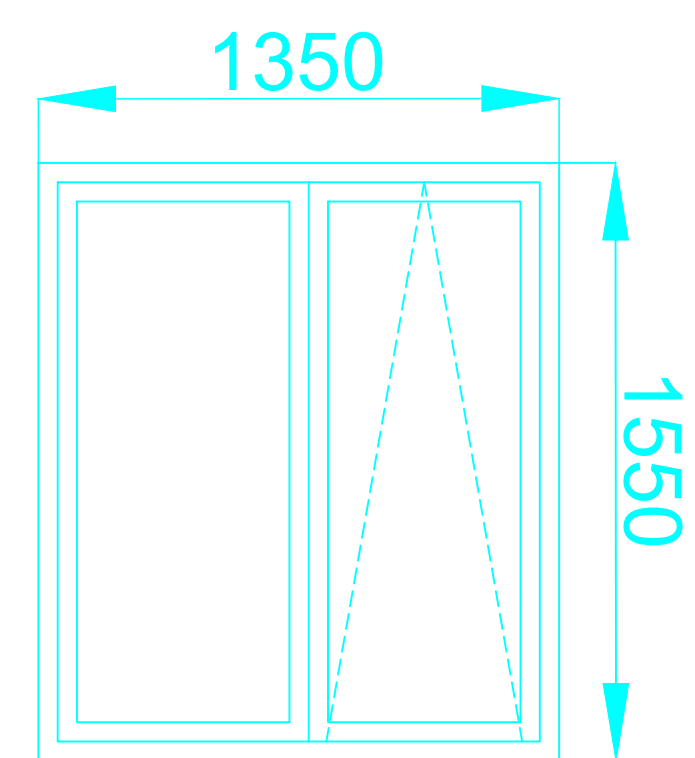


**W10 W12
W34 W36**

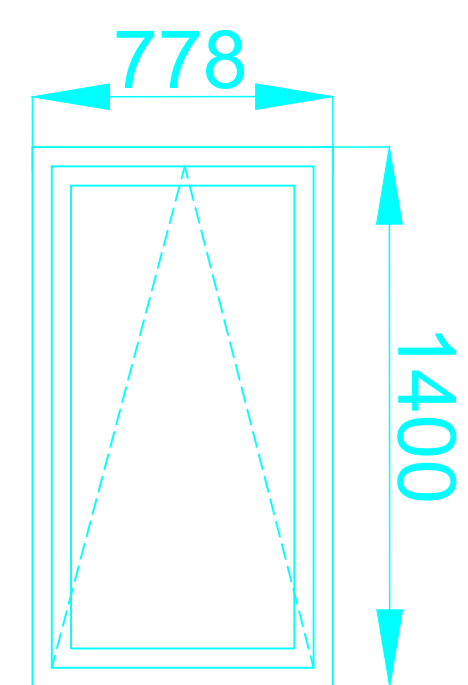


**W35 W35A
W11 W11A**

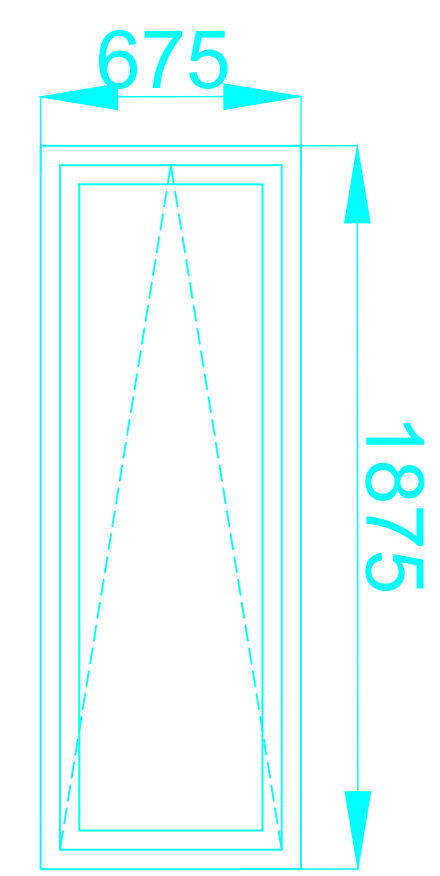


**W6 W8
W22 W30
W32**

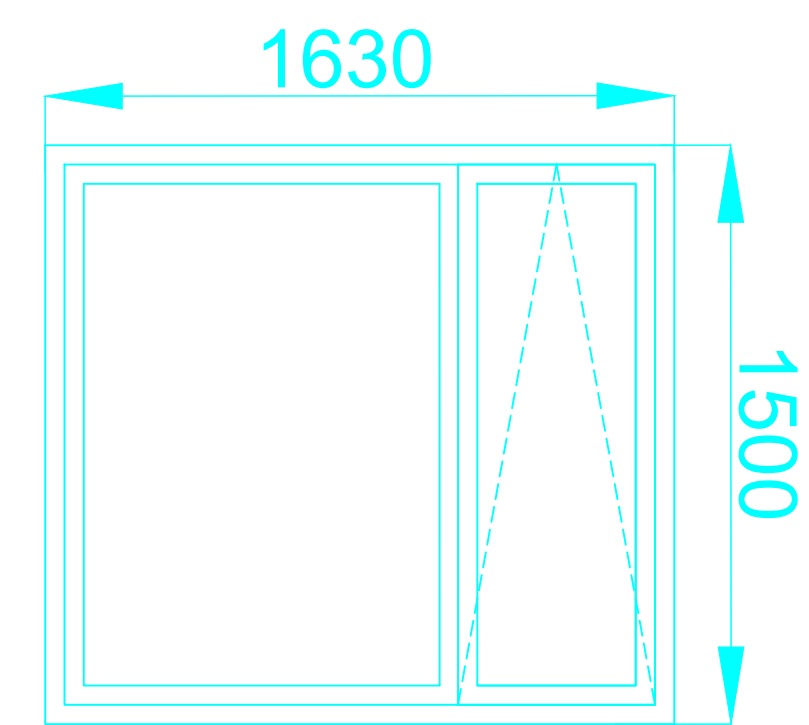


**W3 W4 W5 W7 W9
W22 W23 W25 W28
W30 W41 W60**

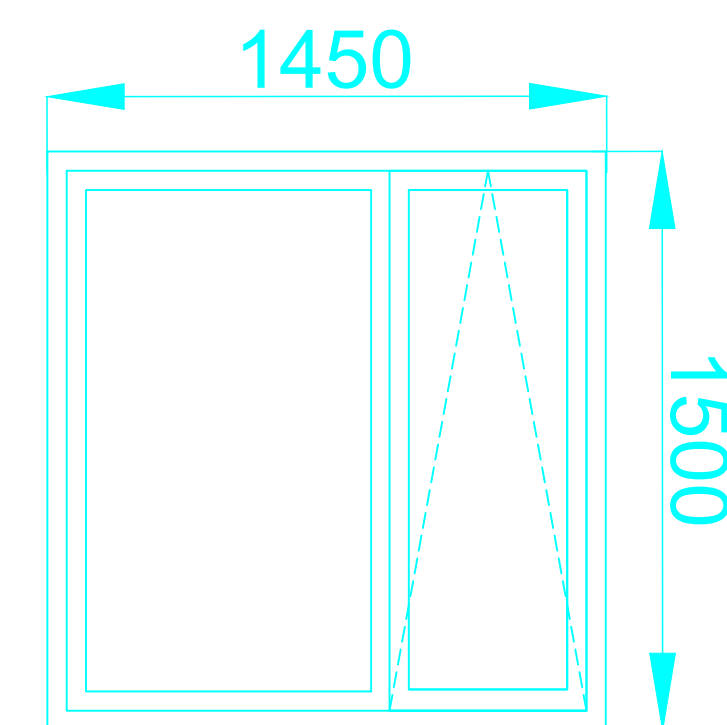


W5

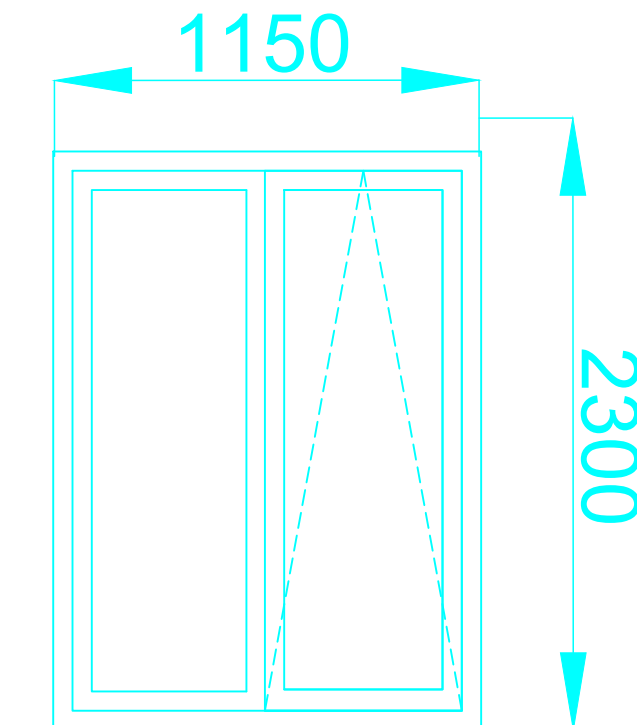


W6

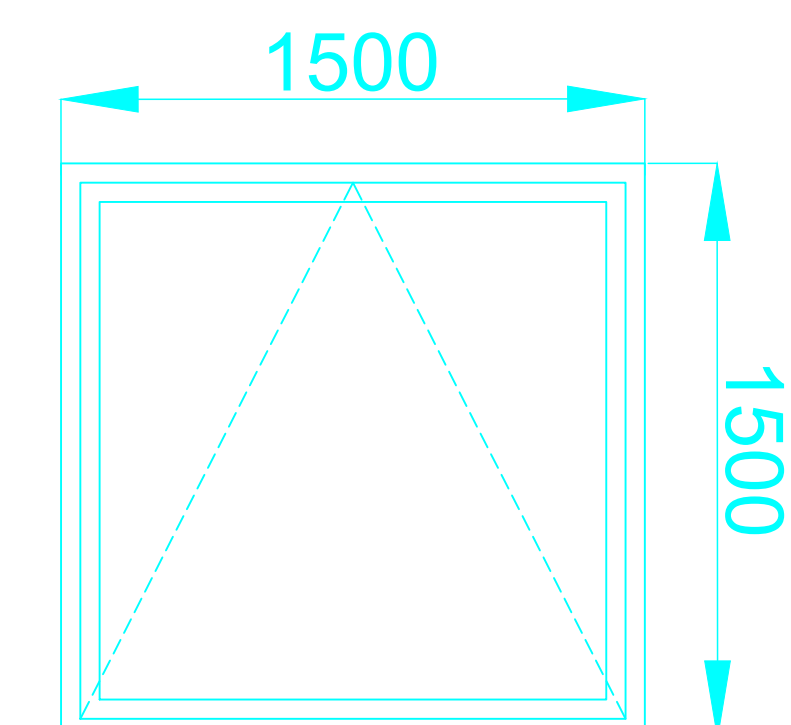


W17 W18

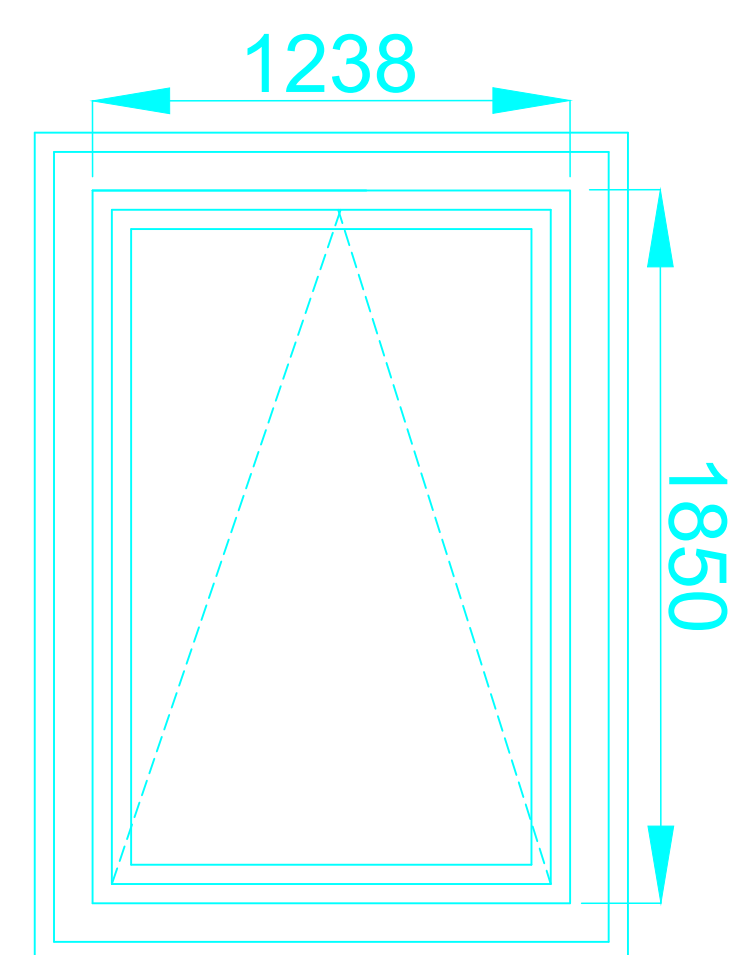


**W21 W24 W33
W26 W27 W29**

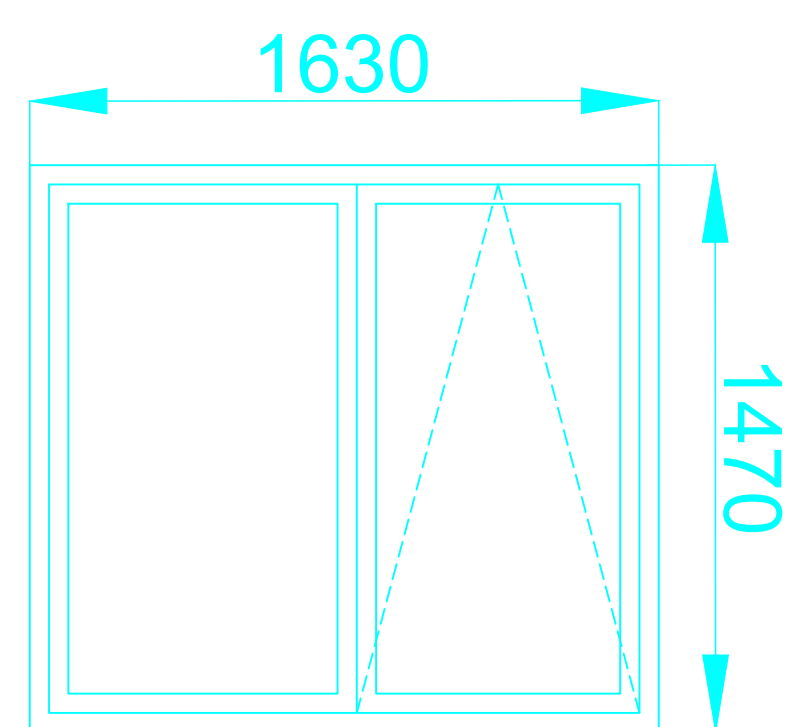


**W13 W14 W37
W38 W39 W42
W43 W44 W45
W57 W58 W59
W63 W64**

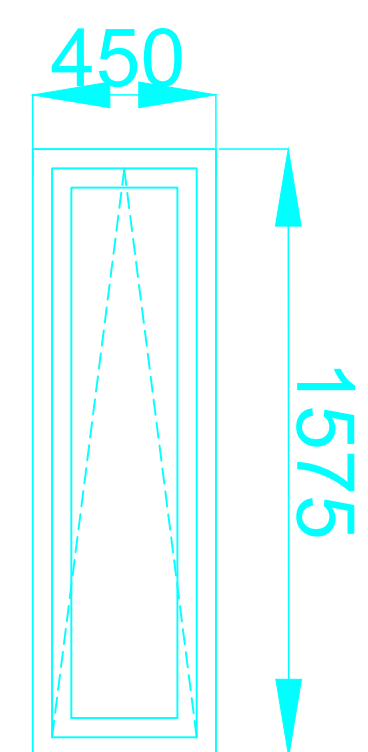


**W48 W52
W54**

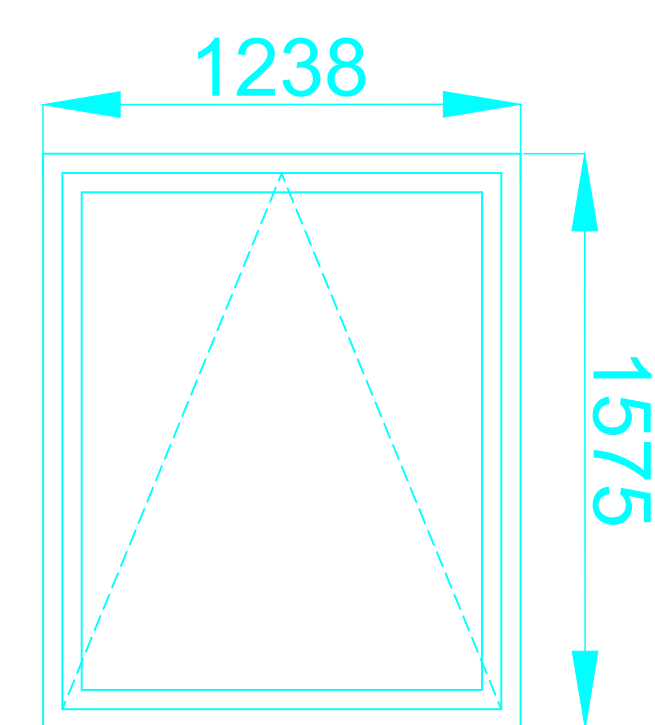


**W15 W17
W18 W20**

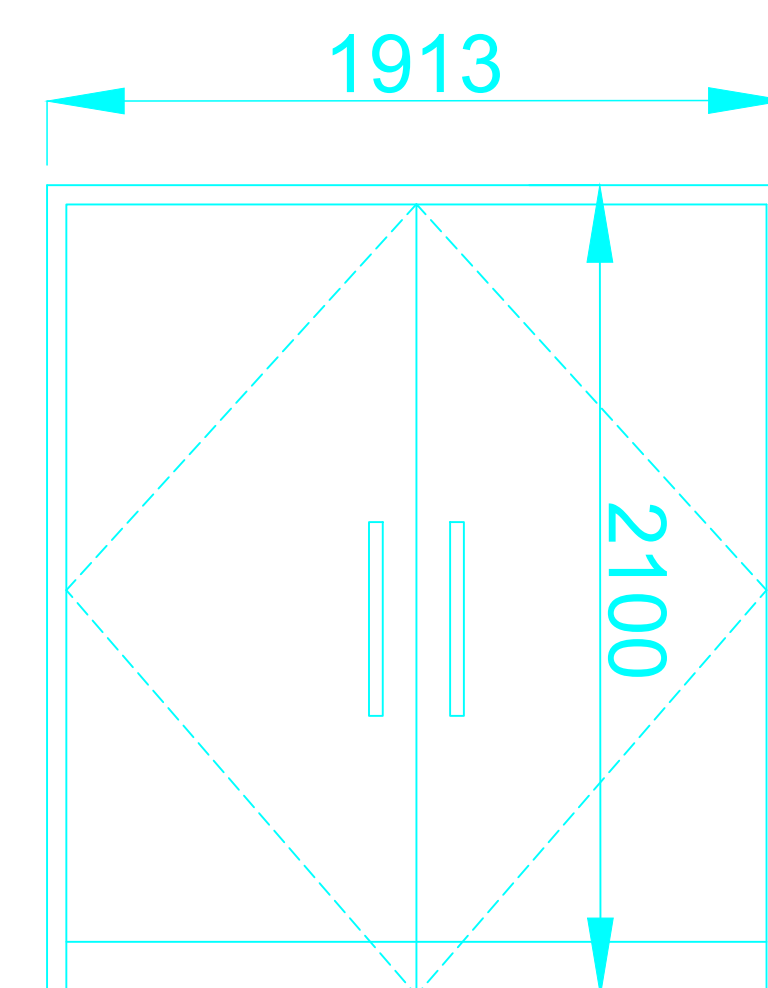


D3

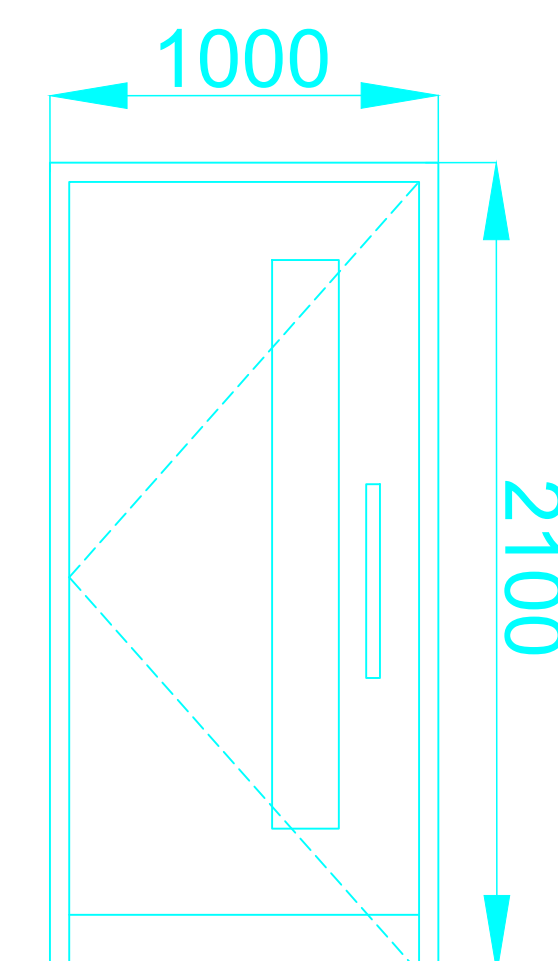


D9

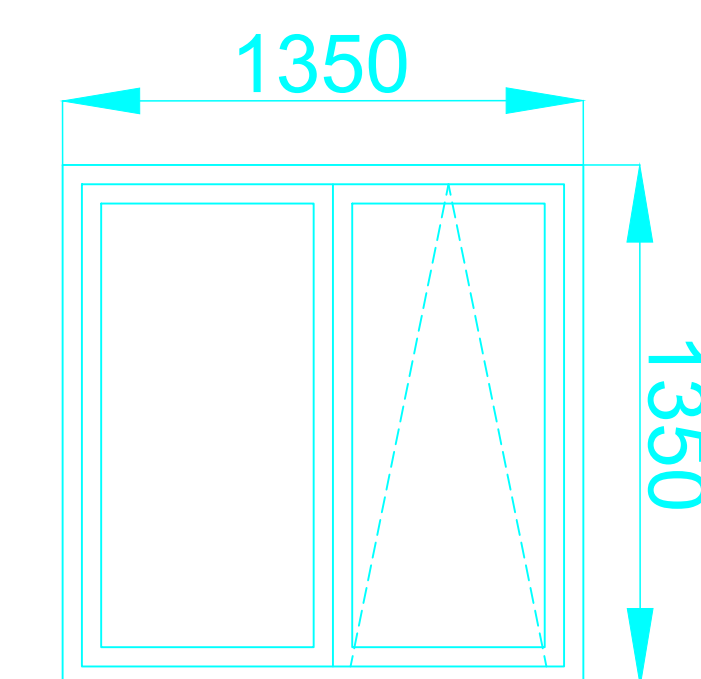


W56

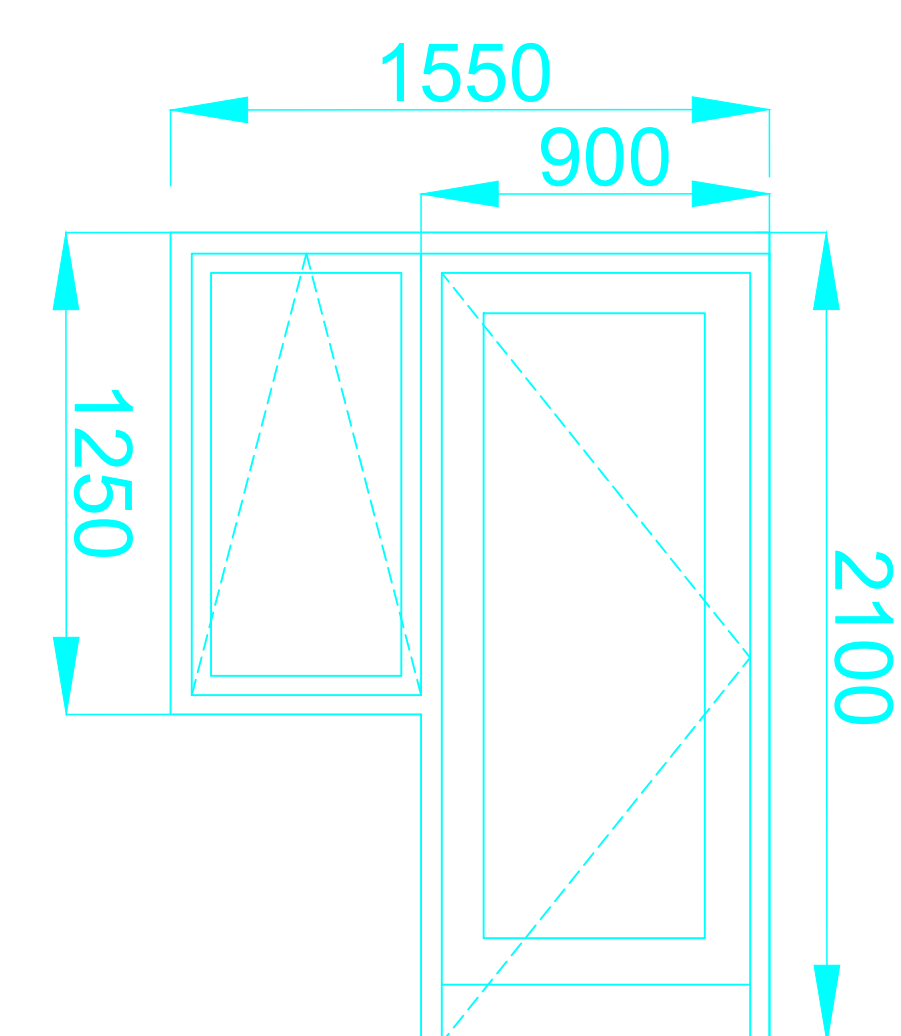


**D4 D5 D6
D7 D8**

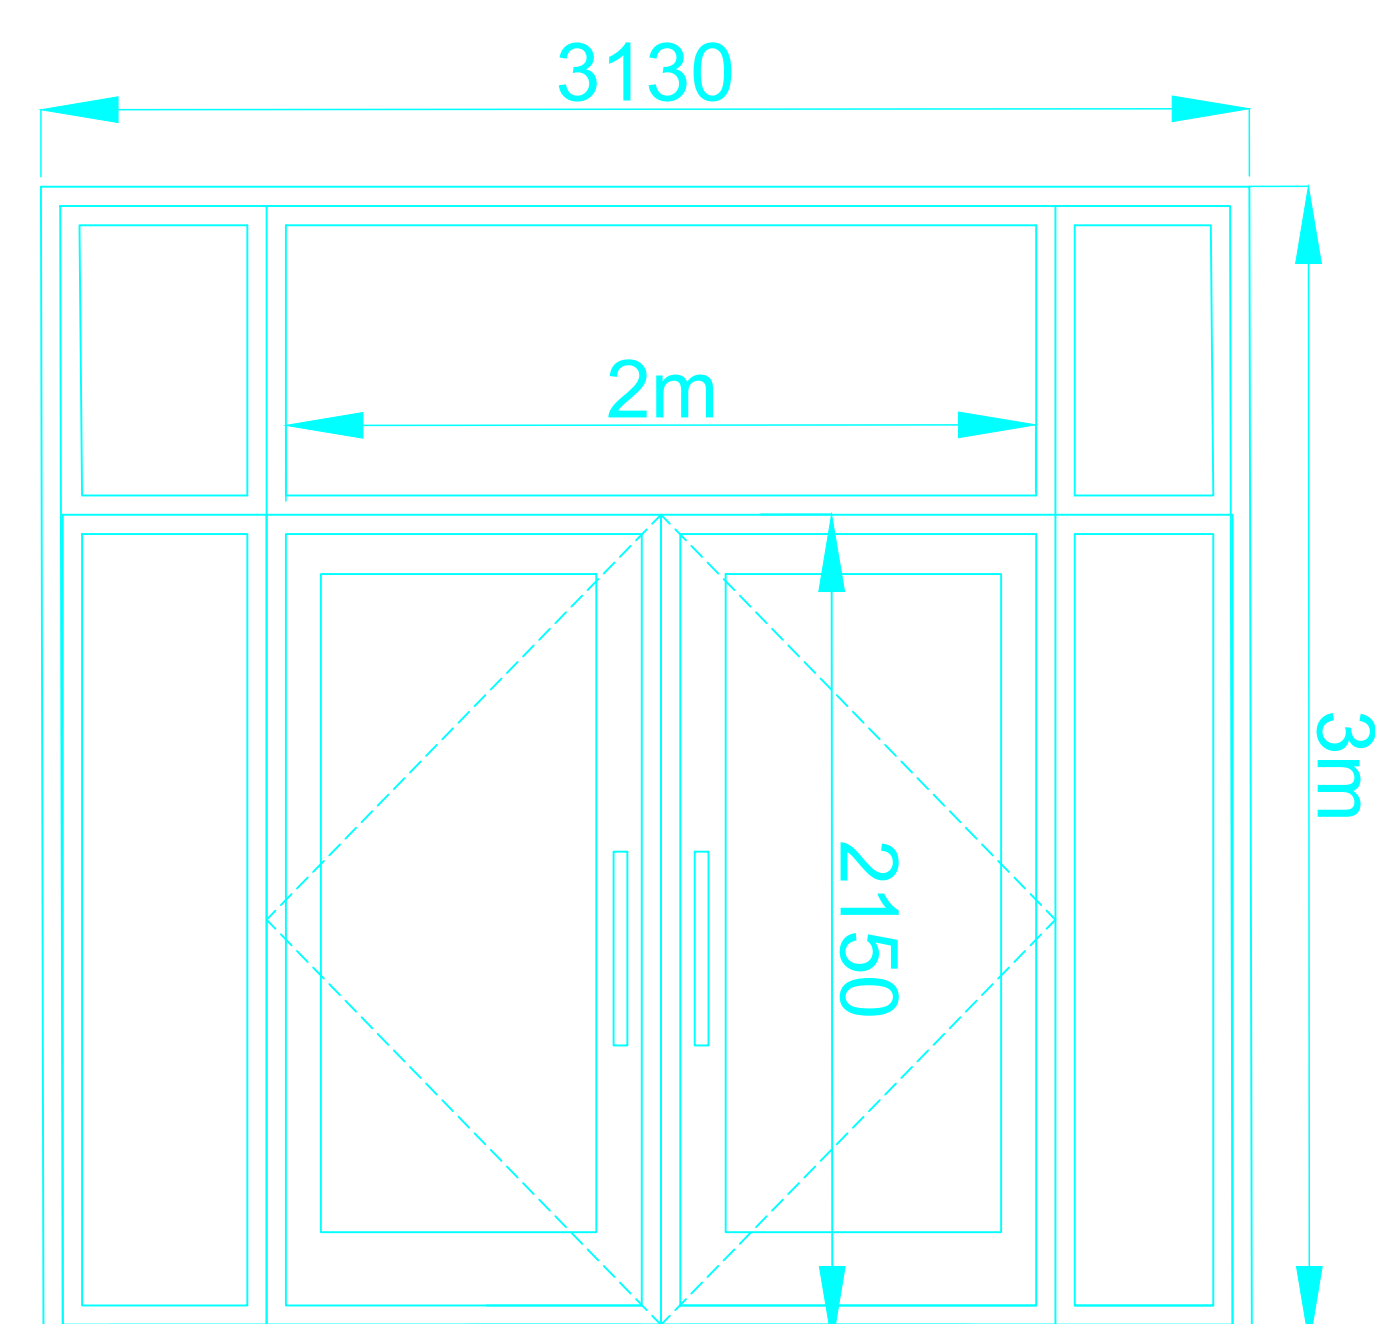


D2

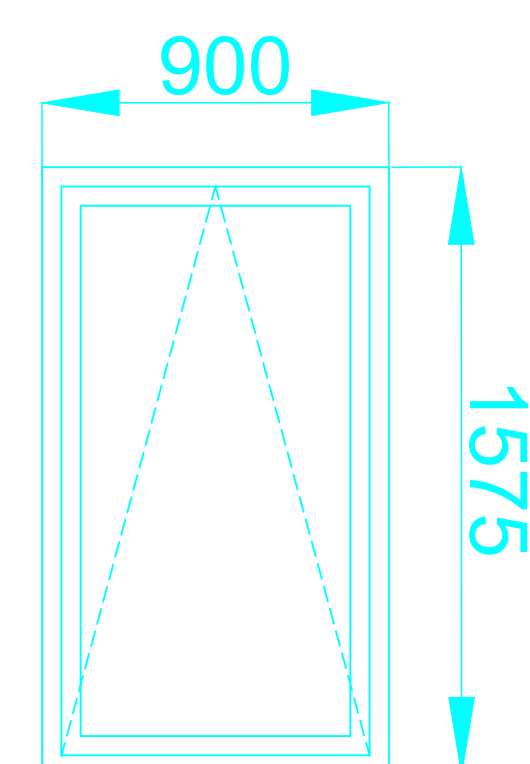


**W47 W49
W50 W51
W53**

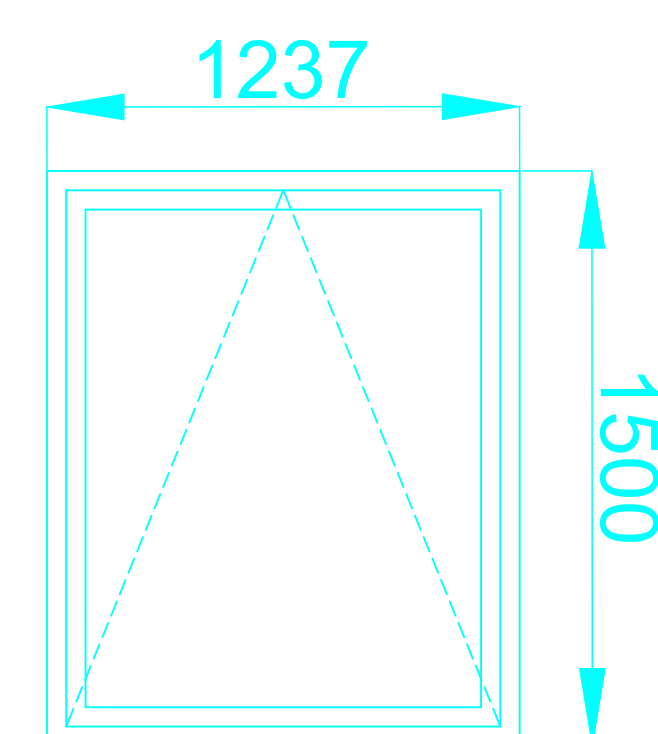


W31 W32

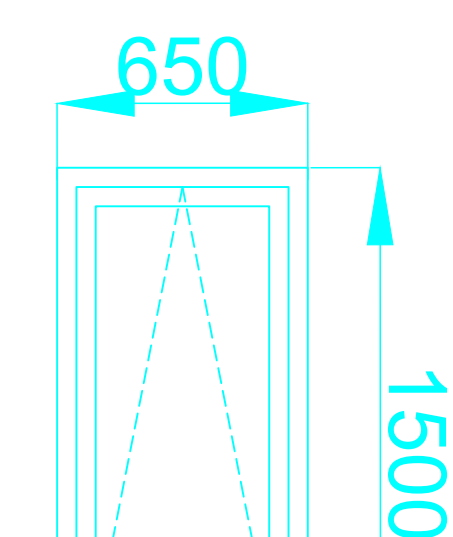

**W8 W6
W16 W19**

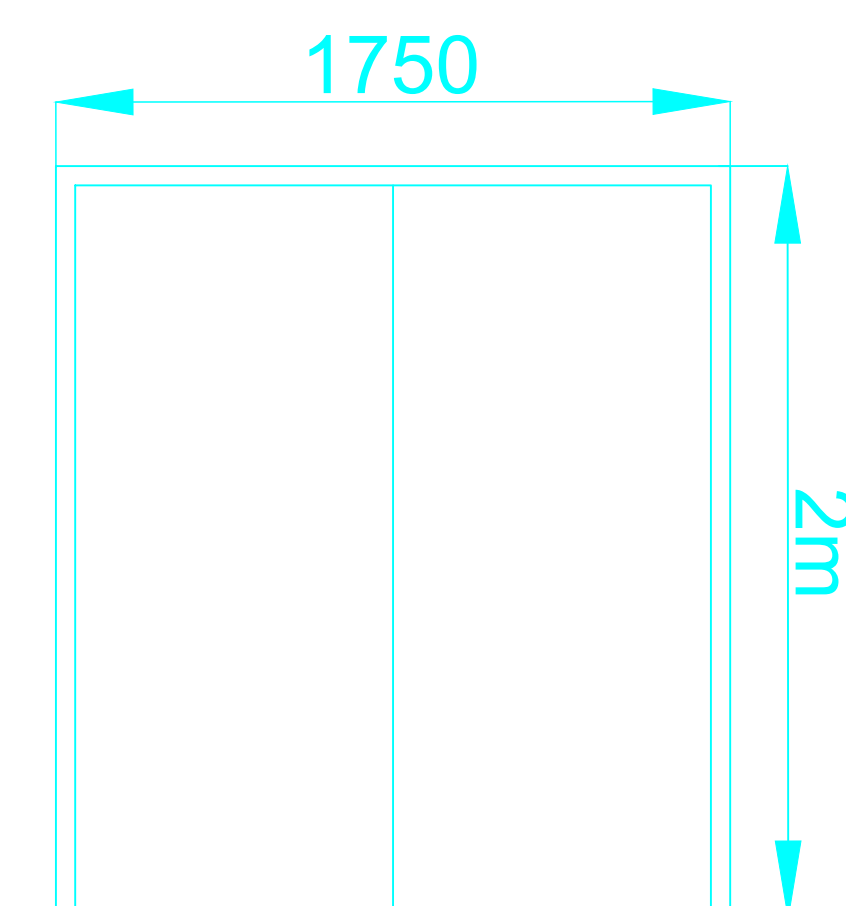

D1 D1A D3

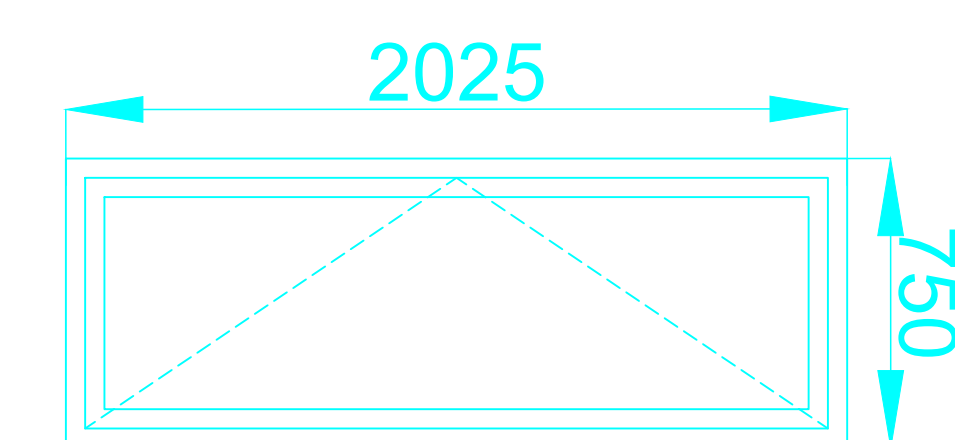

W61 W62

REV: DATE: DETAILS:

**BM ARCHITECTURAL DESIGNS
APARTMENT 8
224 GREAT CLOWES STREET
MANCHESTER M7 2ZS
TEL: 07415 493002**

**PROJECT: FORMER POUND WORLD,
44-46 YORKSHIRE STREET,
BAILLIE STREET AND THE BANK,
ROCHDALE OL16 1JW**

**CLIENT: CASSEL AND FLETCHER PROPERTY
MANAGEMENT LTD.**

TITLE: WINDOW AND DOOR SCHEDULE

SCALE 1:20@A0 DATE: 06/ 2023 DRAWN: BM

STATUS: BUILDING REGULATIONS

DRAWING NO: BM/0623/BAILLIE/ BR10 REV: