



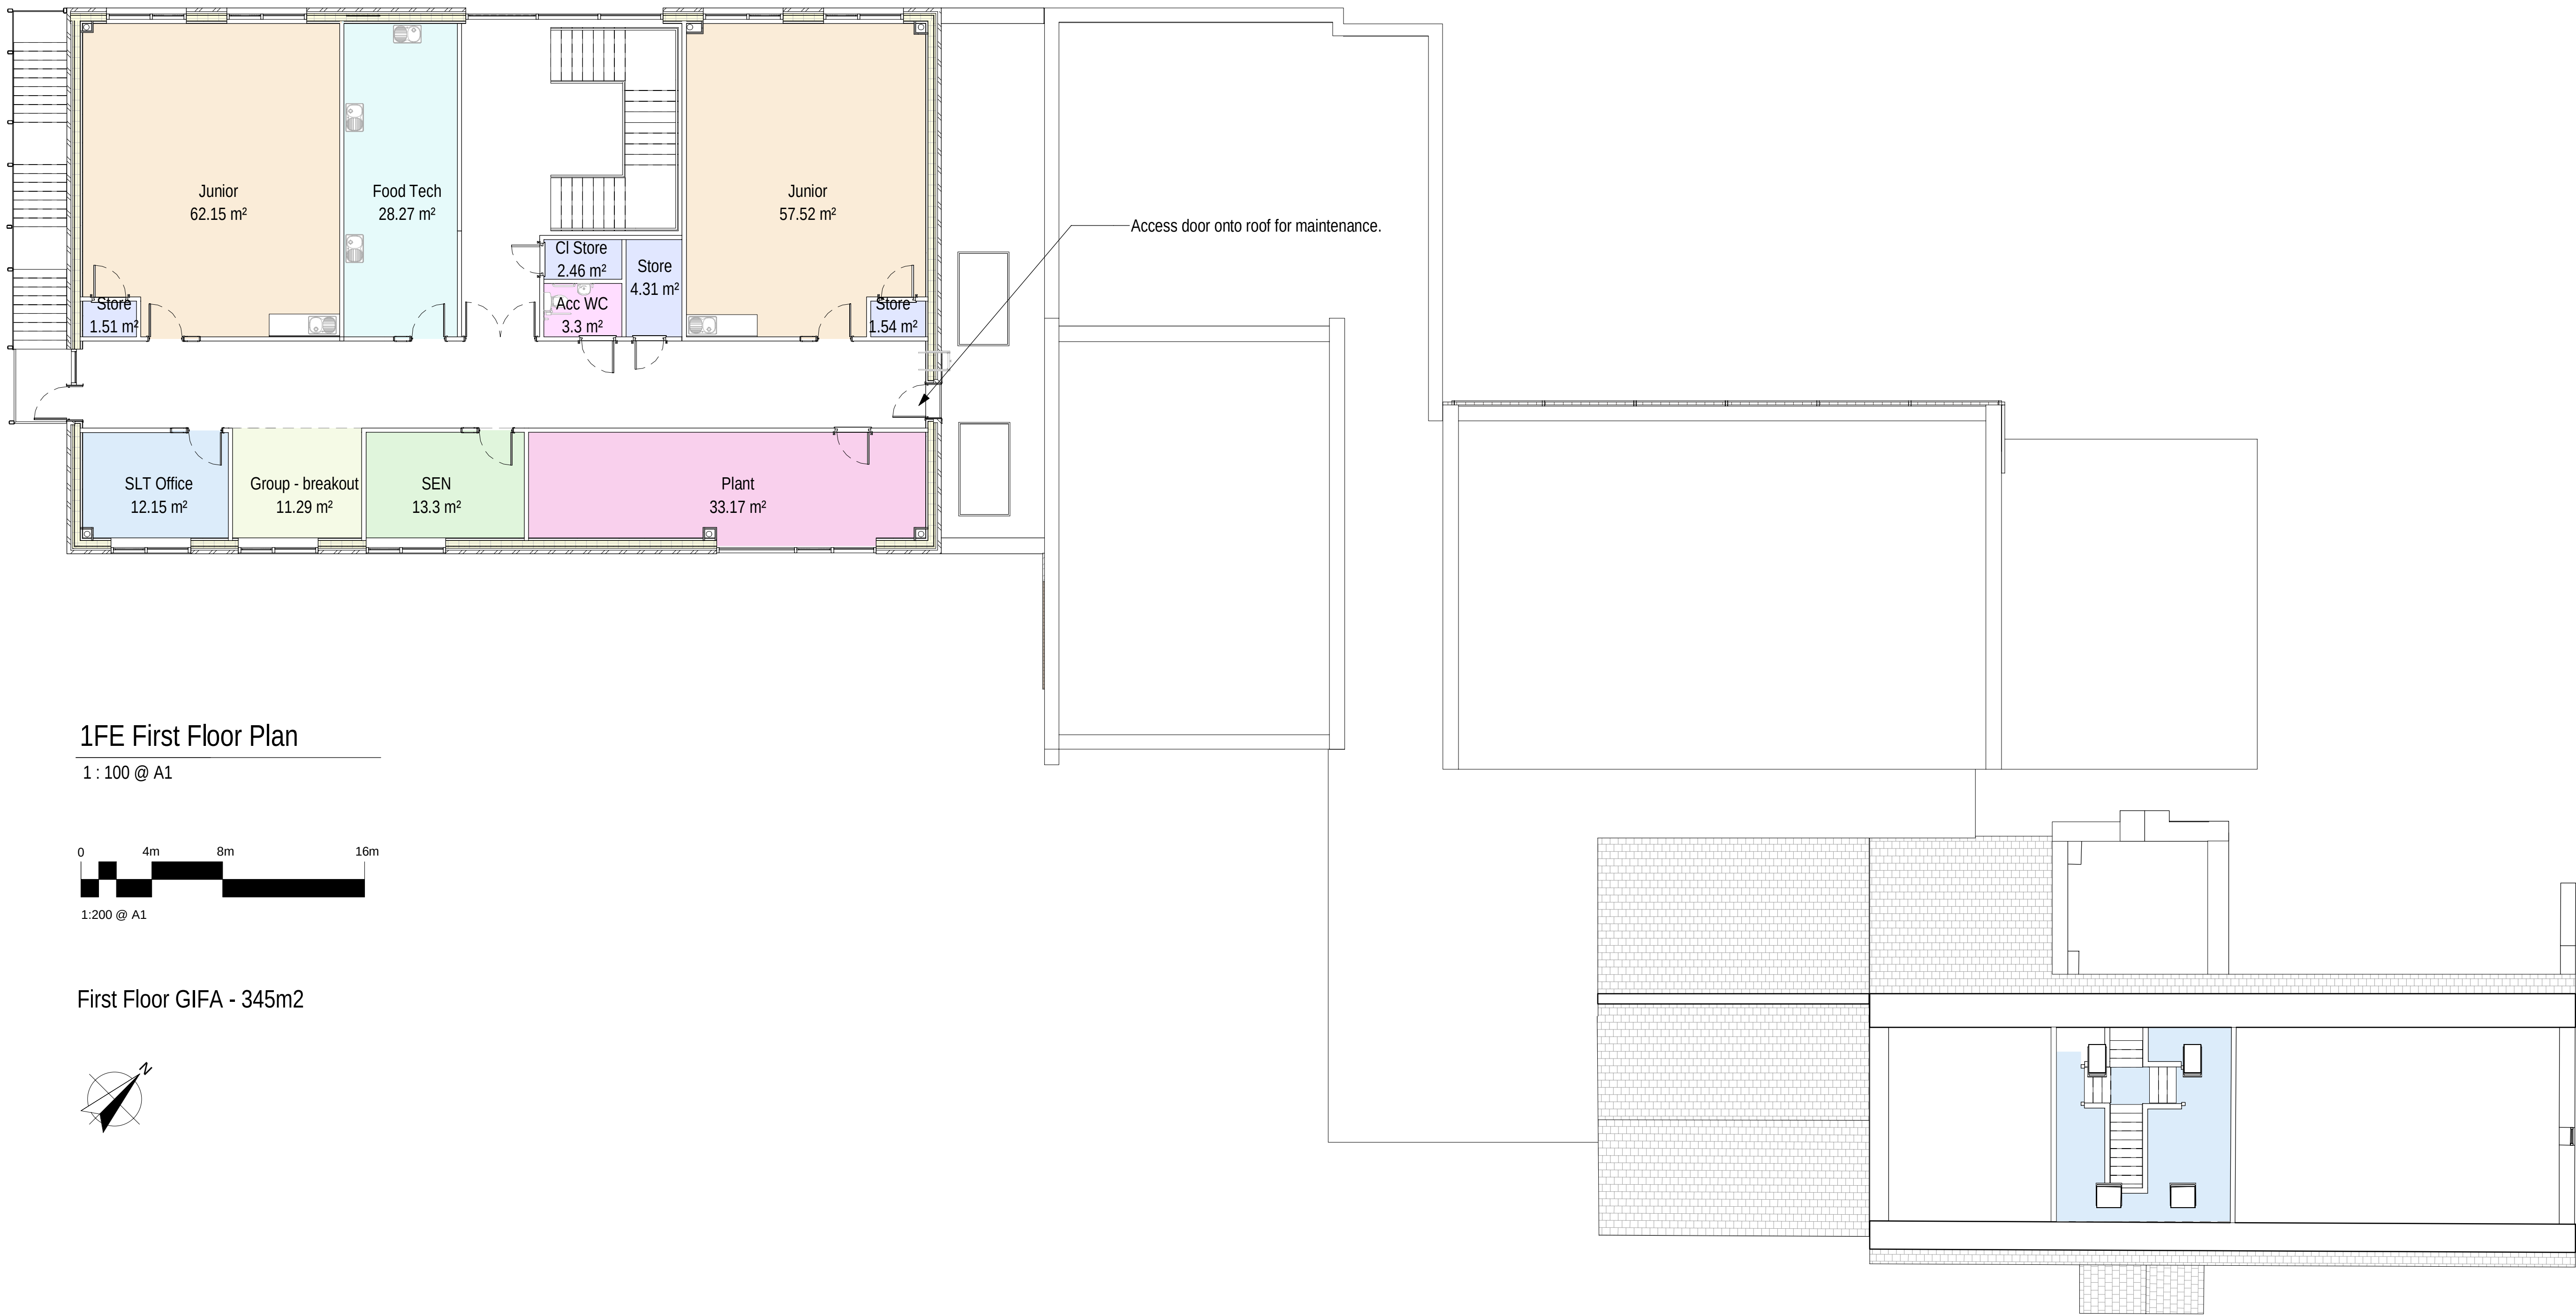


1FE First Floor Plan

1: 100 @ A1

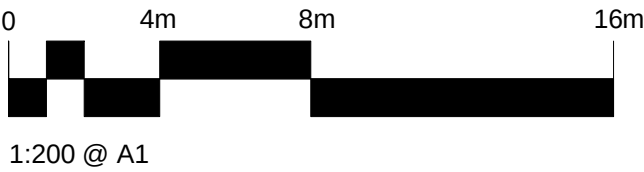

First Floor GIFA - 345m2

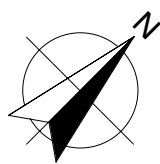

A	Issue for Planning	29.02.24	SD	PEH
PLANNING				
Revision	Description	Date	Drawn	Checked
Halliday Meecham Architects Limited				
111 Piccadilly Manchester M1 2HY +44 (0)161 661 5566				
4 Devonshire Street London W1W 5DT +44 (0)203 440 5175				
hma@hallidaymeecham.com www.hallidaymeecham.com				
Client:				
Project: St Johns Thornham				
Phase/ Location: Middleton				
Drawing: Proposed FF Plan				
Scale @ A1 1:200	Scale @ A3 1:200	Date 04/24/23	Drawn SD	Checked PEH
Job No. 5635				Drawing No. SJT-00221
Drawing Ref. 5635-HMA-SJT-00-DR-A-00221				Revision A

