






EXISTING REAR ELEVATION

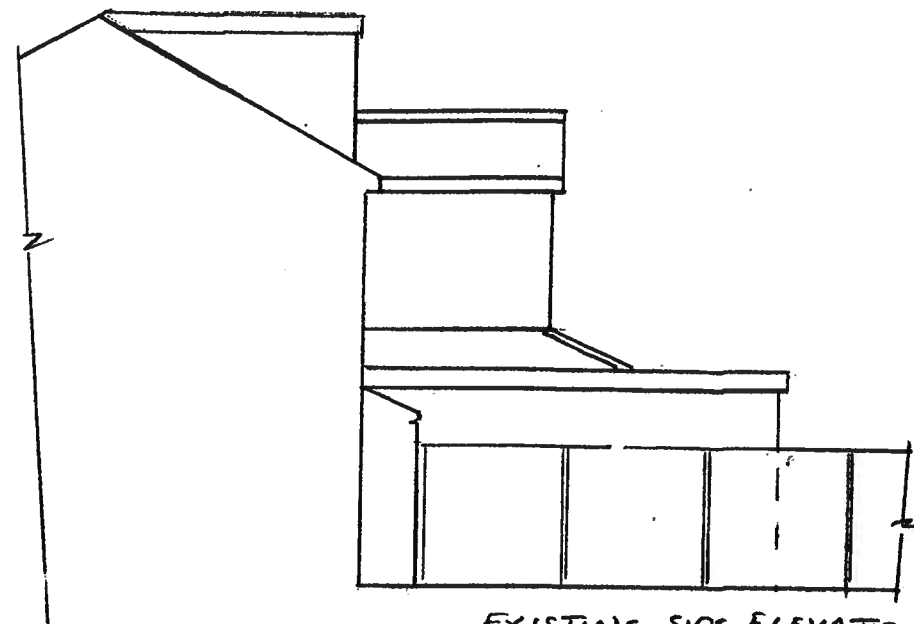


EXISTING SIDE ELEVATION

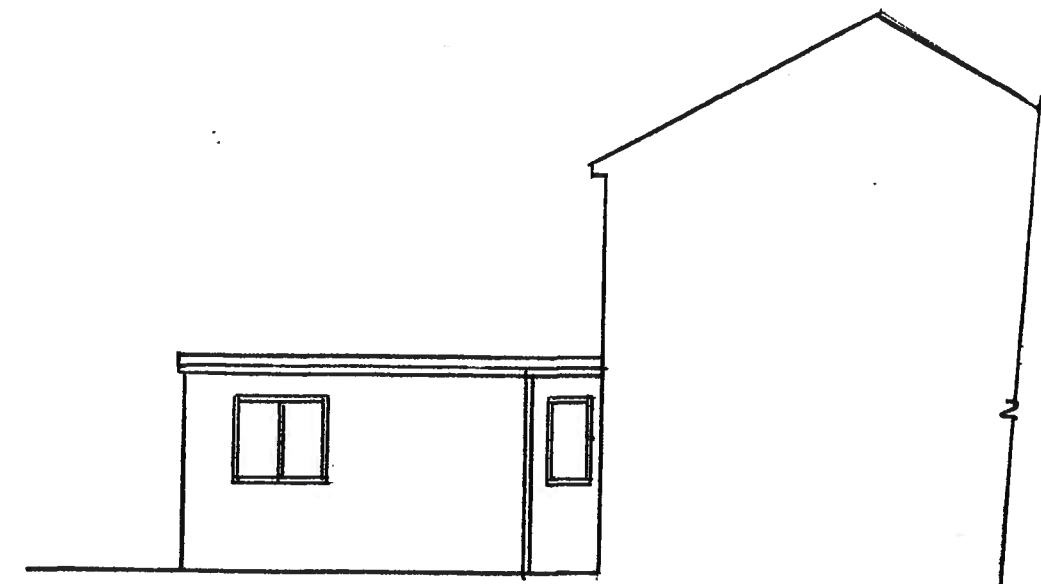

EXISTING SIDE ELEVATION

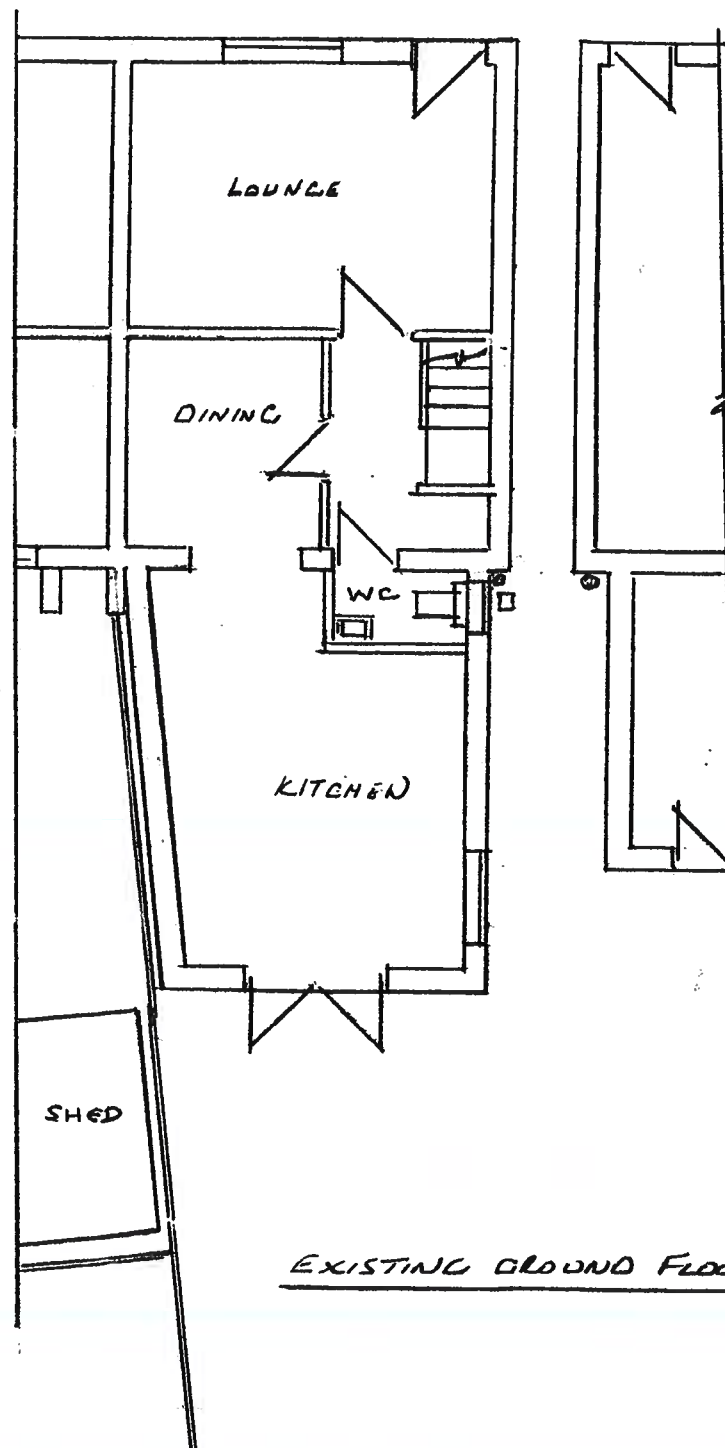

EXISTING GROUND FLOOR PLAN

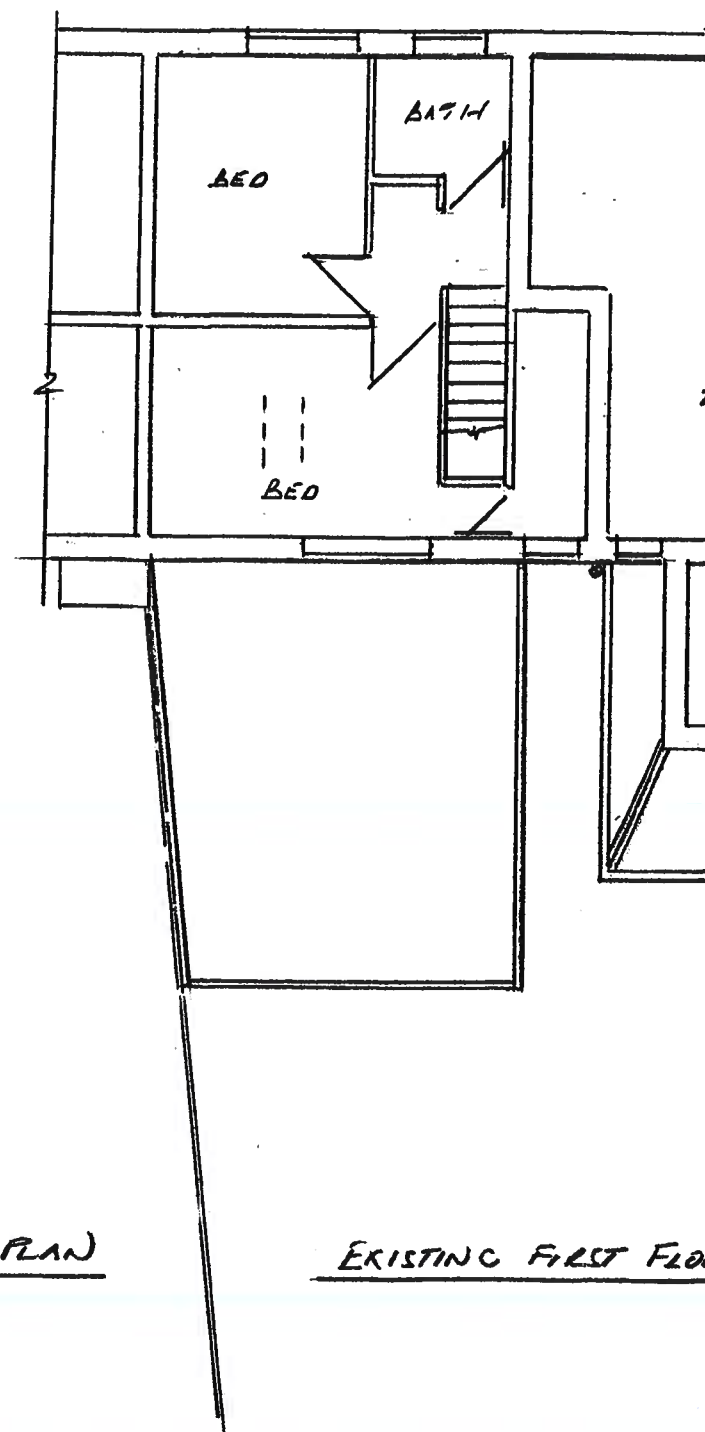

EXISTING FIRST FLOOR PLAN

Thompson Designs

Tel 0161 705 1458 Mob 07884 318634

Sheet 1

Existing Plans and Elevations


63 Roch Street

Rochdale OL16 2TG


Scale 1:100 @ A3 Date October 2022




PROPOSED REAR ELEVATION

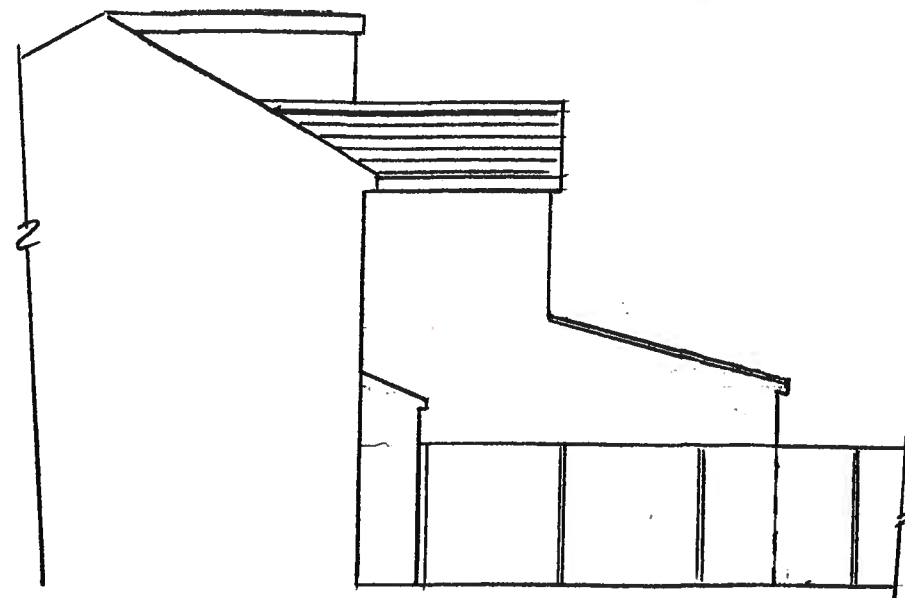


PROPOSED SIDE ELEVATION

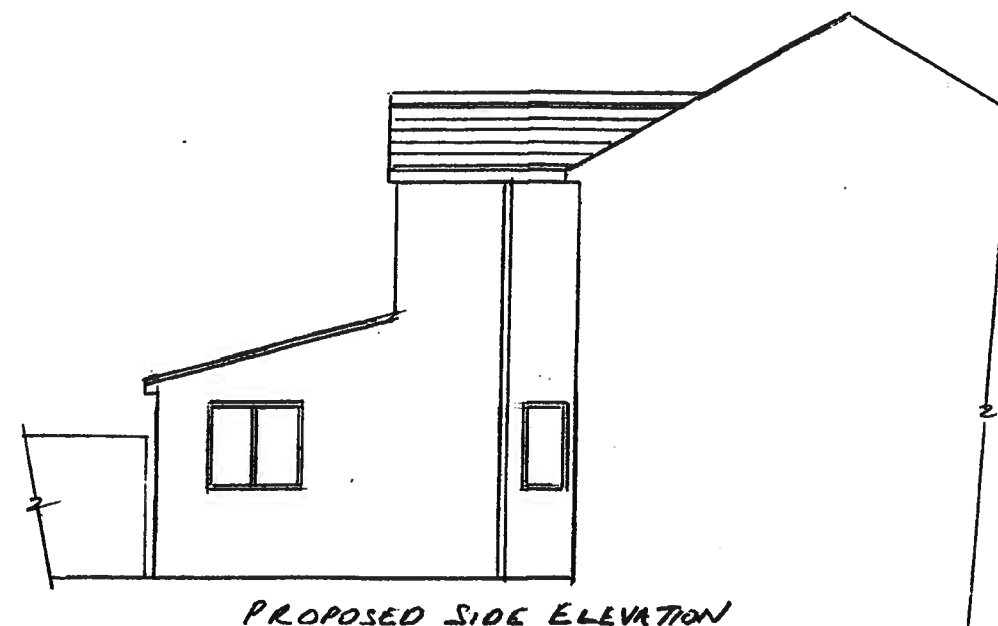

PROPOSED SIDE ELEVATION

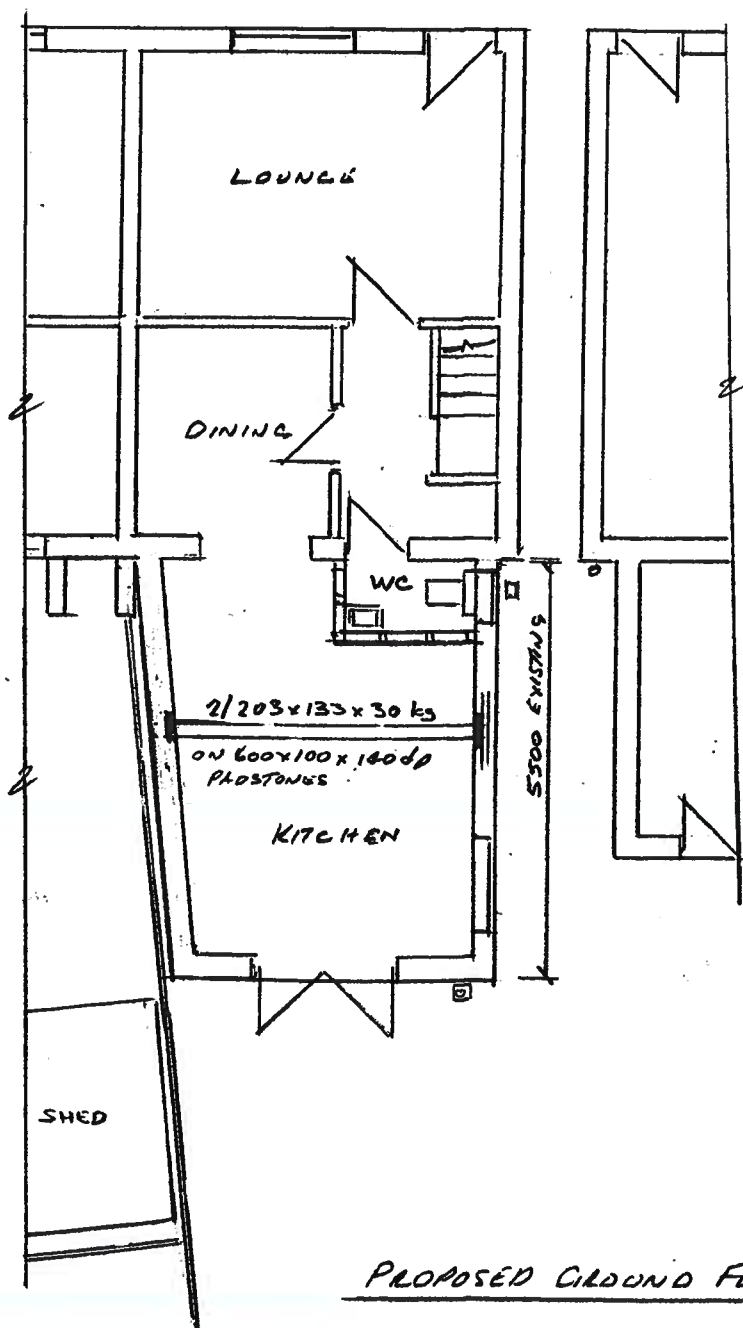

PROPOSED GROUND FLOOR PLAN

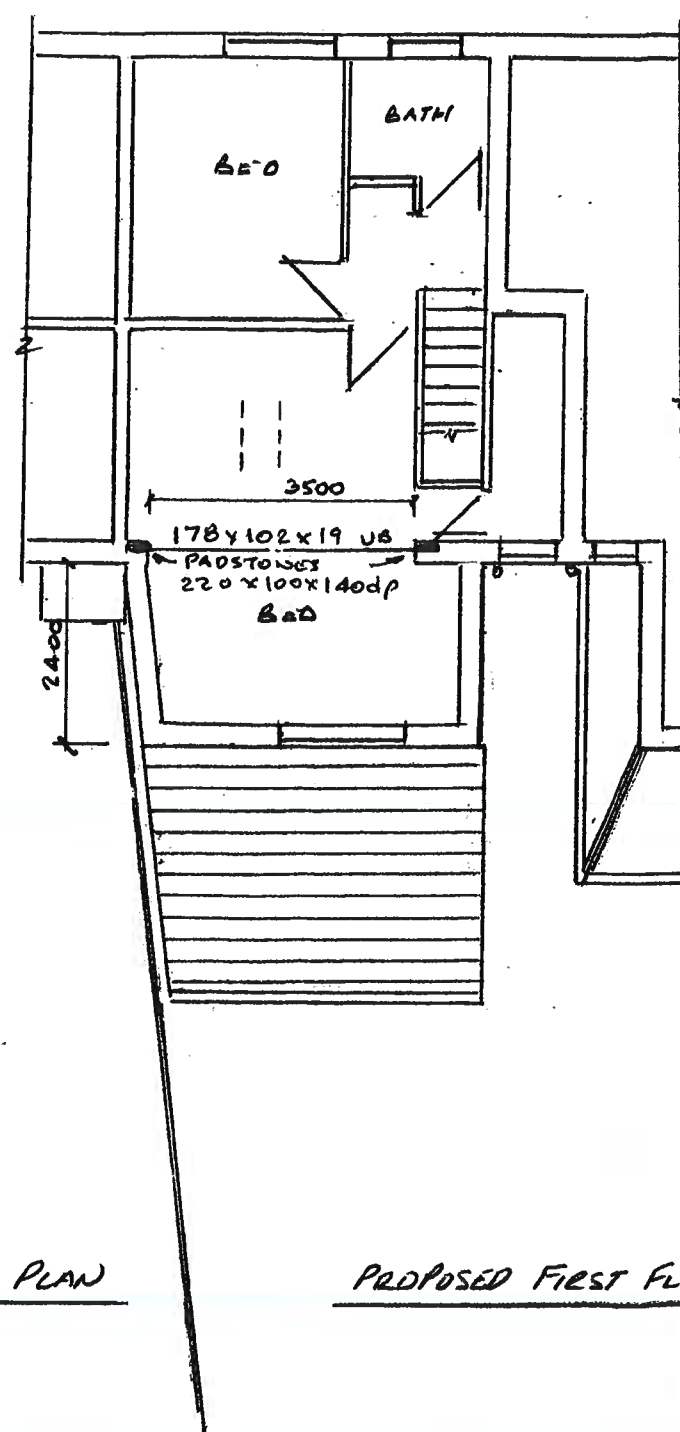

PROPOSED FIRST FLOOR PLAN