




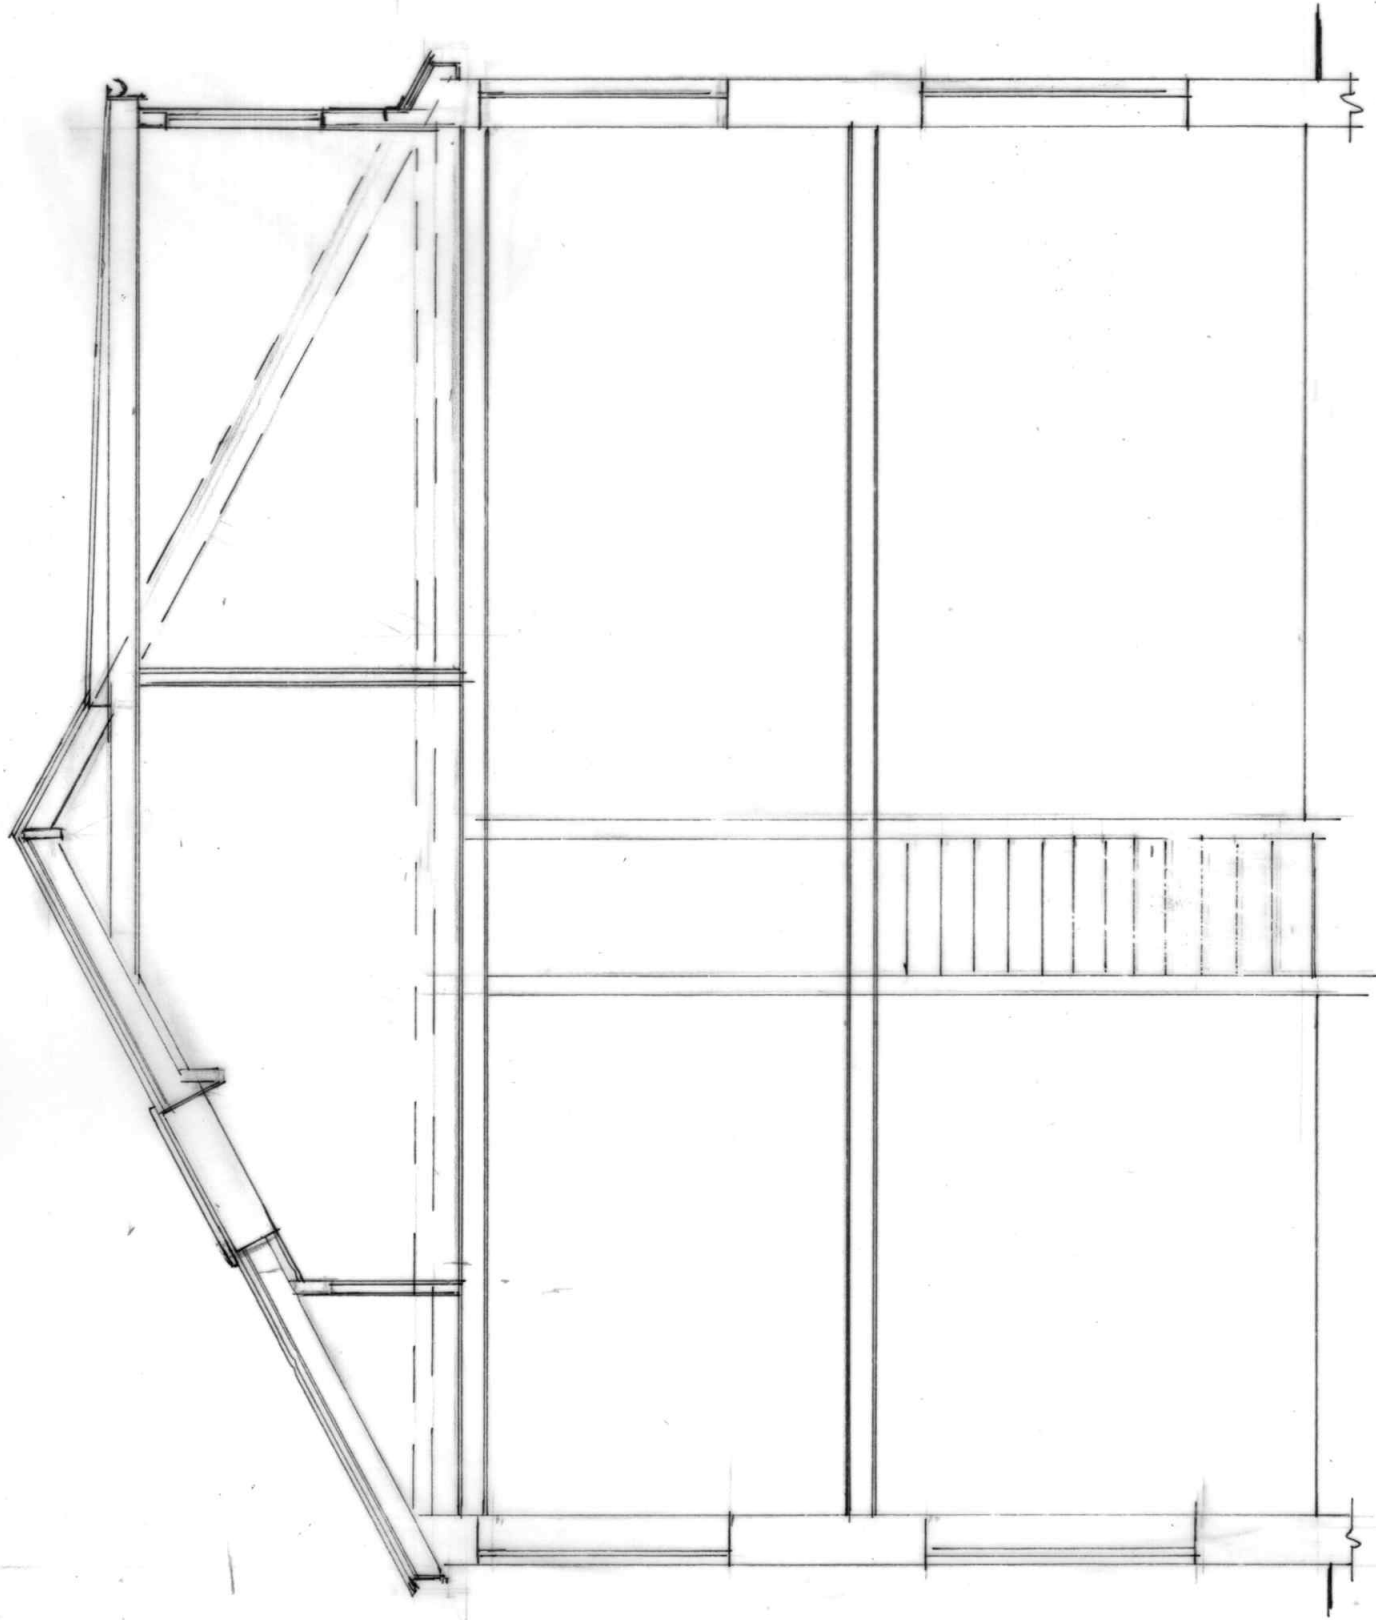

SECTION A.A

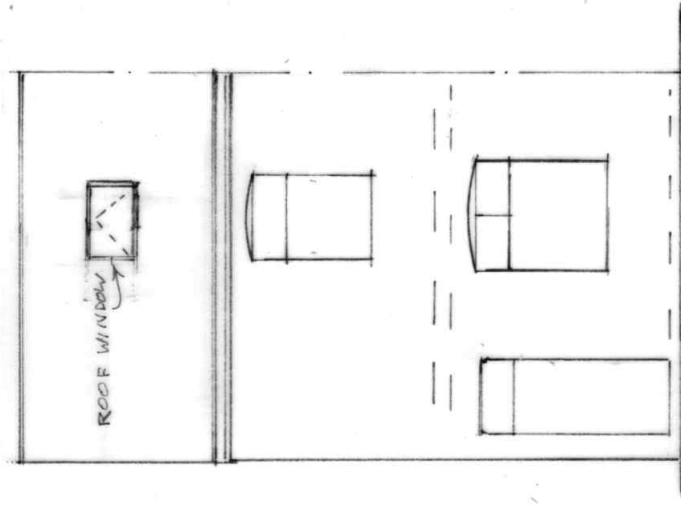


FRONT ELEVATION
(PROPOSED)

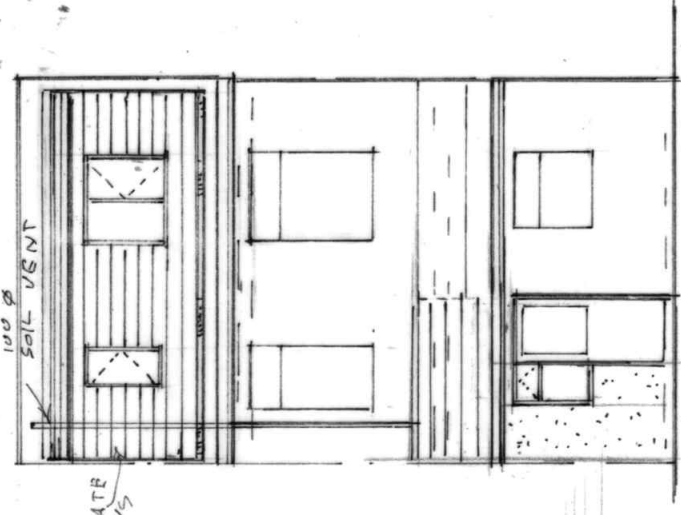

REAR ELEVATION
(PROPOSED)

MILNROW ROAD

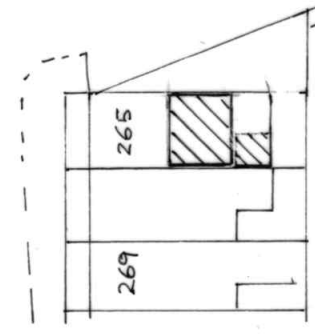

SITE PLAN
(PROPOSED)
SCALE 1:500

BUILDING DESIGN SERVICES

M. FAROOQ

418 Bury Road Rochdale OL11 5EU.
Tel: 01706 712231 Mob: 07967605763

PROPOSED SINGLE STOREY REAR EXTENSION AND
REAR DORMER AT
265 MILNROW ROAD ROCHDALE OL16 5AS

For: Mr HASSAN HAMEED

Section
Elevation

Scale 1:50
Scale 1: 100

2153/3