



All dimensions to be verified on site. Figured dimensions to take precedent to those scaled. Any areas indicated on this drawing are for guidance only, no responsibility is taken for their accuracy.
The drawing is the property of GP Planning Limited. Copyright is reserved by them and the drawing is issued on the condition that it is not copied, reproduced, retained or disclosed to any unauthorised person, either wholly or in part without the written consent in writing of GP Planning.
© 2023 GP Planning Limited. All rights reserved.

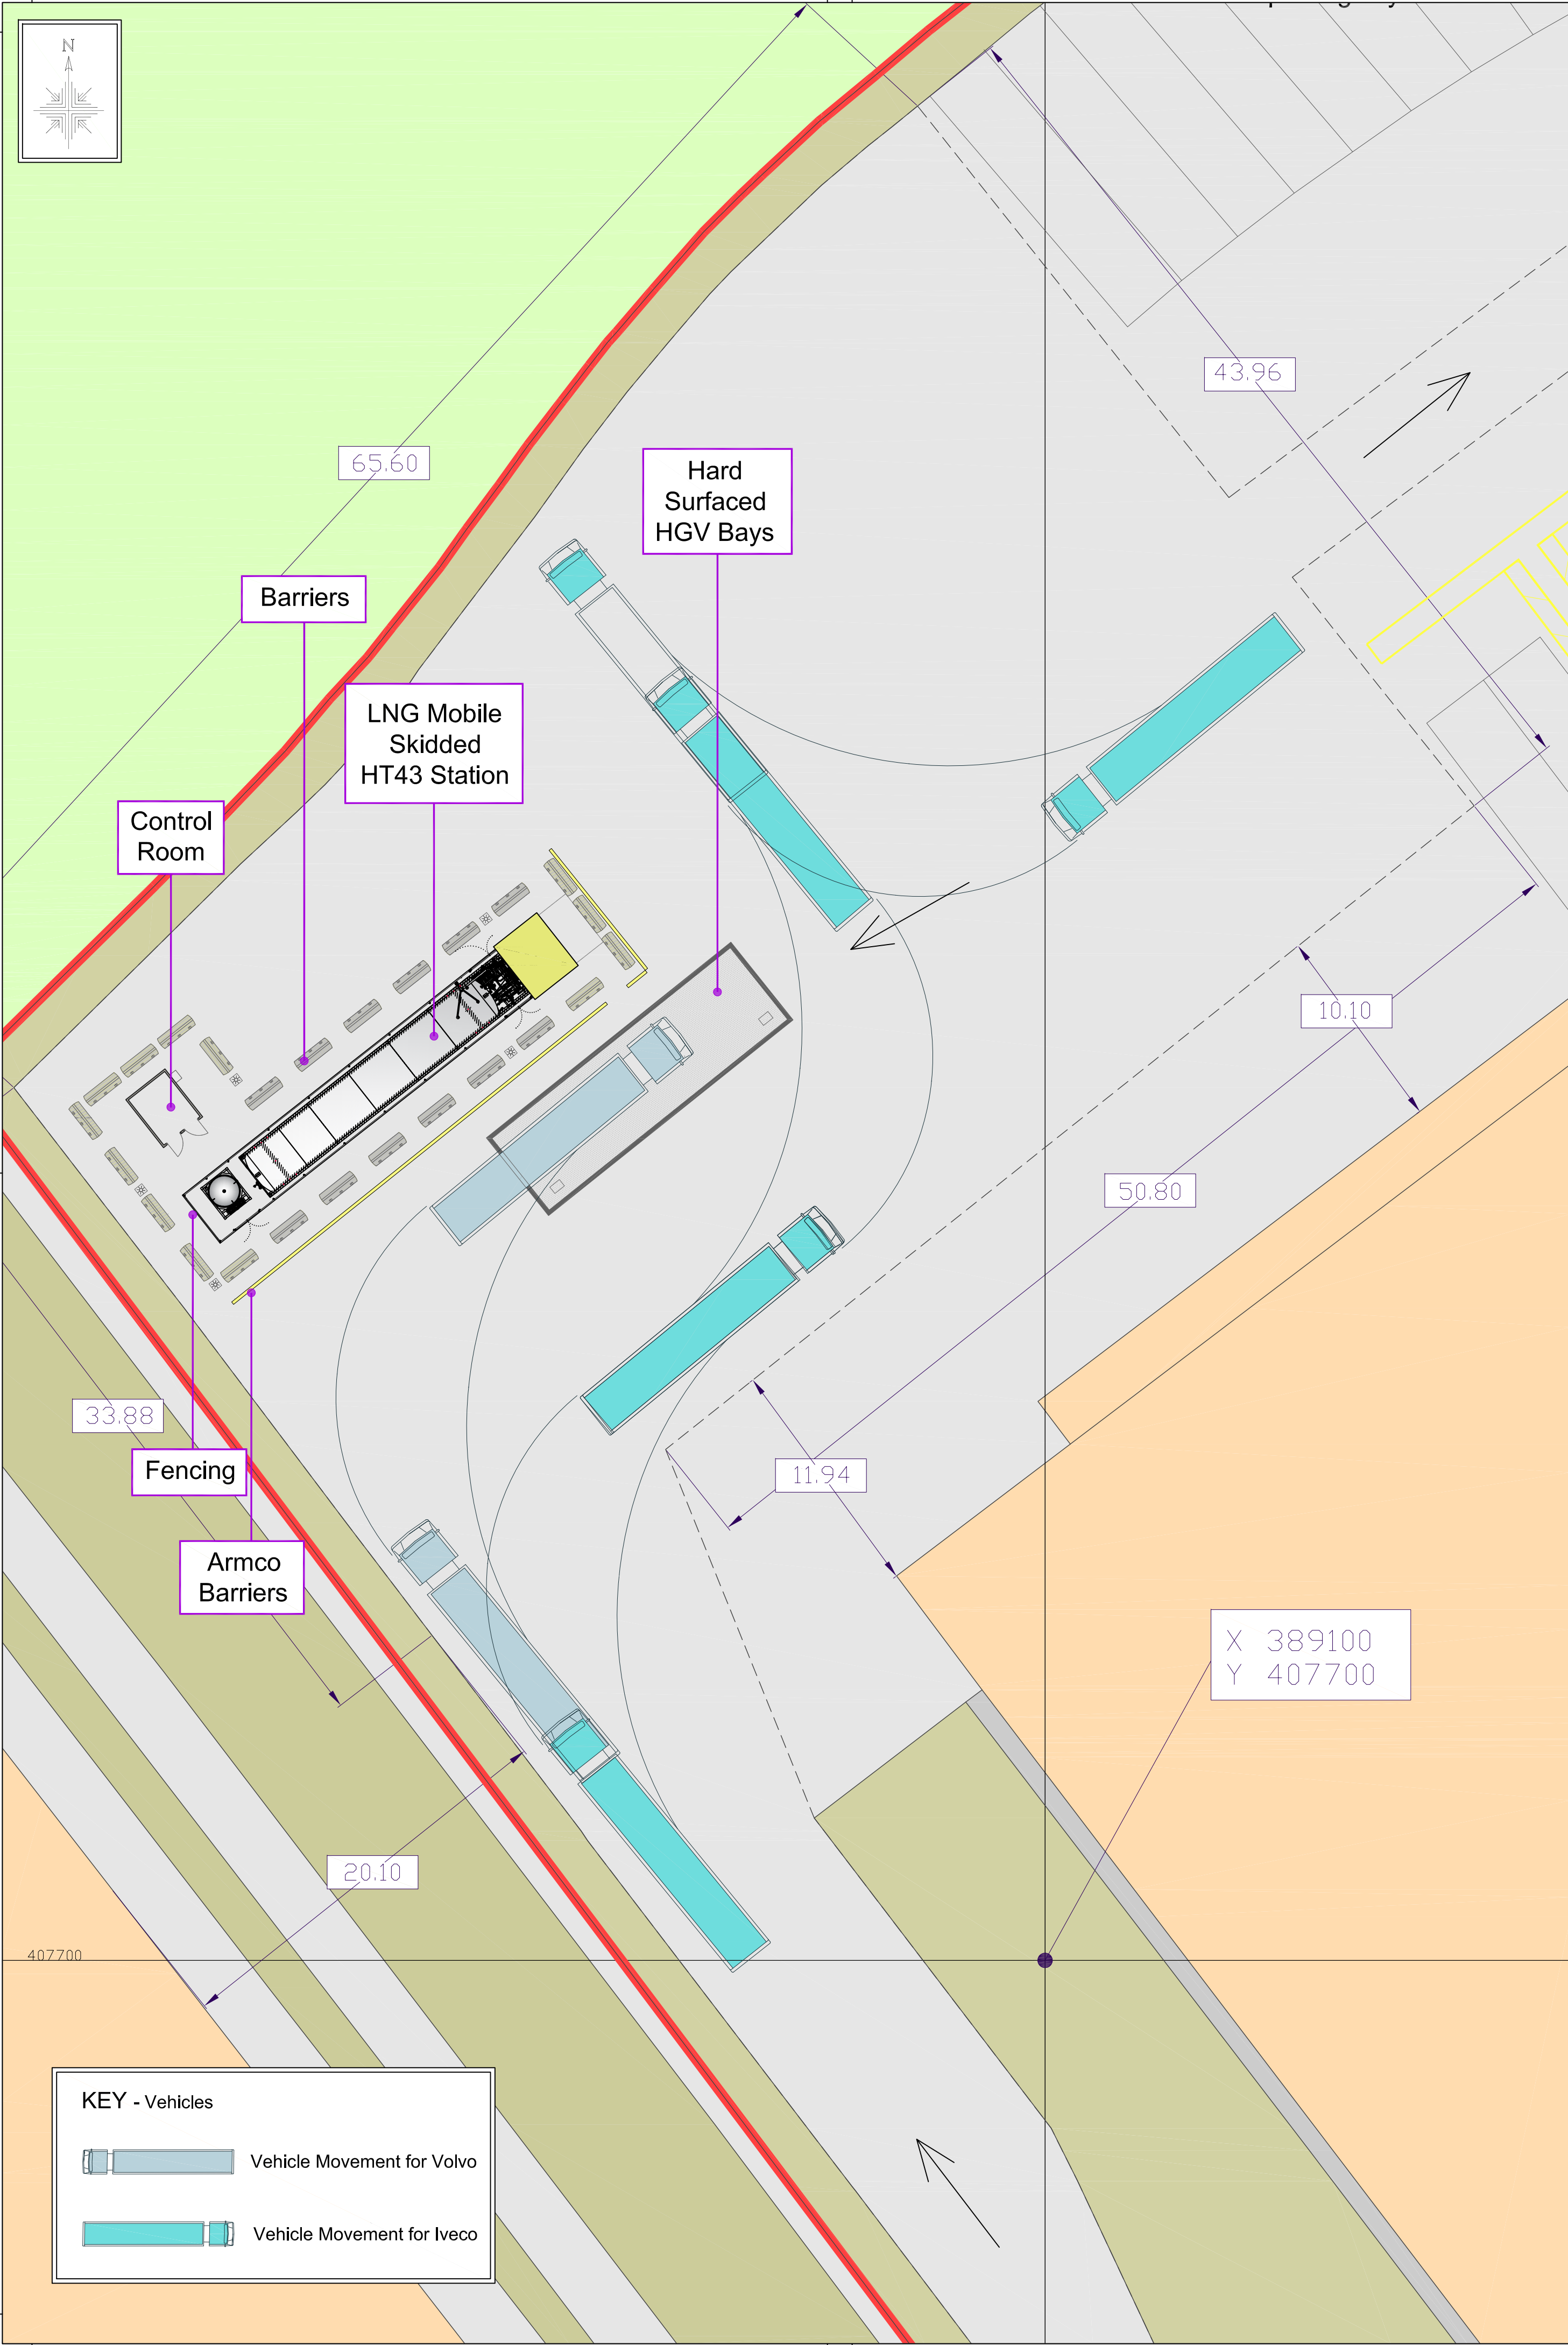

KEY - Vehicles


 Vehicle Movement for Volvo

 Vehicle Movement for Iveco

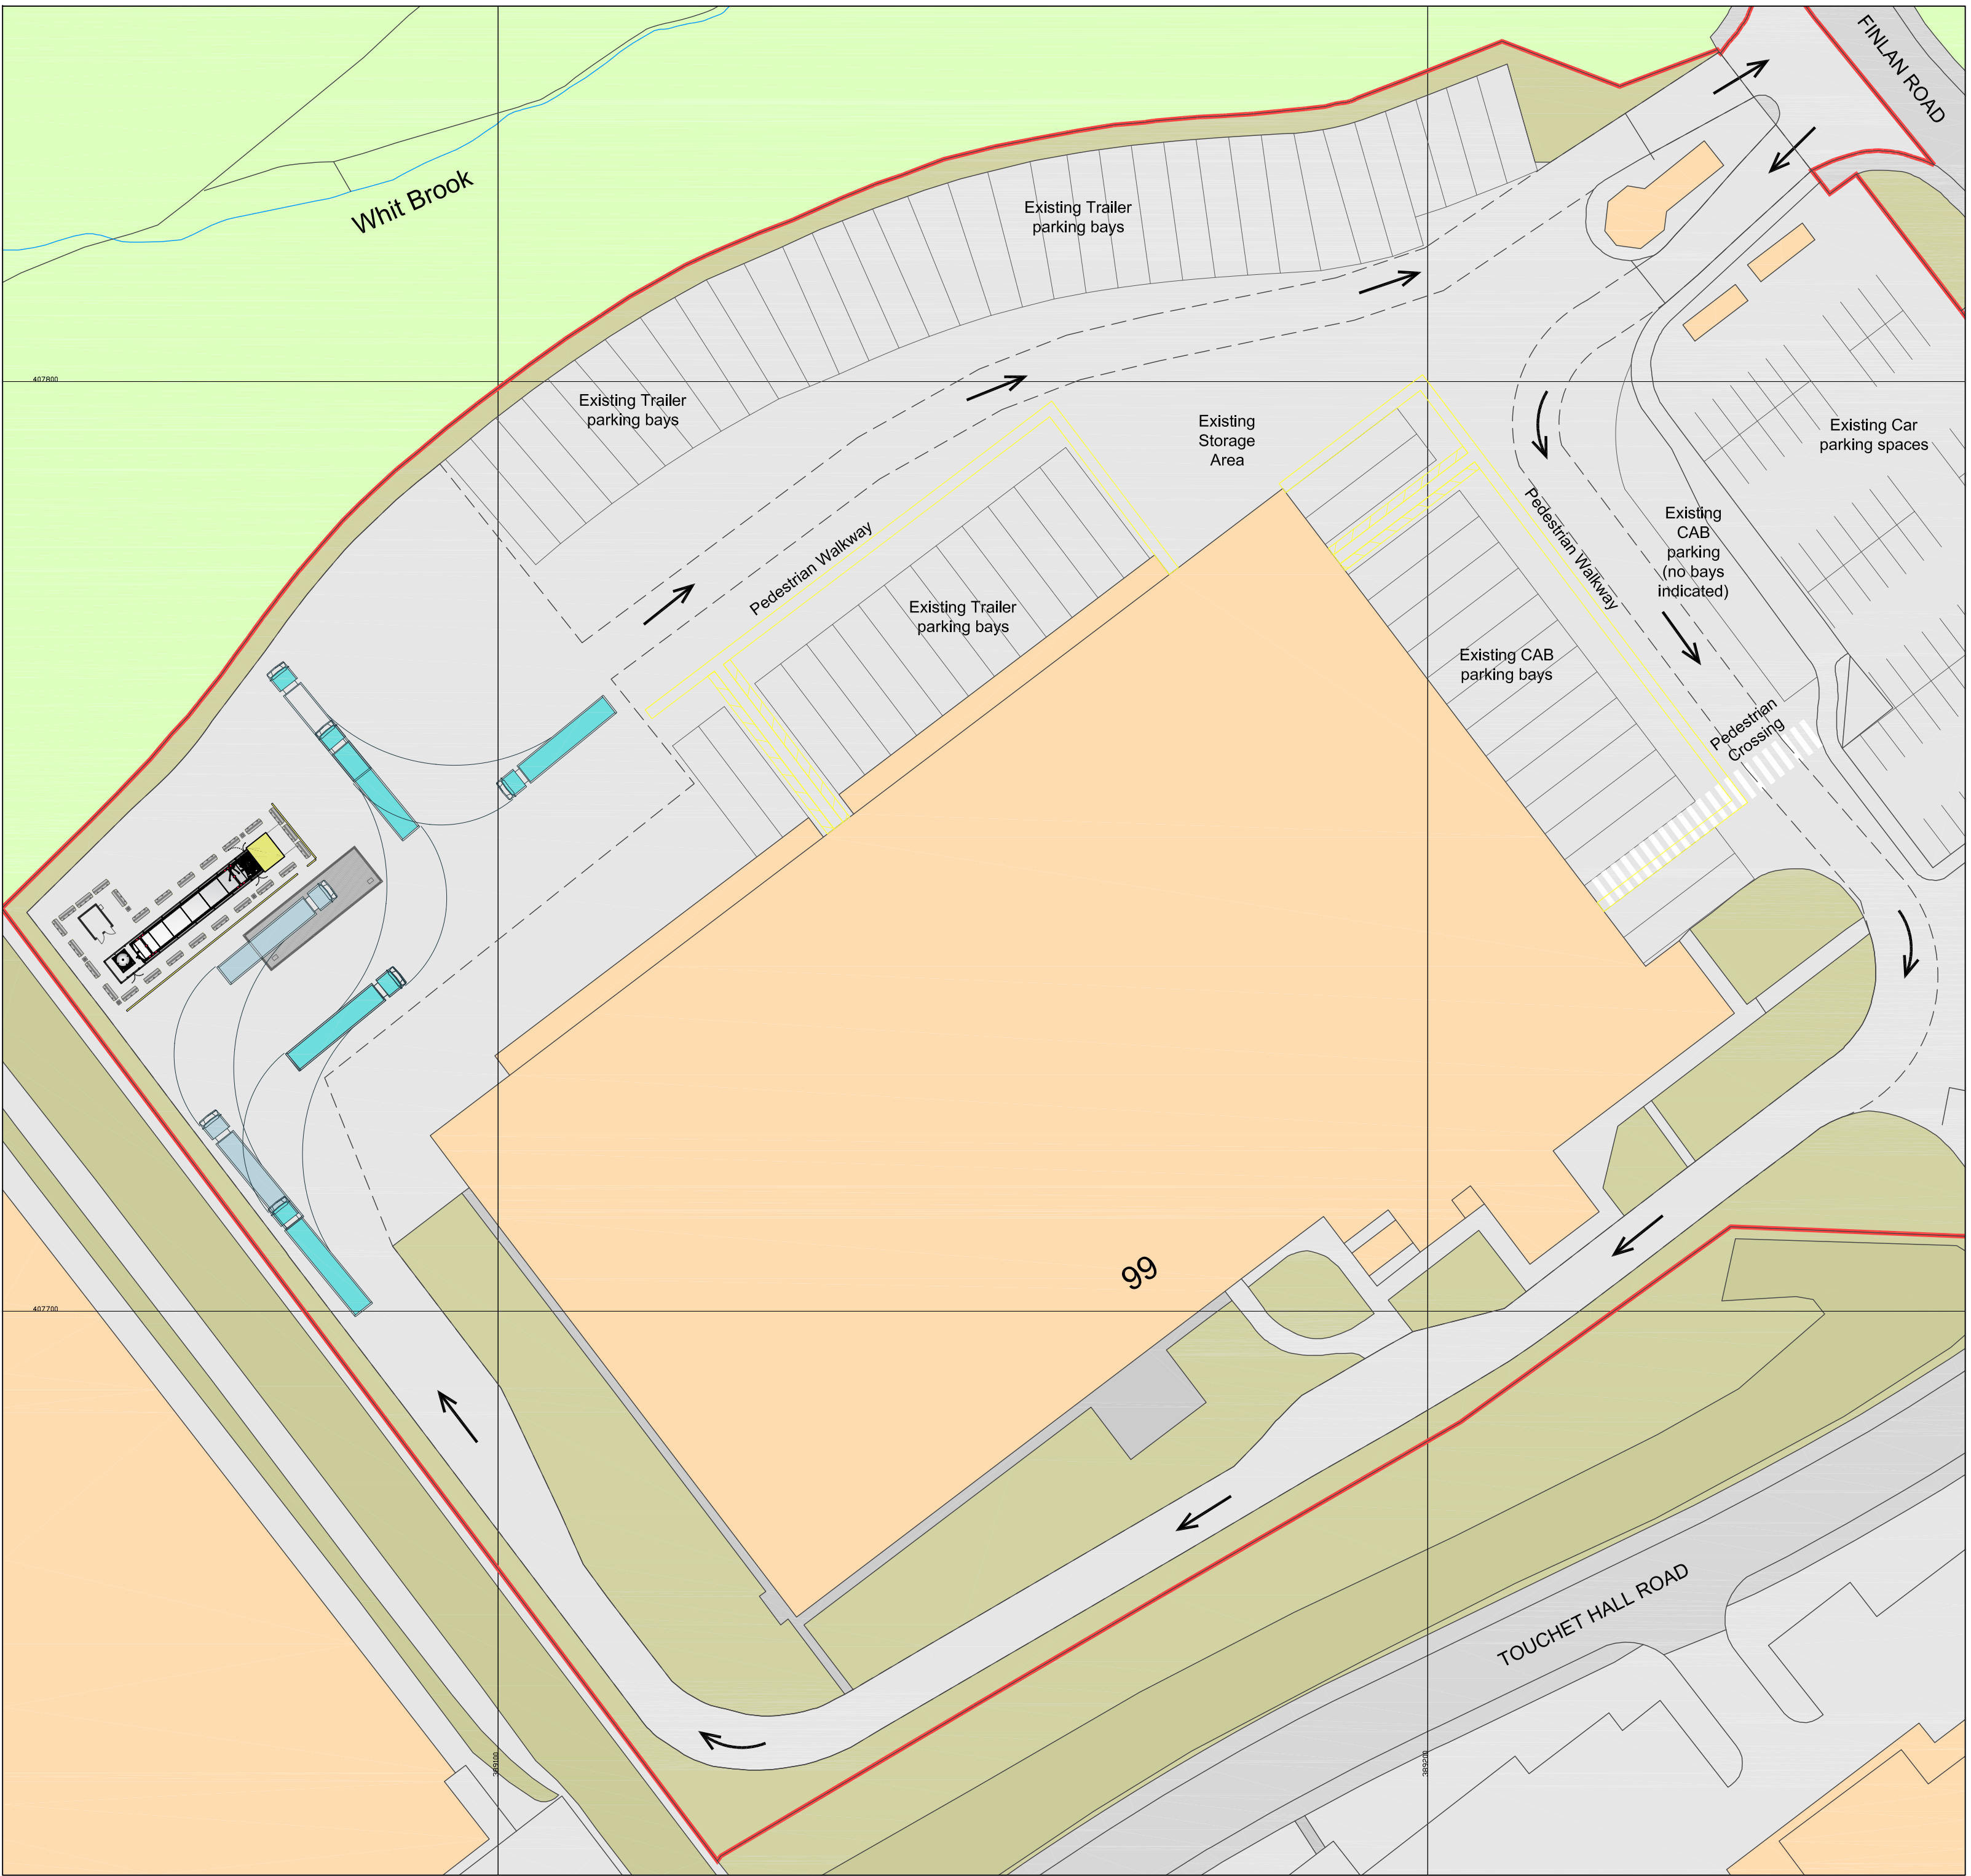



VEHICLE MOVEMENT / PARKING ON SITE

Scale 1:500 at A1

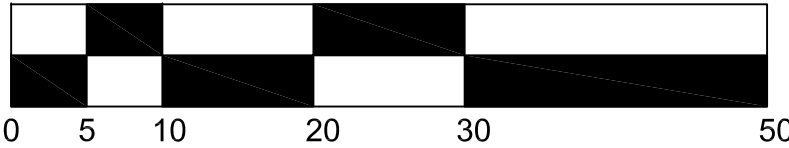

KEY - OS data layers

  Natural Environmental Area - grass, shrubs and trees

  Landform Area - grass, shrubs, hedges and trees


 General Surface Area - hardstanding - concrete

6	Title updated. Individual parking bays shown. Pedestrian access added.	KD	14/11/24
5	Planning application boundary extended to full site. Parking spaces updated.	KD	14/08/24
4	Planning application boundary extended to Finlan Road. Fencing label added. Title amended to Proposed Site Plan.	KD	22/05/24
3	Floor plan for HT43 station and control room updated.	KD	16/04/24
2	OS data layers unlocked (Promap) regarding surface areas.	KD	08/04/24
Rev	Description	Initial	Date



Planning Consultants

T: 01604 771123 E: info@gpplanning.co.uk W: www.gpplanning.co.uk
Icon Environmental Innovation Centre, Eastern Way,
Dewentry, Northamptonshire, NN11 0QB
Registered in England No. 6019666

 TITLE:	Proposed HGV (LNG) Fuelling Station at Touchet Hall Road, Middleton, Manchester Proposed Site Plan (as existing)		
CLIENT:	VIGO BIOENERGY		
Ordnance Survey Licence: Reproduction from the Ordnance Survey Map with sanction of the Controller of Her Majesty's Stationary Office © Crown Copyright, Licence number: 100036801. For Identification purposes only.			
DRAWN BY:	KD	CHECKED BY:	MD
DRAWING NO.:	GPP/VB/MID/23/03	REV NO.:	6
SCALE:	1:200 at A1	DATE:	13 Dec 2023
SCALE BAR:			

ORIGINAL A1 SIZE SHEET