




front elevation




side elevation



rear elevation

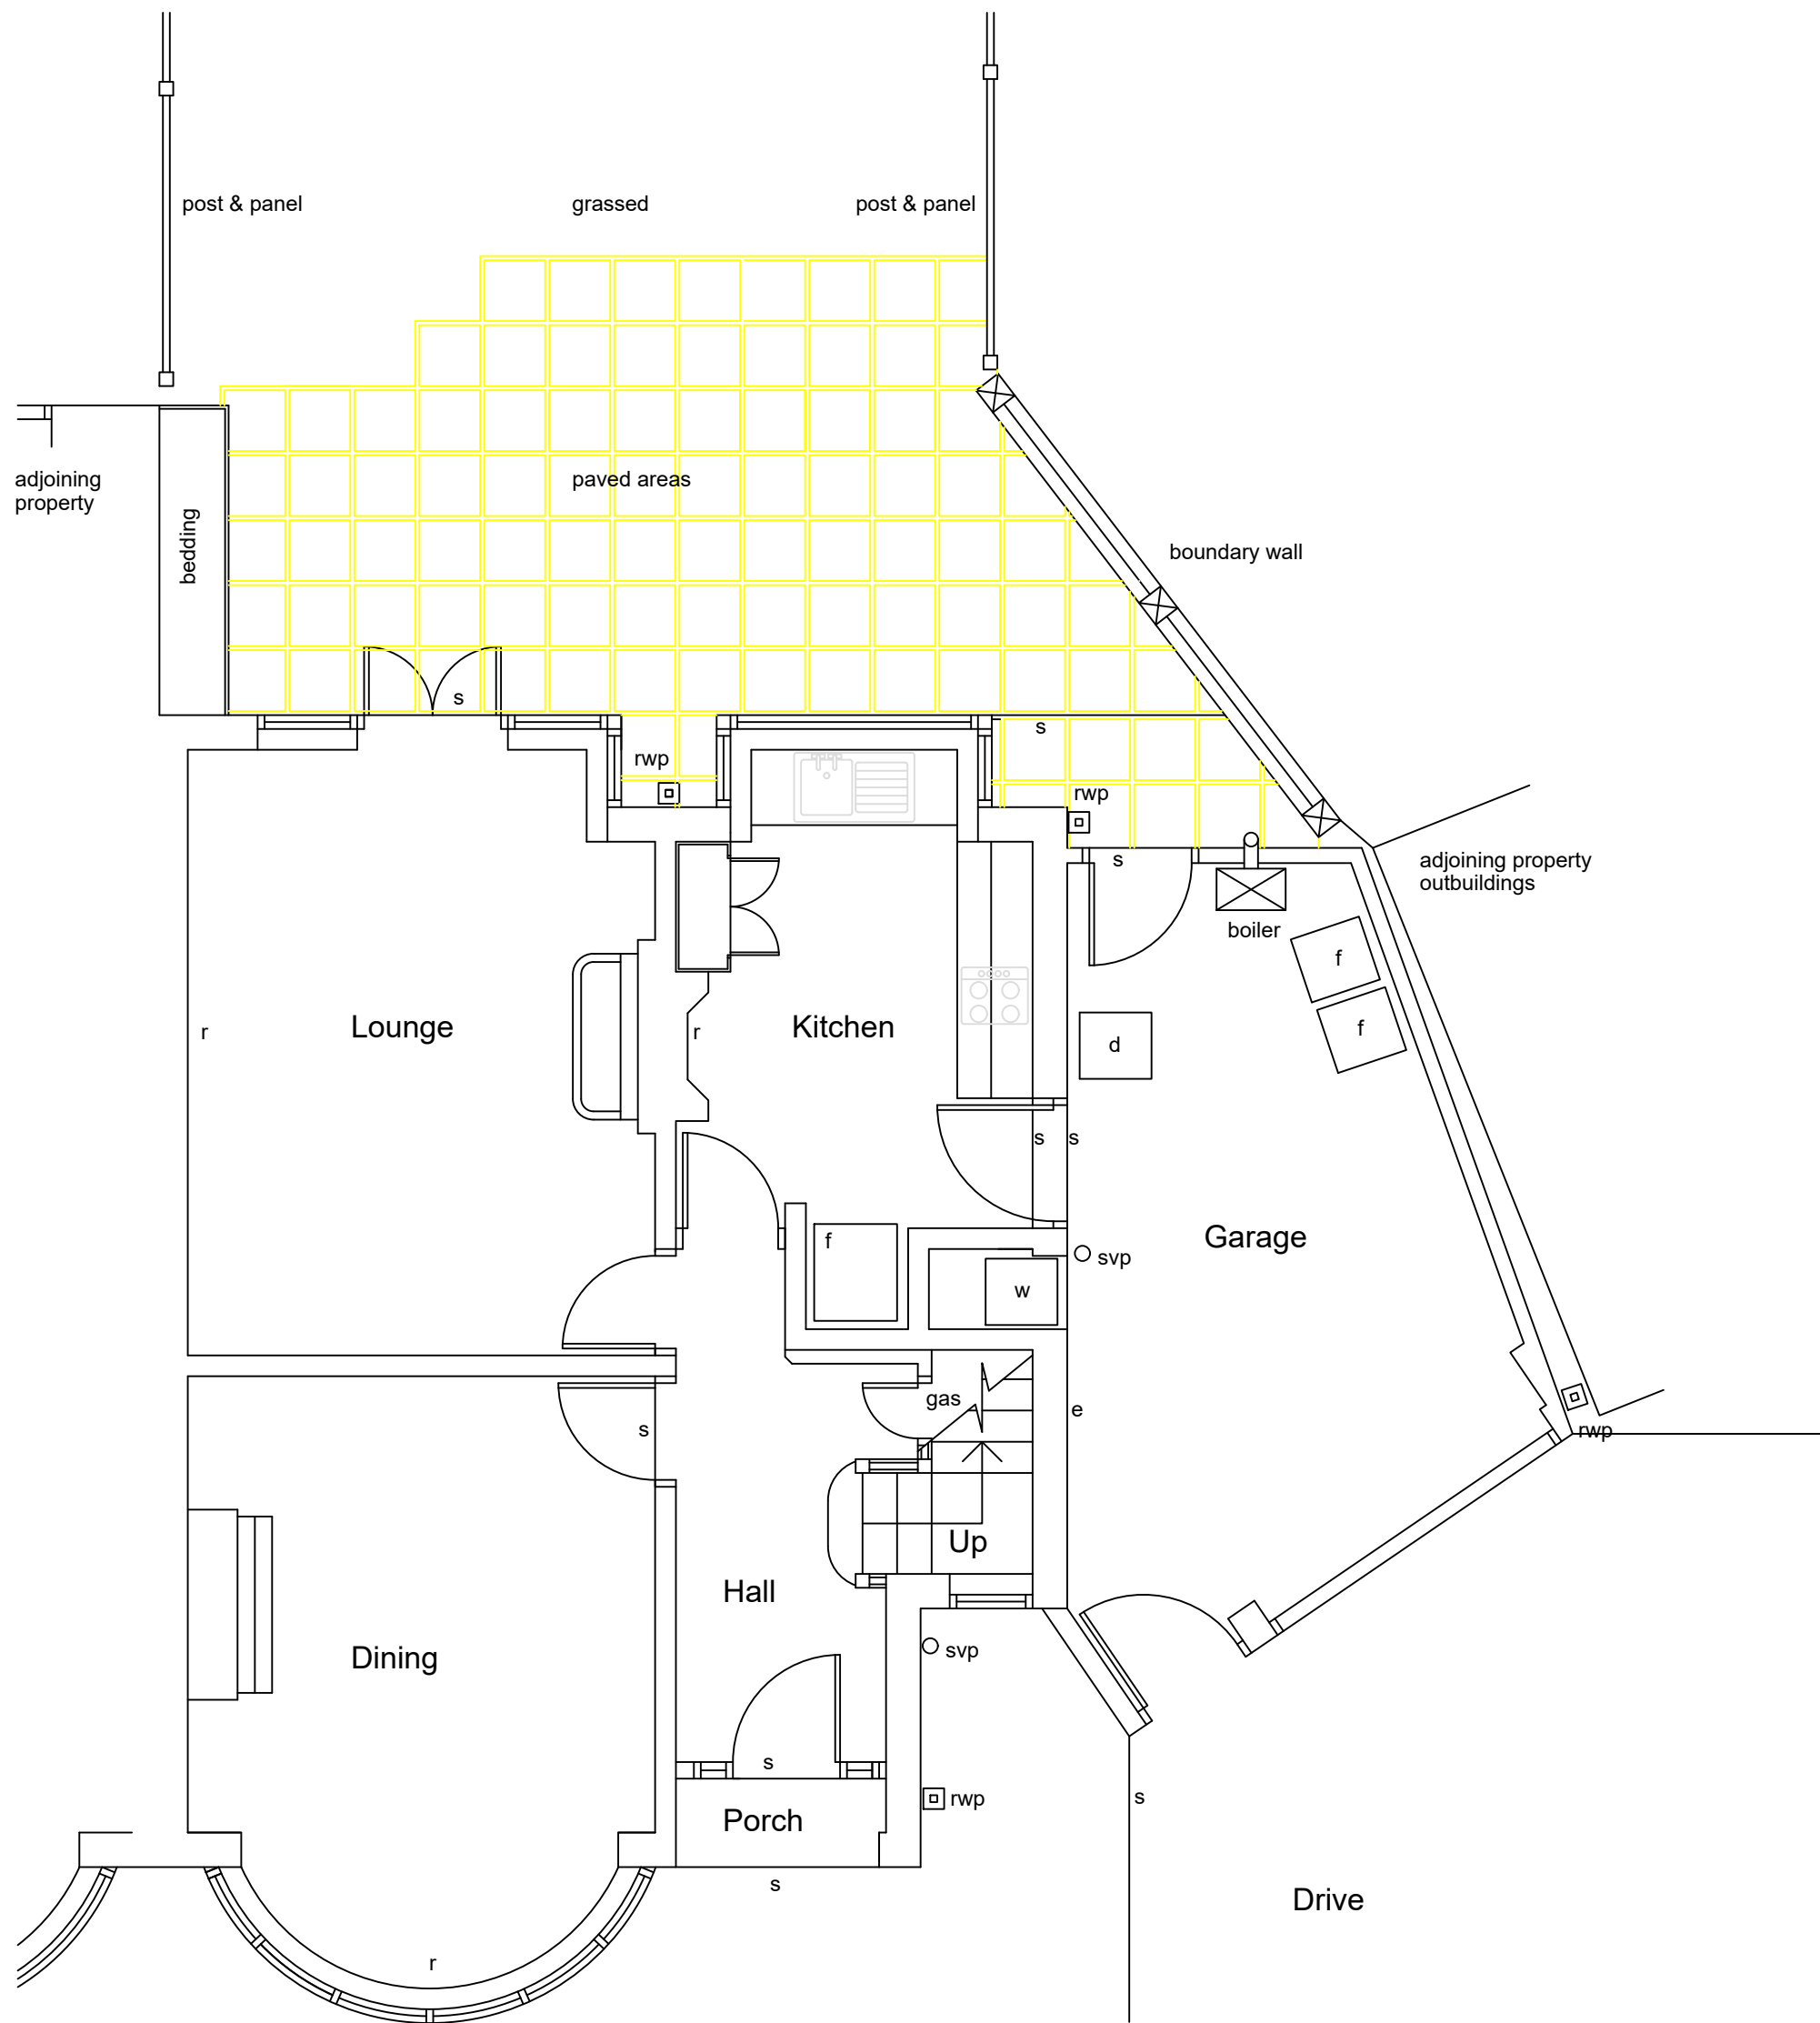

ground floor

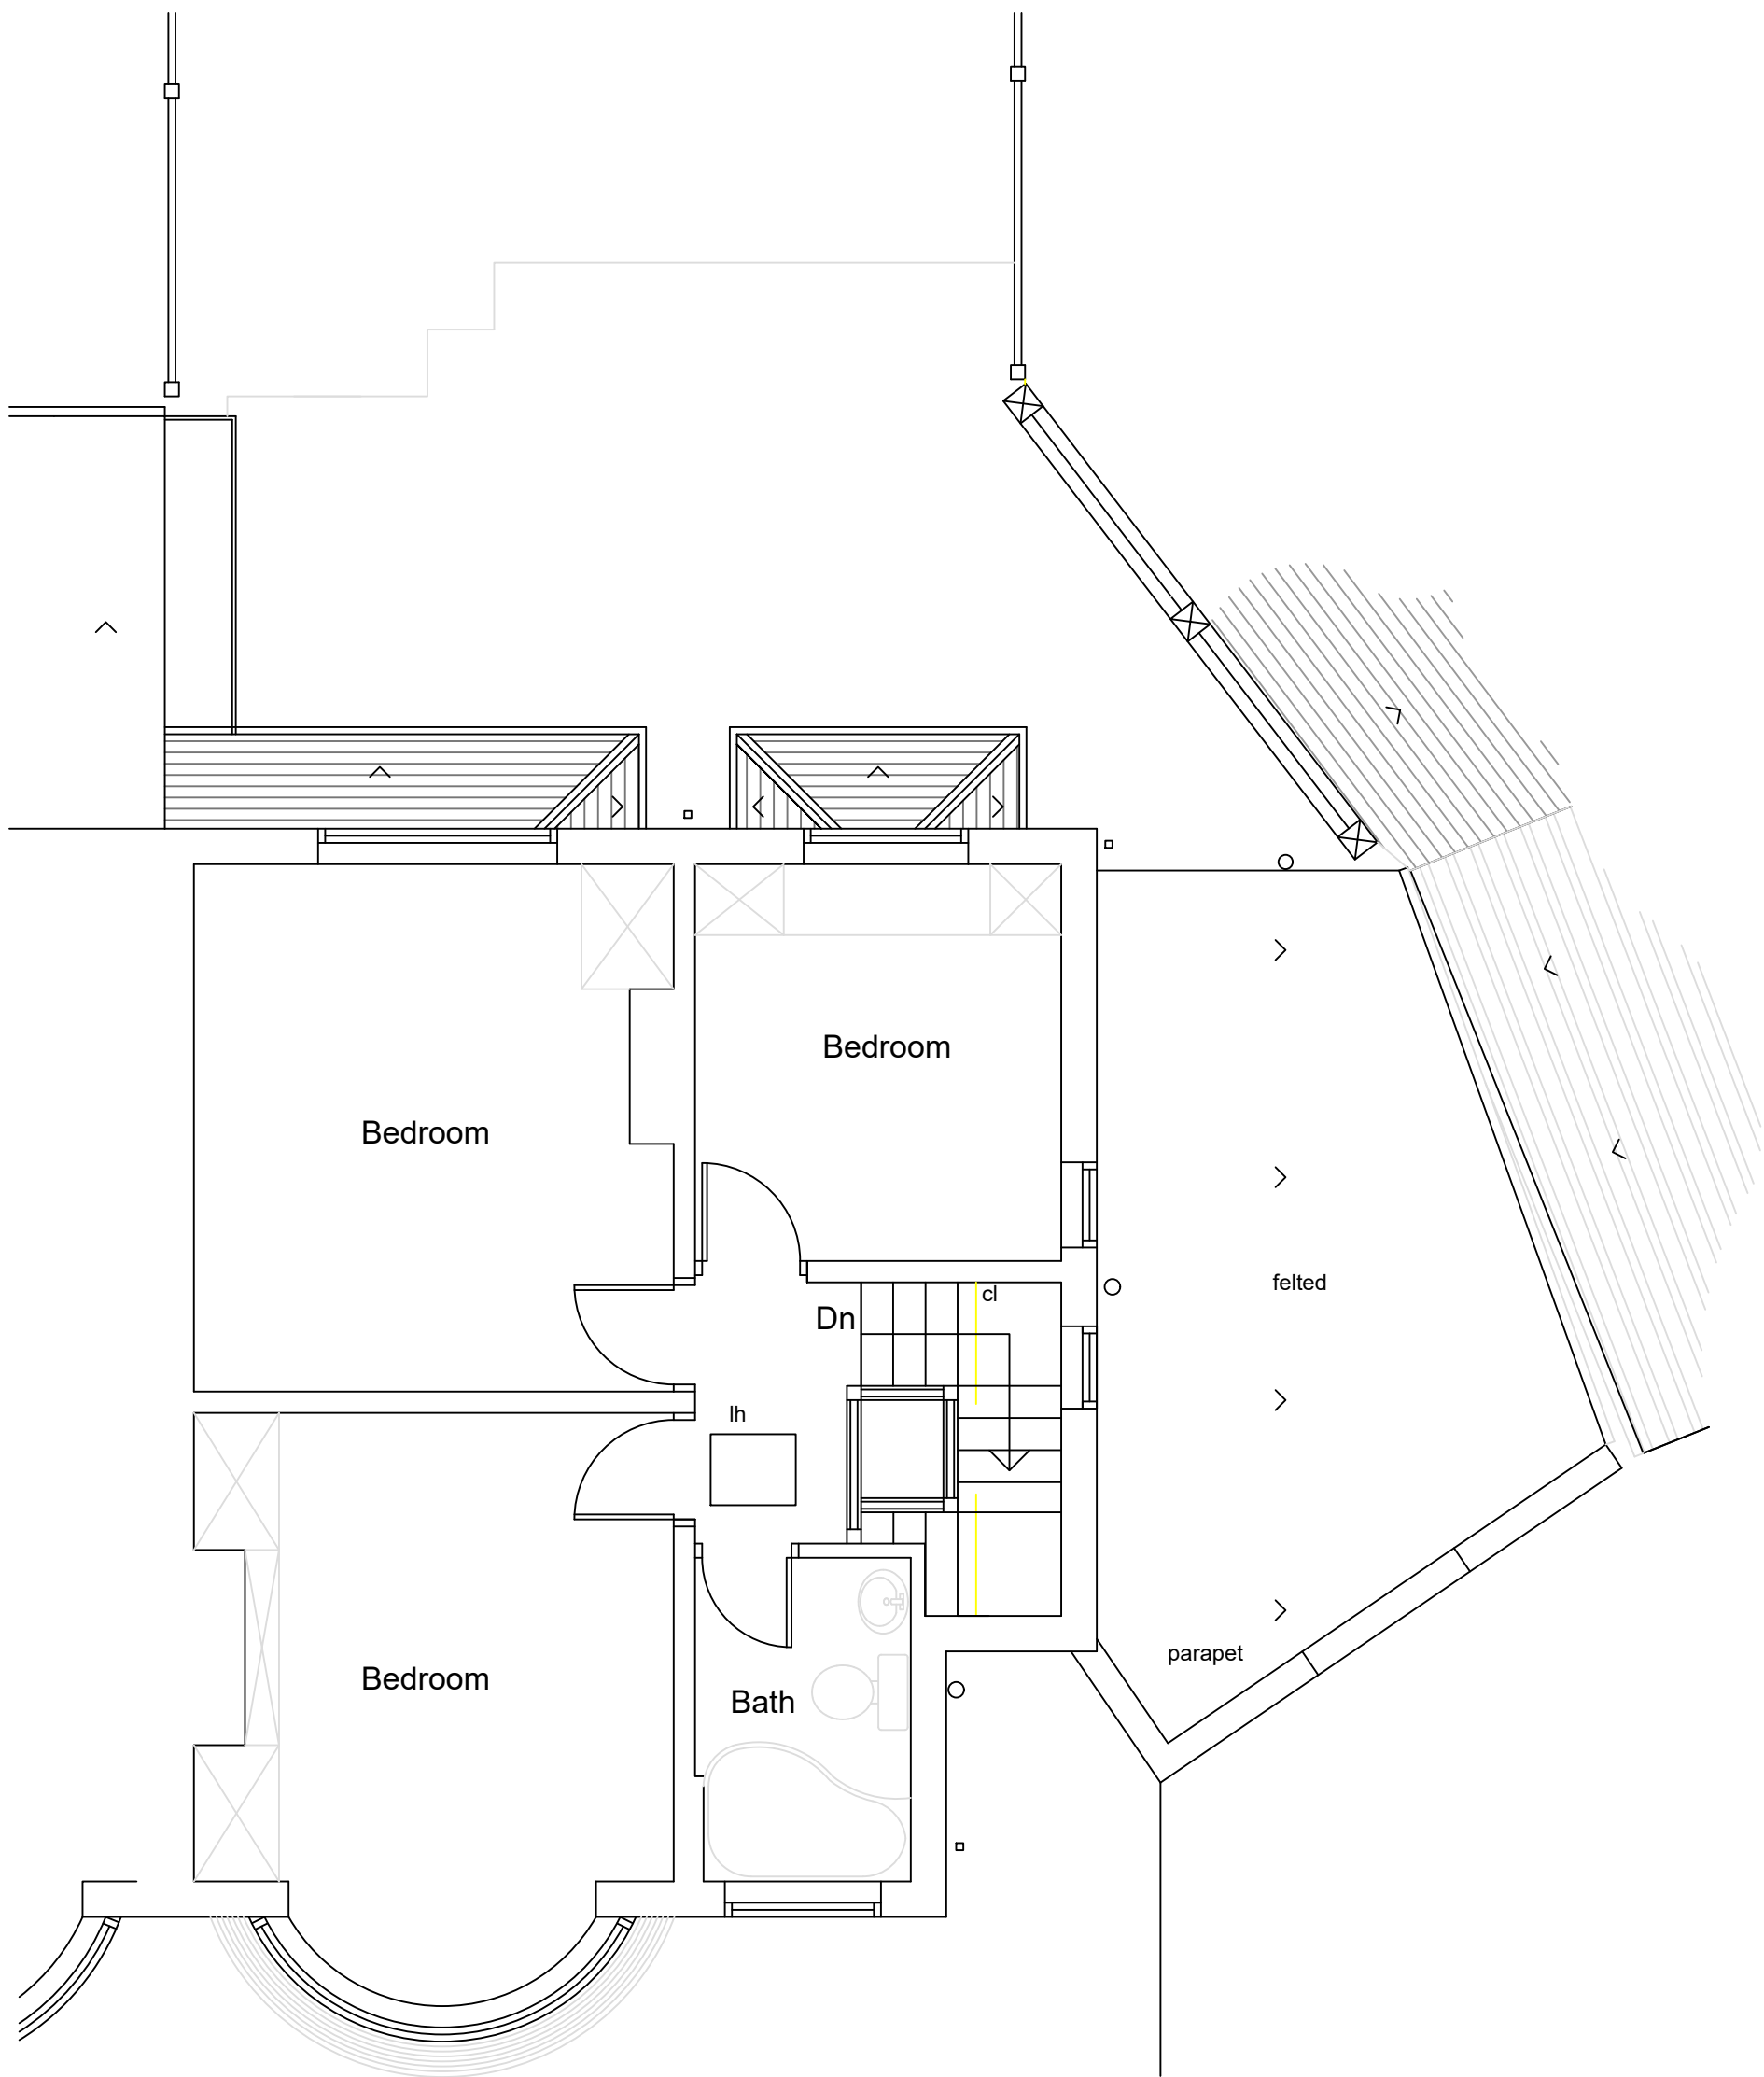

first floor

DJS Architectural Services Roselea House 915 Middleton Road Chadderton Oldham Lancashire OL9 0NG Mob: 07557 096 232 E-mail: djsarchitecturalservices@gmail.com				
Rev.	Details of Revision	Date	Sign	
Client Ms Helen Ullmer				
Project Proposed Extension & Alterations at 184 Manchester New Road Middleton Manchester				
Drawing Existing Plans & Elevations				
November 2020				
Scale Insert @ 1:50 @ A1				
DWG No. DJS/HG001/1				