


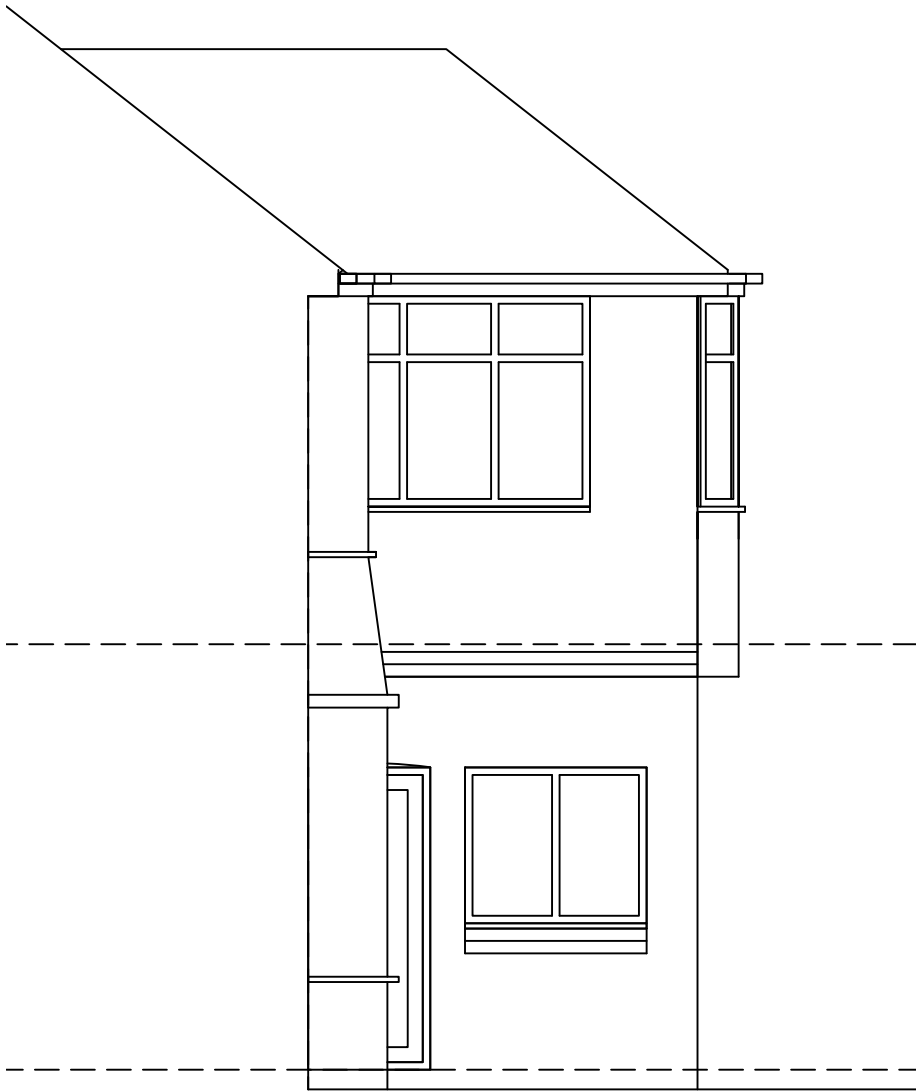


existing rear elevation
scale 1-50




existing gable elevation
scale 1-50



existing return elevation
scale 1-50

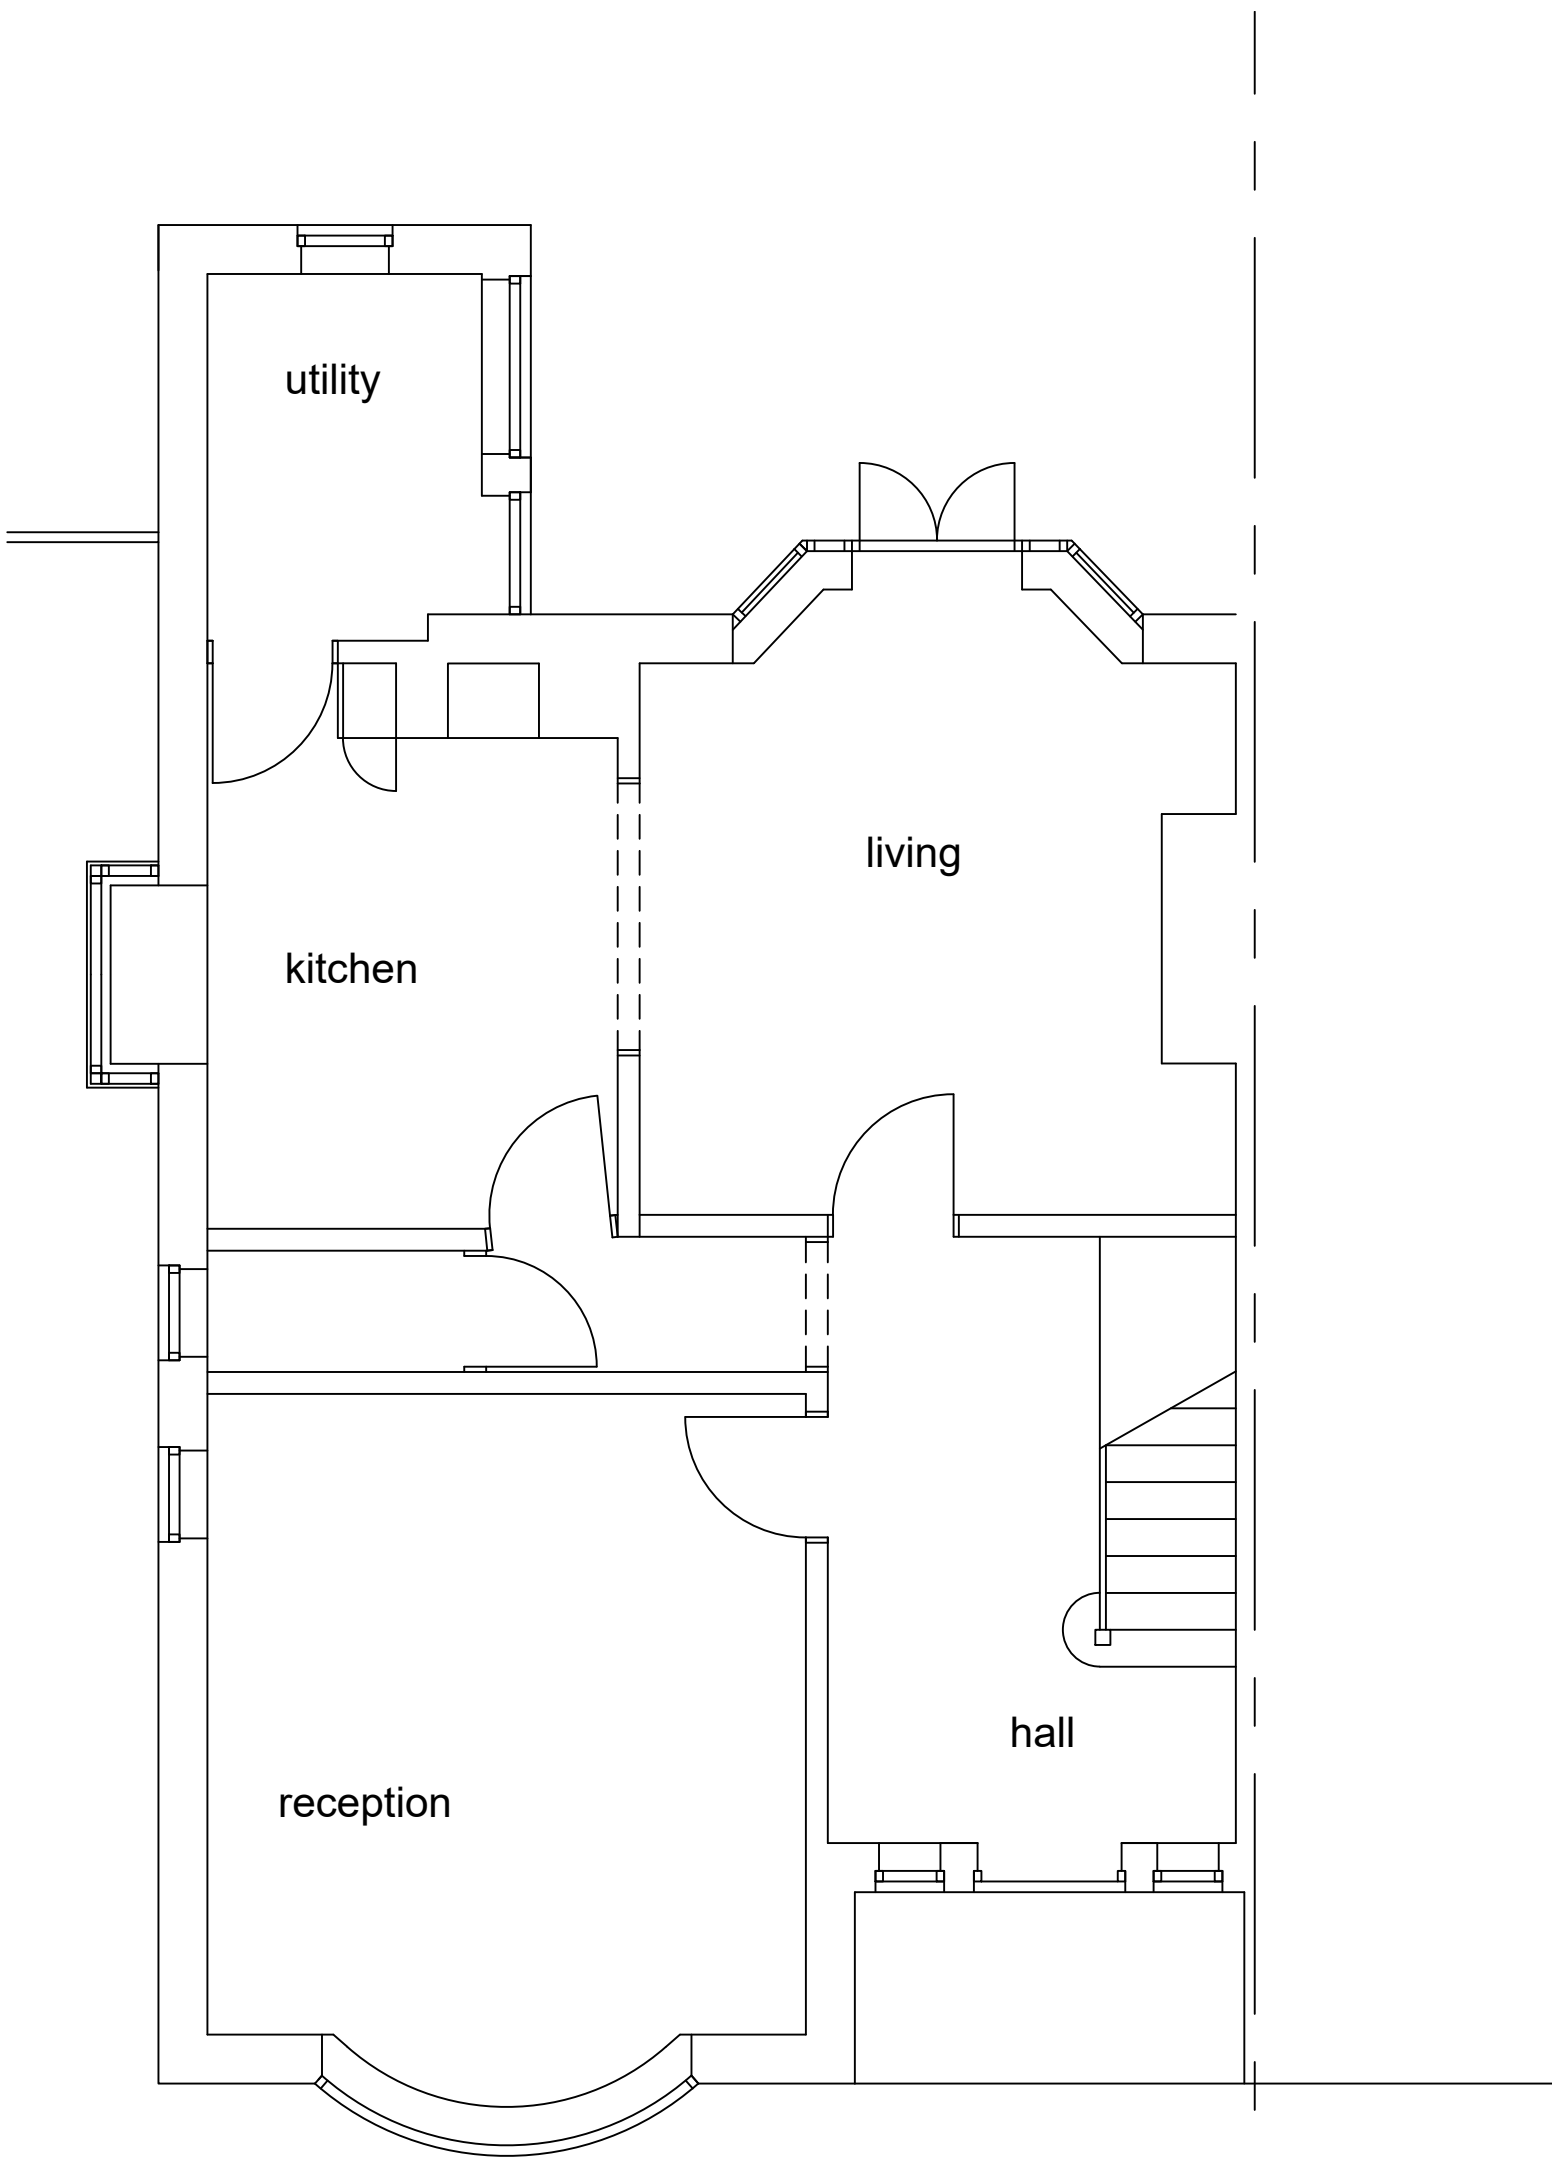

existing GF plan
scale 1-50

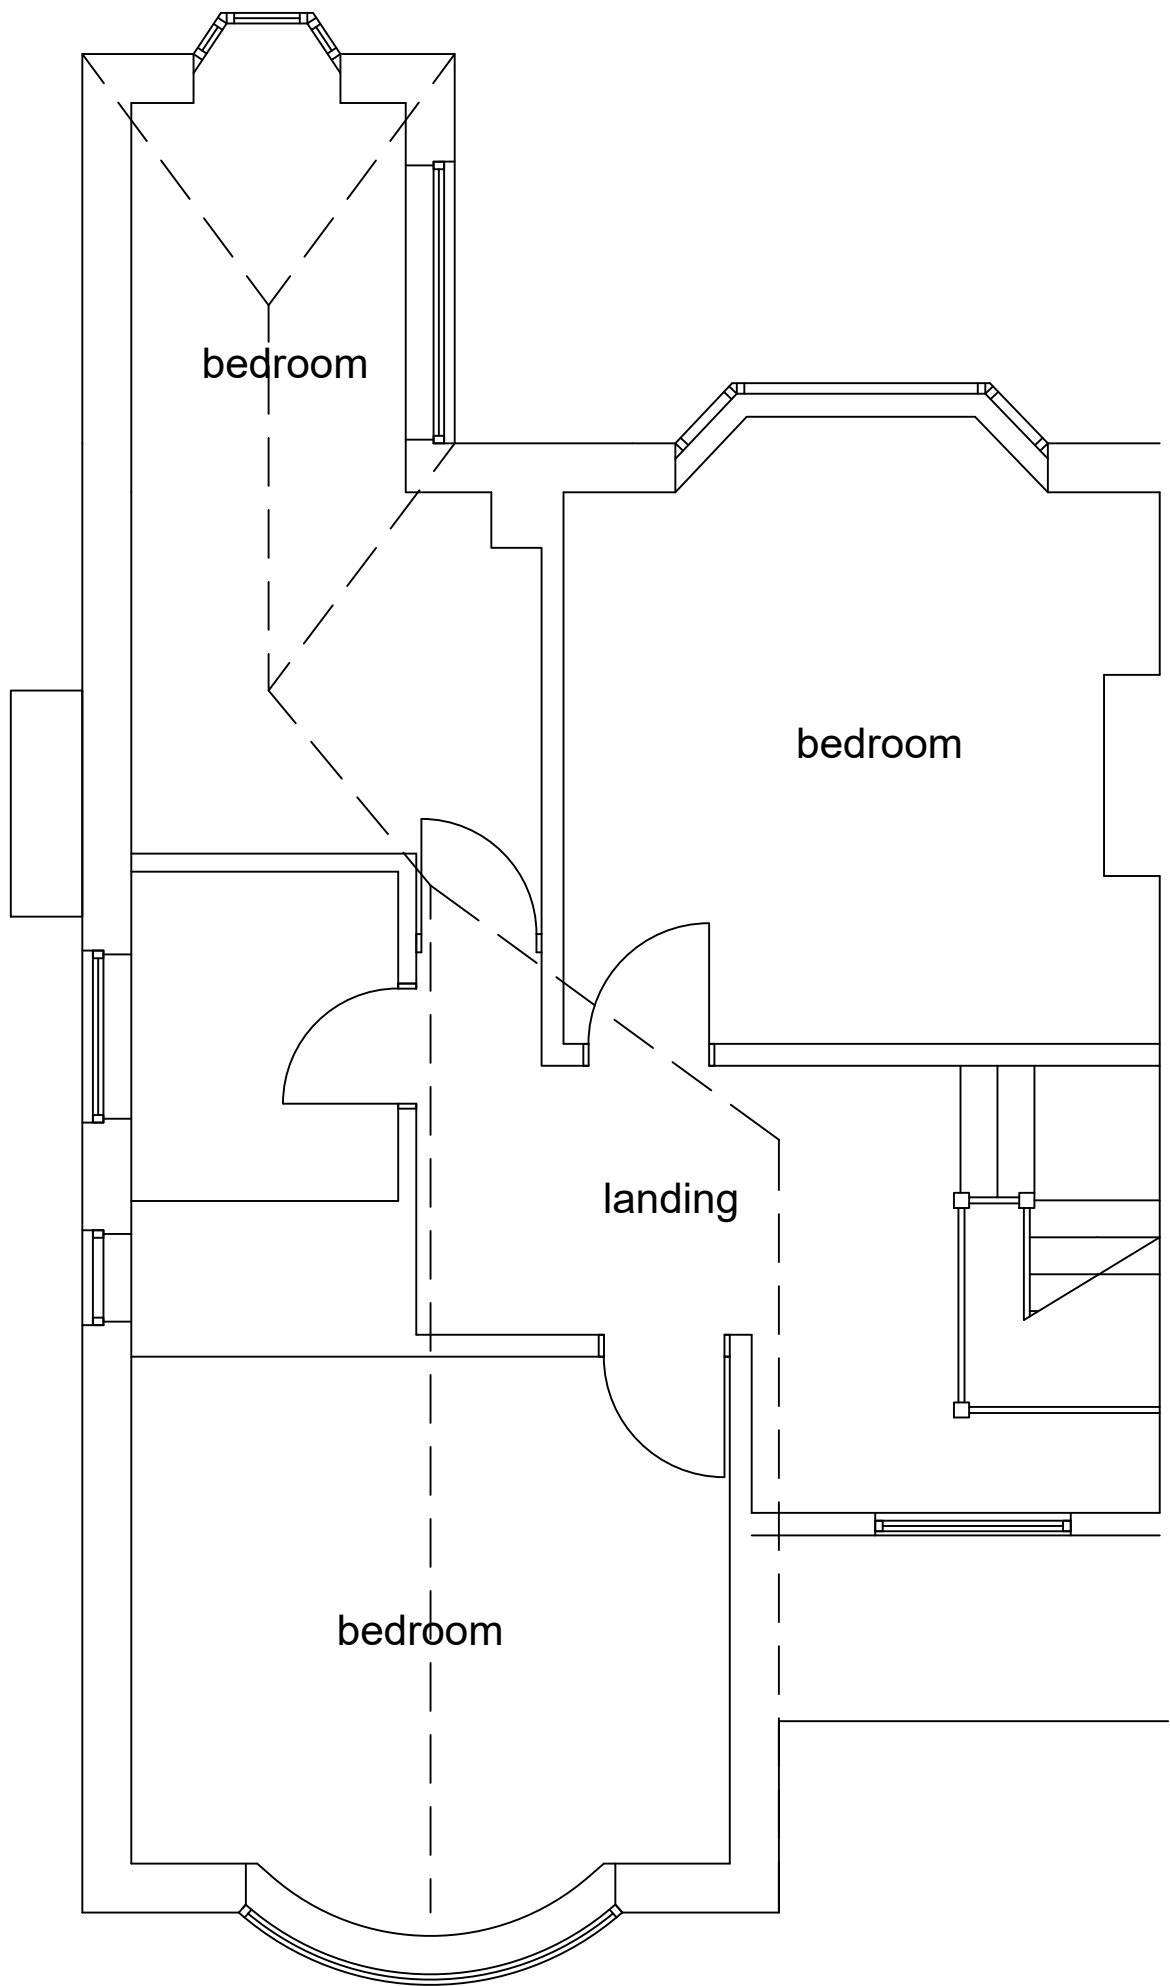

existing FF plan
scale 1-50

rev	date	description	
 AJ COCKER ASSOCIATES CHARTERED BUILDING SURVEYORS		New Century House 176 Drake Street Rochdale OL16 1UP Tel: 01706 764880 Fax: 01706 764881 www.ajcockerassociates.co.uk mail@ajcockerassociates.co.uk	 RICS the mark of property professionalism worldwide
Project:		scale: as noted @ A1	
13 Chester Avenue, Bamford		date: Aug '22	
Rochdale		drawn: IS	
AS EXISTING		Dwg. Nr. G298-01	
Client: Mr. & Mrs. P. Glynn			