




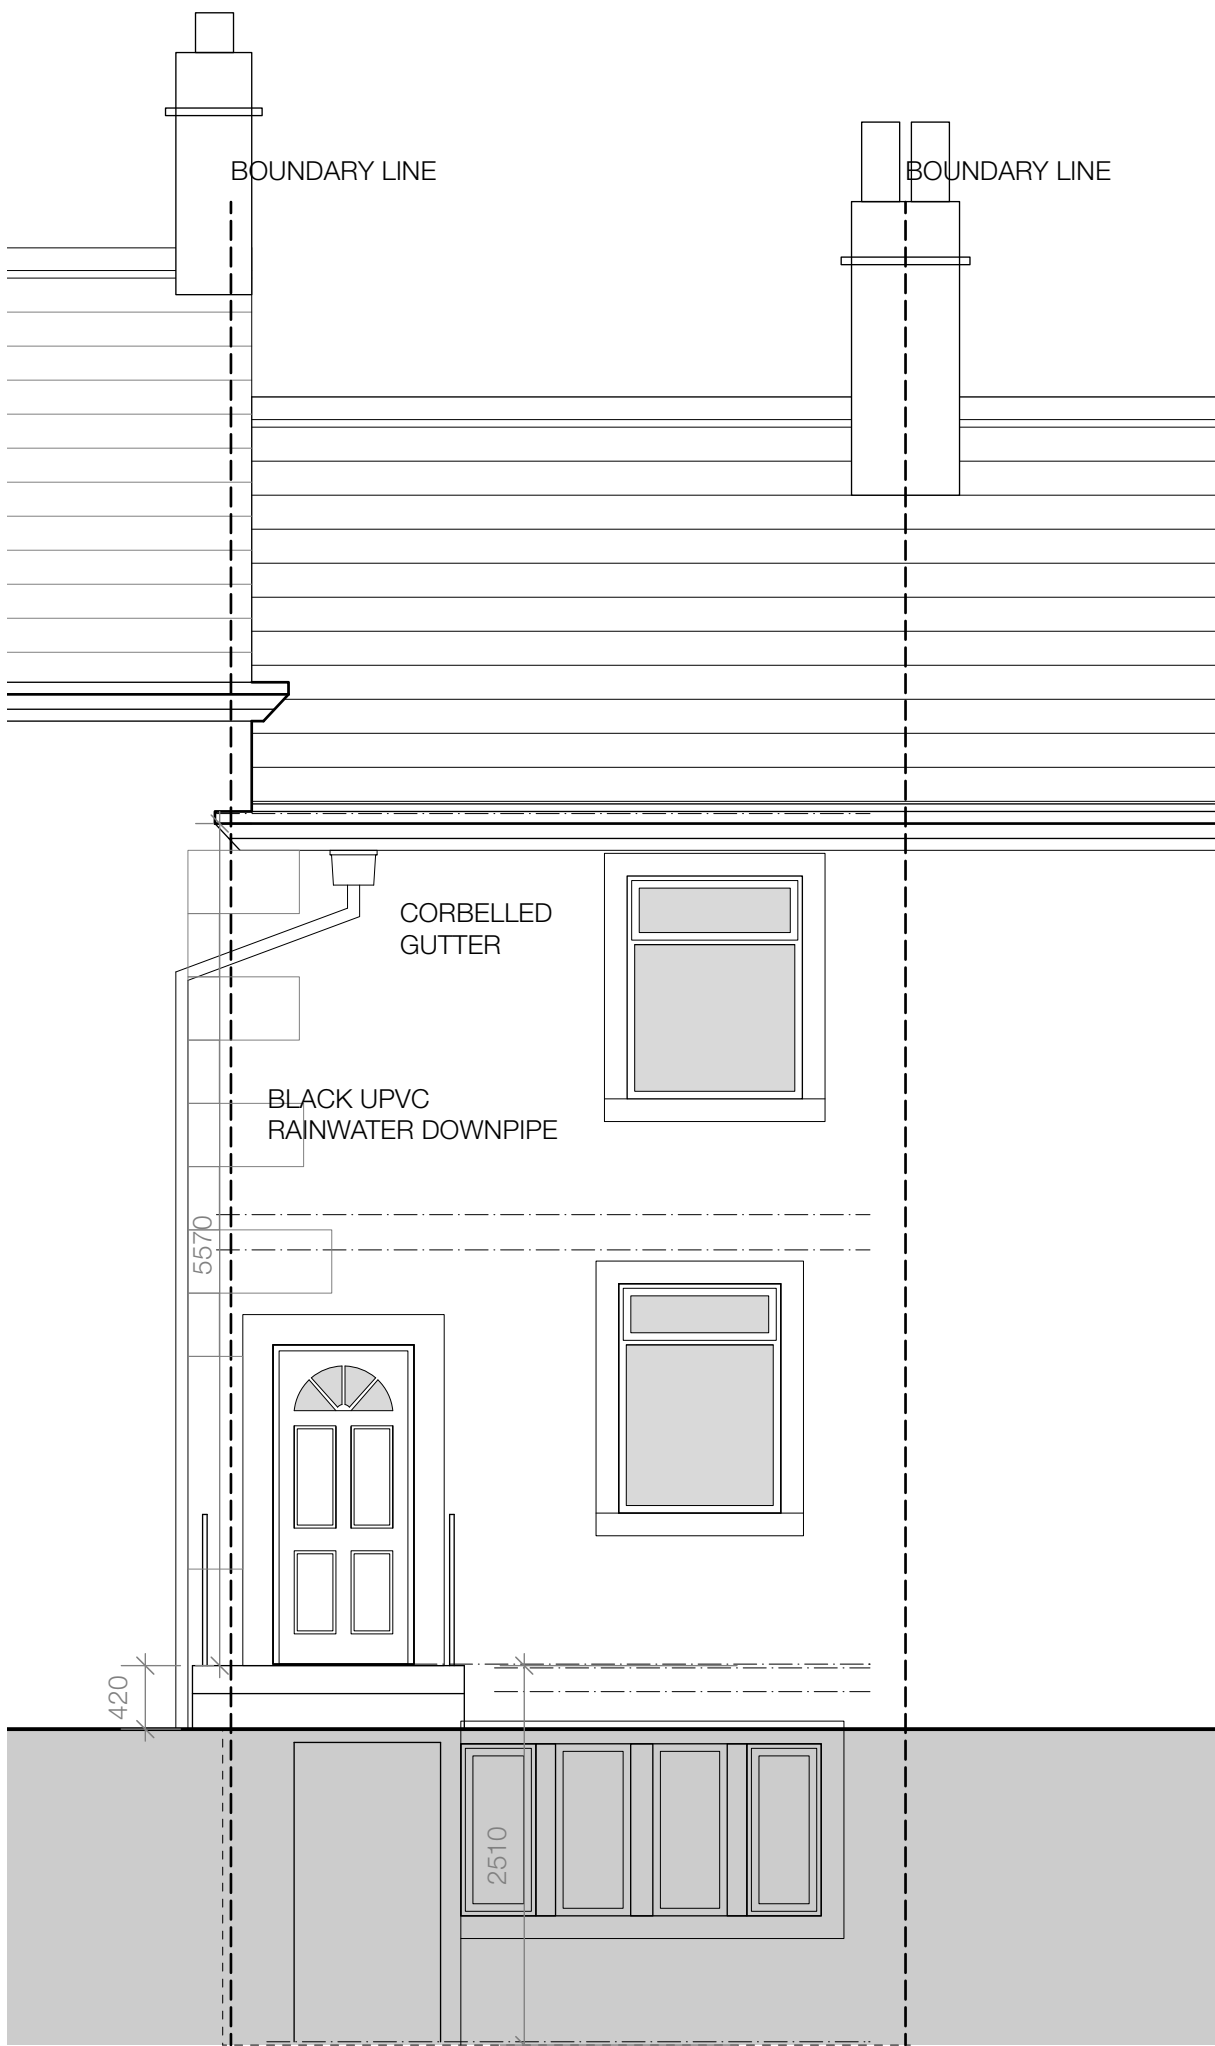

FRONT ELEVATION

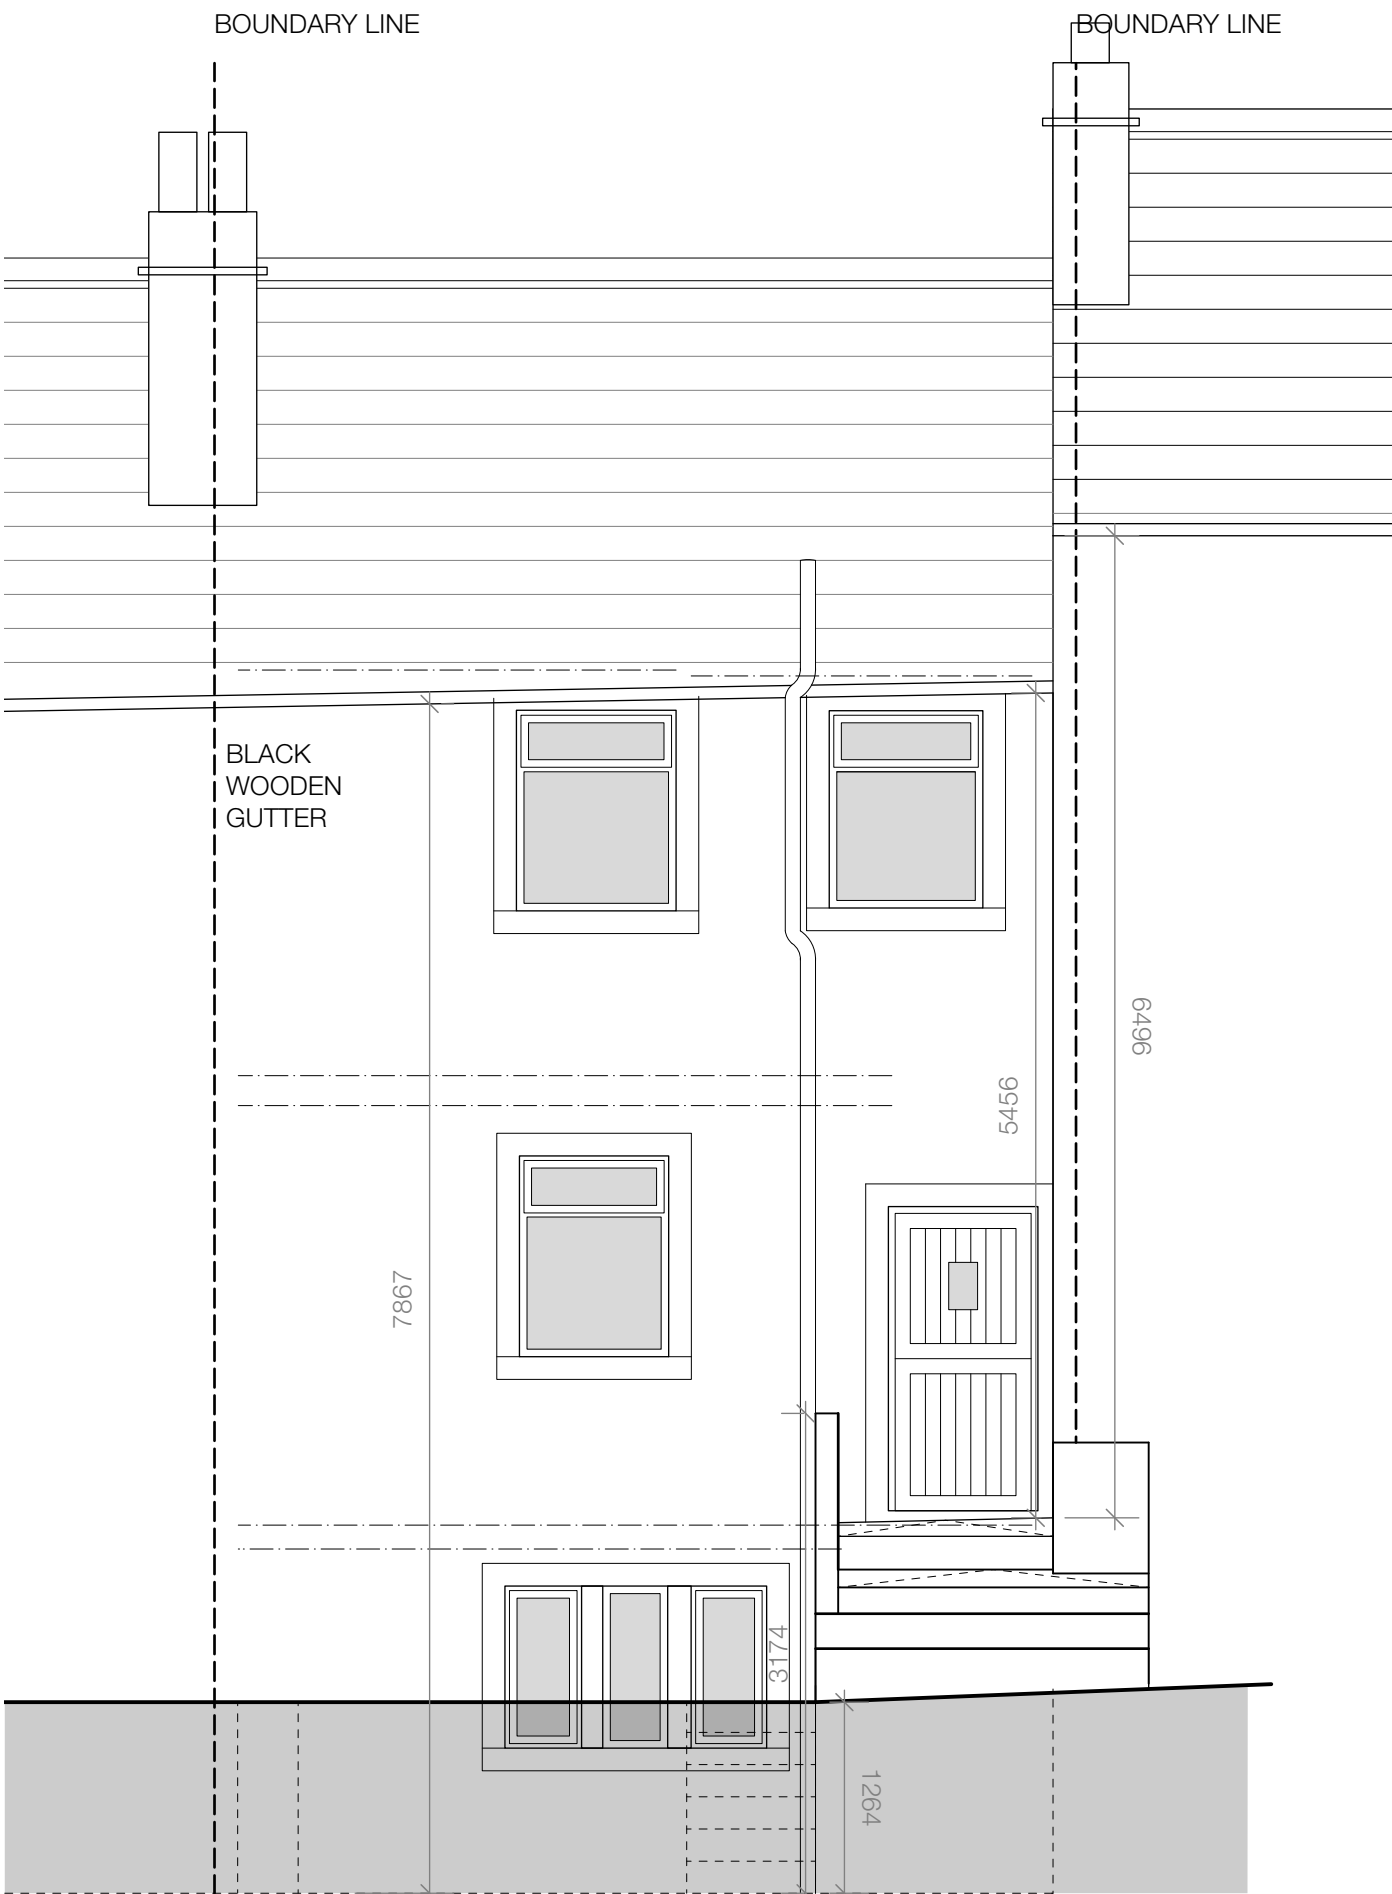

REAR ELEVATION

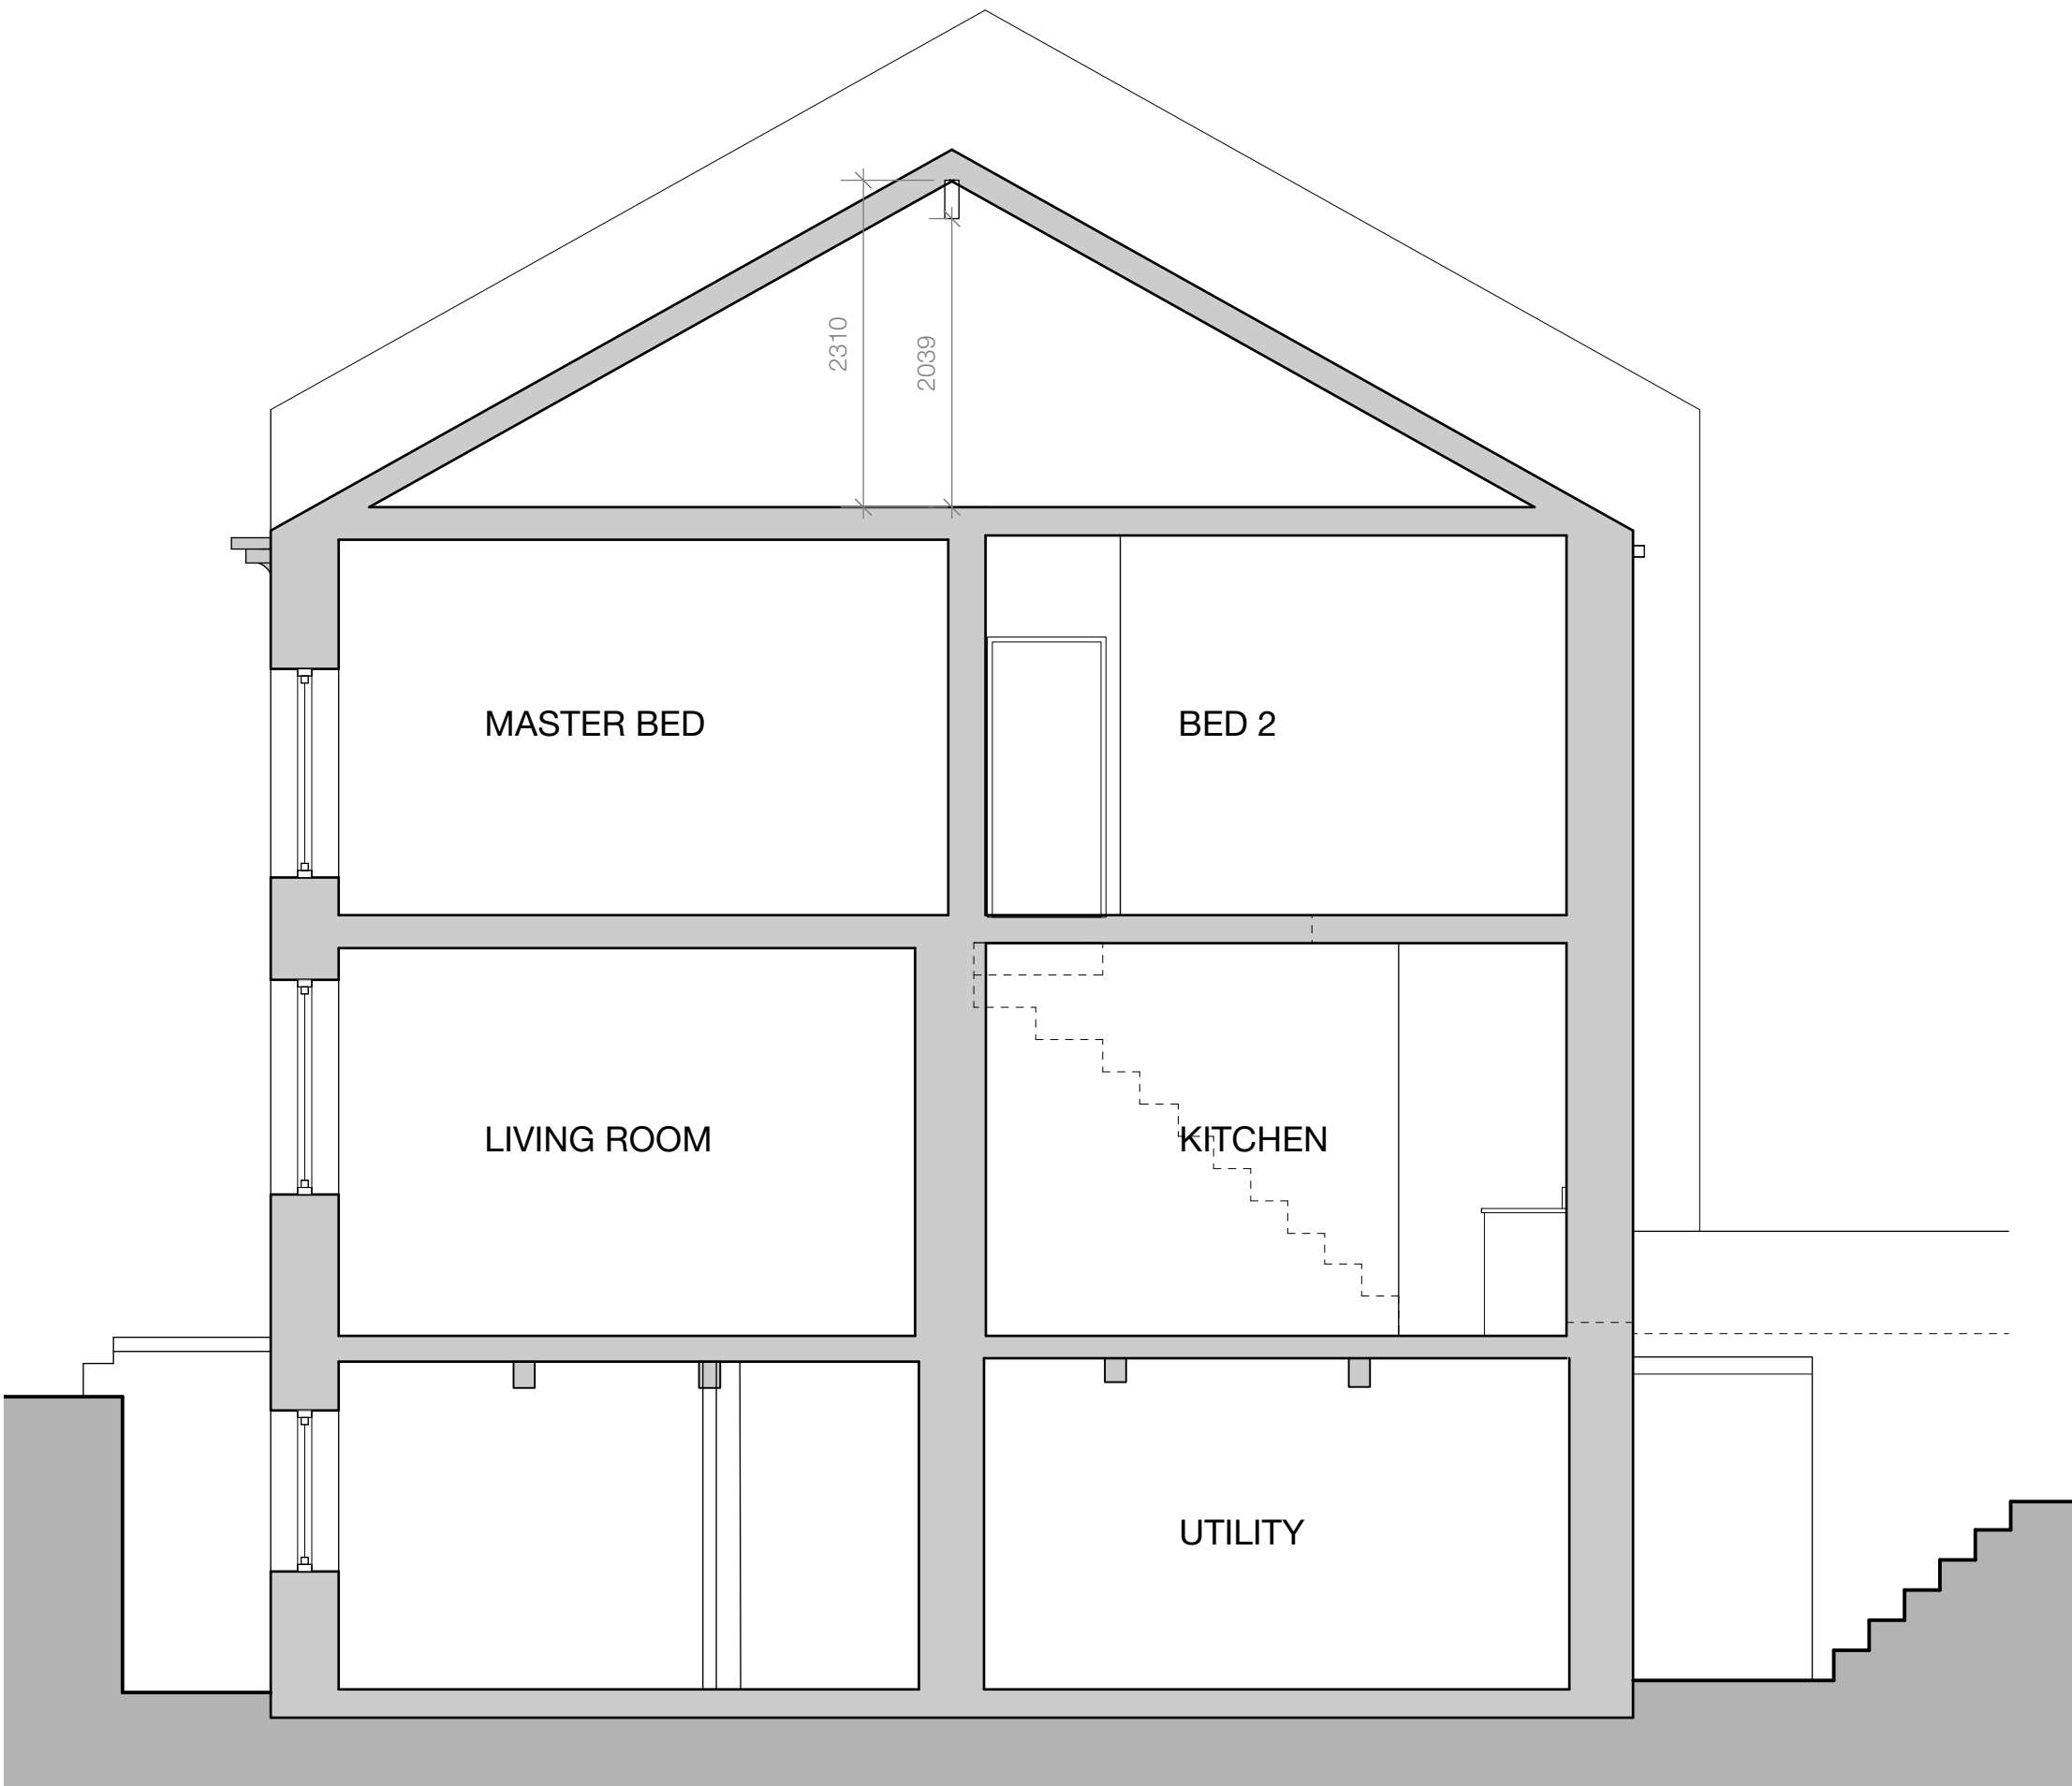

SECTION A-A

A 31/01/23 LA Additional annotation following
Revision Planning Officer comments.

Project
Additional Storey and Internal
Alterations

Address
104 Summit,
Littleborough, OL15 9QX

Client
Mr and Mrs McMillan

Drawing
Existing Elevations

storaharchitecture
Chartered Architects
RIBA Chartered Practice

www.storah.com mail@storah.com 01706 813214

Scale Sheet Size Date Drawn
1:50 ISO A1 Nov 22 LA

Drawing Number Revision

22-070 - 020 A

© Storah Architecture Ltd.

