



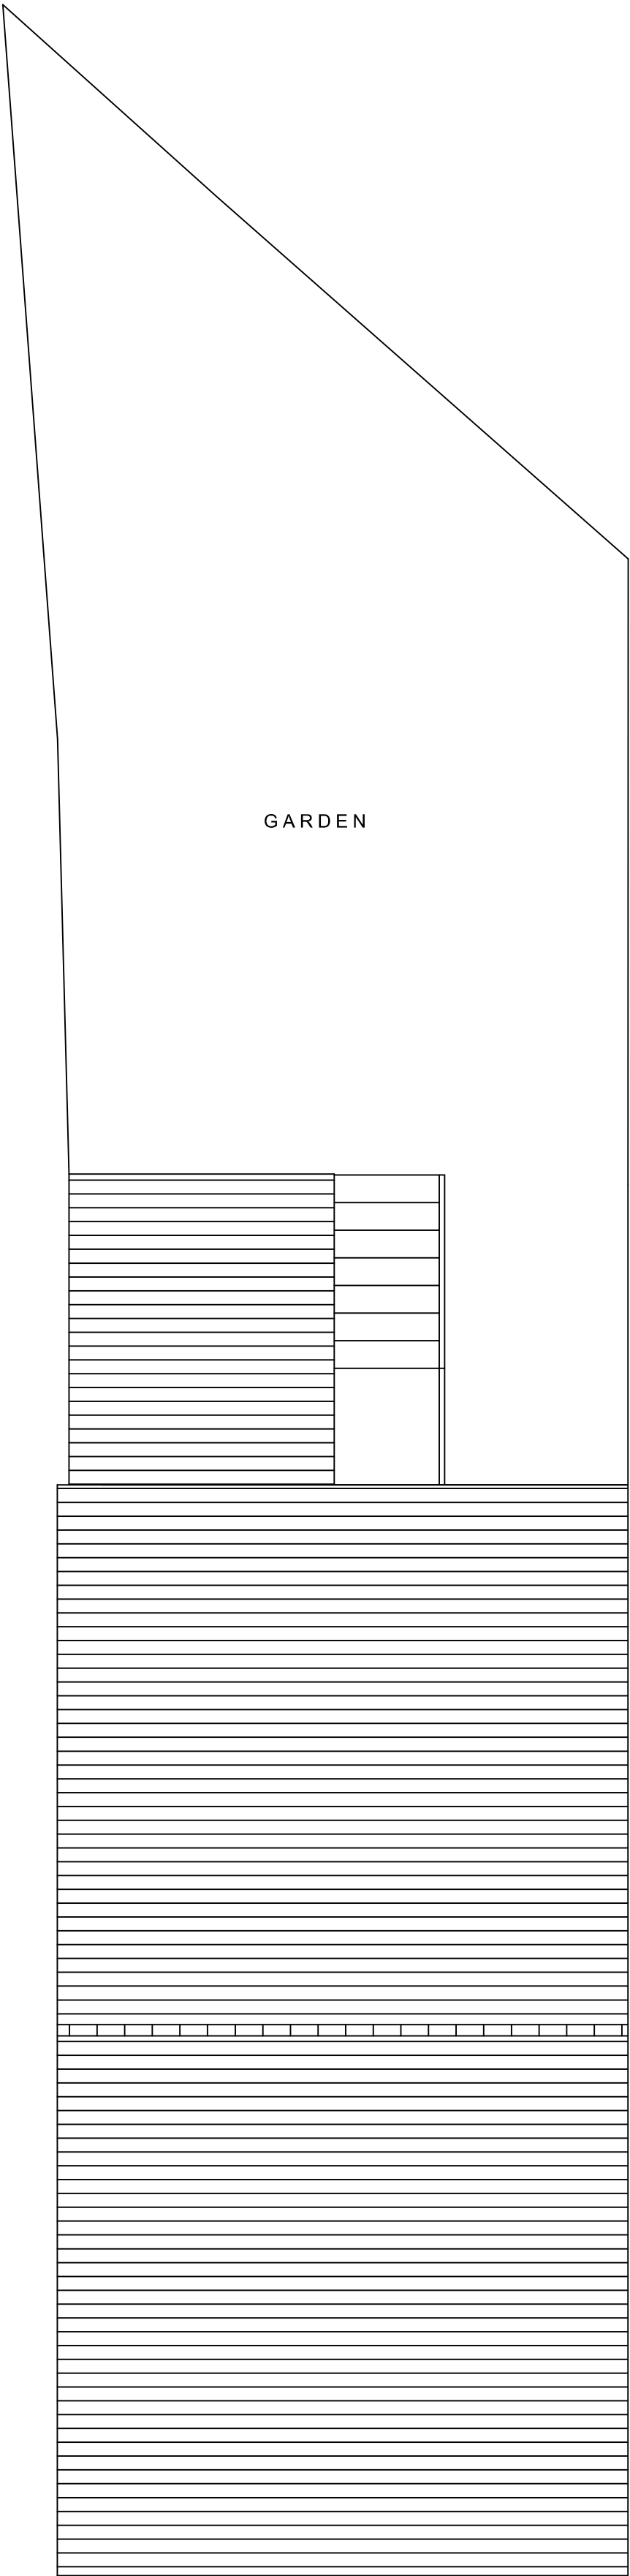

GARDEN

SITE PLAN AS EXISTING (1:100)

 


HADAS
ARCHITECTURAL & CGI
Enquires@hadas-architectural.co.uk
0161 870 2306

-	-	-	-
Rev	Description	By	Date
HADAS ARCHITECTURAL ARCHITECTURAL DESIGN 769 Rochdale Road, Slattocks, Middleton, Manchester M24 2RA			
854 MANCHESTER ROAD, Castleton, OL11 2SP EXISTING SITE PLANS			
DRAWN	JW	DATE	16-4-25
SCALE	1:50 @A2	REV.	—
		DRAWING NO.	2505-201