



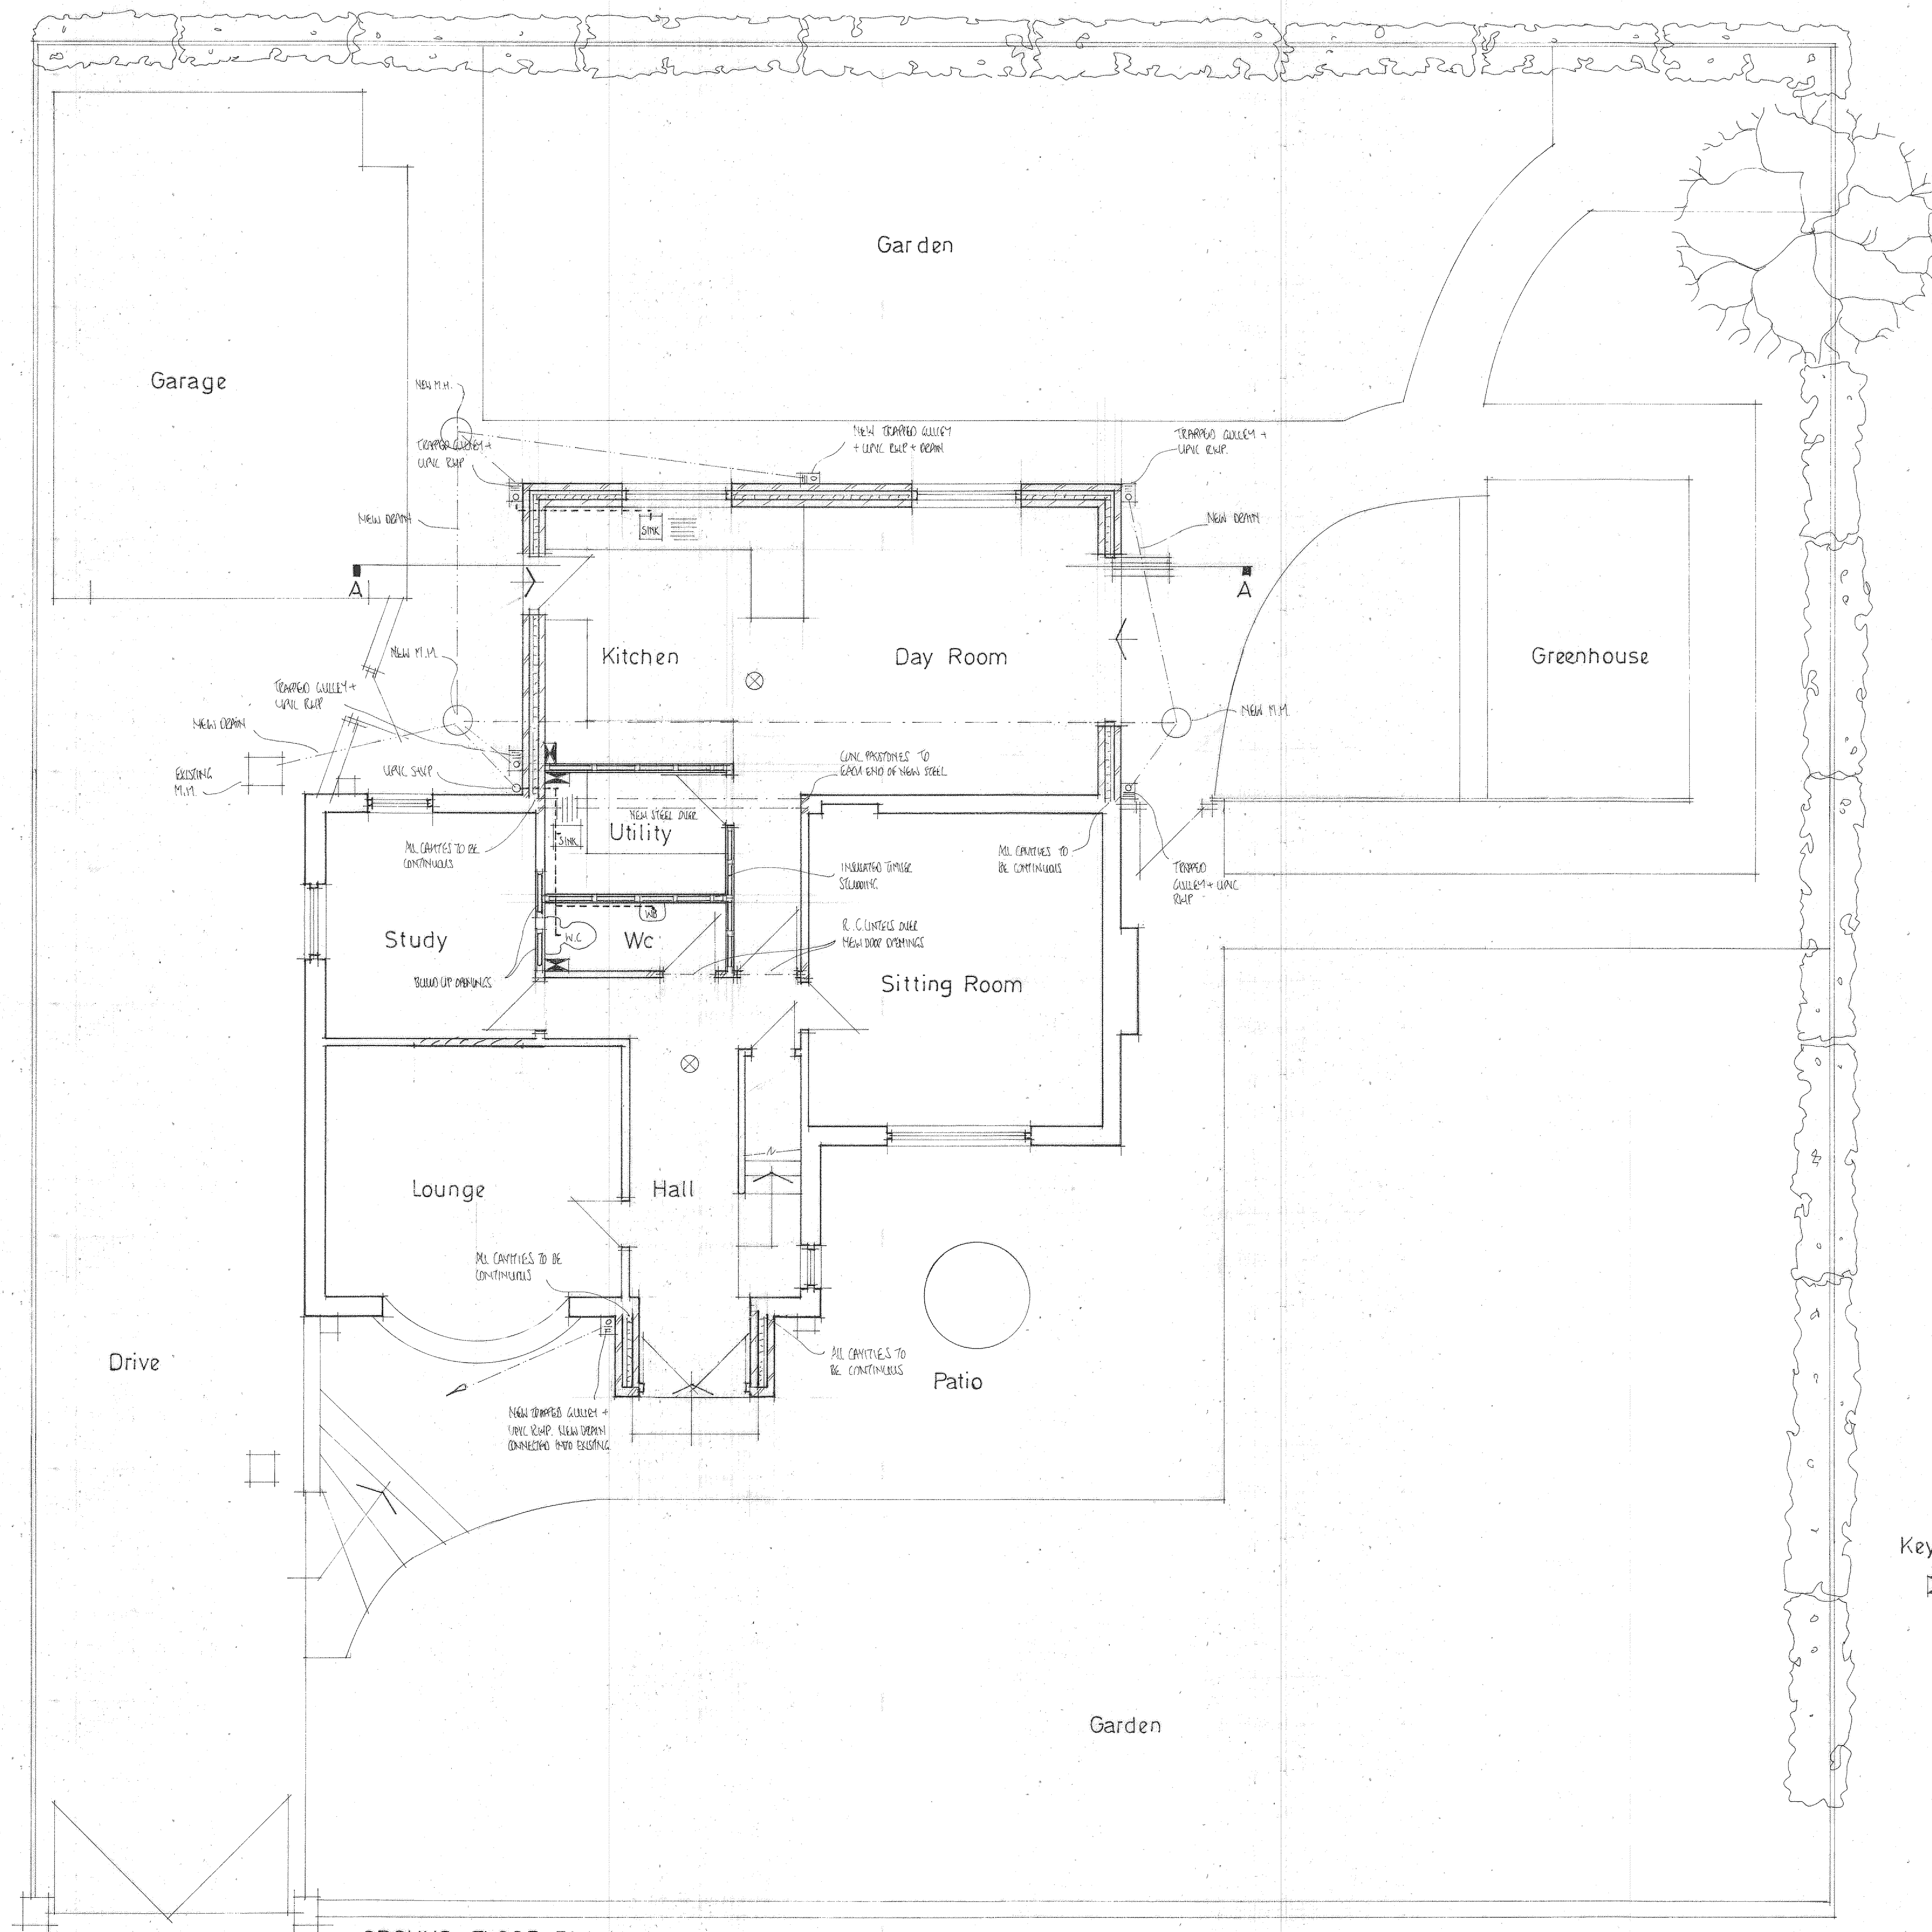

GROUND FLOOR PLAN

Key:

-  MICROPHONIC ESCAPE PATH
DIRECT TO OUTSIDE AIR
-  SMOKE/HEAT RELEASE

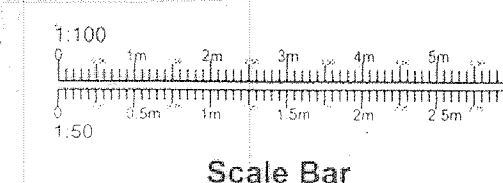

Scale Bar

PROJECT
PROPOSED TWO STOREY
REAR EXTENSION.
DRAWING TITLE
PROPOSED GROUND
FLOOR LAYOUT.
CLIENT
MR. A. A. CHOUDARY,
MRS. A. KOUSAR.
ADDRESS
9, BURY AND ROCHDALE OLD RD,
BURY, BL9 7TT.
SCALE
SCALE 1:50@A1
DATE
JAN 2023.
DRAWING No
FO 01235805/4.