




PLOT TYPE - A

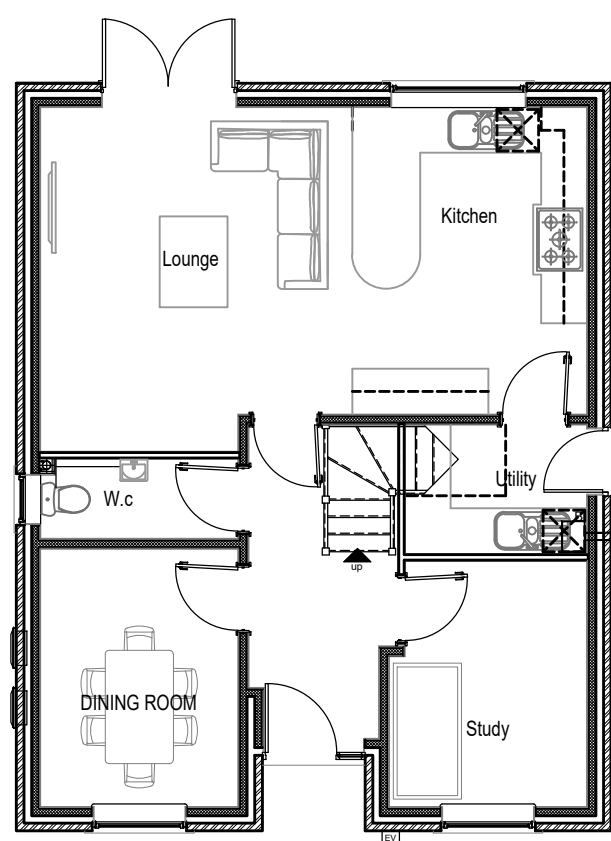

Proposed Ground Floor Plan
Scale: 1:100

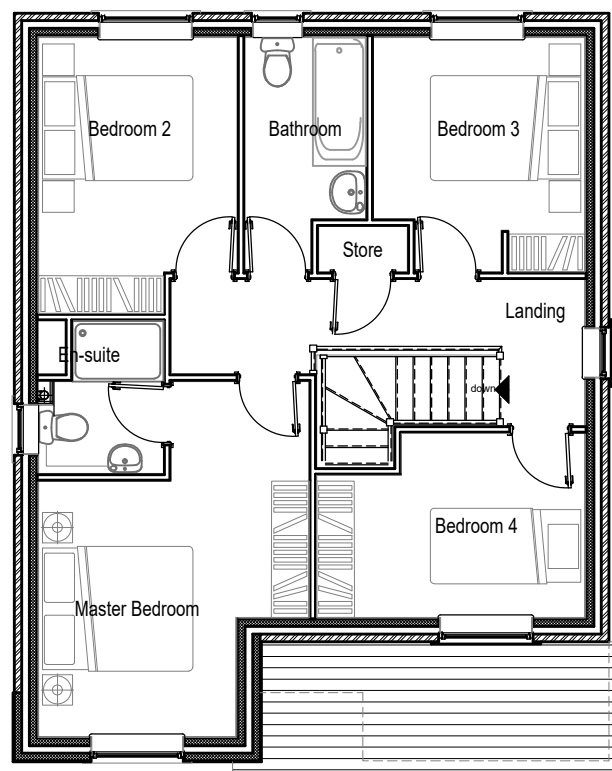


Proposed First Floor Plan
Scale: 1:100

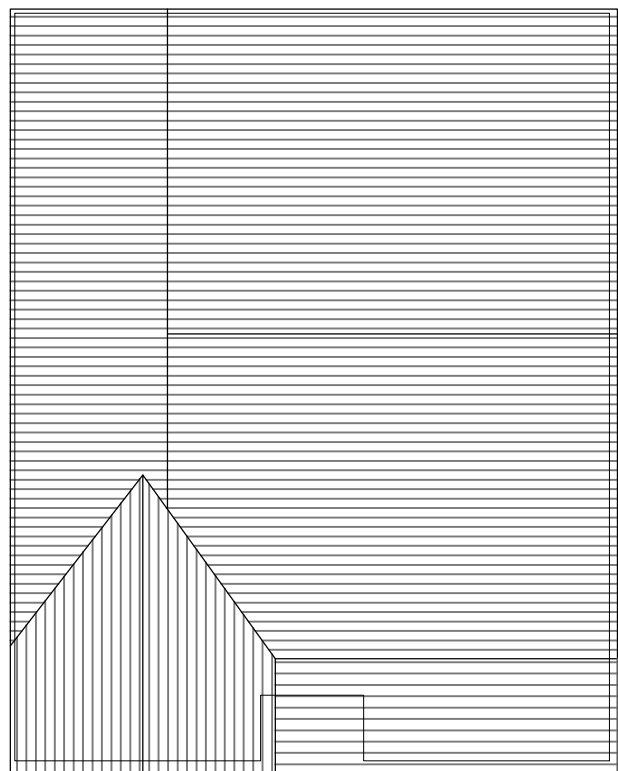

Proposed Roof Plan
Scale: 1:100



Proposed Front Elevation
Scale: 1:100

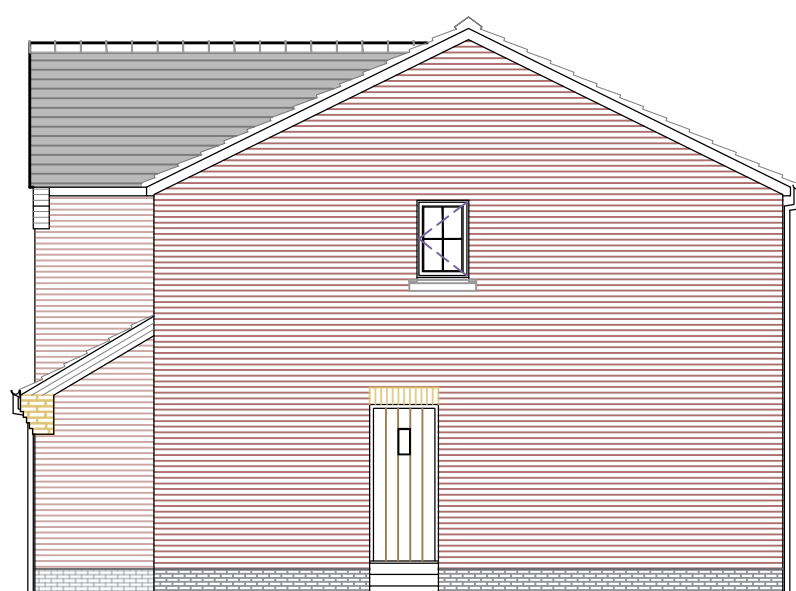

Proposed Side Elevation
Scale: 1:100




Proposed Rear Elevation
Scale: 1:100




Proposed Side Elevation
Scale: 1:100


PLOT TYPE - B

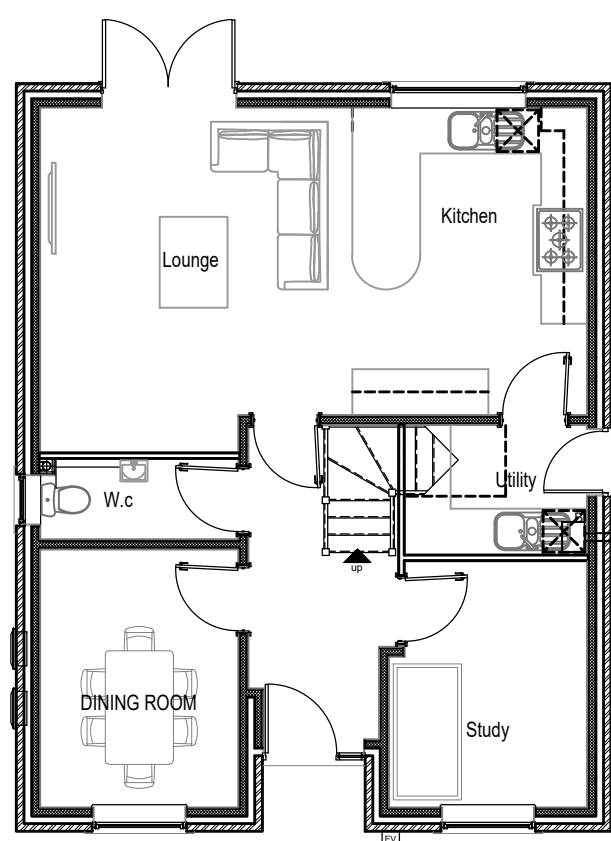

Proposed Ground Floor Plan
Scale: 1:100

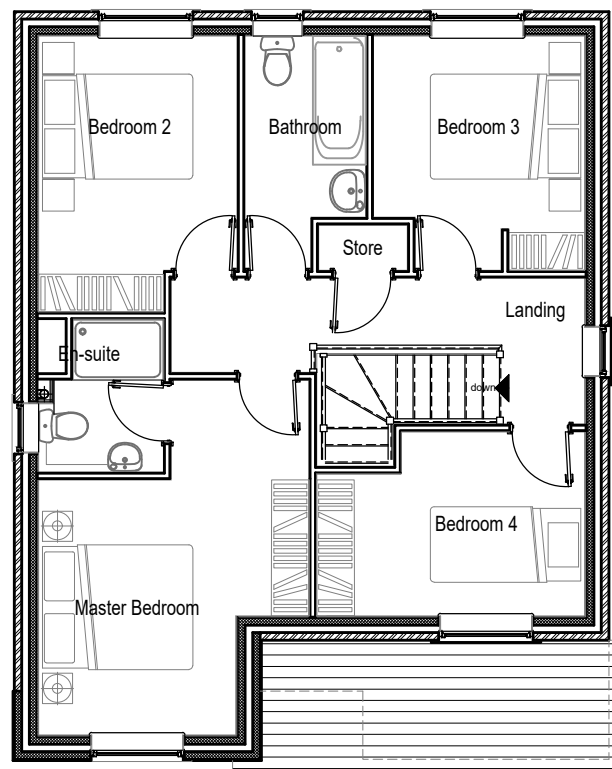


Proposed First Floor Plan
Scale: 1:100

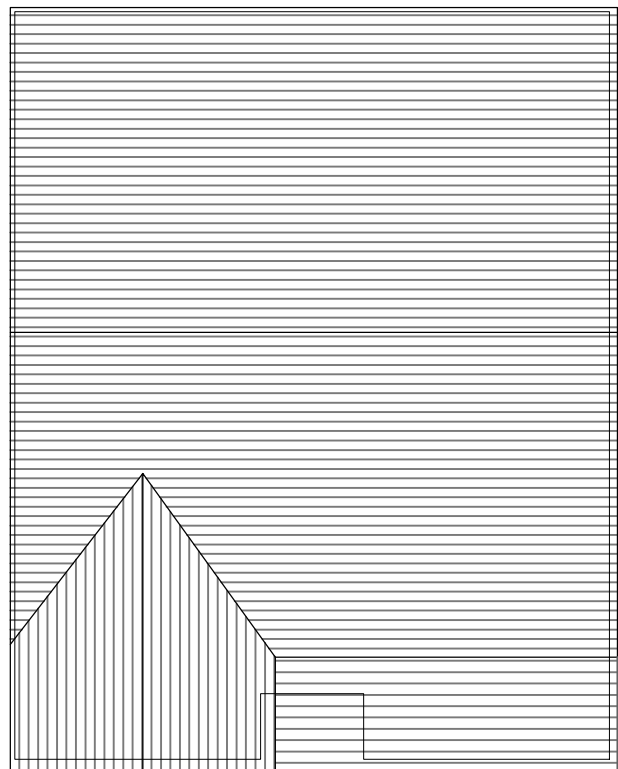

Proposed Roof Plan
Scale: 1:100




Proposed Front Elevation
Scale: 1:100

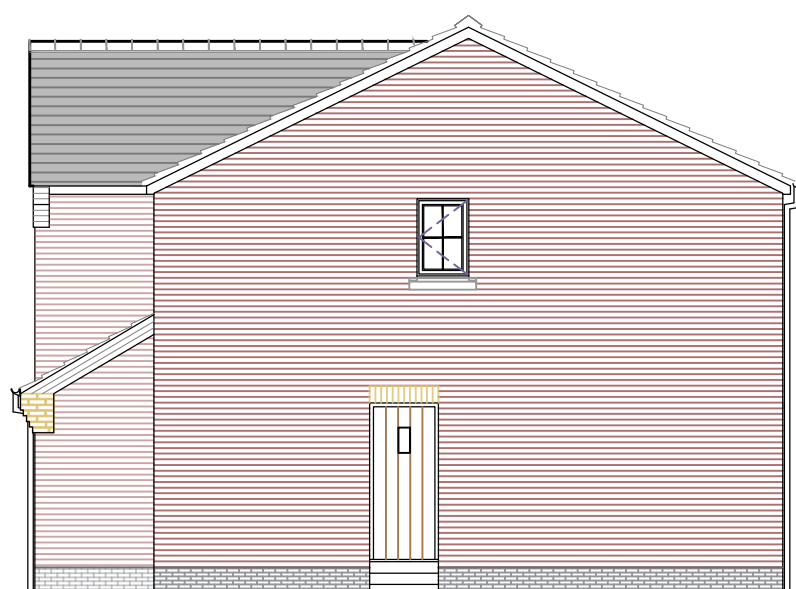

Proposed Side Elevation
Scale: 1:100




Proposed Rear Elevation
Scale: 1:100

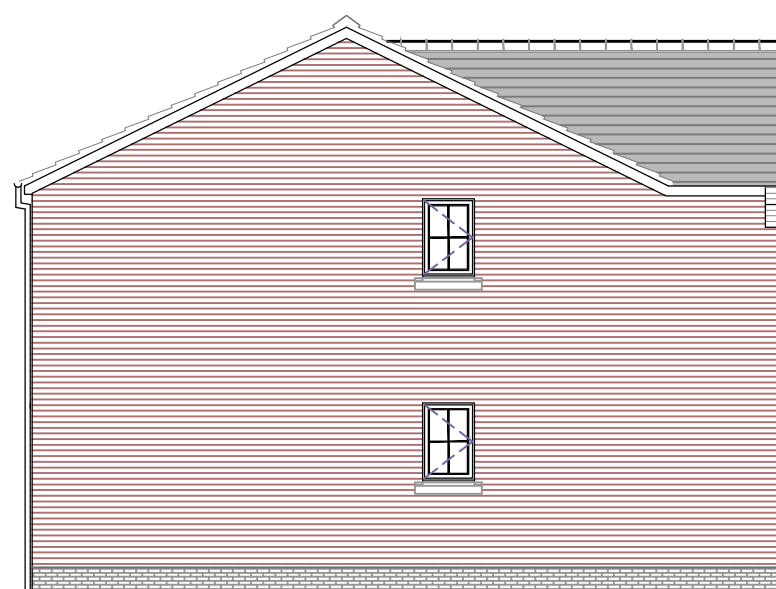


Proposed Side Elevation
Scale: 1:100


PLOT TYPE - C

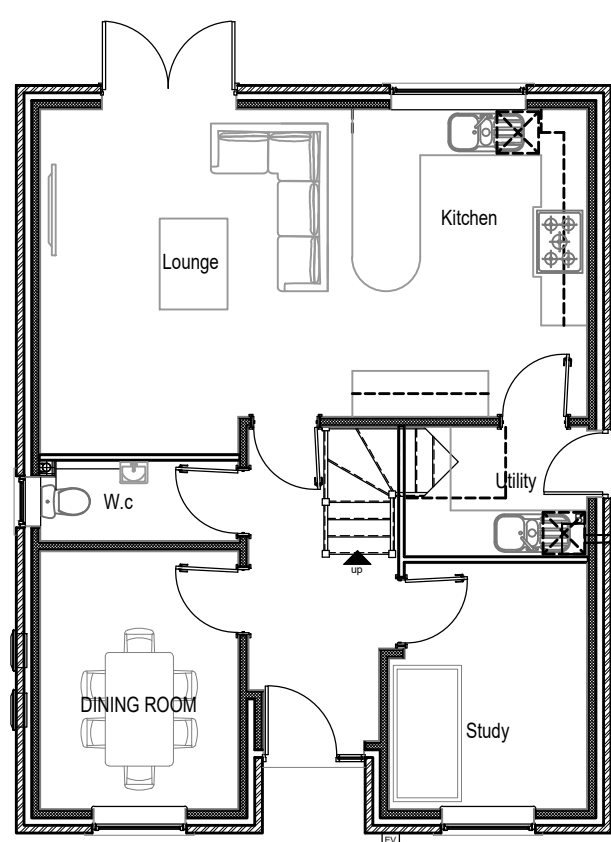

Proposed Ground Floor Plan
Scale: 1:100

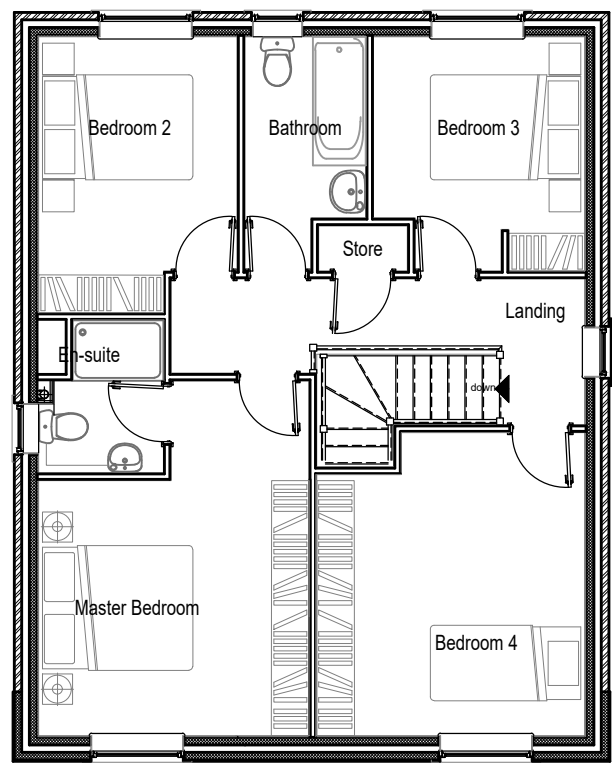

Proposed First Floor Plan
Scale: 1:100

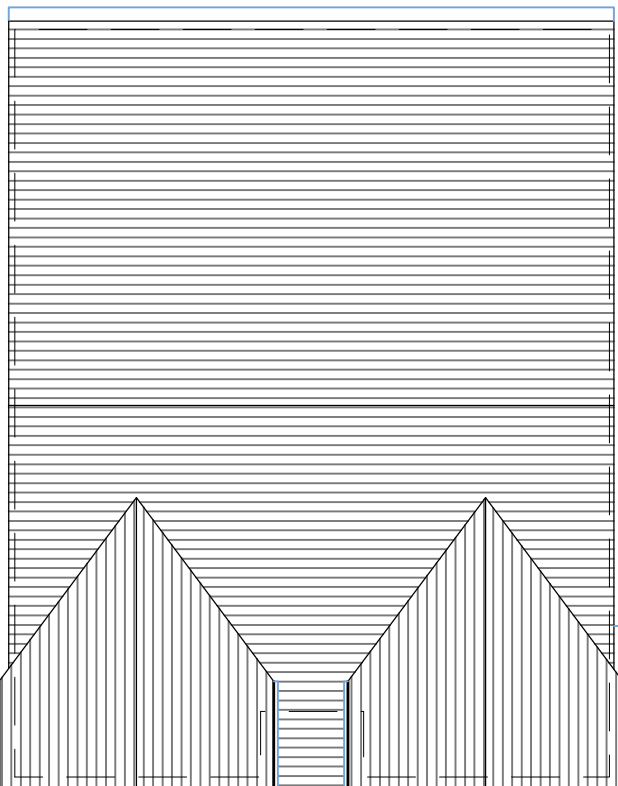

Proposed Roof Plan
Scale: 1:100



Proposed Front Elevation
Scale: 1:100



Proposed Side Elevation
Scale: 1:100



Proposed Rear Elevation
Scale: 1:100



Proposed Side Elevation
Scale: 1:100

PLEASE NOTE 1. DO NOT scale from this drawing, use figured dimensions only. 2. All dimensions to be checked on site by the contractor. 3. Please report any discrepancies to JHA Ltd immediately. 4. All setting out dimensions are approximate. To be marked out on site for approval by JHA Ltd prior to construction.		NOTES:		<table><tr><th>Ref</th><th>Date</th><th>Revision</th><th>Description of Revision</th><th>Initial</th></tr><tr><td> </td><td> </td><td> </td><td> </td><td> </td></tr></table>		Ref	Date	Revision	Description of Revision	Initial						Project / Client: PROPOSED DEVELOPMENT LAND AT WATERFOLD LANE, BURY, BL9 7JY	Issue: PLANNING ISSUE Drawing Title: PROPOSED GA / ELEVATIONS	 JHA Pulmann, 18A Bridge Street Milnrow, Rochdale, OL16 3ND T 01302 364565 E enquiries@j-h-a.co.uk W www.j-h-a.co.uk	<table><tr><td>Scale:</td><td>1:100</td><td>Date:</td><td>JUNE 2024</td></tr><tr><td>Drawn By:</td><td>JA</td><td>Checked By:</td><td>XXX</td></tr><tr><td colspan="2">Drawing No:</td><td colspan="2">Sheet Size:</td></tr><tr><td colspan="2">2024/004/103</td><td colspan="2">A1</td></tr></table>	Scale:	1:100	Date:	JUNE 2024	Drawn By:	JA	Checked By:	XXX	Drawing No:		Sheet Size:		2024/004/103		A1	
Ref	Date	Revision	Description of Revision	Initial																															
Scale:	1:100	Date:	JUNE 2024																																
Drawn By:	JA	Checked By:	XXX																																
Drawing No:		Sheet Size:																																	
2024/004/103		A1																																	