

© This Drawing & Design is the copyright of TM Architecture Ltd and should not be reproduced without written consent.


Contractors are to check all levels & dimensions on site prior to site works commencing & report discrepancies to the Designers.

DO NOT SCALE FROM THIS DRAWING


PLANNING



Location Plan
Scale 1 : 1250

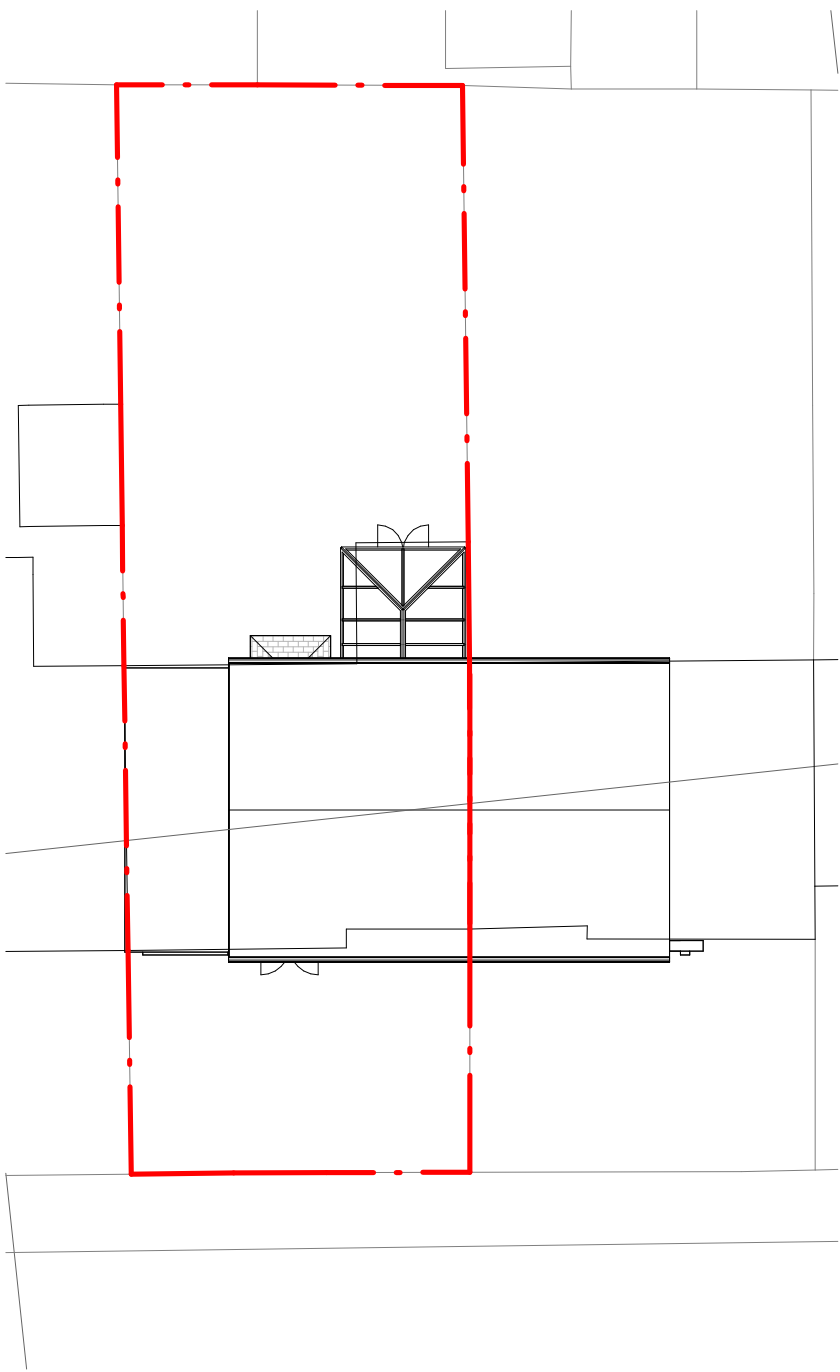


Existing Site Plan
Scale 1 : 200

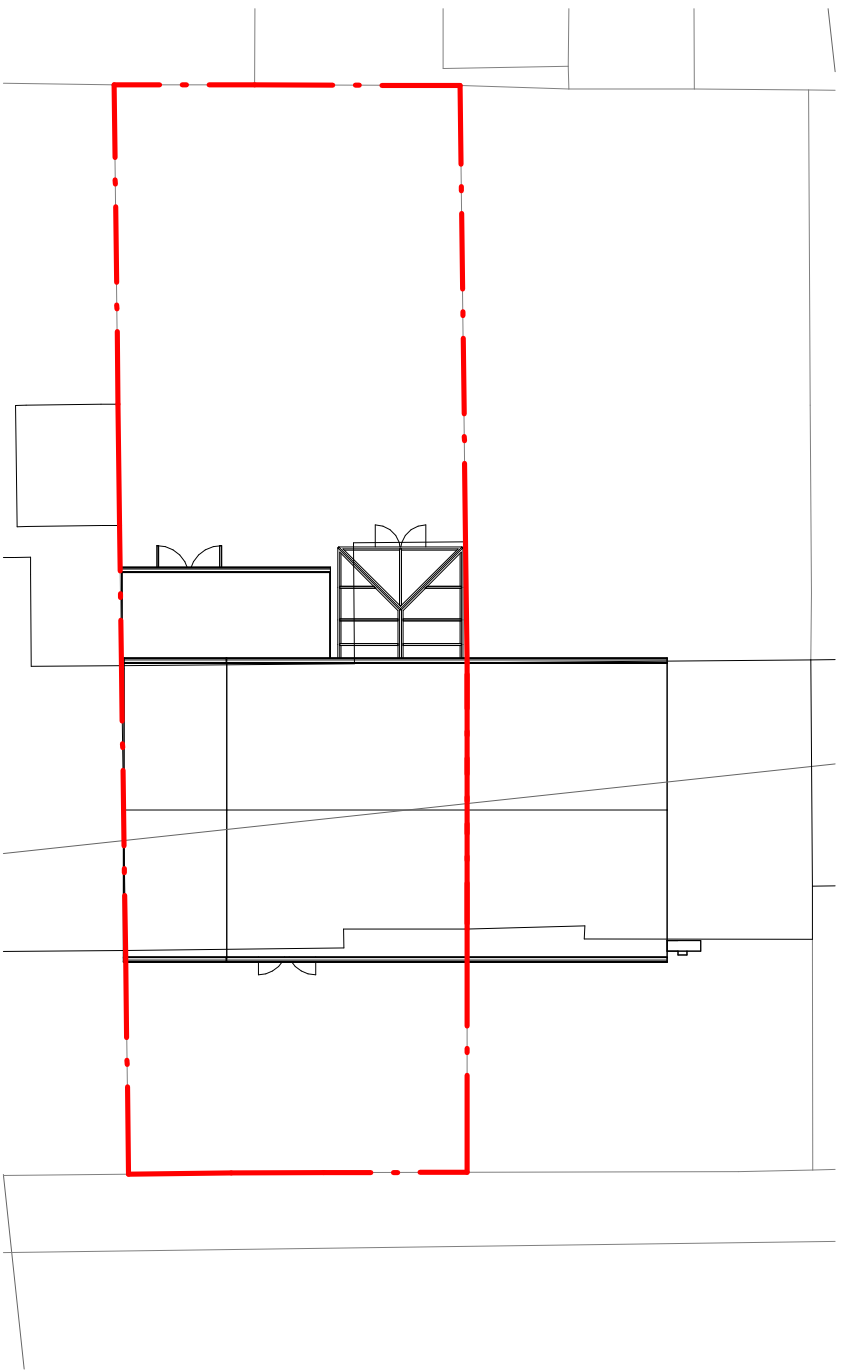

Proposed Site Plan
Scale 1 : 200

0m 2m 4m 6m 8m 10m

Scale Bar 1:100 @ A1

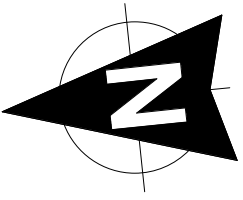

A	Scale amended	TM		
Rev	Description	by	Chk by	Date
Project: Residential Extension				
81 Warwick Road				
Title: Existing & Proposed Site Plan				
Client: Mr G Smith				
Drawn By: TM Checked By: TM on May 2024				
Original Size: A1 Project Number: TMA-1146				
Drawing Number: SI- 00-DR-A-0800 REV A				