


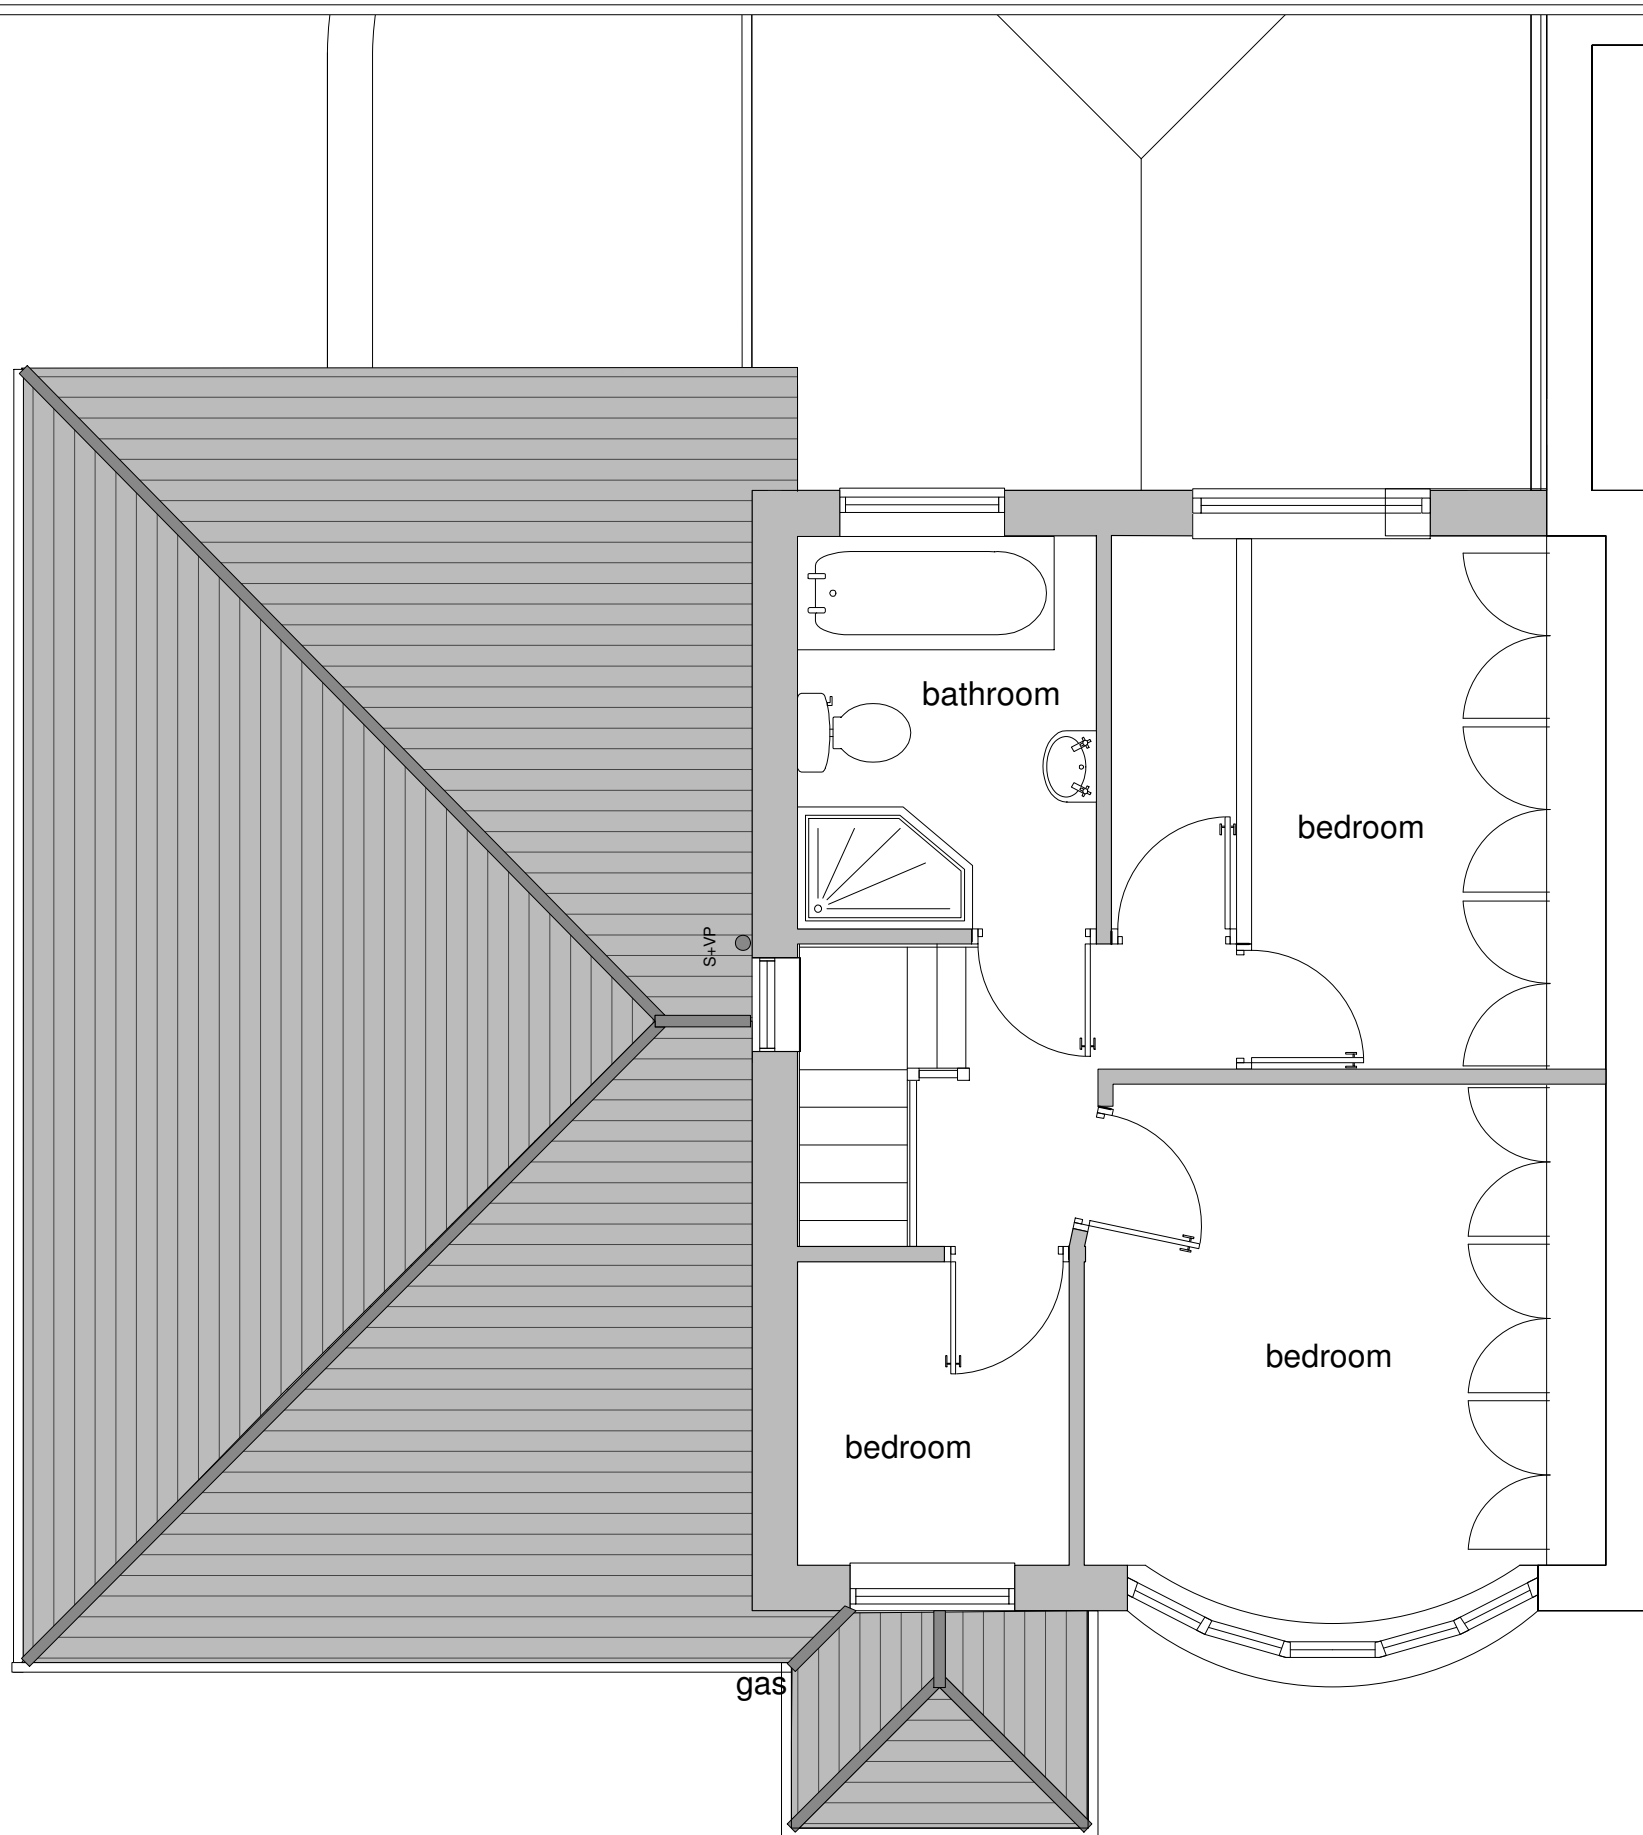

FIRST FLOOR PLAN
as proposed
Scale 1:50 @ A3

**SUBJECT TO PLANNING AND
BUILDING REGULATION APPROVAL**
**Commencement on site before full
Building Regulation approval at own risk**

revisions			

project
Proposed Flat Roof to Pitched Roof
Conversion
at
91 Hollin Lane, Middleton,
M24 5LA.
client
Mr & Mrs P. Crux

drawing FIRST FLOOR PLAN as proposed	date July.2023
	drawing
	scale as indicated @ A3
status Planning Submission	D rev.
Provisional Copy	