


AS PROPOSED ROOF PLAN - 1:50

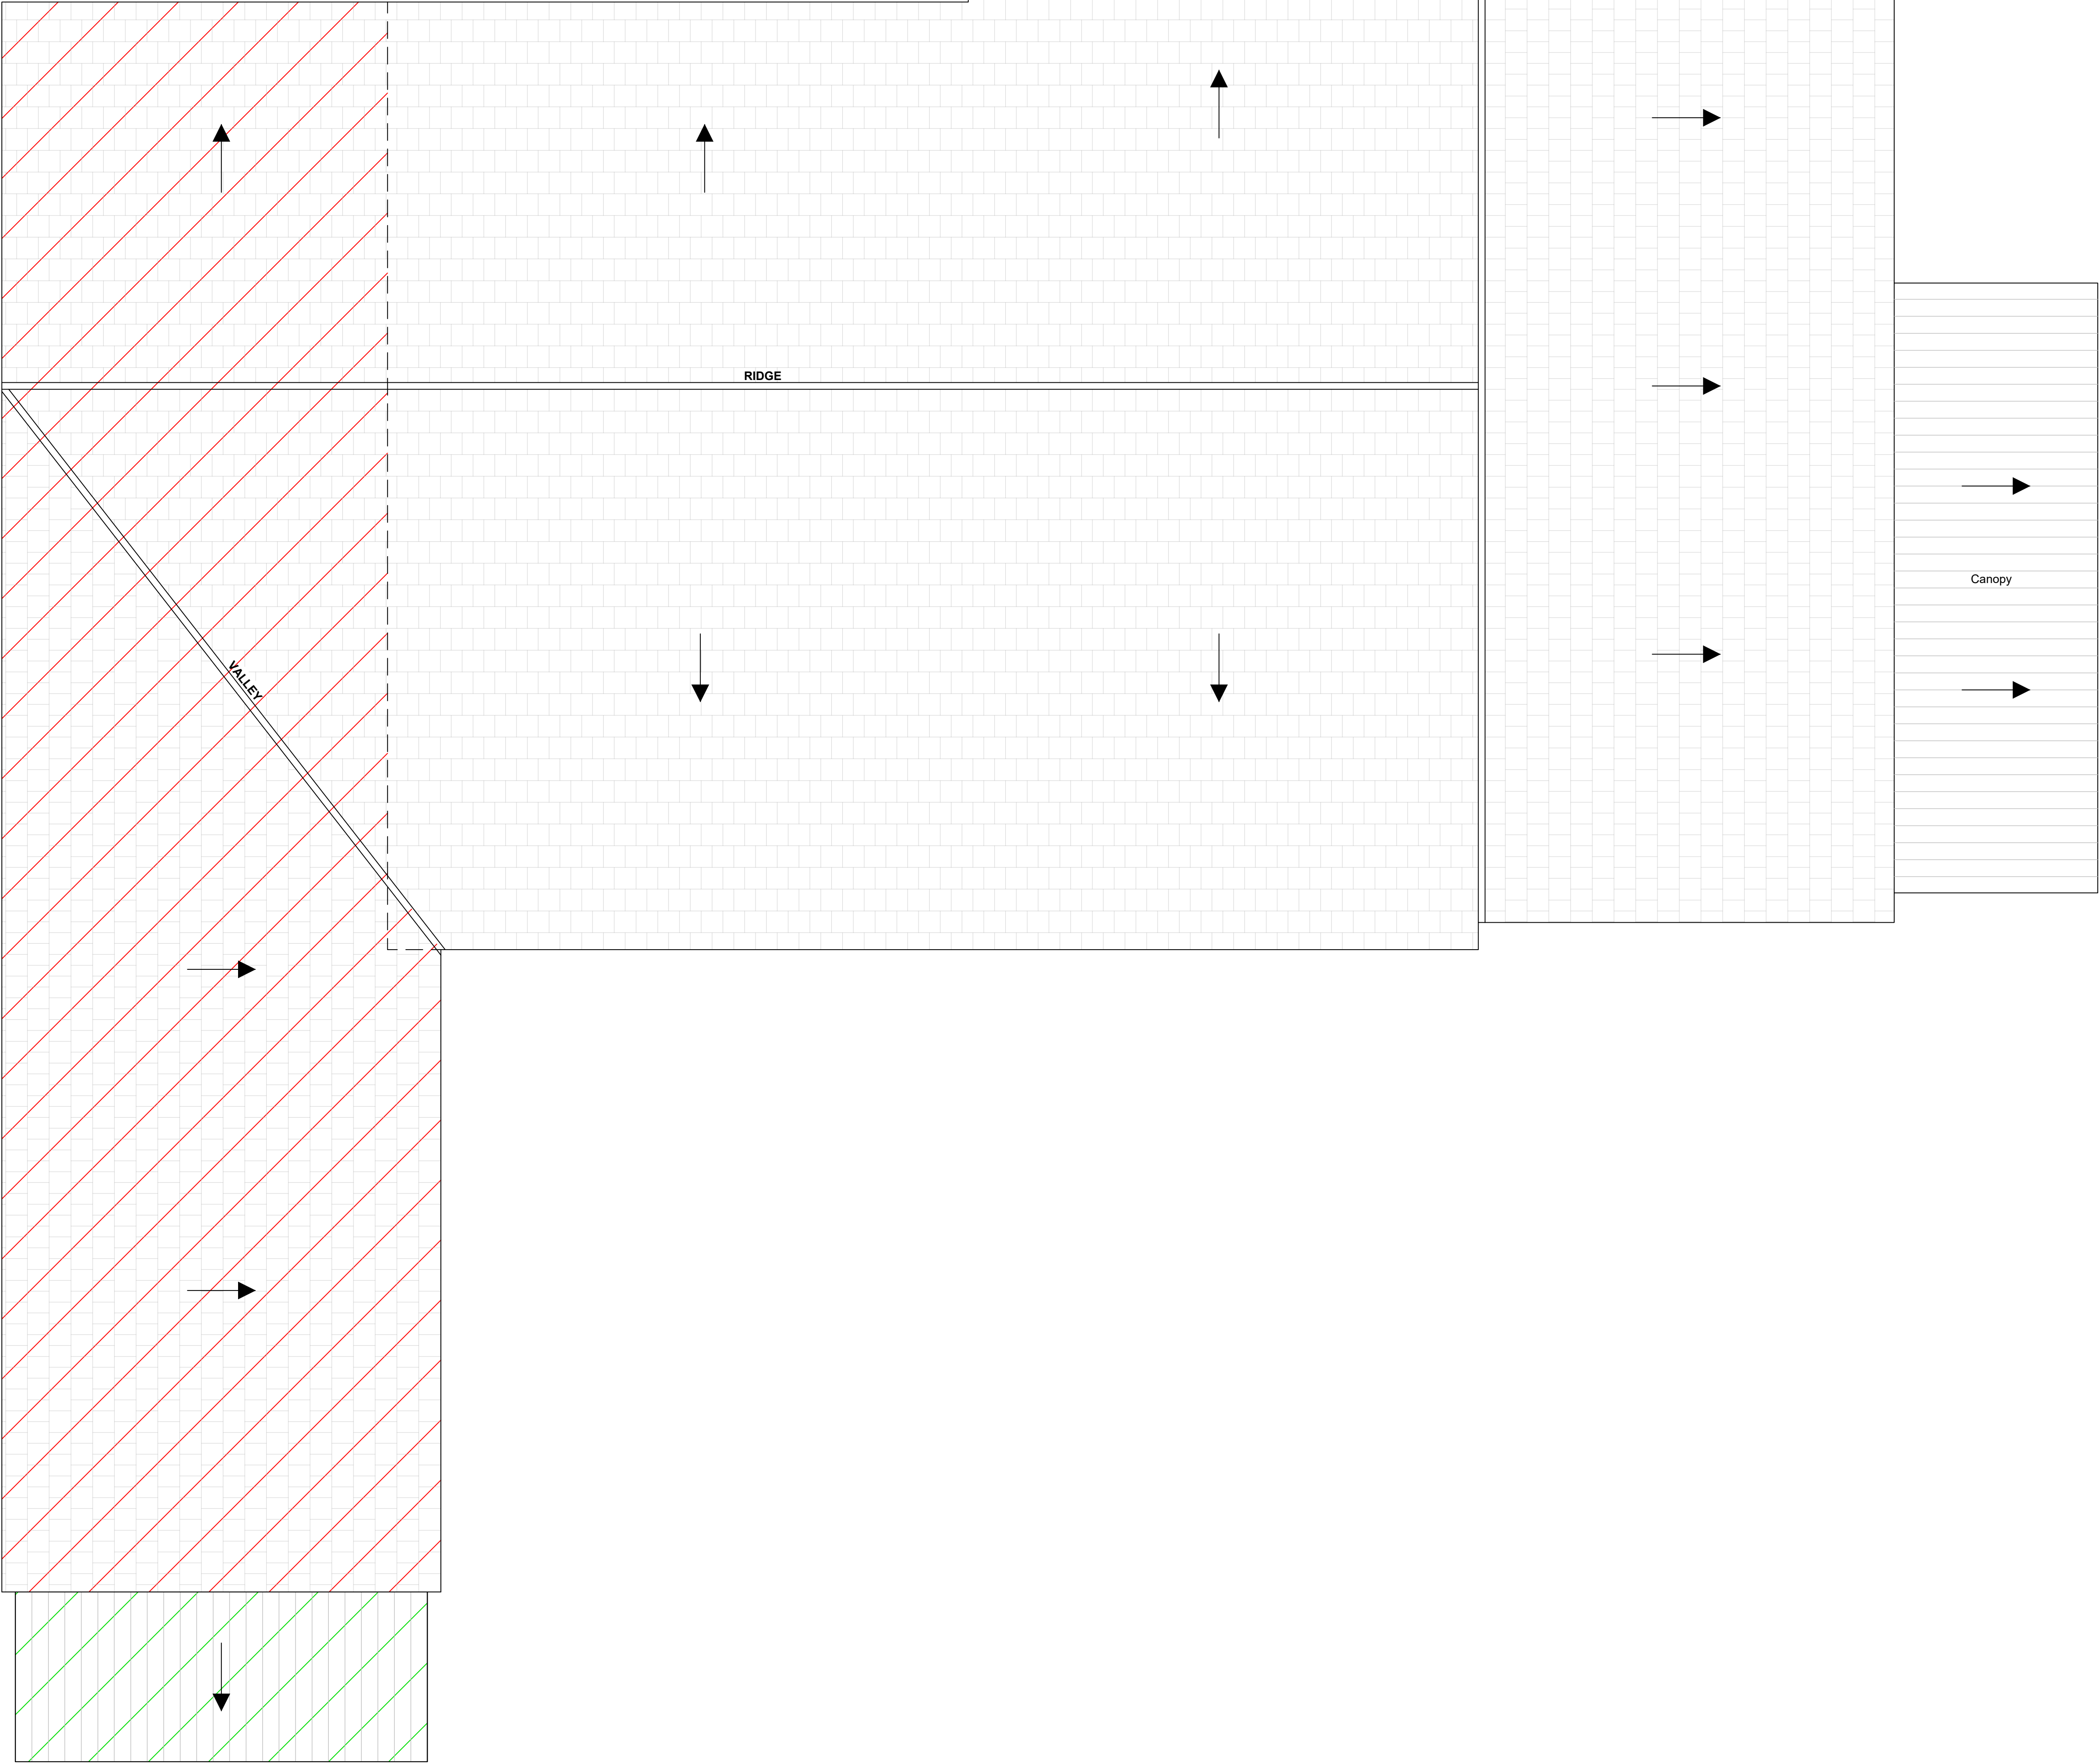

Note:
Contractor is to verify all dimensions and levels on site prior to site works commencement. Under no circumstances are any dimensions or levels to be scaled from this drawing number for the purpose of manufacturing components. Contractor to report any discrepancies to the Designer.

DRAWING KEY

 Denotes area of proposed pitched roof structure over new extension, to be tied into existing structure.

 Denotes area of proposed canopy.

REVISION		DESCRIPTION		DATE
A		PLANNING - INCLUSION OF CANOPIES		APRIL 24
--		PLANNING		MAR 24
SCALE	ORIGINAL SIZE	SIGNATURE		DATE
1:50		DRAWN	JC	APRIL 2024
A1		CHECKED	LK	APRIL 2024
	APPROVED	MB	APRIL 2024	
This drawing is copyright and may not be reproduced or made use of unless expressly agreed by M Bradbury Consulting Ltd				
CLIENT				
The Board of Governors Deepish Primary Academy Derby Street Rochdale OL11 1LT				
PROJECT				
S.E.N Building Redevelopment & Safeguarding Works				
 Bradbury CONSULTING CHARTERED SURVEYORS 59 Wilmslow Road, Handforth, Cheshire, SK9 3EN WEB: www.bradbury-consulting.co.uk TEL: 01625 522 209				
TITLE				
As Proposed Roof Plan				
JOB NUMBER				
2023.036				
DRAWING NUMBER				
2023.036.PL08A				