



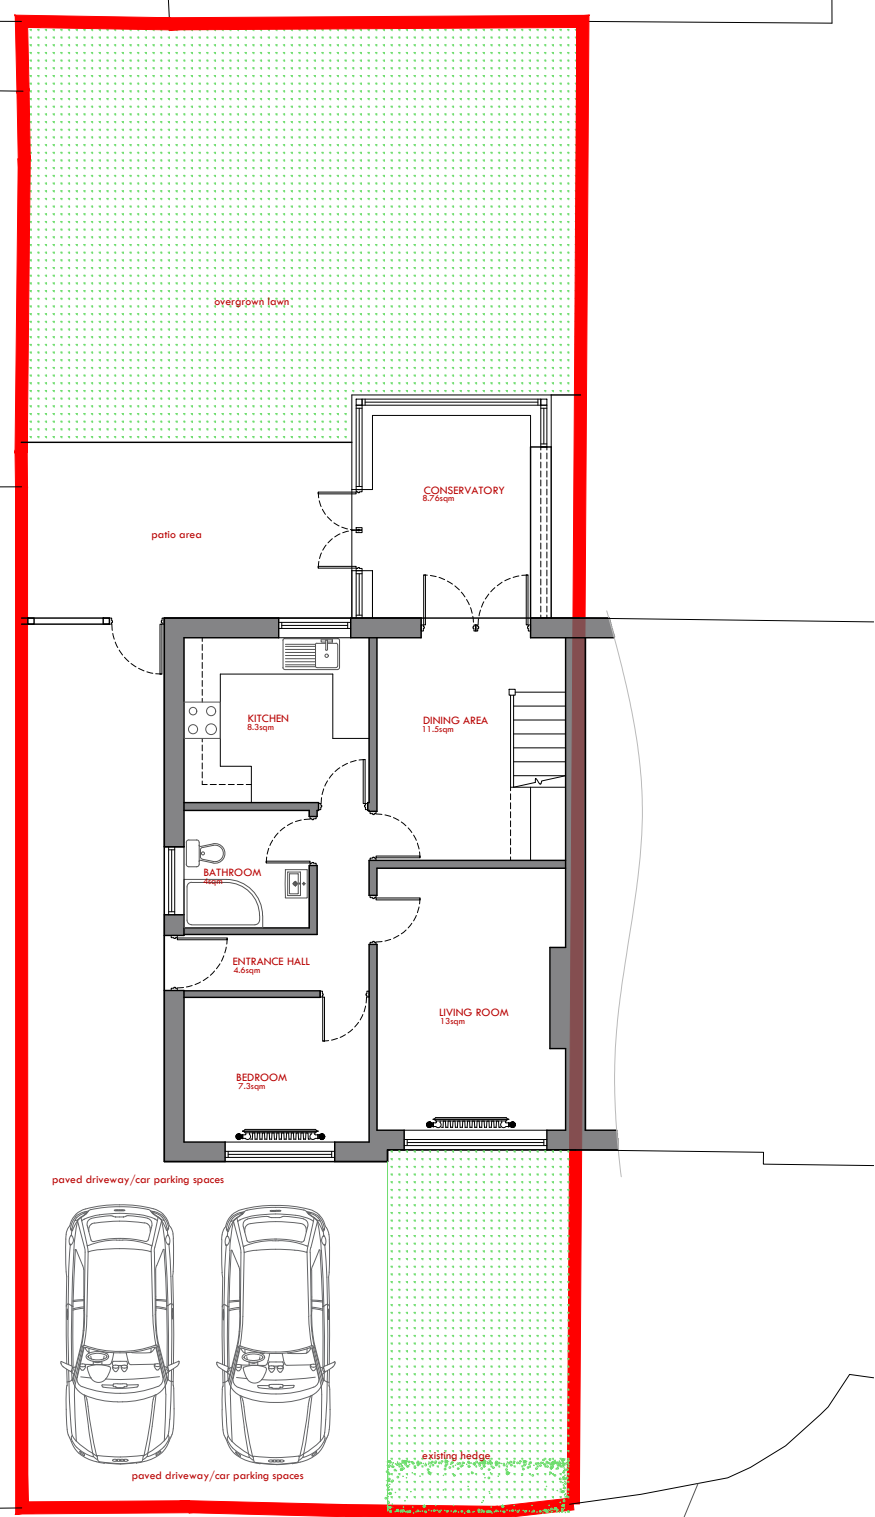

EXISTING SITE LAYOUT PLAN

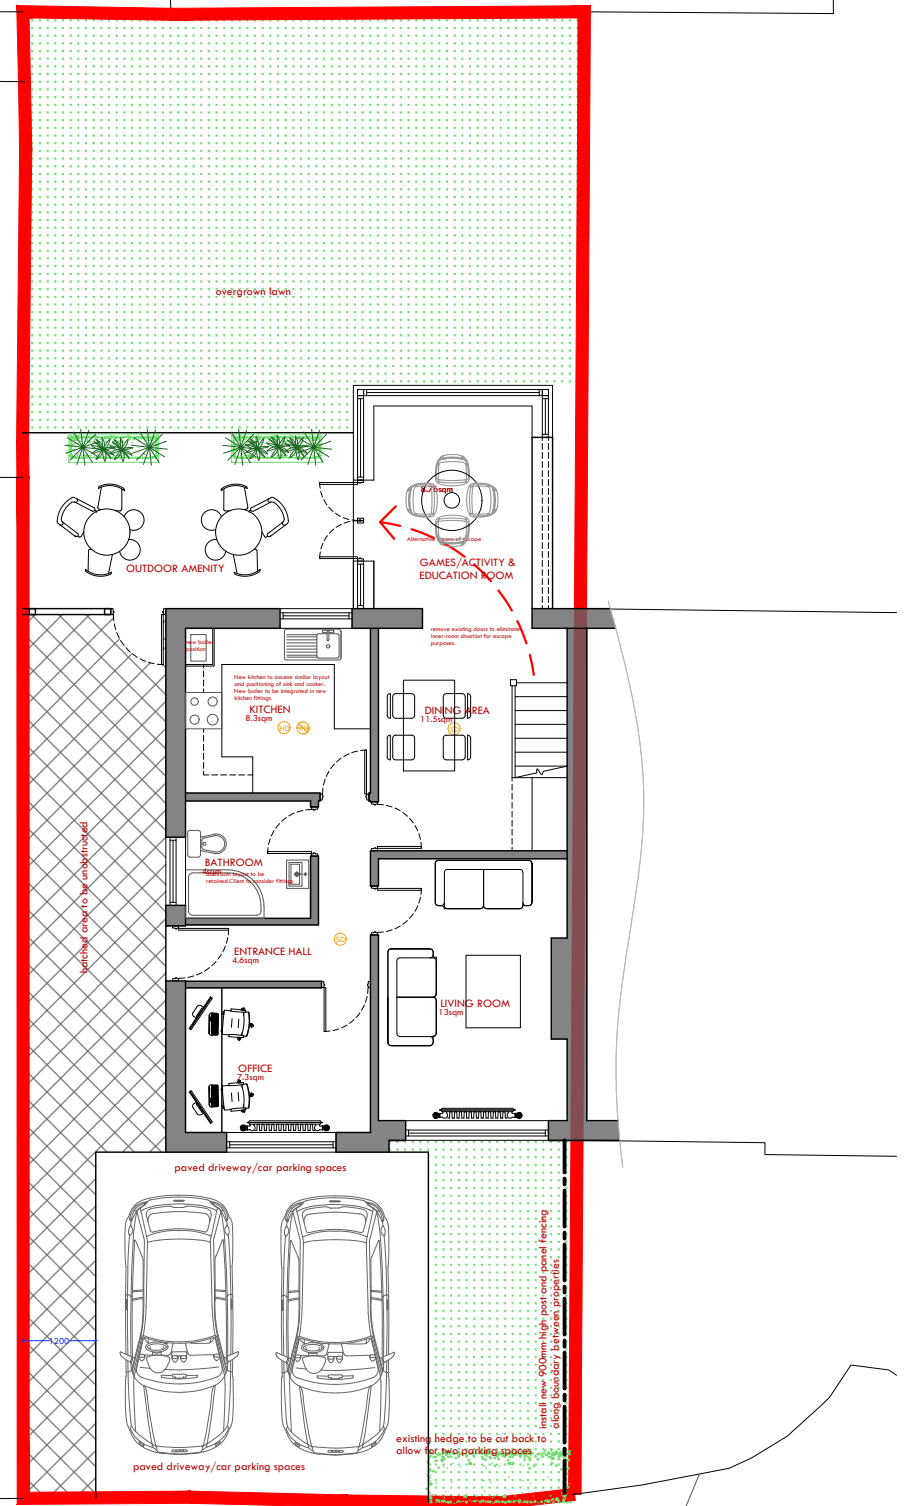

PROPOSED SITE LAYOUT PLAN

Rev	Amendments	Date
Project Title: Proposed Change of Use from C3 Use to C2 Use		
Client: Bellbrooke Care Ltd		
Site Address: 6 Kensington Close, Shaw, Rochdale		Postcode: OL16 3HJ
Drawing Sheet: Existing and Proposed Site Plans		
Drawing Status: Planning		
Proj No: 24-244	Dwg No: P-002	Scale: 1:125 @ A3
Designed By: TAMK	Drawn By: RK	Checked By: MKWA
Date of 1st Issue: 17.09.2024		Rev: 00
Only figured dimensions are to be used. All dimensions to be checked on site prior to construction, order or manufacture of any element. In the event of any discrepancy, notify MKW Architecture Ltd immediately. This drawing remains the copyright of MKW Architecture Ltd and shall not be copied in whole or part without prior written consent of the Company Director.		
MKW Architecture Ltd Suite 31, East Business Centre, Dawry St, Oldham, OL8 2PF T: +44(0)7932932599 E: info@mkwarchitecture.com W: www.mkwarchitecture.com		