


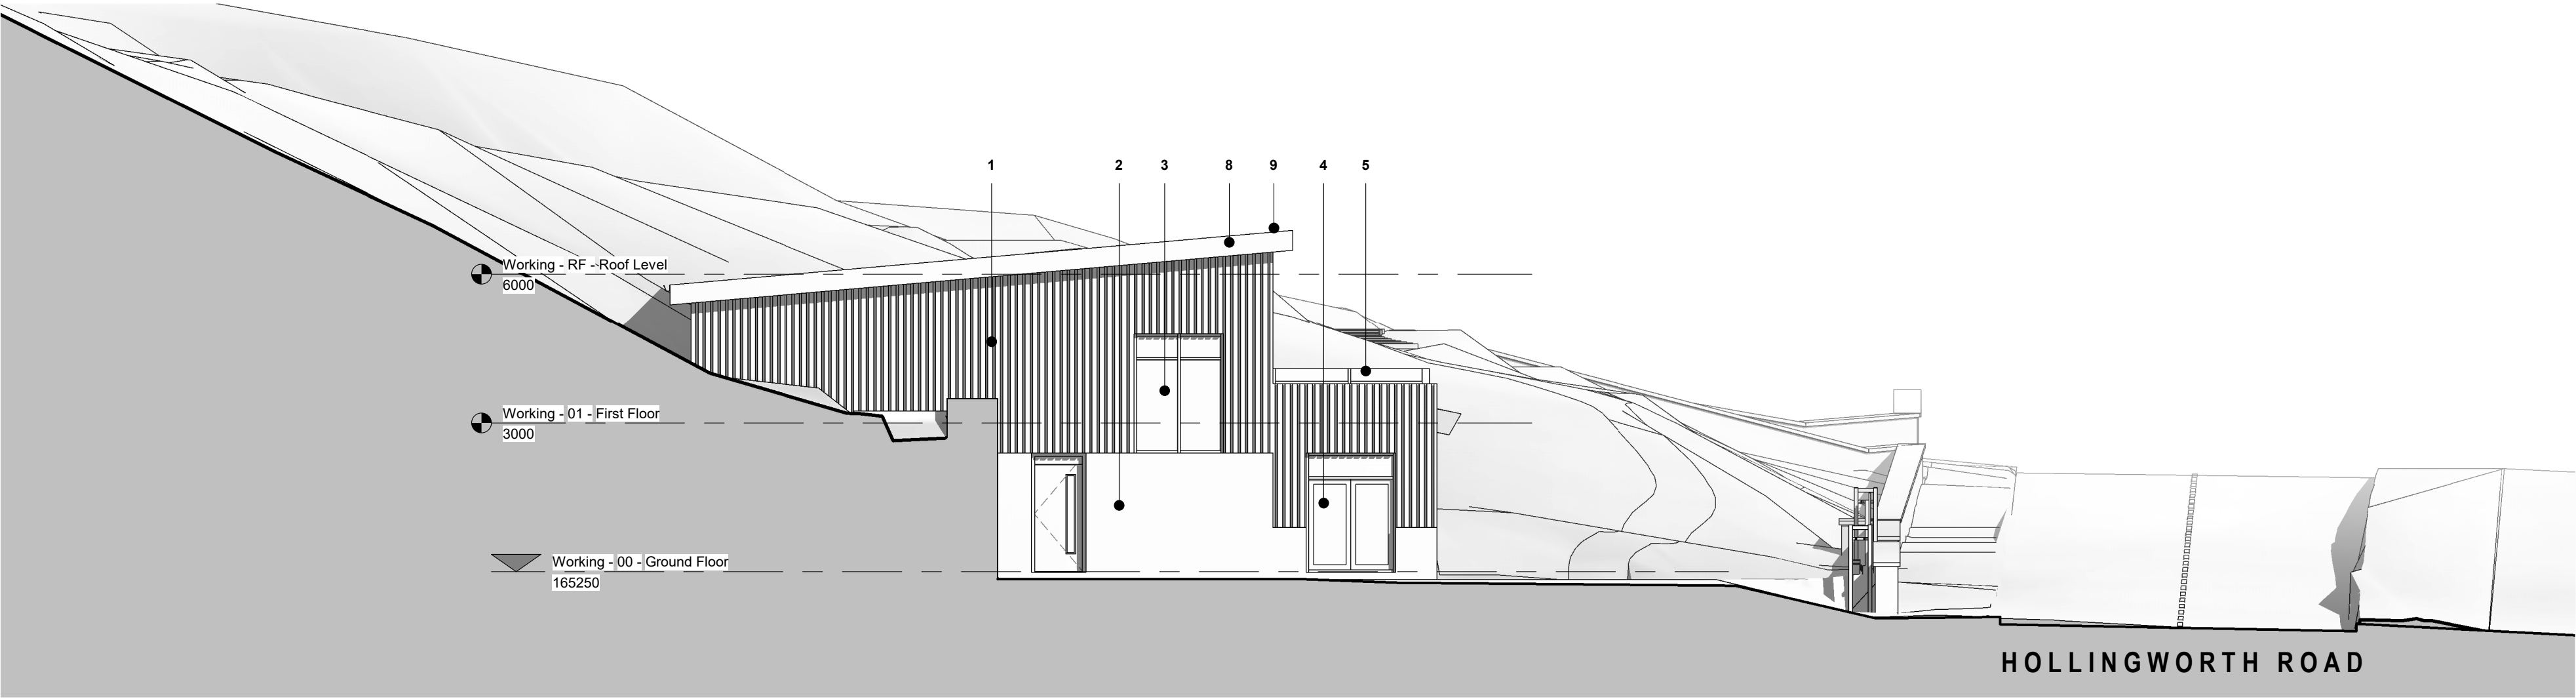


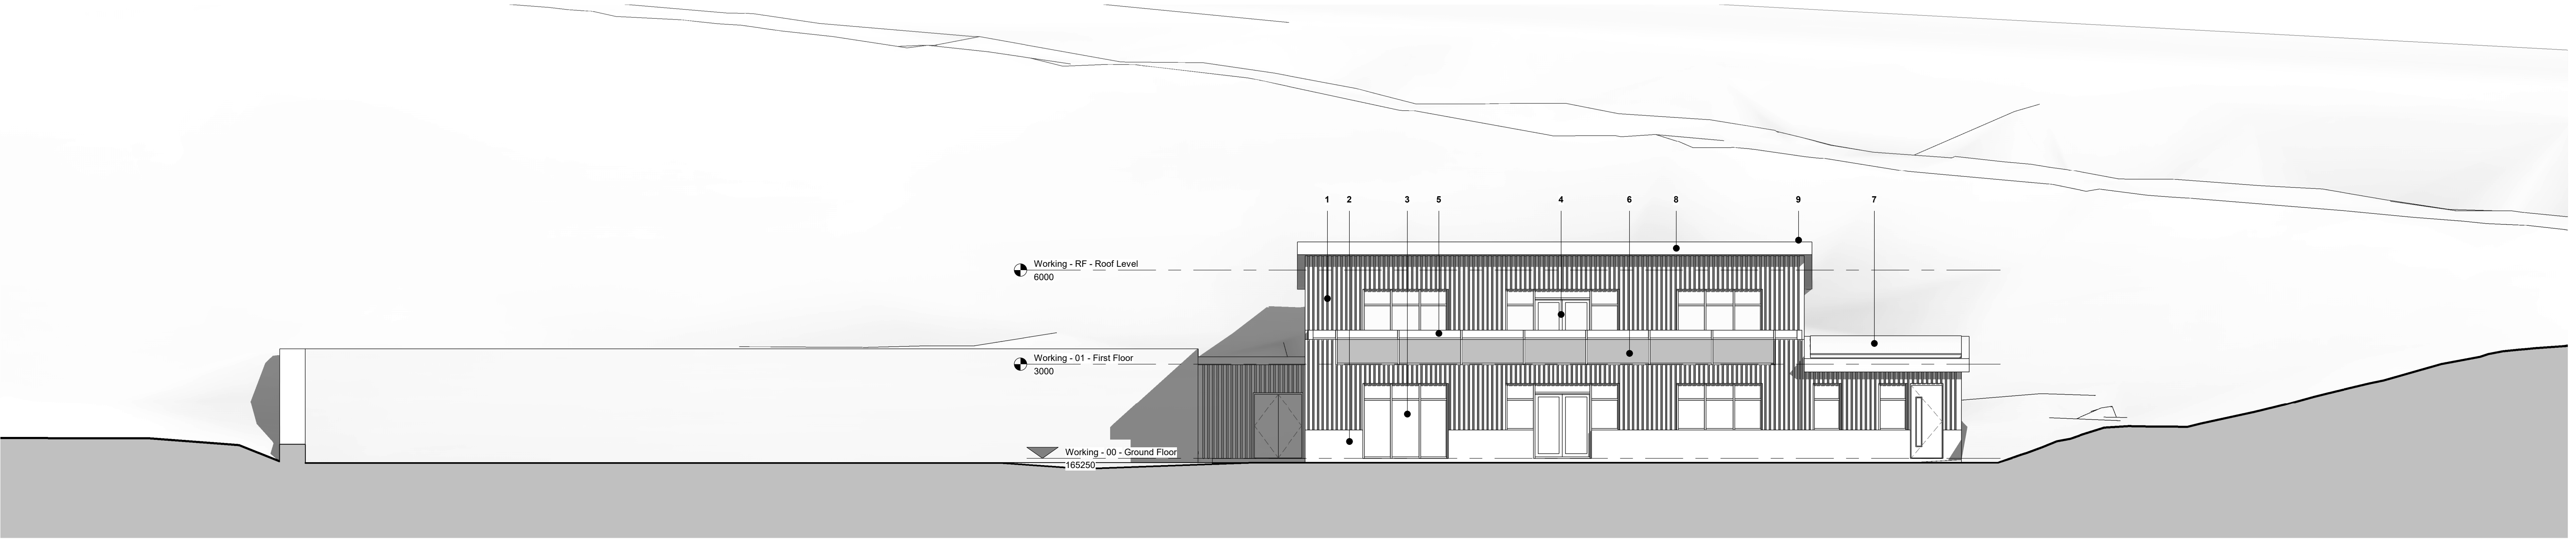

1 NORTH ELEVATION
1 : 100

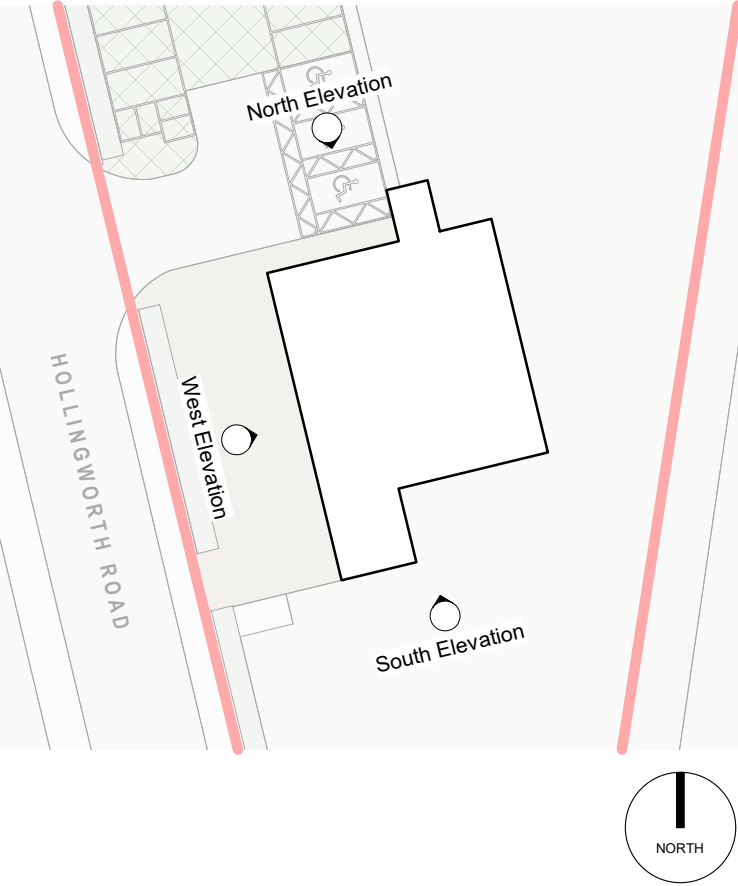

2 WEST ELEVATION
1 : 100

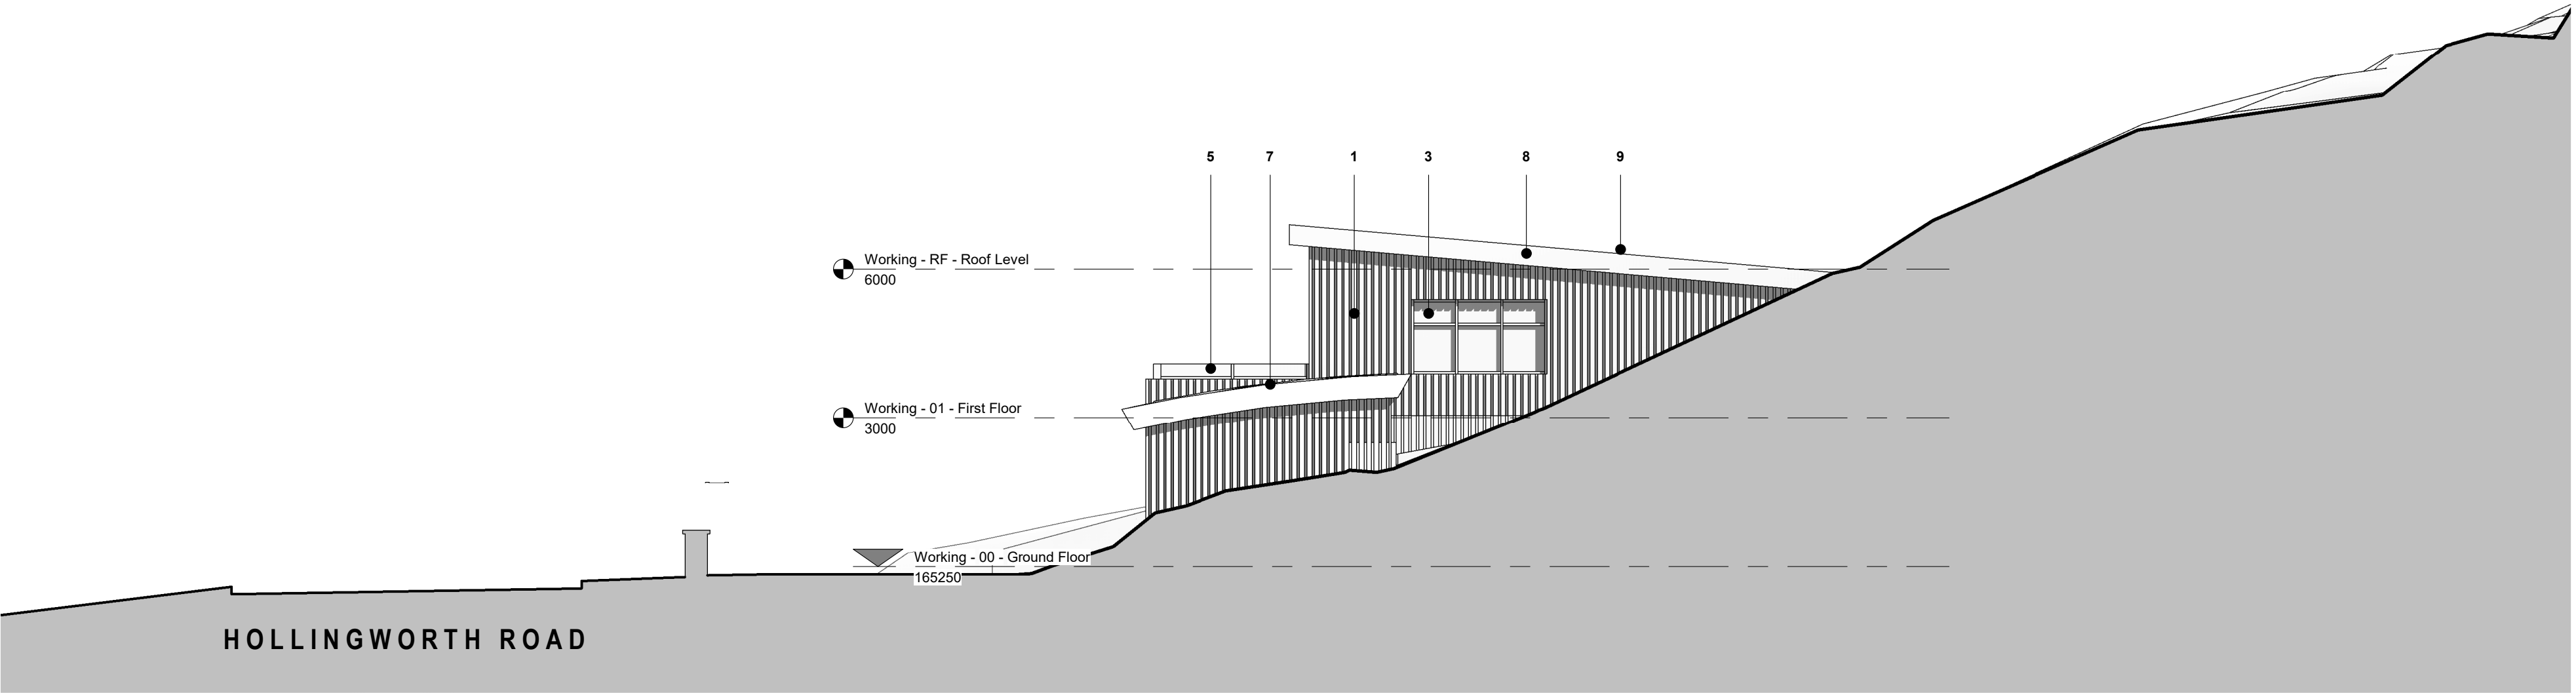

3 SOUTH ELEVATION
1 : 100

010203040510.0m

The copyright of this drawing is vested with Corstorphine & Wright Ltd and must not be copied or reproduced without the consent of the company.

02 PLANNING ISSUE
01 UPDATED FOLLOWING CONSULTANT COMMENTS
00 FIRST ISSUE
Rev. Description

19.07.2022 JS RE
08.06.2022 FG RE
23.05.2022 FG RE
Date Drw. Chk.

Material Specification:

1. Vertical slatted timber cladding
2. Natural random stone panel
3. PPC Aluminium framed windows - Dark Grey
4. PPC Aluminium framed doors with glazed panels - Dark Grey
5. Frameless glazed balustrade

6. Green wall panel (refer to landscaping information for further detail)
7. Curved green roof (refer to landscaping information for further detail)
8. PPC metal fascia / gutter - Dark Grey
9. Colour coated profiled metal composite roof decking - Goosewing Grey

Client:
Bank Top Farm

Project:
Bank Top Farm, Littleborough

Drawing Title:
Proposed Elevations

Drawing Status:
PLANNING

Manchester Studio
The Stables, Paradise Wharf, Ducie Street, Manchester, M1 2JN
0161 272 8100
corstorphine-wright.com

Drawing No.
21358-2151

Revision
P-02

Drawn	Checked	Paper Size	Scale	Date
FG	RE	A1	As indicated	16/05/22