

VE\_A3\_v1.2 Plotted By: Rob Greenwood on 24.11.2022 at 5:29 PM


THIS DRAWING REMAINS THE PROPERTY OF VITAL ENERGI AND MUST NOT BE REPRODUCED, COPIED, OR HANDED OVER TO A THIRD PARTY WITHOUT PRIOR WRITTEN CONSENT. UNCONTROLLED COPY IF PRINTED

GENERAL NOTES:


ALL BUILDERS WORK IS TO BE CONSTRUCTED IN ACCORDANCE WITH THE CURRENT AND RELEVANT BUILDING REGULATIONS AND BRITISH STANDARDS. MANUFACTURERS INSTALLATION/ GUIDANCE NOTES ARE TO BE READ IN CONJUNCTION TO TASK BEING CARRIED OUT.

ALL DIMENSIONS ON DRAWING ARE IN MILLIMETERS UNLESS OTHERWISE STATED. ALL LEVELS ON DRAWING ARE IN METERS UNLESS OTHERWISE STATED.


ALL MATERIALS AND WORKMANSHIP SHALL BE IN ACCORDANCE WITH THE RELEVANT SPECIFICATIONS AND BRITISH STANDARDS

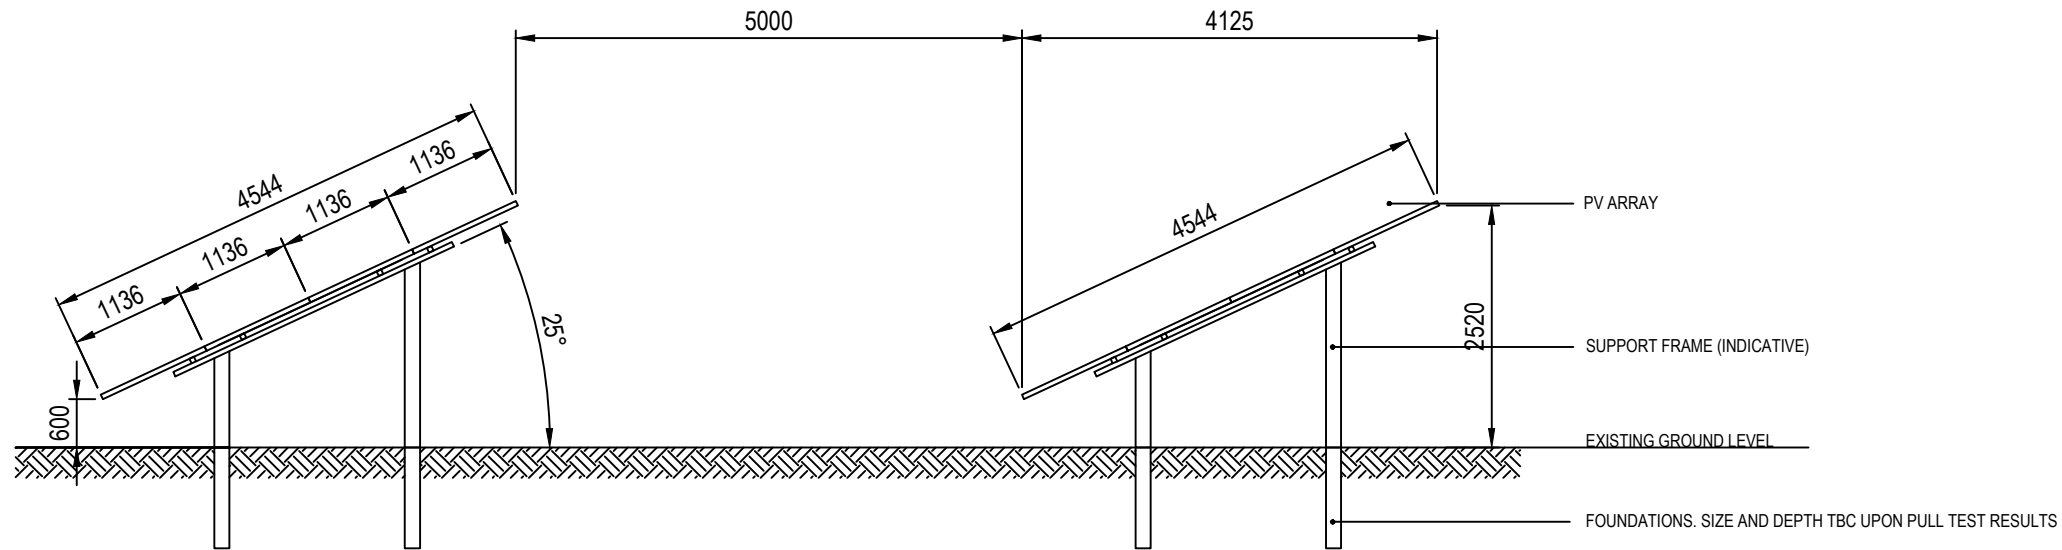

PV ARRAY SECTION THROUGH - TYPICAL TABLE ARRANGEMENT  
SCALE 1:75

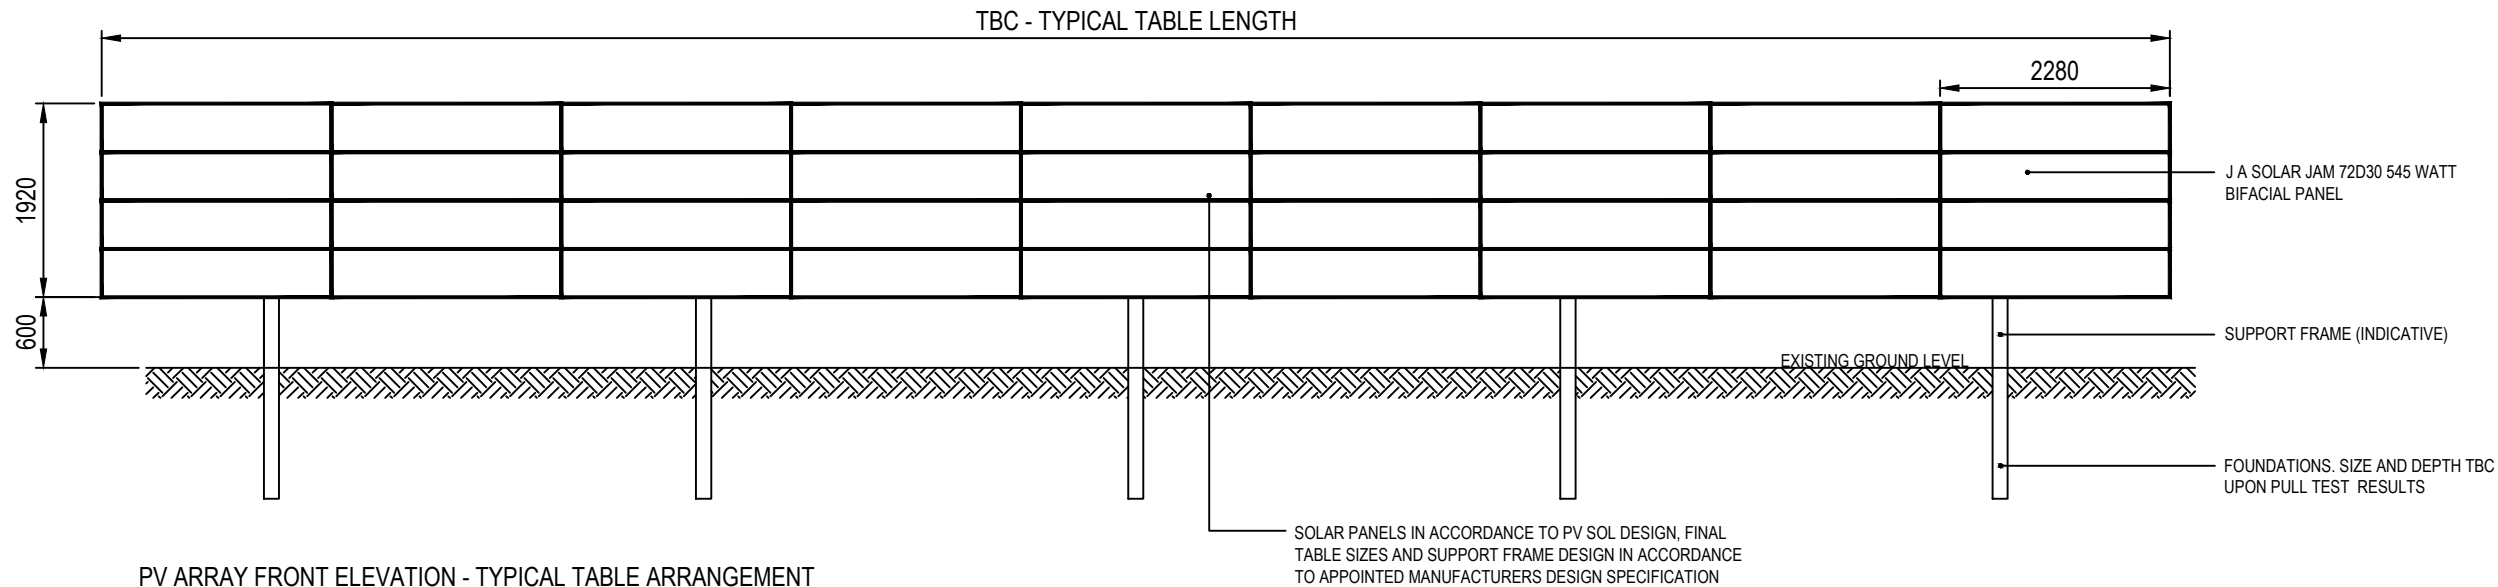

PV ARRAY FRONT ELEVATION - TYPICAL TABLE ARRANGEMENT  
SCALE 1:75

 

ISSUED FOR  
APPROVAL

|     |          |                                             |     |     |     |
|-----|----------|---------------------------------------------|-----|-----|-----|
| P4  | 24.11.22 | PANEL CLEARENCE TO GROUND INCREASE TO 600MM | PM  | RG  | DO  |
| P3  | 23.11.22 | PANEL HEIGHT LOWERED                        | WE  | RJR | BMc |
| P2  | 21.11.22 | ADDITIONAL DIMENSIONS ADDED                 | WE  | RJR | BMc |
| P1  | 17.11.22 | ISSUED FOR APPROVAL                         | WE  | RJR | BMc |
| REV | DATE     | DESCRIPTION                                 | DRW | CKD | APP |

VITAL ENERGi.  
Century House,  
Roman Road, Blackburn  
United Kingdom, BB1 2LD.  
Tel: +44 (0)1254 296 000  
Fax: +44 (0)1254 296 040



Project: CHAMBER HOUSE

Title: TYPICAL ELEVATION &SECTION  
THROUGH SOLAR ARRAY



|      |            |       |      |       |    |
|------|------------|-------|------|-------|----|
| DATE | 17.11.2022 | SCALE | 1:75 | SHEET | A3 |
|------|------------|-------|------|-------|----|

|                         |               |             |
|-------------------------|---------------|-------------|
| FOR APPROVAL            | Status:<br>S4 | Stage:<br>3 |
| 50716-VE-SW-XX-S-A-XX01 | Drg-No:       | Rev:<br>P4  |