




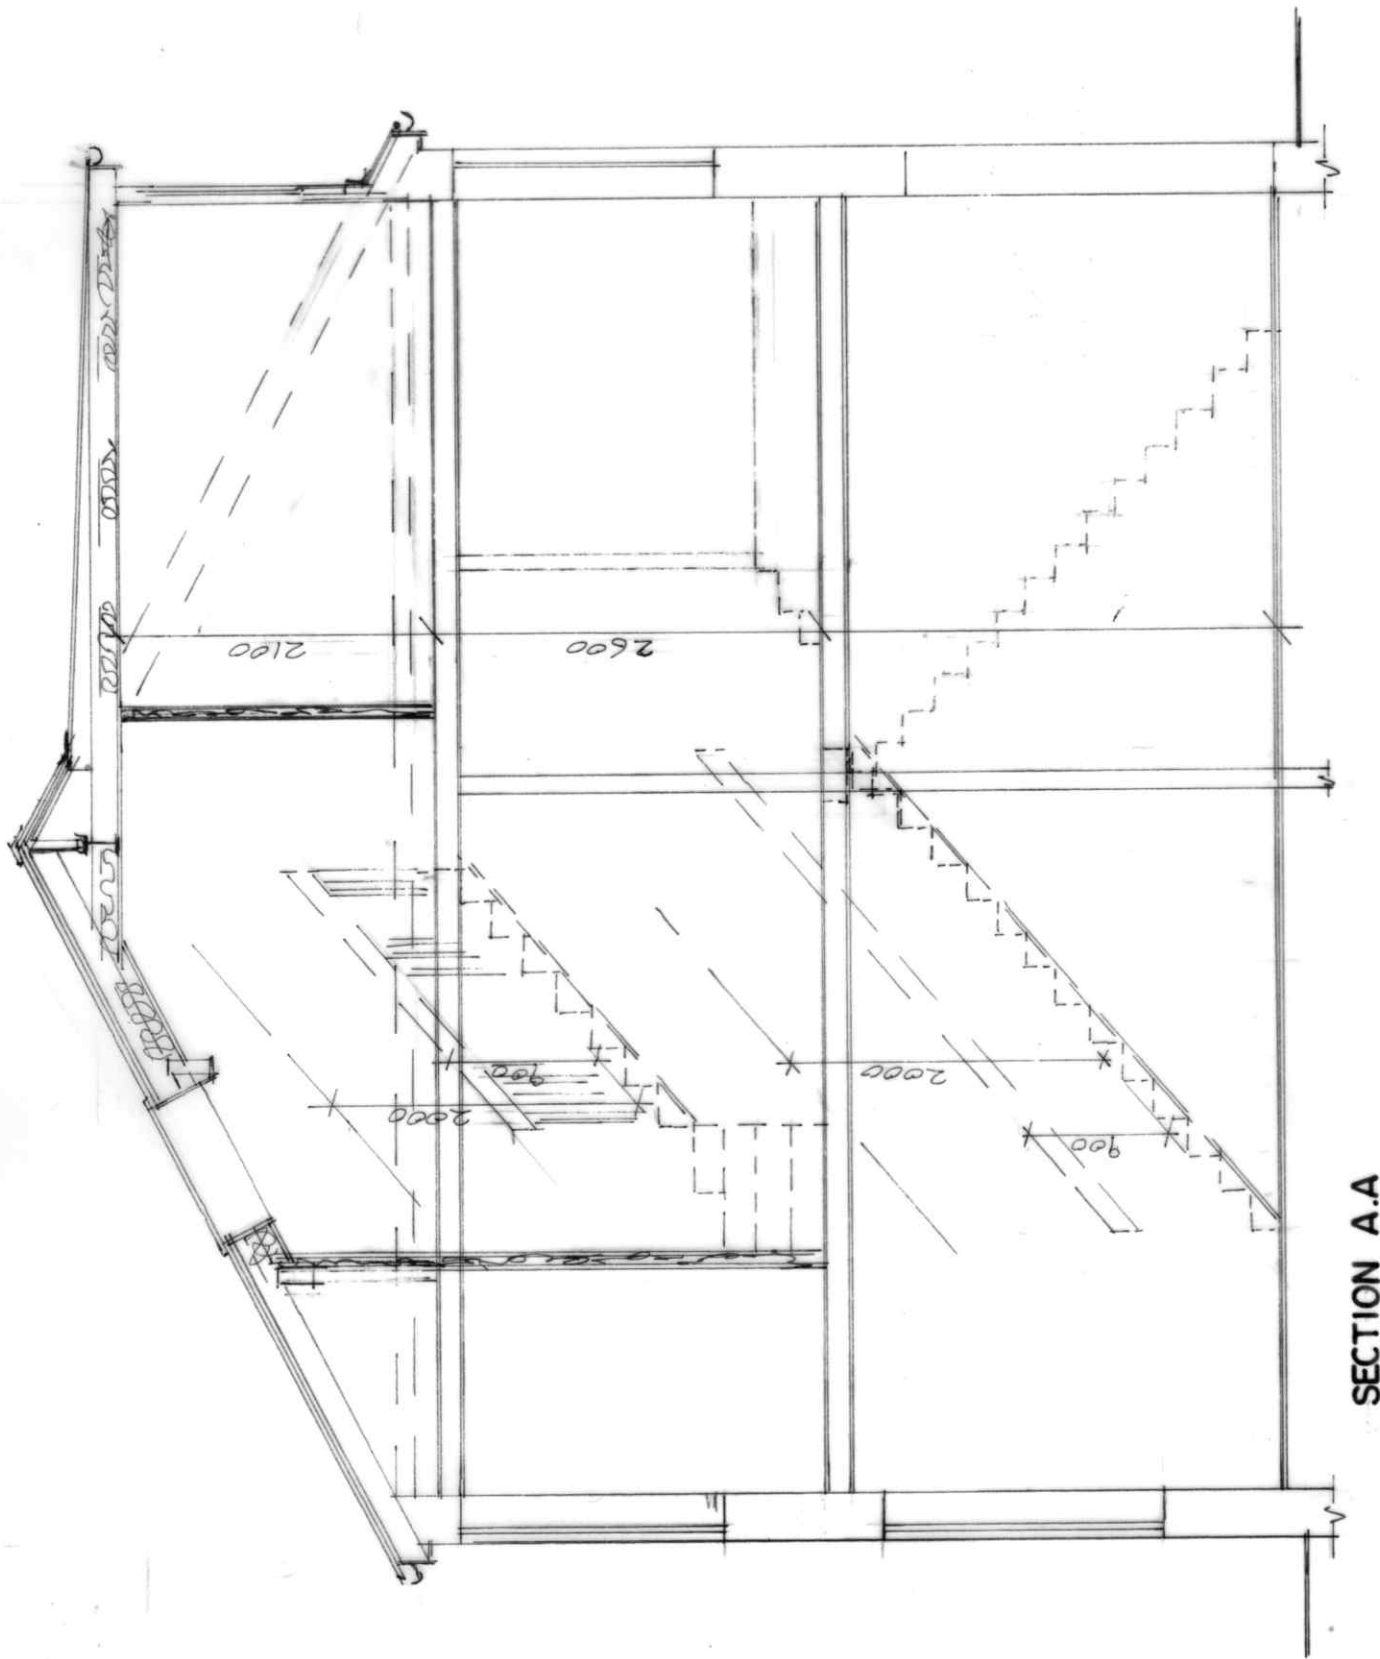

SECTION A.A

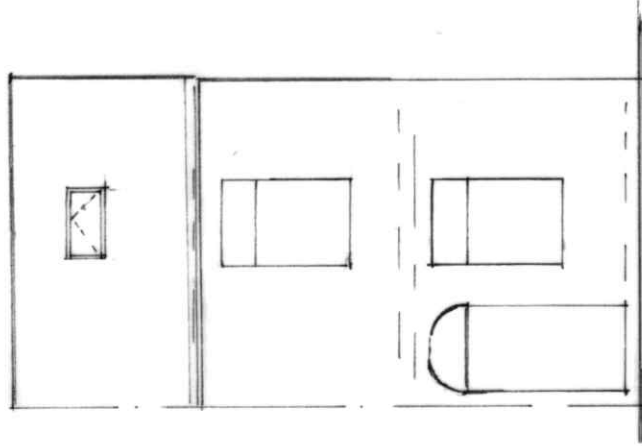

FRONT ELEVATION
(PROPOSED)

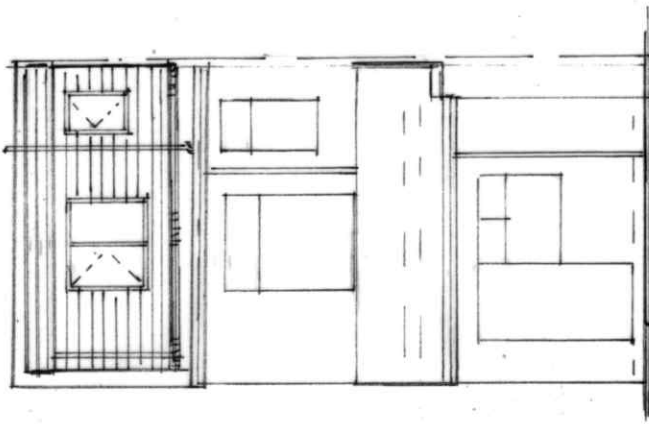

REAR ELEVATION
(PROPOSED)

BUILDING DESIGN SERVICES

M. FAROOQ

418 Bury Road Rochdale OL11 5EU.

Tel: 01706 712231 Mob: 07967605763

PROPOSED REAR DORMER EXTENSION AT
17 FITTON STREET ROCHDALE OL16 2DZ

For: Mrs SHAHEEN AKHTAR

Section

Scale 1: 50

Elevation

Scale 1:100

2076 /3