

C	04/09/19	Section CC smended
B	04/09/19	Section CC added
A	20/05/19	BCO revisions marked thus ★
rev:	date:	description



New Century House
176 Drake Street
Rochdale
OL16 1UP


Tel: 01706 764880
Fax: 01706 764881
www.ajcockerassociates.co.uk
mail@ajcockerassociates.co.uk



RICS
the mark of
property
professionalism
worldwide


Project: Paradise House Moor Hill Rochdale	scale: 1-50@A1 date: Apr 2024 drawn: IS
Client: Mrs Jane Buck	Dwg. Nr. B392-500

existing floor plans:

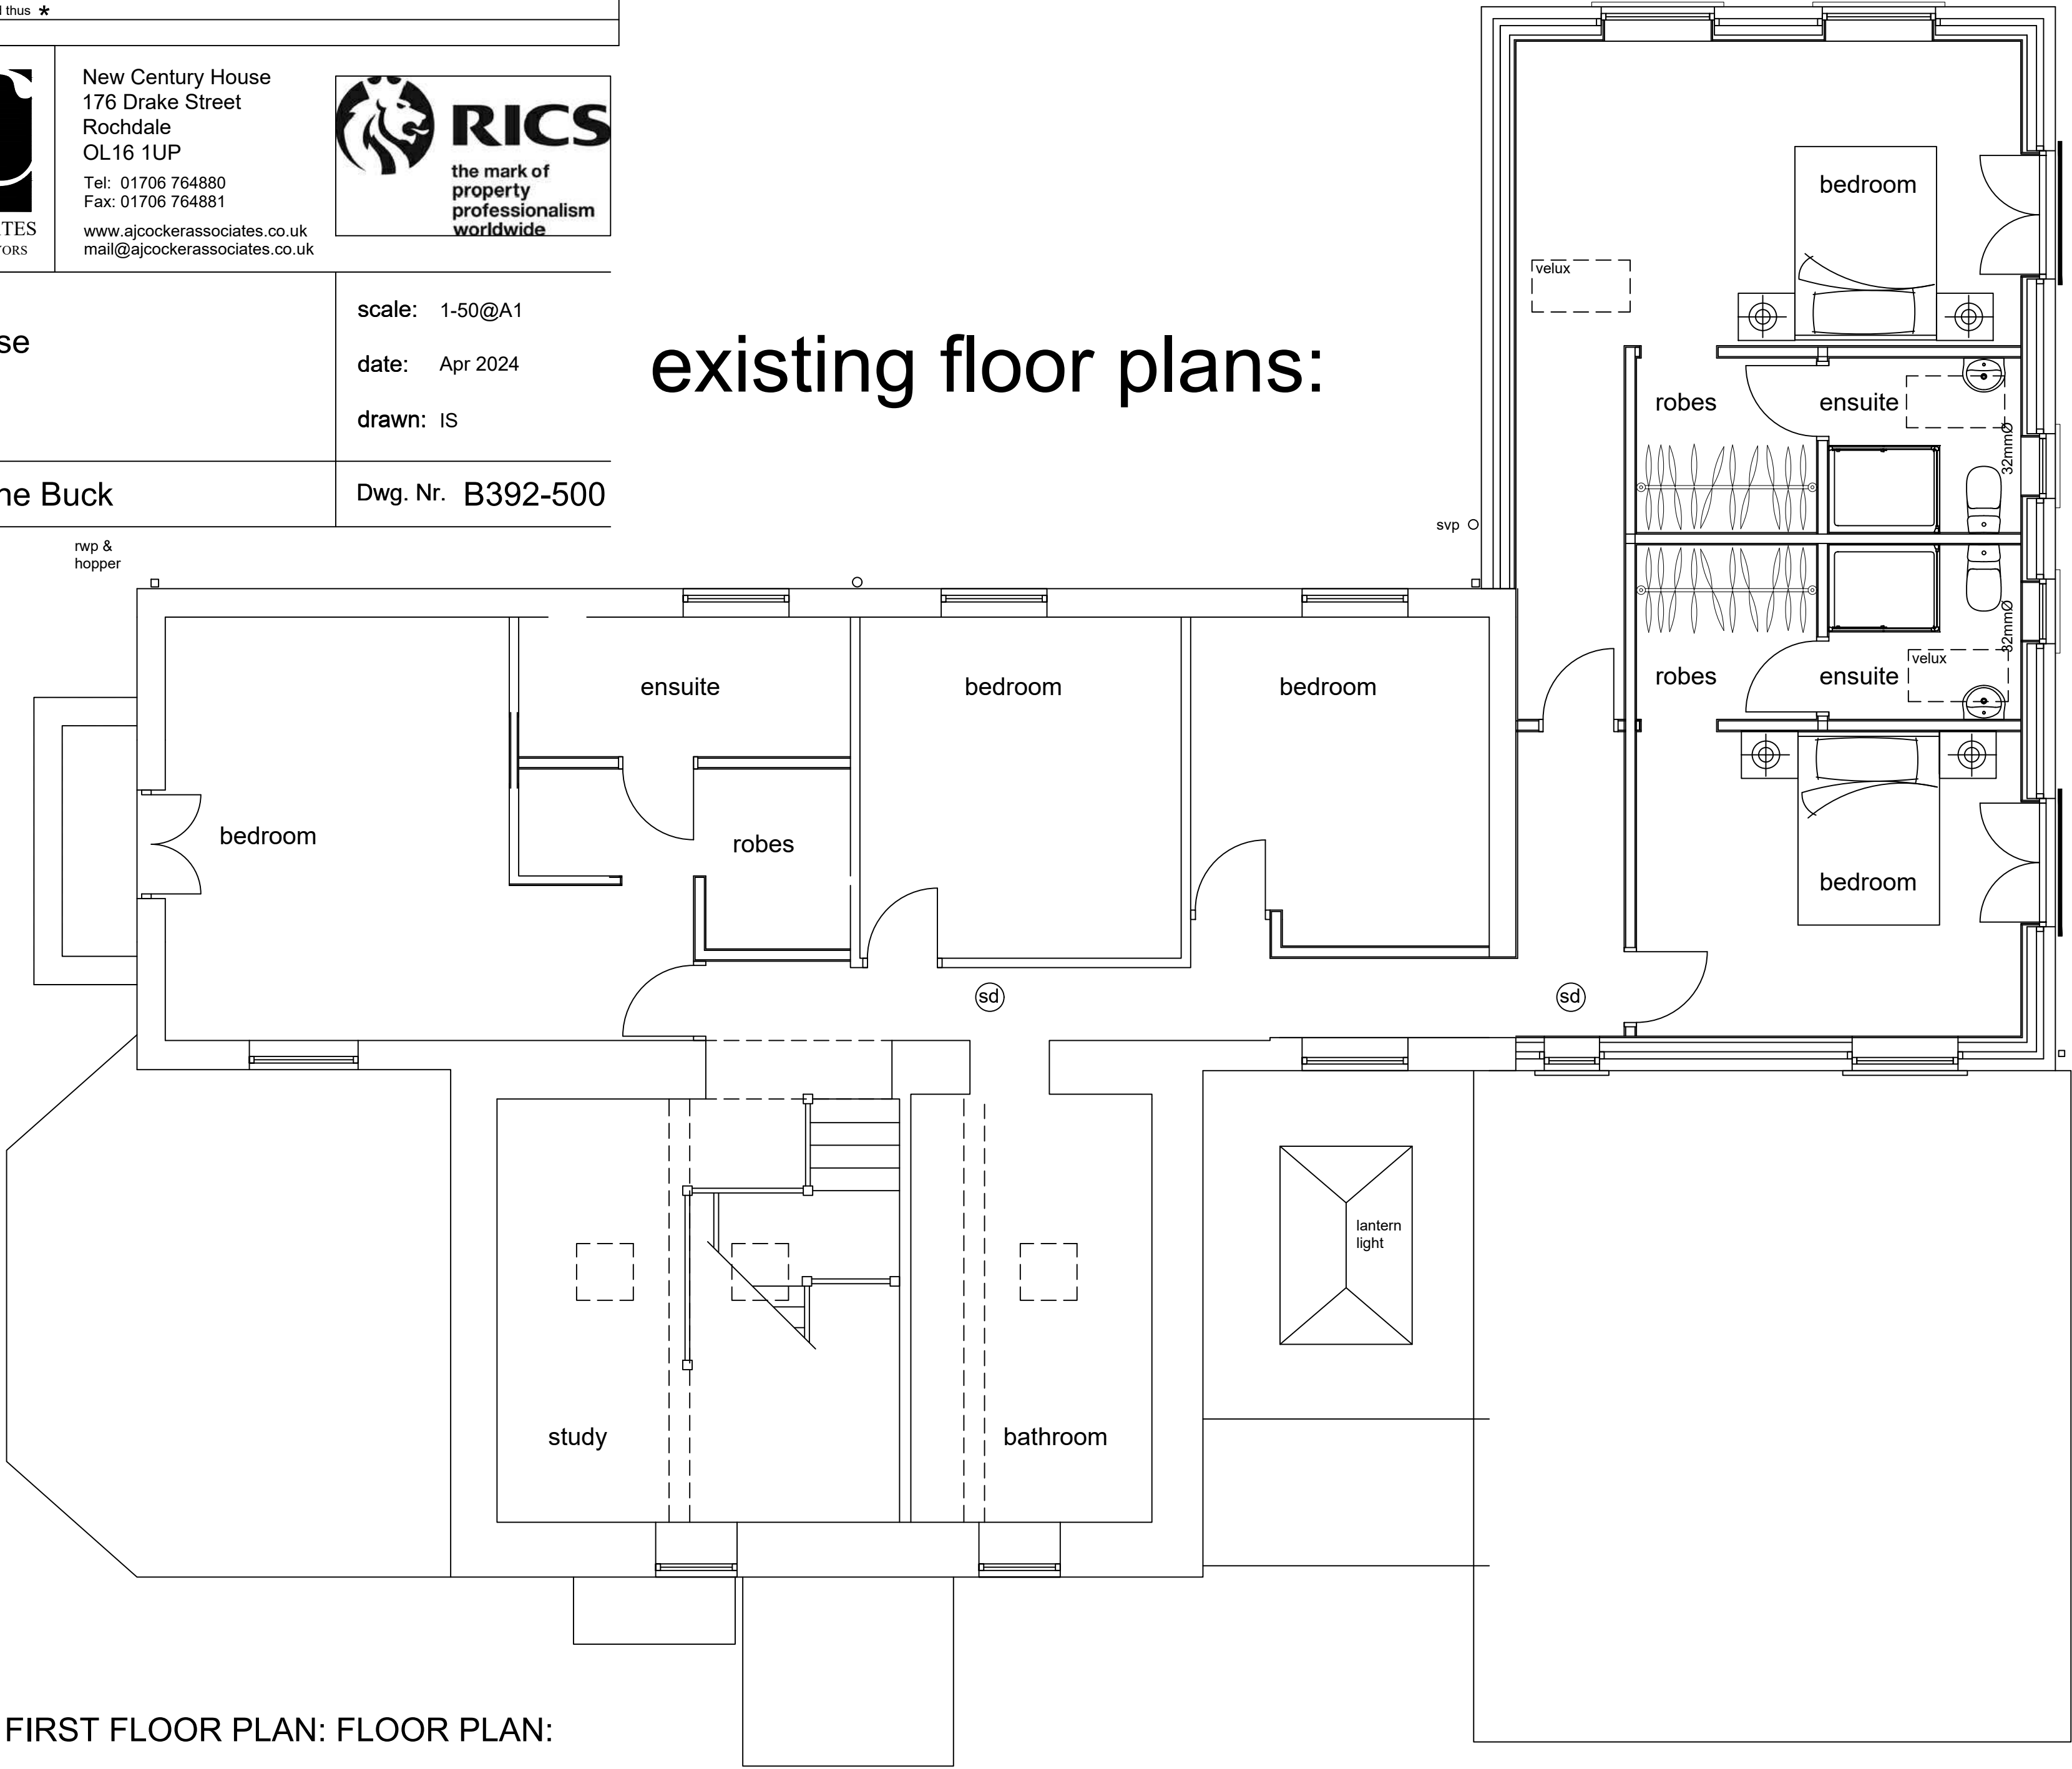

FIRST FLOOR PLAN: FLOOR PLAN:

COPYRIGHT RESERVED.
This drawing is the property of A.J.Cocker Associates Ltd. and must not be copied or used in whole or in part without their consent.
CDM:
Non domestic clients and contractors working on non domestic projects lasting more than 30 days or involving more than 500 person days must fulfil their duties under the CDM regulations 2007

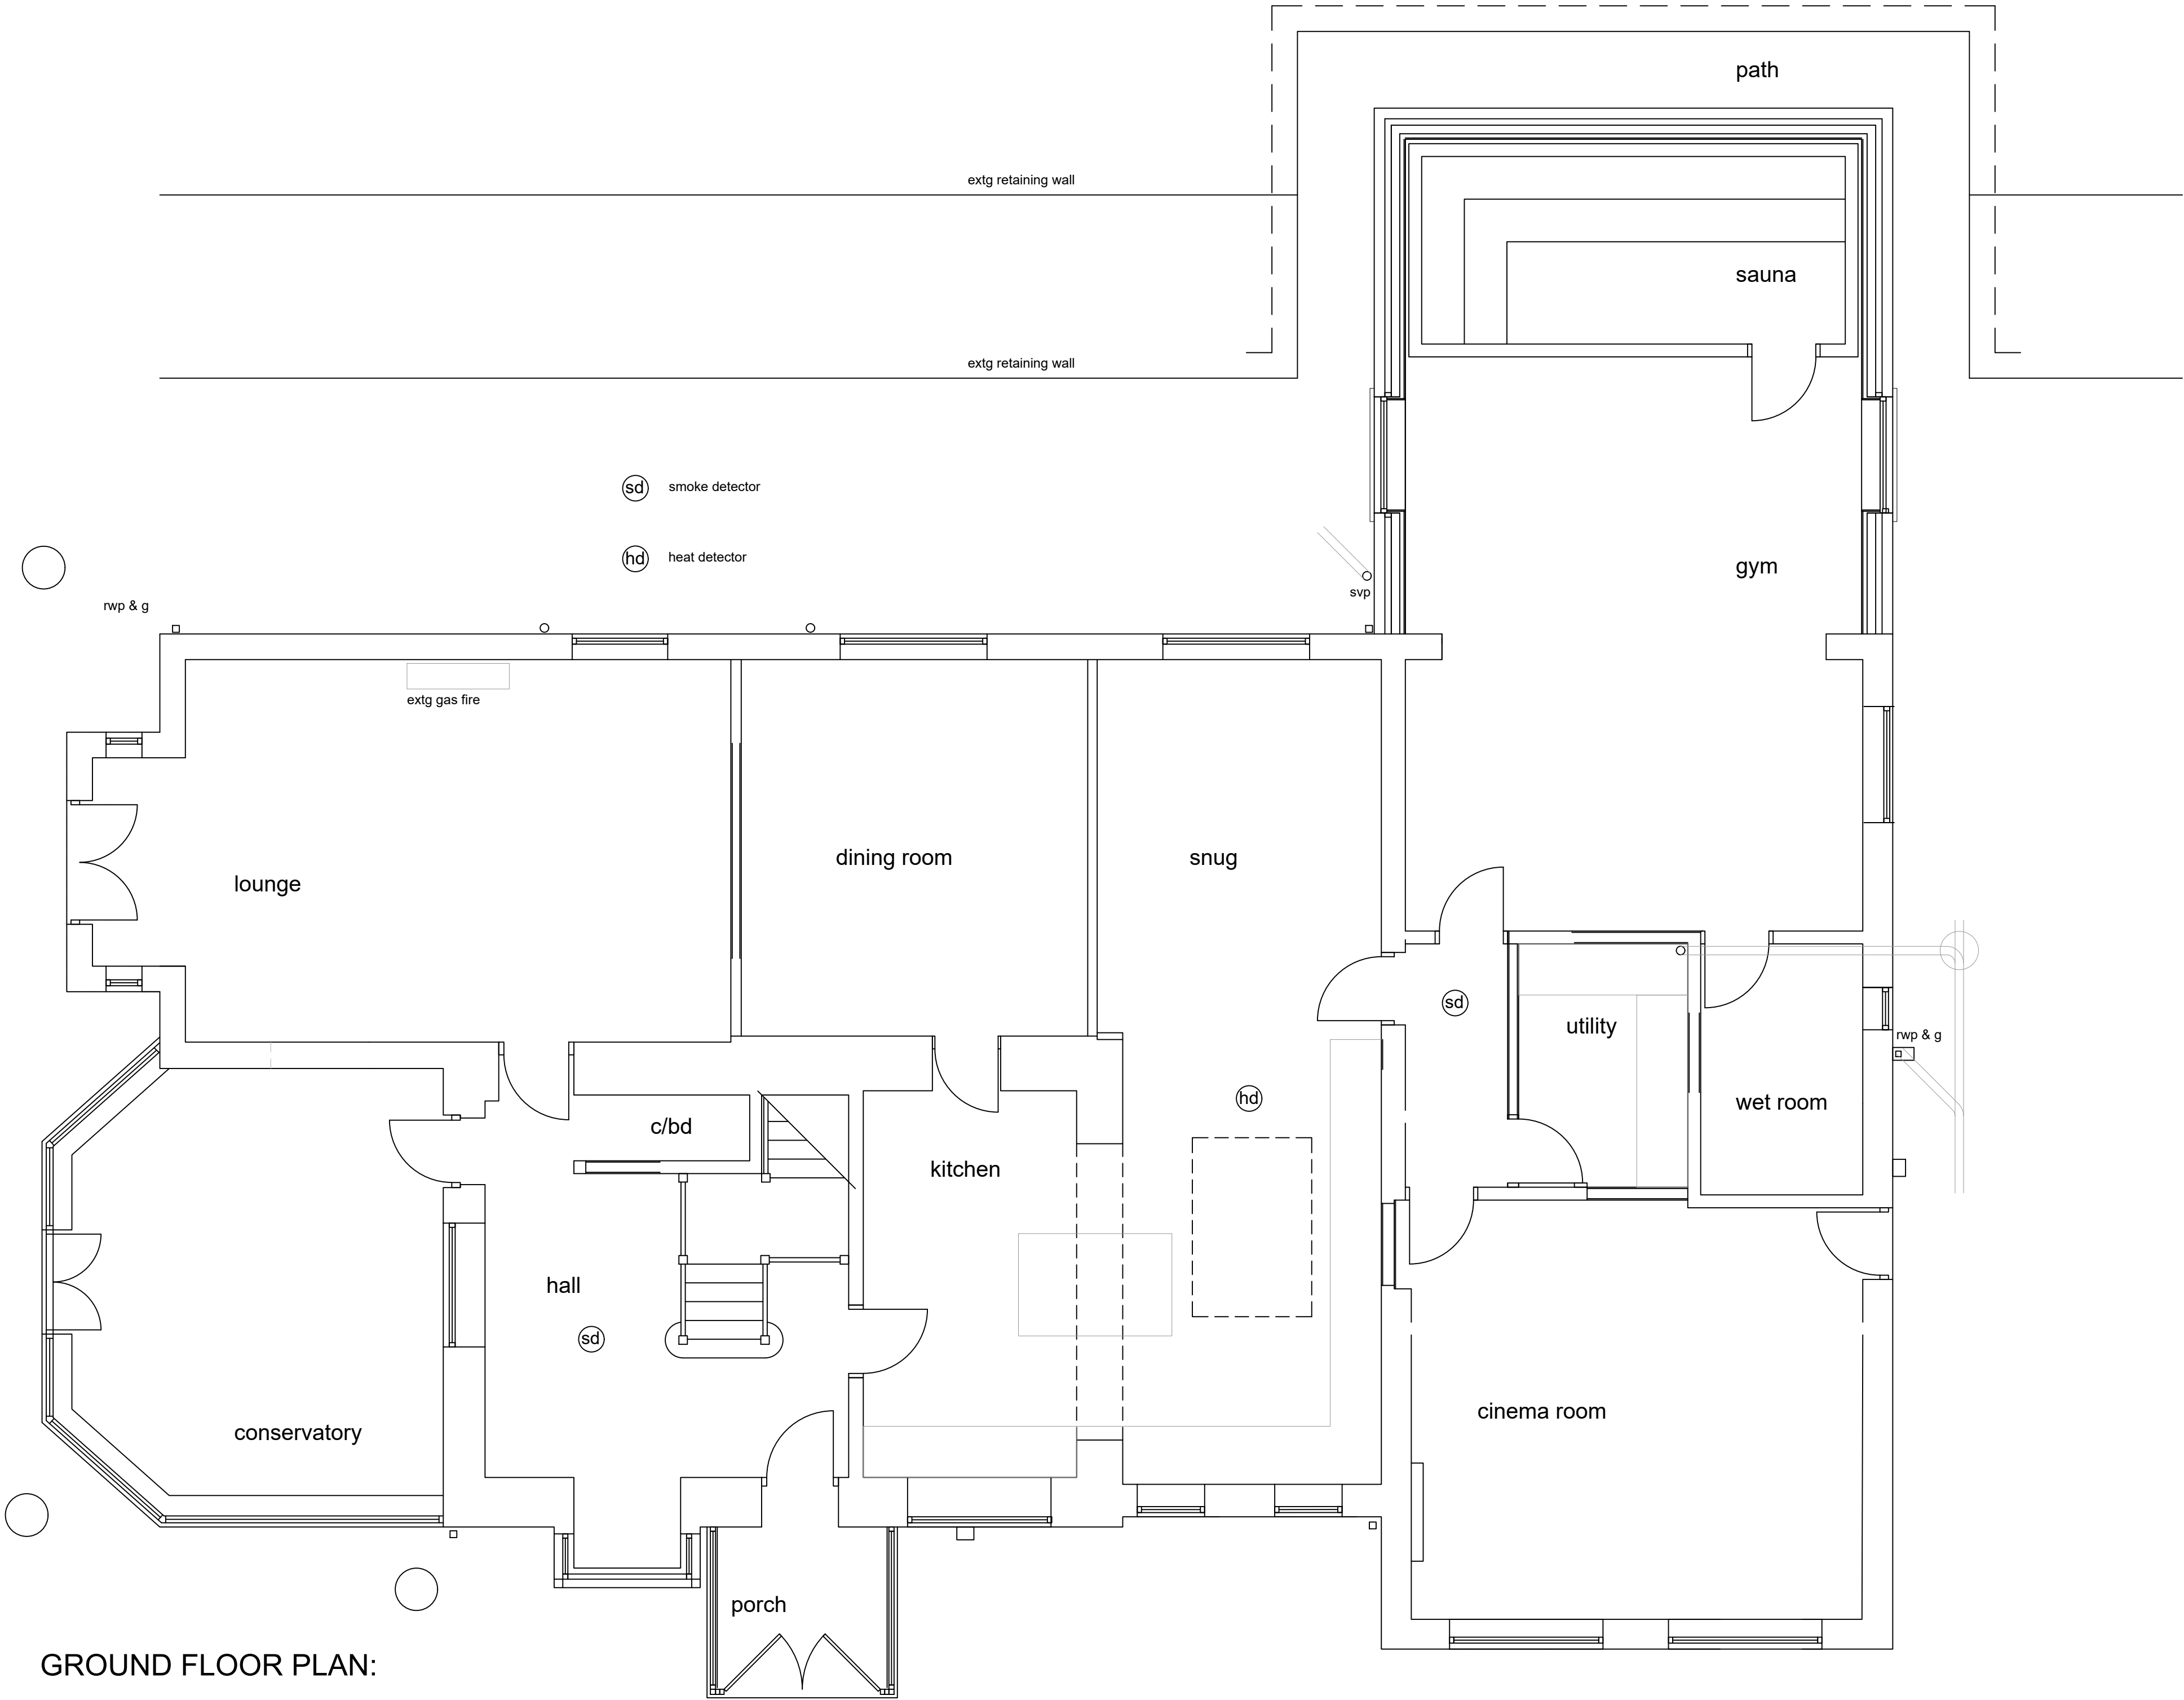

GROUND FLOOR PLAN: