

PROJECT REF
24070


DRAWING REF
220 C

Bluechip Architecture

CLIENT
MR S THOMAS
LAND @ LANGLEY LANE
MIDDLETON
MANCHESTER
M24 5AN

PROJECT
NEW BUILD DETACHED HOUSE &
ASSOCIATED LANDSCAPING


DRAWING TITLE
PROPOSED SITE PLAN
PLANNING

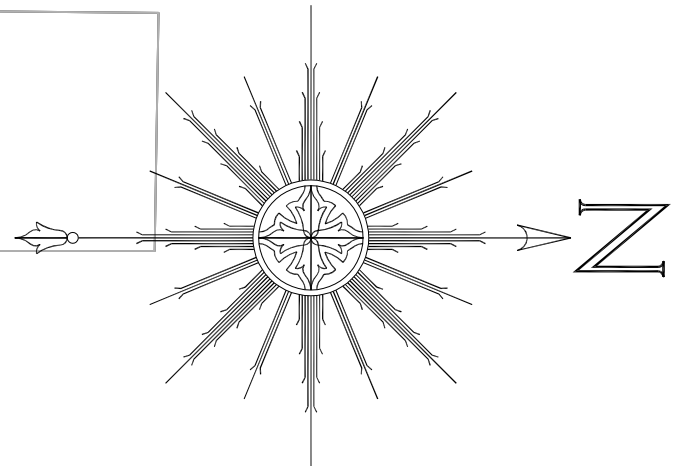


DATE
DEC '24

SCALE
1:100 @ A1

LANGLEY LANE

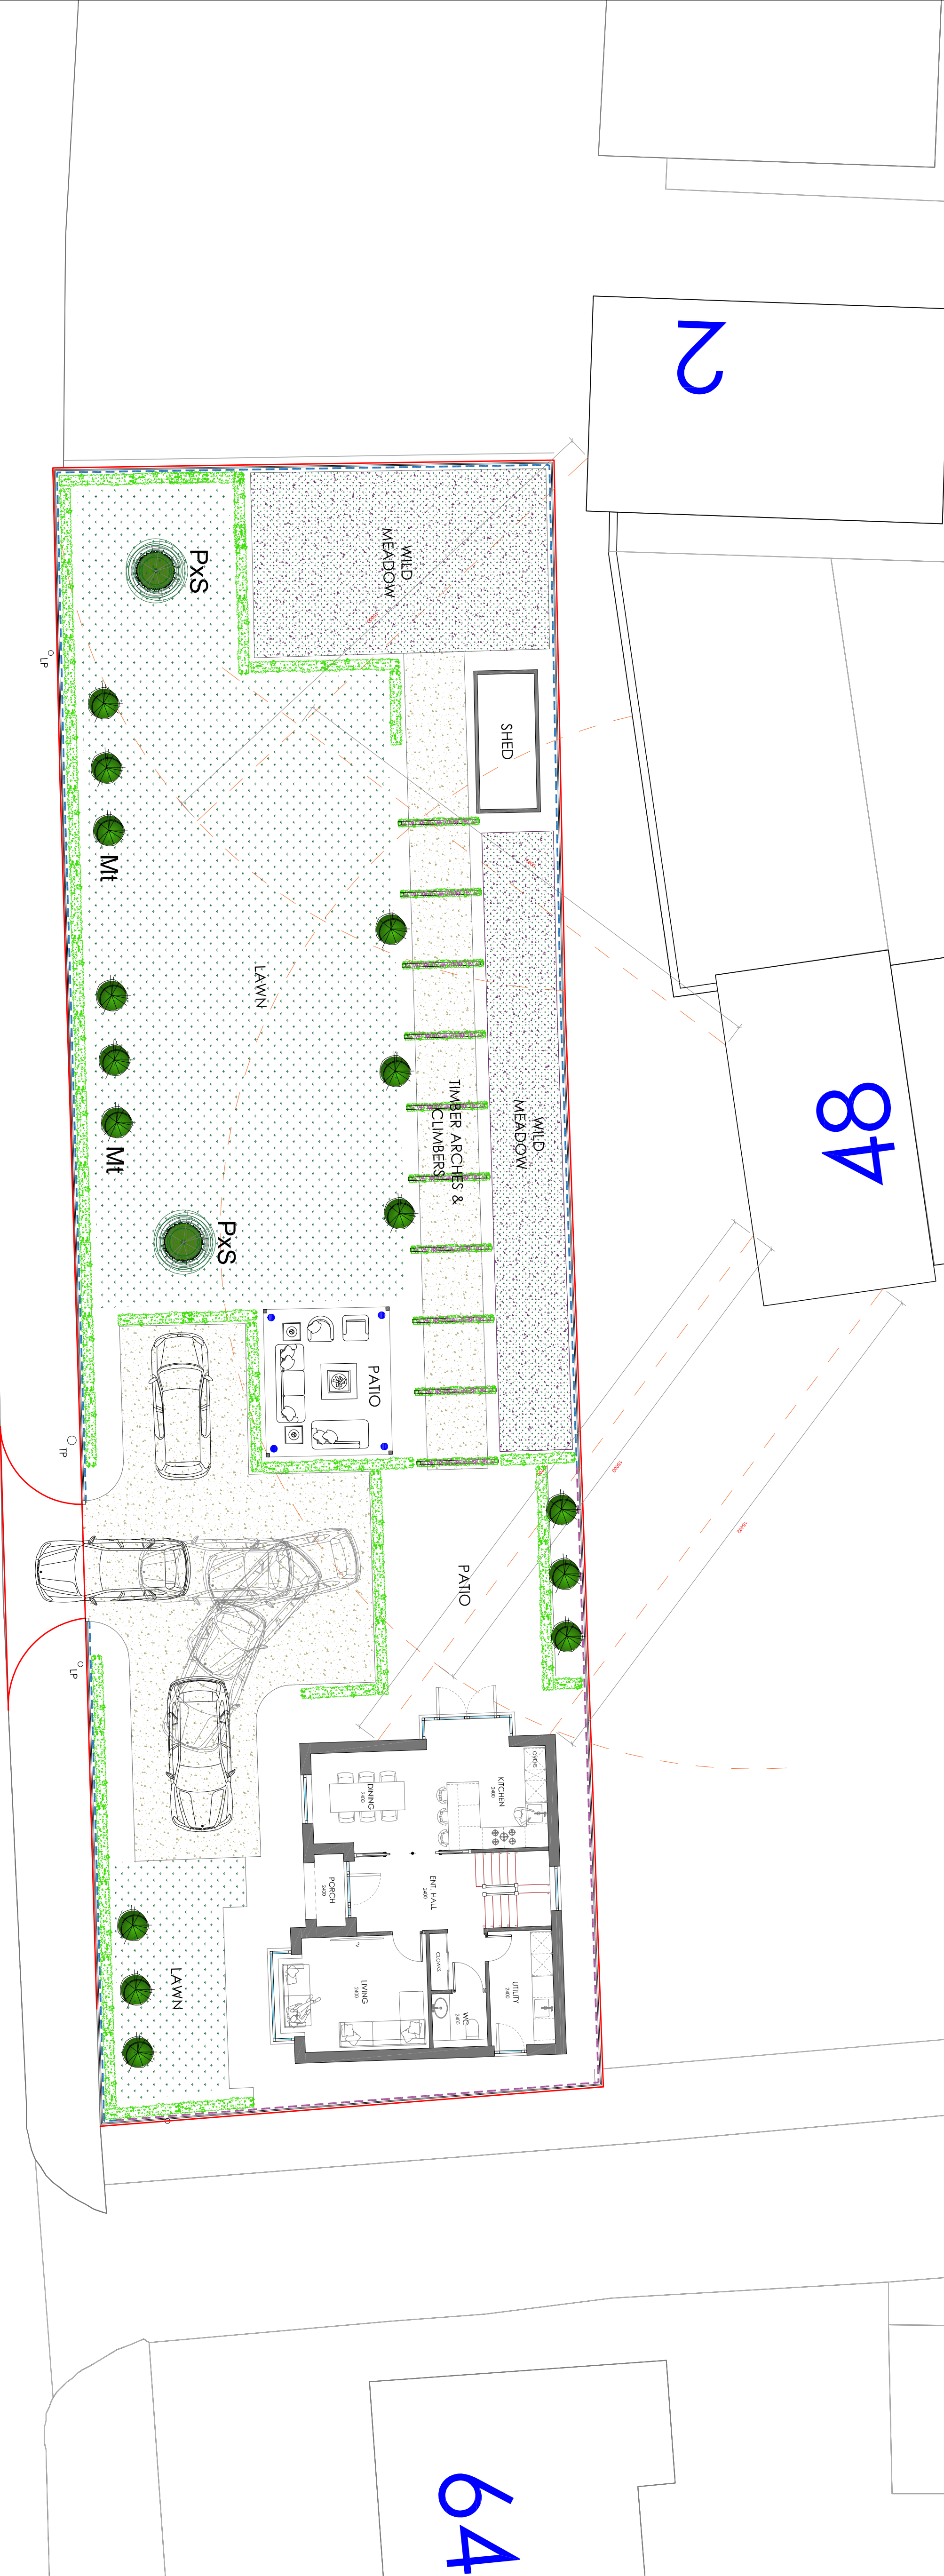

C	UPDATED FOLLOWING LPA COMMENTS	17.03.25
B	UPDATED WITH PROPOSED LANDSCAPING	12.02.25
A	RED EDGE AMENDED	31.01.25
-	ISSUED FOR PLANNING APPROVAL	18.12.24

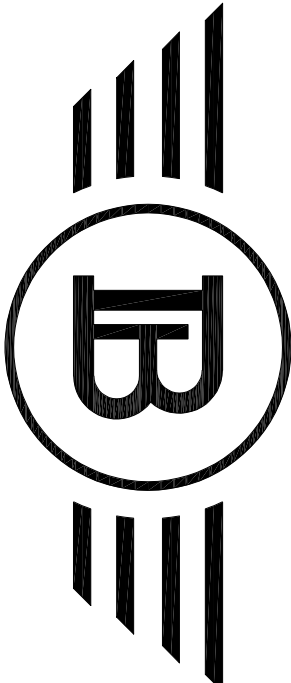

Bluechip Architecture

07999 294 675

DESIGN@BLUECHIP-ARCHITECTURE.CO.UK

WWW.BLUECHIP-ARCHITECTURE.CO.UK

18 BOTANY ROAD | WORSLEY | MANCHESTER | M20 8JS

COPYRIGHT PROTECTED & ISSUED UNDER LICENCE TO THE CLIENT NAMED ABOVE. UNLESS OTHERWISE STATED, ALL RIGHTS ARE RESERVED. 15/01/25