


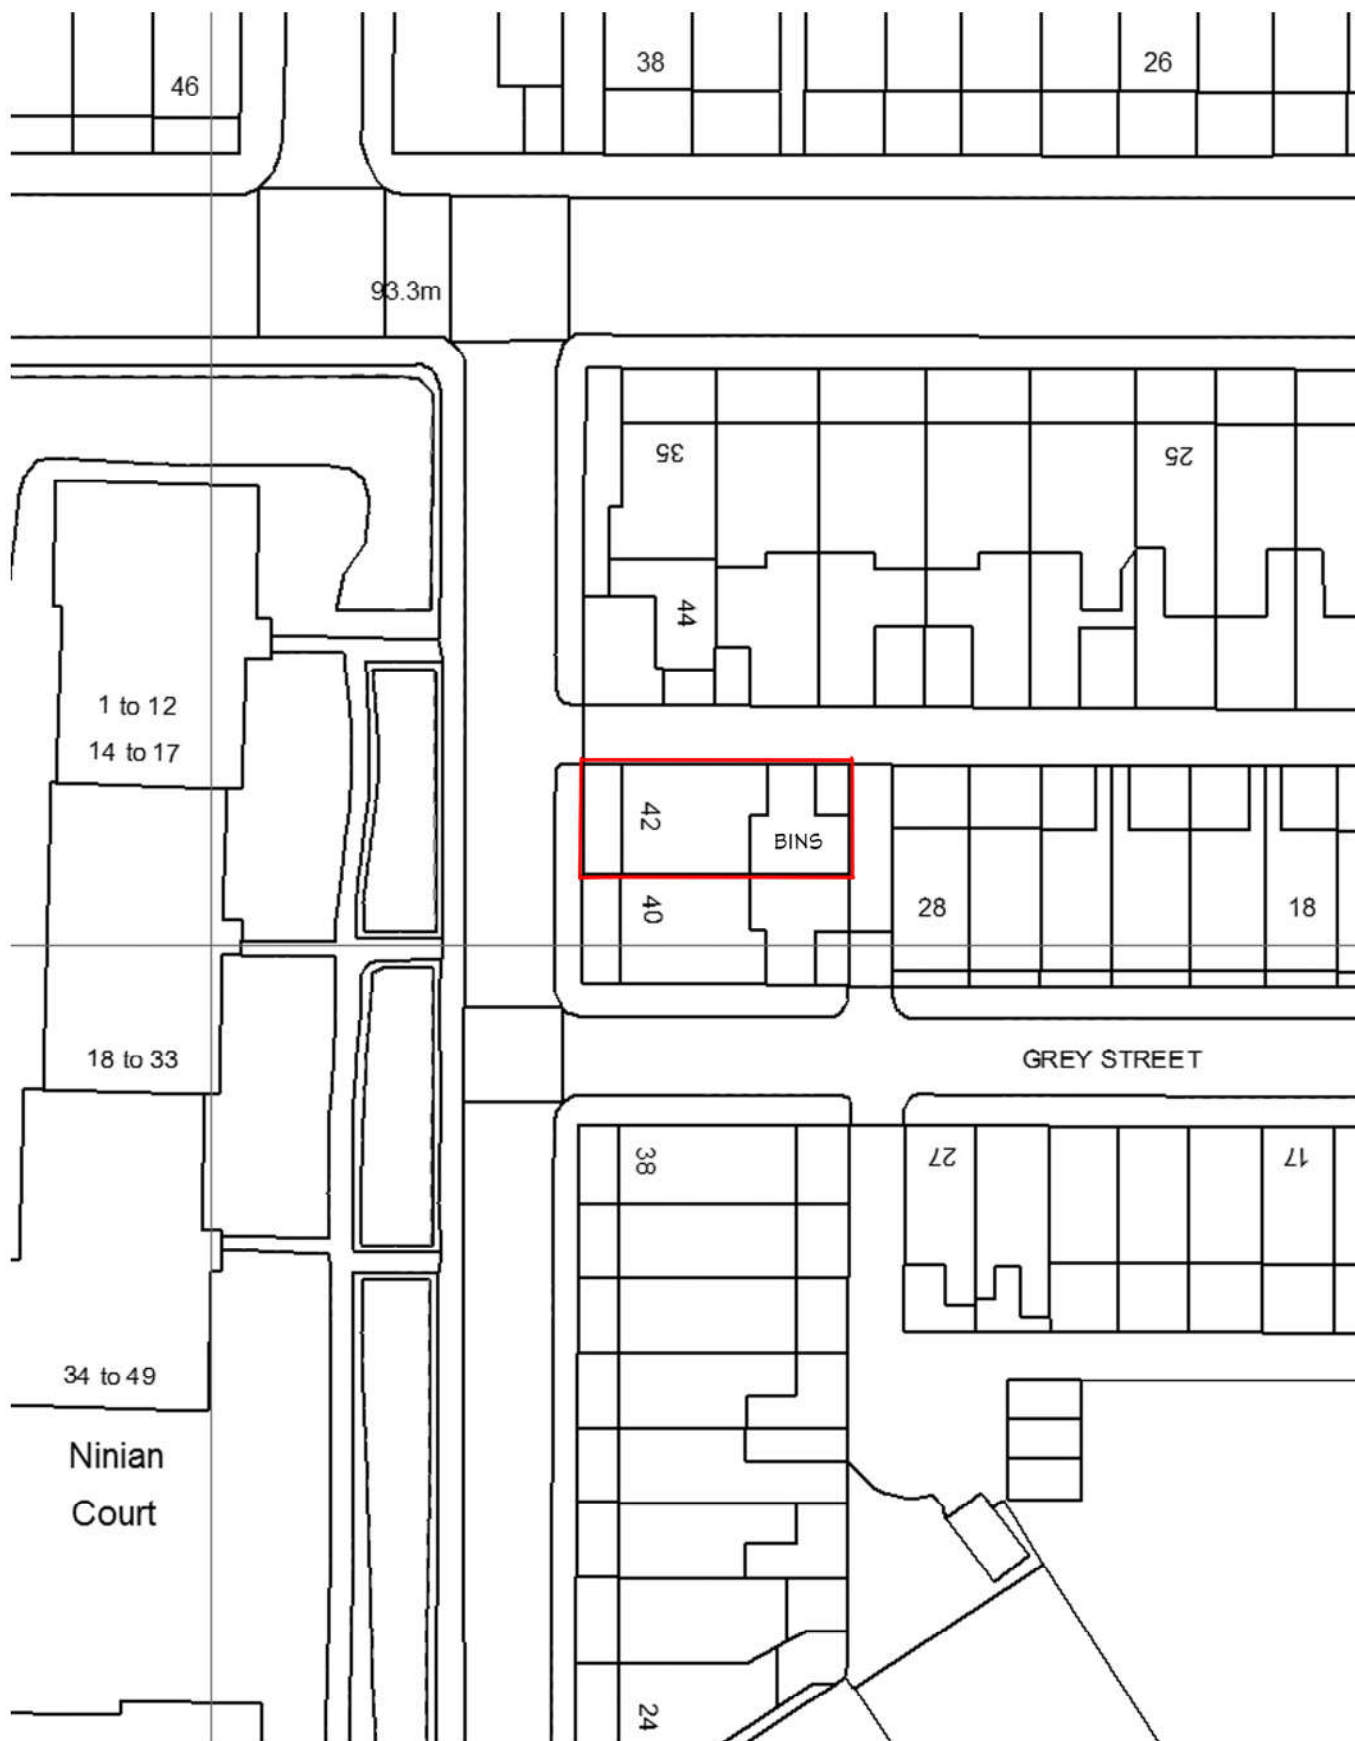

SITE PLAN SCALE 1:500