





EXISTING FRONT ELEVATION

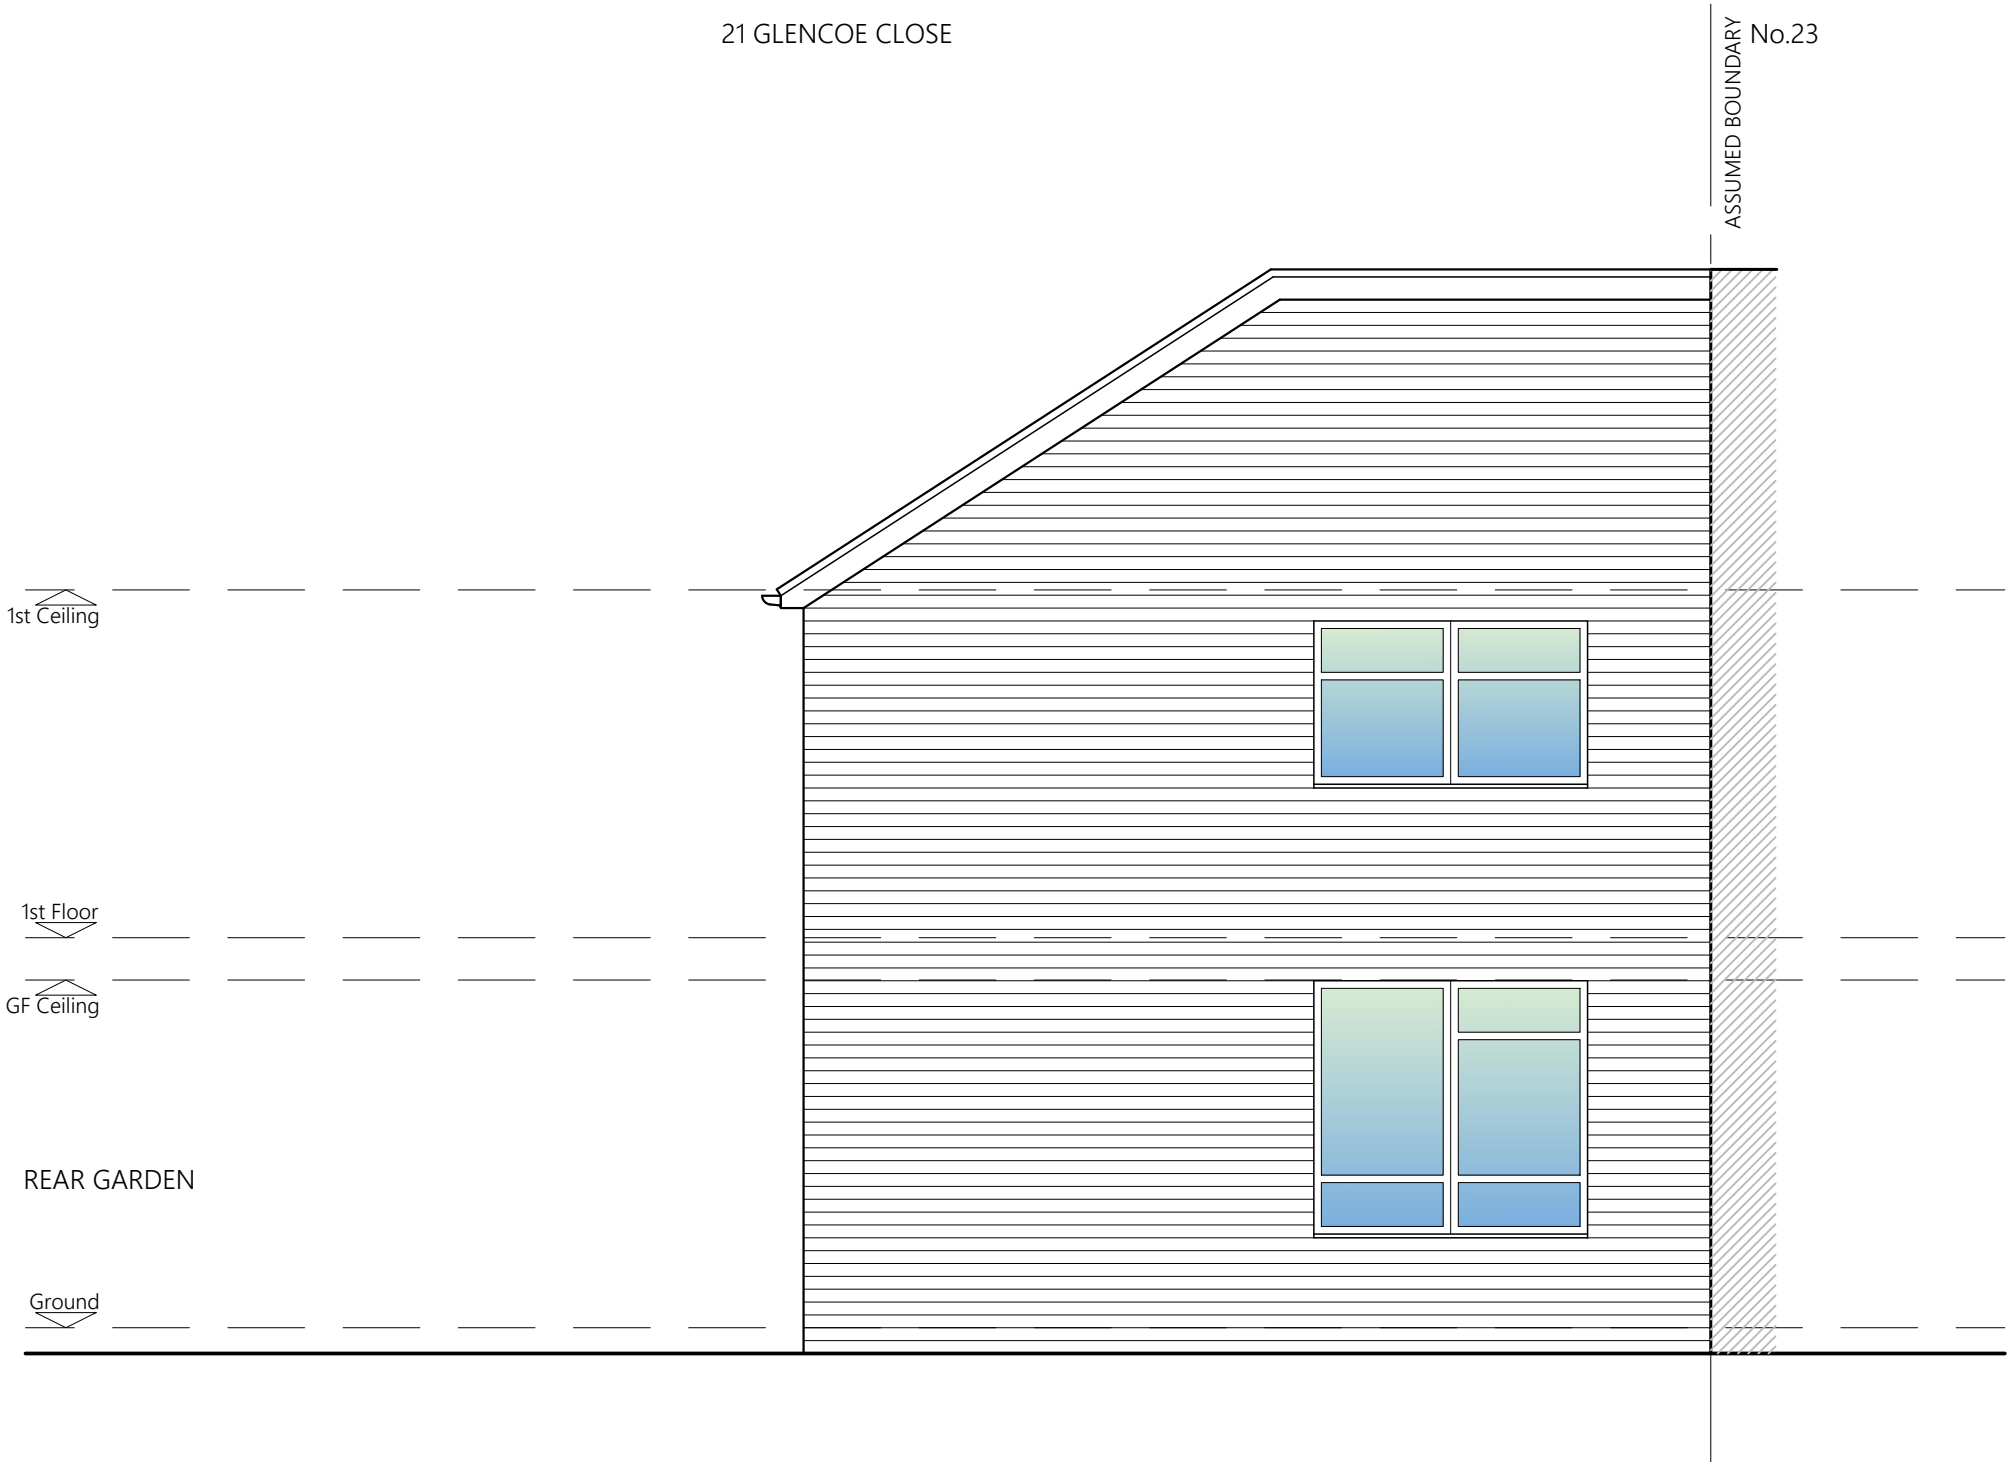


EXISTING SIDE ELEVATION




EXISTING REAR ELEVATION

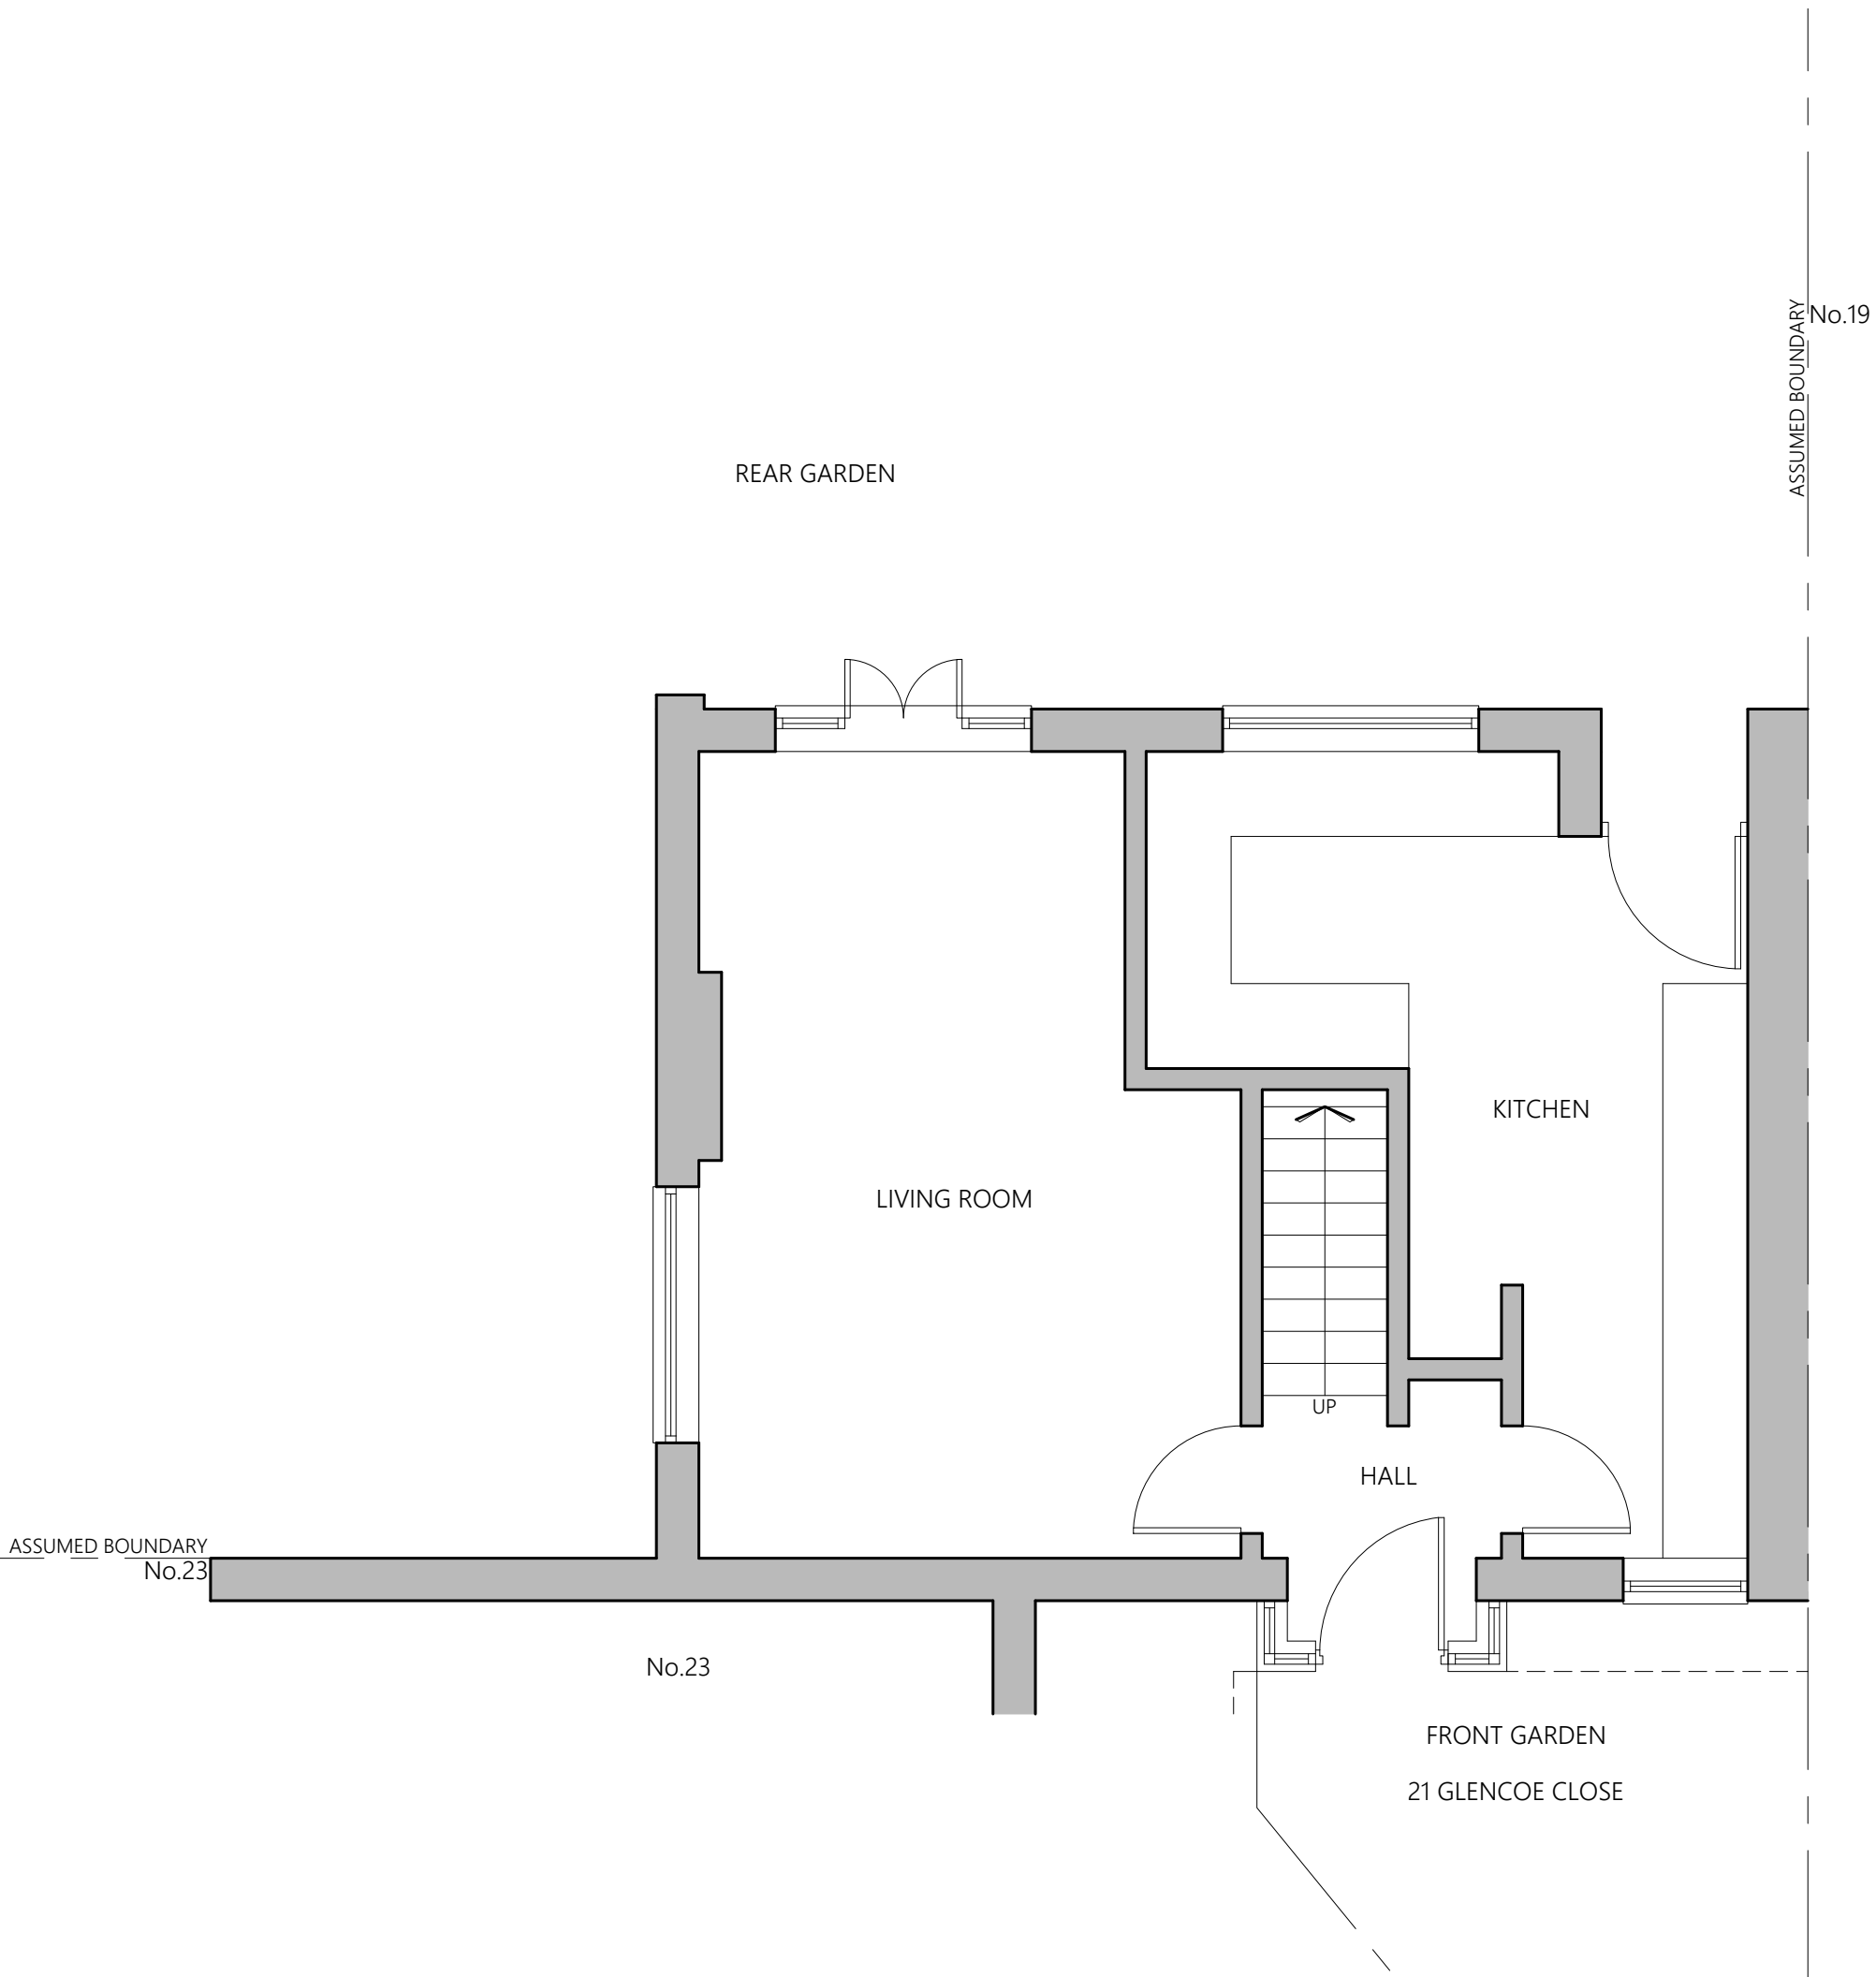

EXISTING GROUND FLOOR PLAN

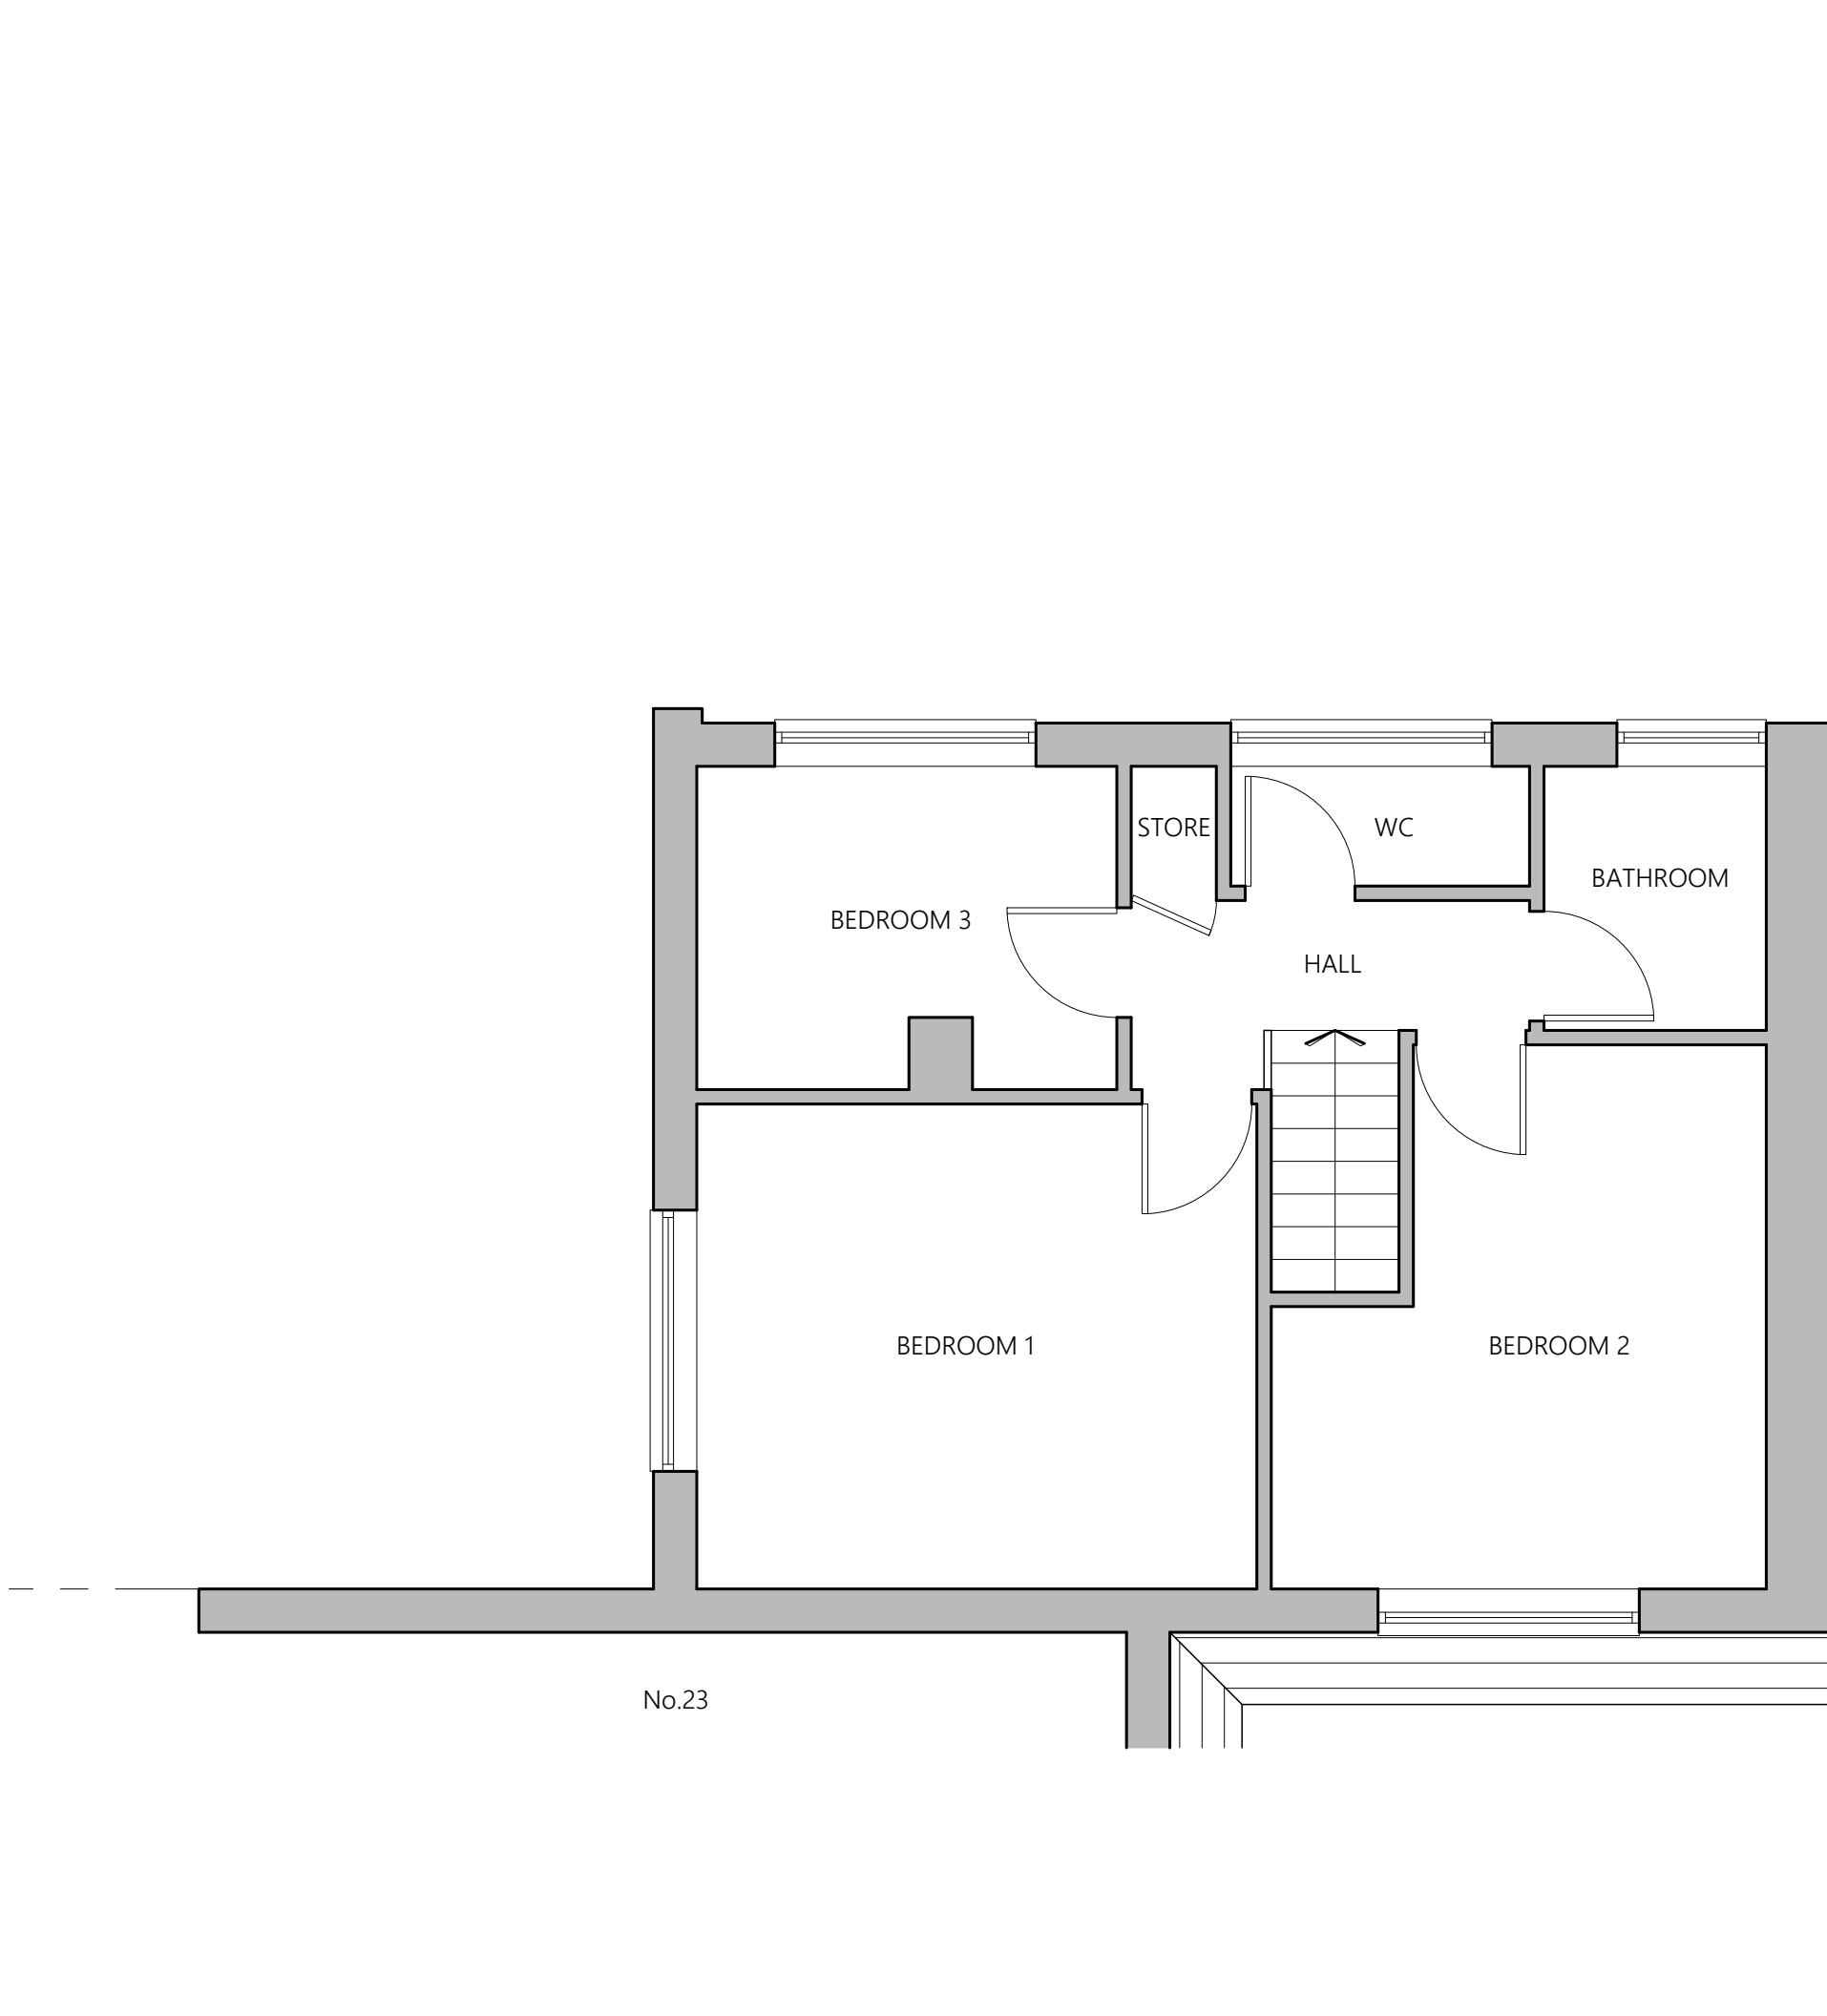

EXISTING FIRST FLOOR PLAN

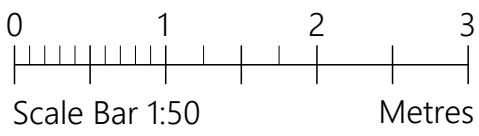

PROJECT	21 Glencoe Close Heywood OL10 3PS		
CLIENT	A Dragan		
STATUS	Information		
DRAWING	Existing Plans & Elevations		
DWG No.	2236-002	REV	
SCALE	1:50@A1	DATE	Dec '22
		website: www.agbcad.co.uk	
		email: info@agbcad.co.uk	
		telephone: 07912 090 125	
		DO NOT SCALE FROM THIS DRAWING	