





EXISTING FRONT ELEVATION
scale 1 - 100




EXISTING GABLE ELEVATION
scale 1 - 100

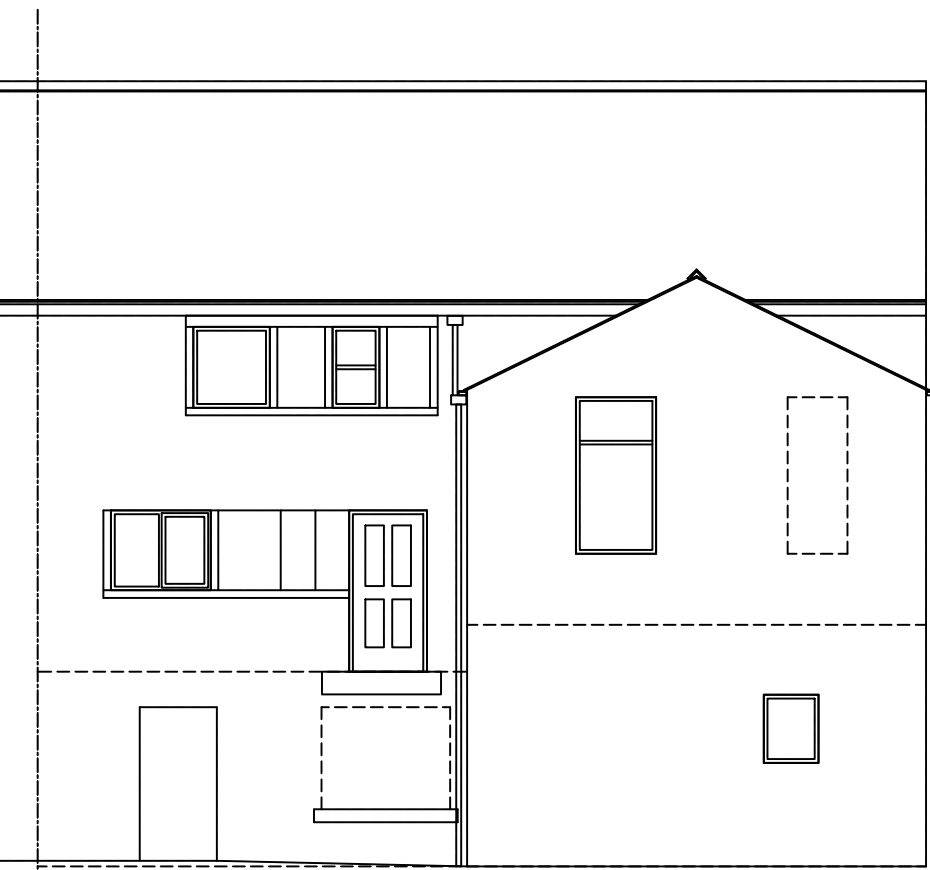


EXISTING REAR ELEVATION
scale 1 - 100

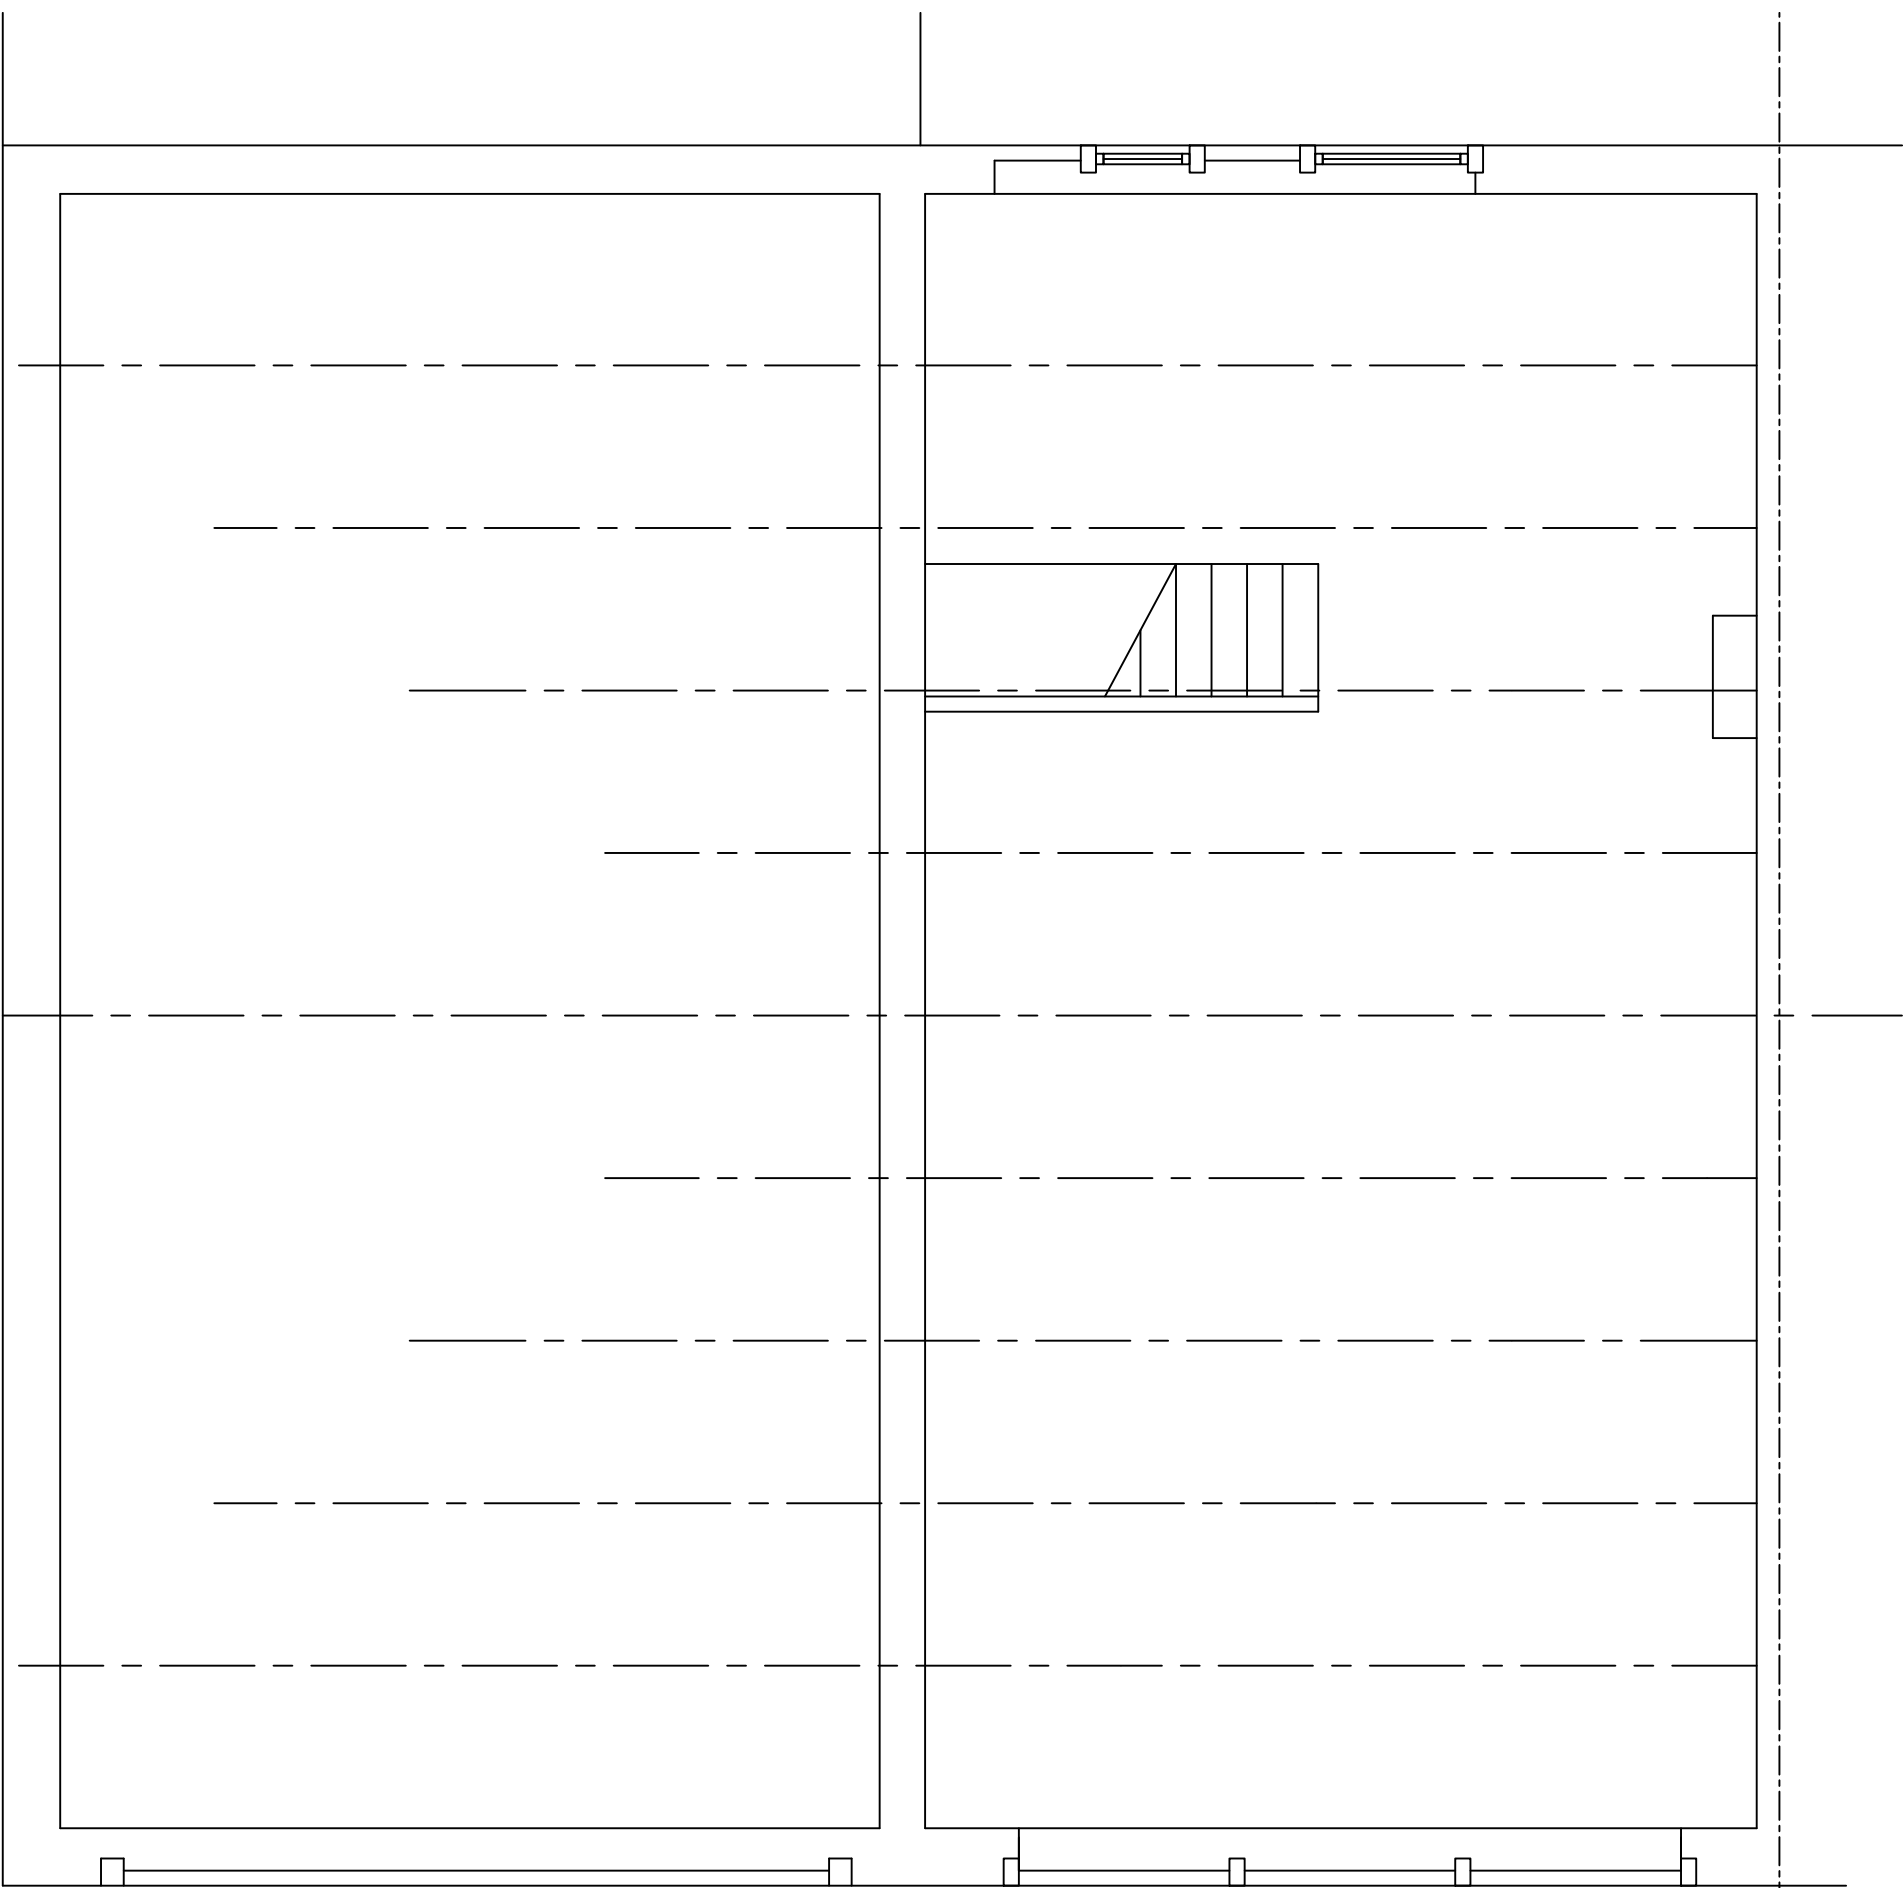

EXISTING SF PLAN
scale 1 - 50

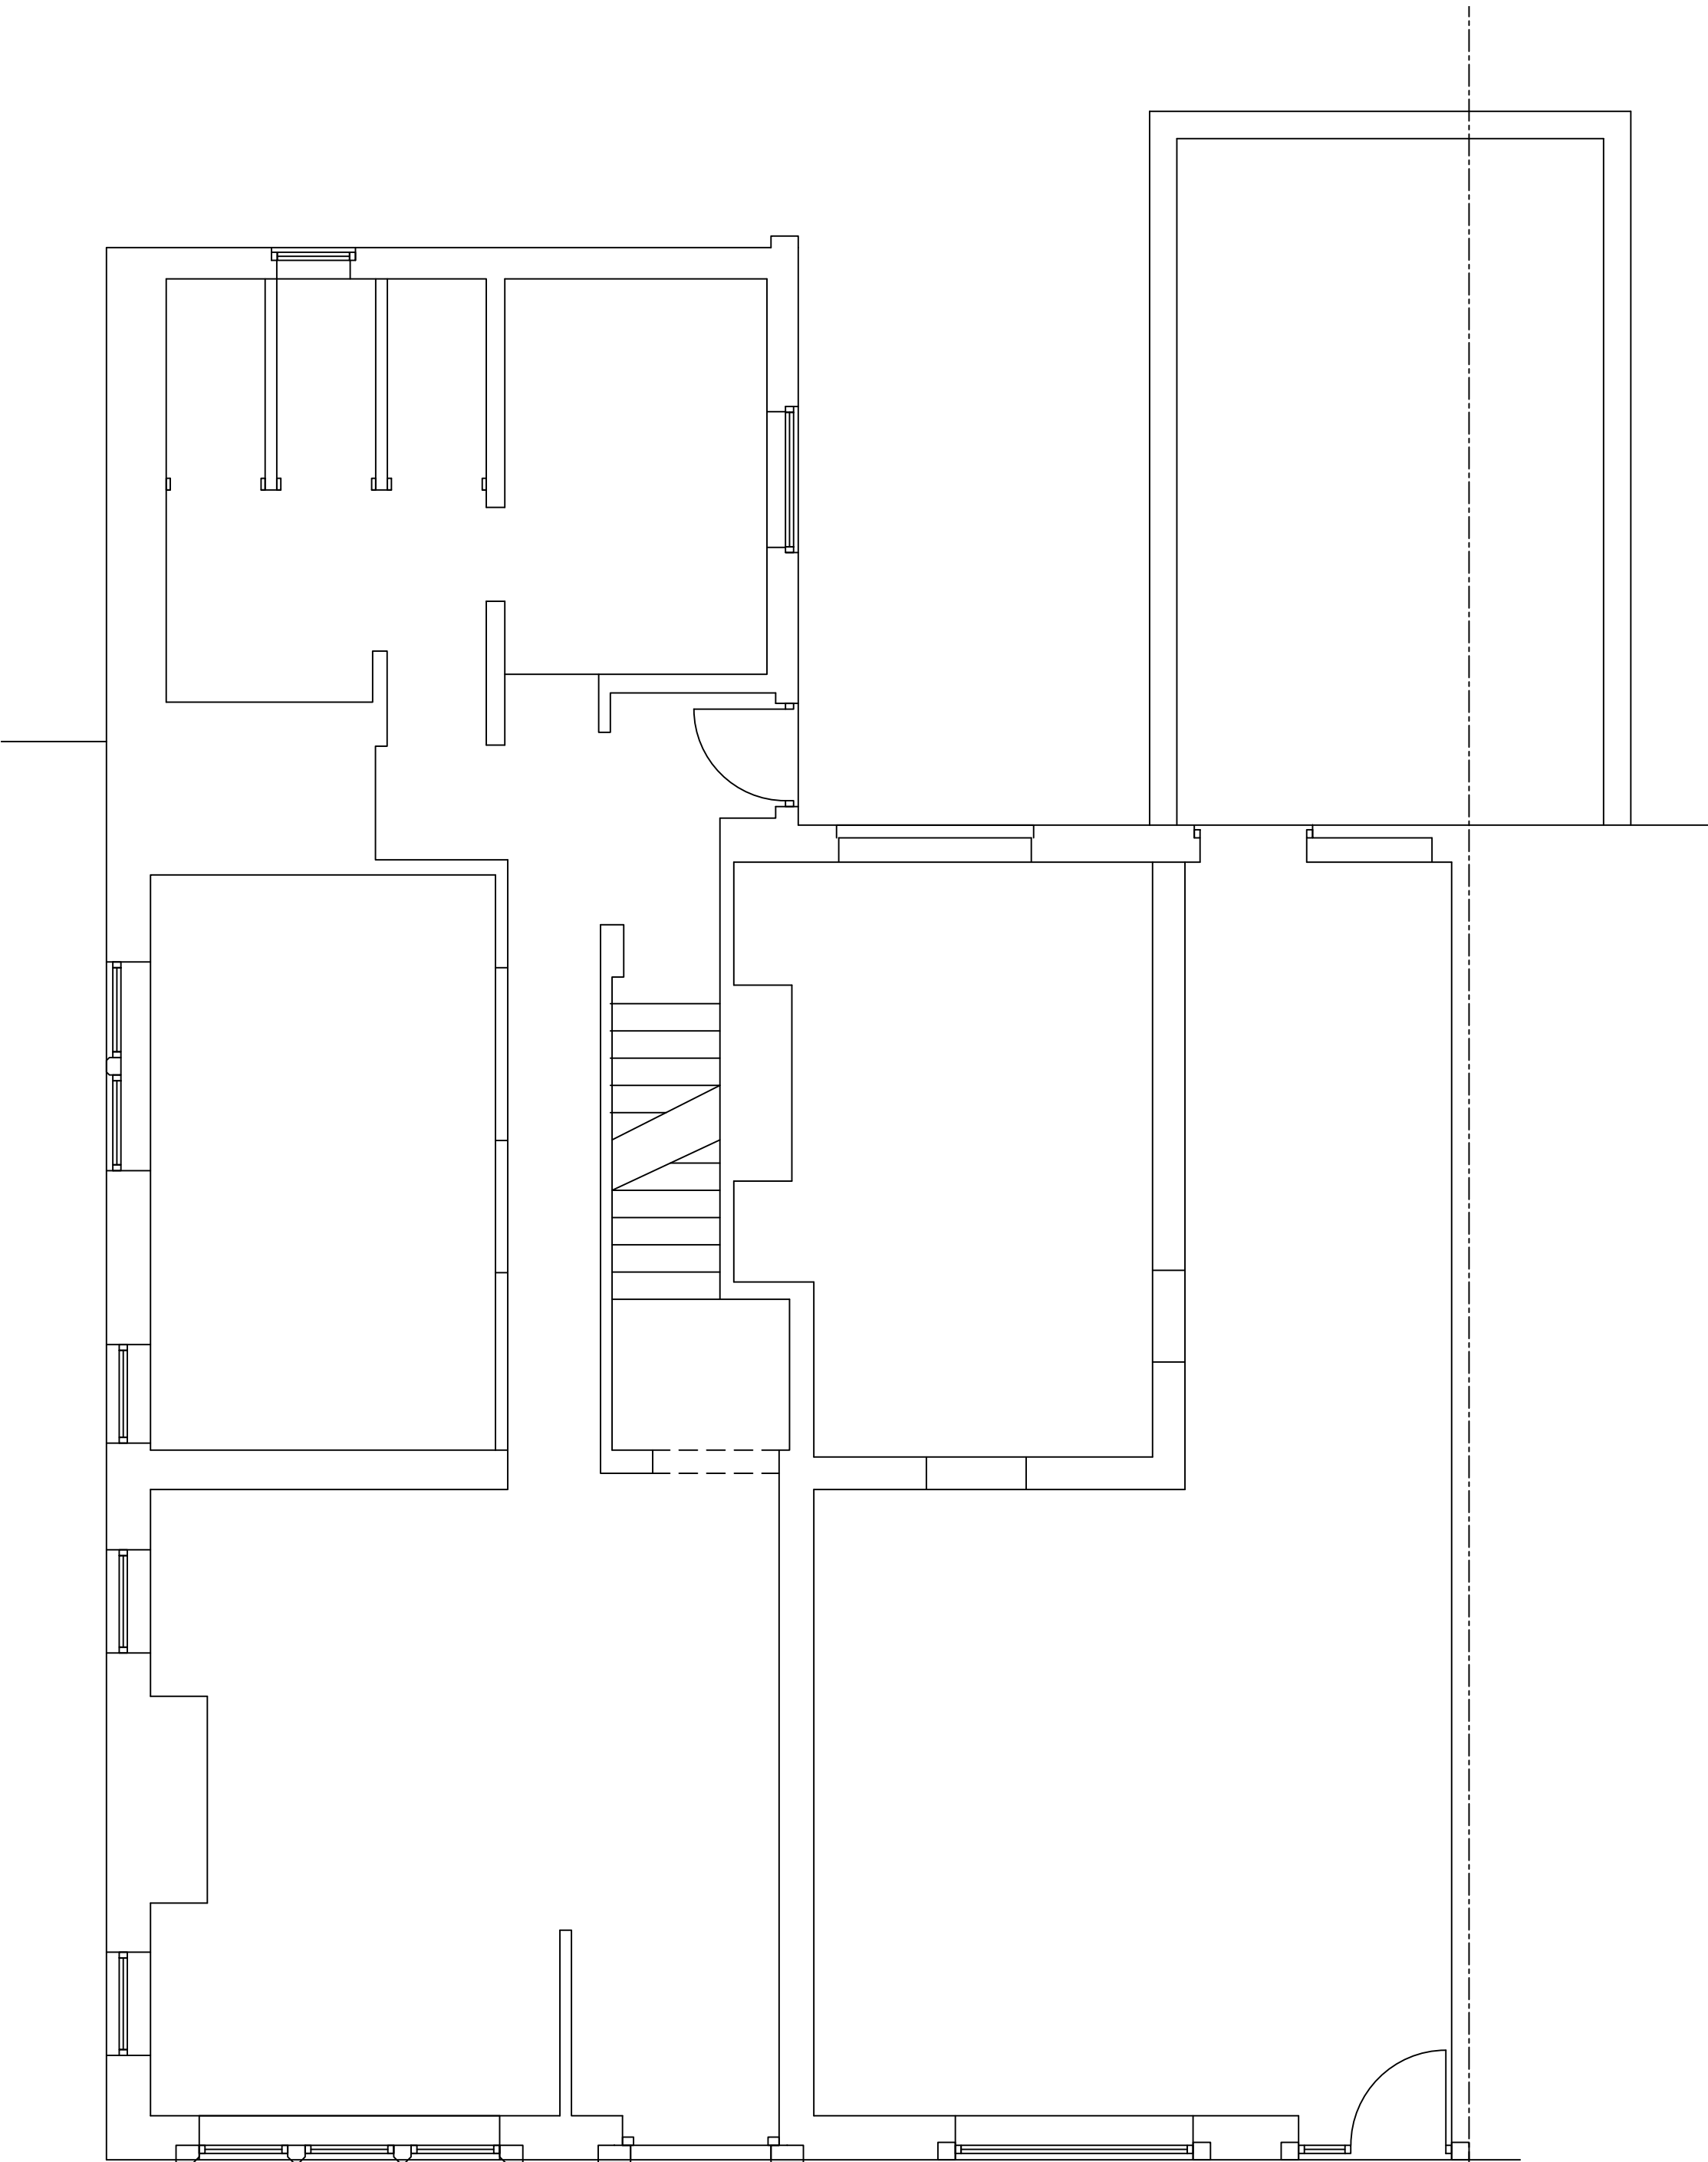

EXISTING GF PLAN
scale 1 - 50

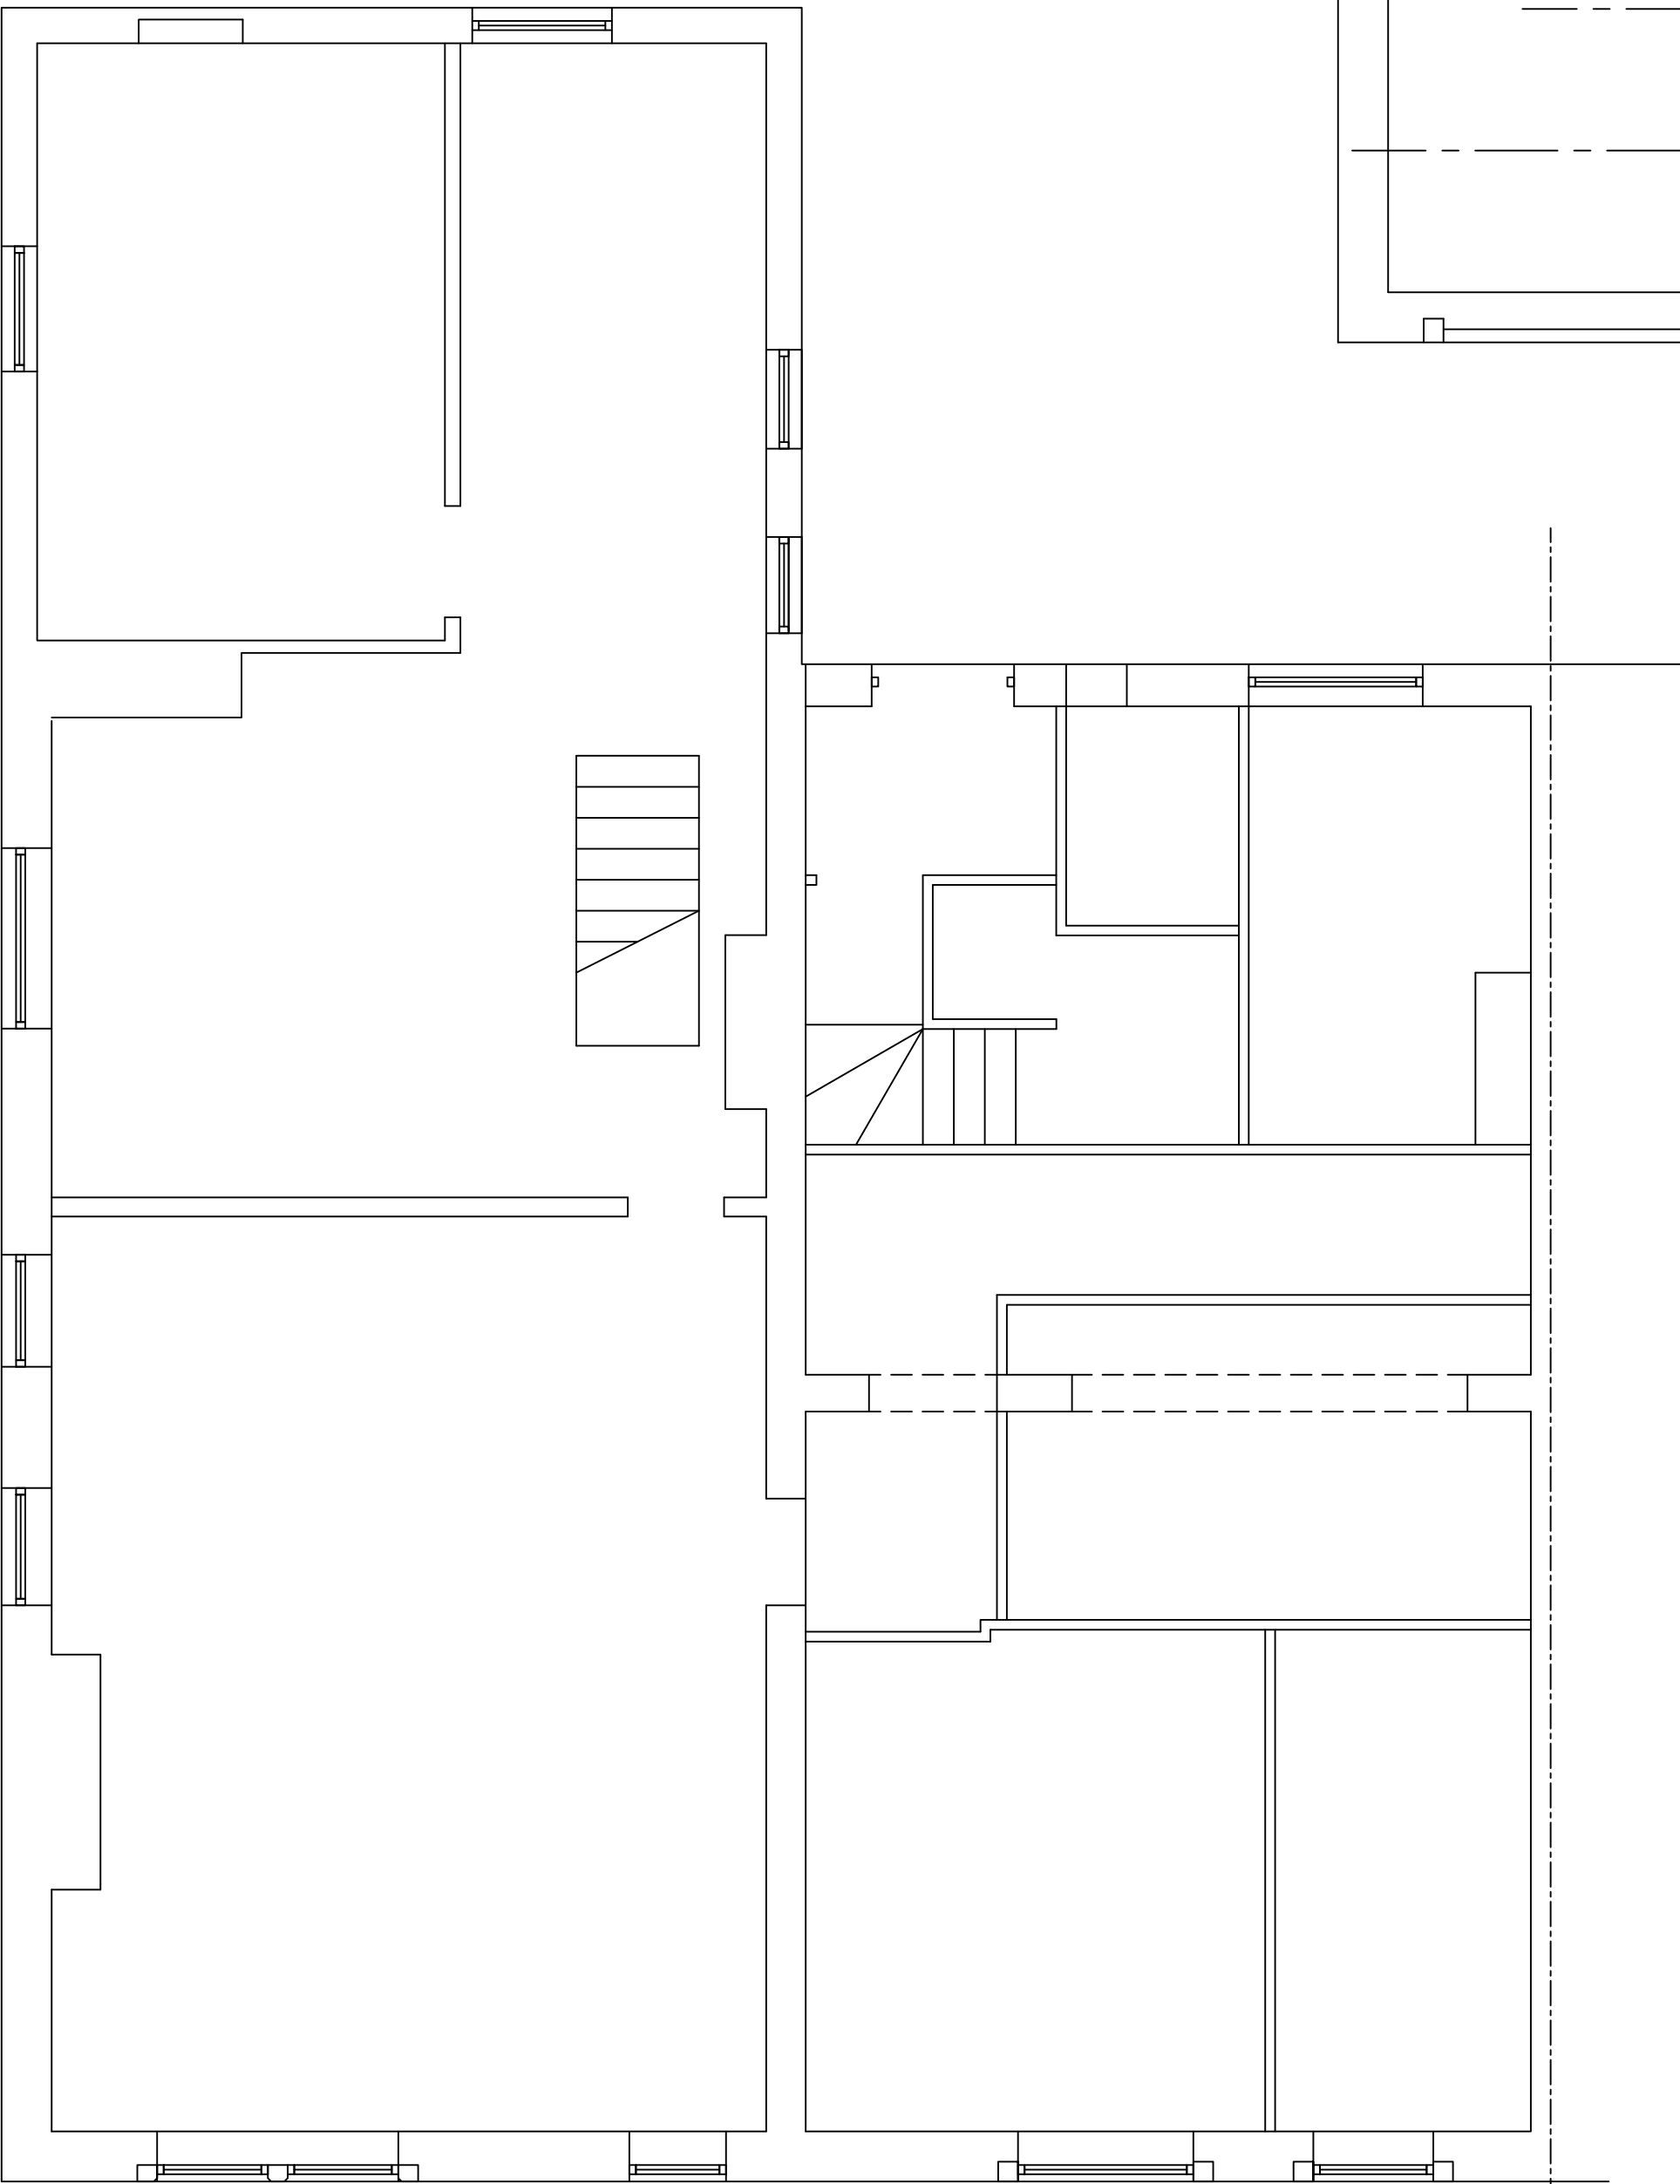

EXISTING FF PLAN
scale 1 - 50

COPYRIGHT RESERVED.
This drawing is the property of A.J.Cocker Associates Ltd. and must not be copied or used in whole or in part without their consent.

CDM:
Clients and contractors must fulfil their duties under the CDM regulations 2015. The client is required to notify the HSE of any projects lasting more than 30 days or involving more than 500 person days.

rev	date	description
 AJ COCKER ASSOCIATES CHARTERED BUILDING SURVEYORS		New Century House 176 Drake Street Rochdale OL16 1UP Tel: 01706 764880 Fax: 01706 764881 www.ajcockerassociates.co.uk mail@ajcockerassociates.co.uk
 the mark of property professionalism worldwide		
Project: 190 Spotland Road Rochdale EXISTING LAYOUTS		scale: as noted @ A1 date: Oct 2024 drawn: IS
Client: Zeeshan Mir		Dwg. Nr. M443-01