

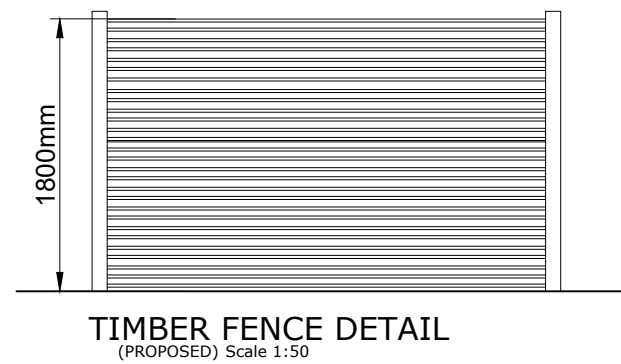


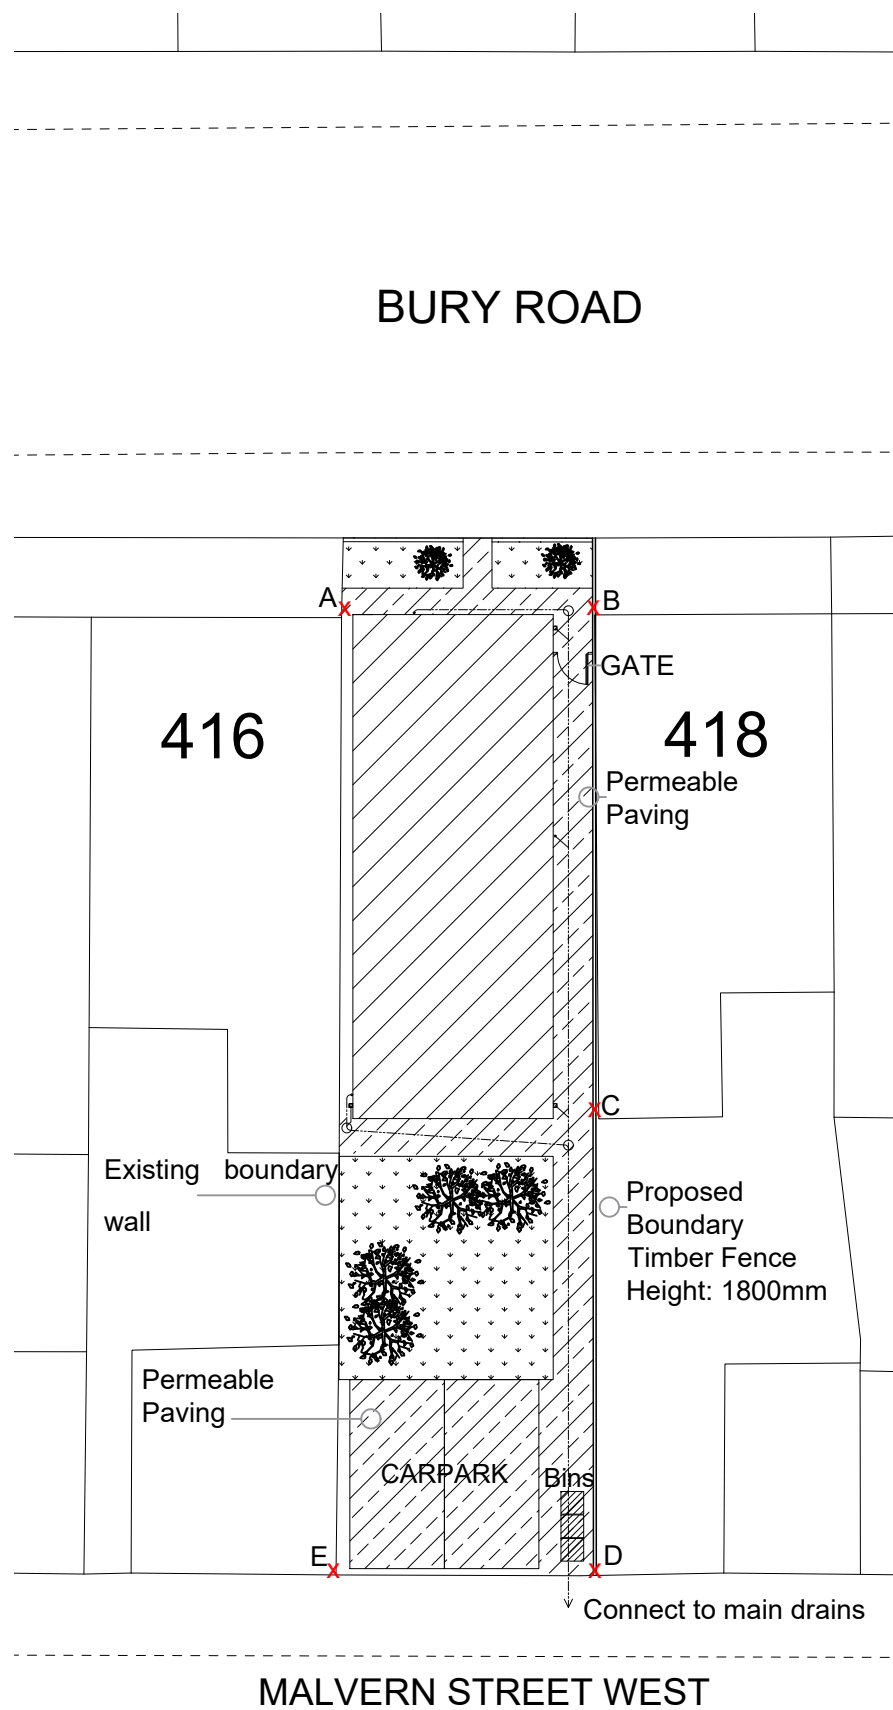

Permeable Paving

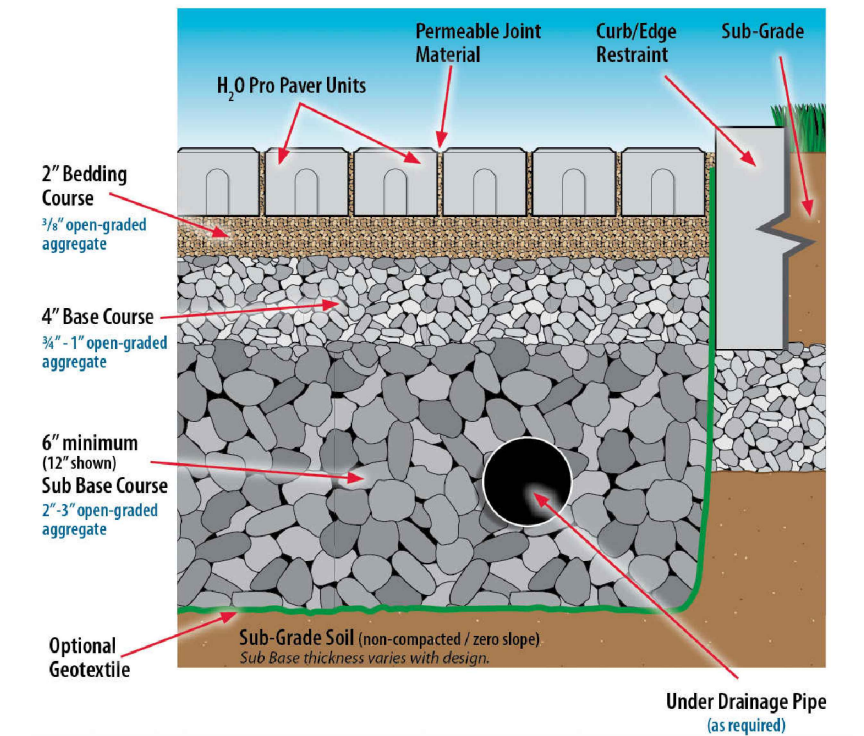

Driveline Priora is the affordable, low maintenance permeable driveway solution, available as an option to enhance every home. With a design that offers superior driveway strength for a long lasting sustainable urban drainage system.

Building Design Services

M.FAROOQ
418 Bury Road
Rochdale
OL11 5EU
01706 712231
0796 7605 763

For:

MR M FAROOQ

PROPOSED DWELLING

Land Adjacent to
418 Bury Road
Rochdale
OL11 5EU


Scale:

(Site Plan)
1:200 @ A3

Job No. & Sheet


1794A/6

bds

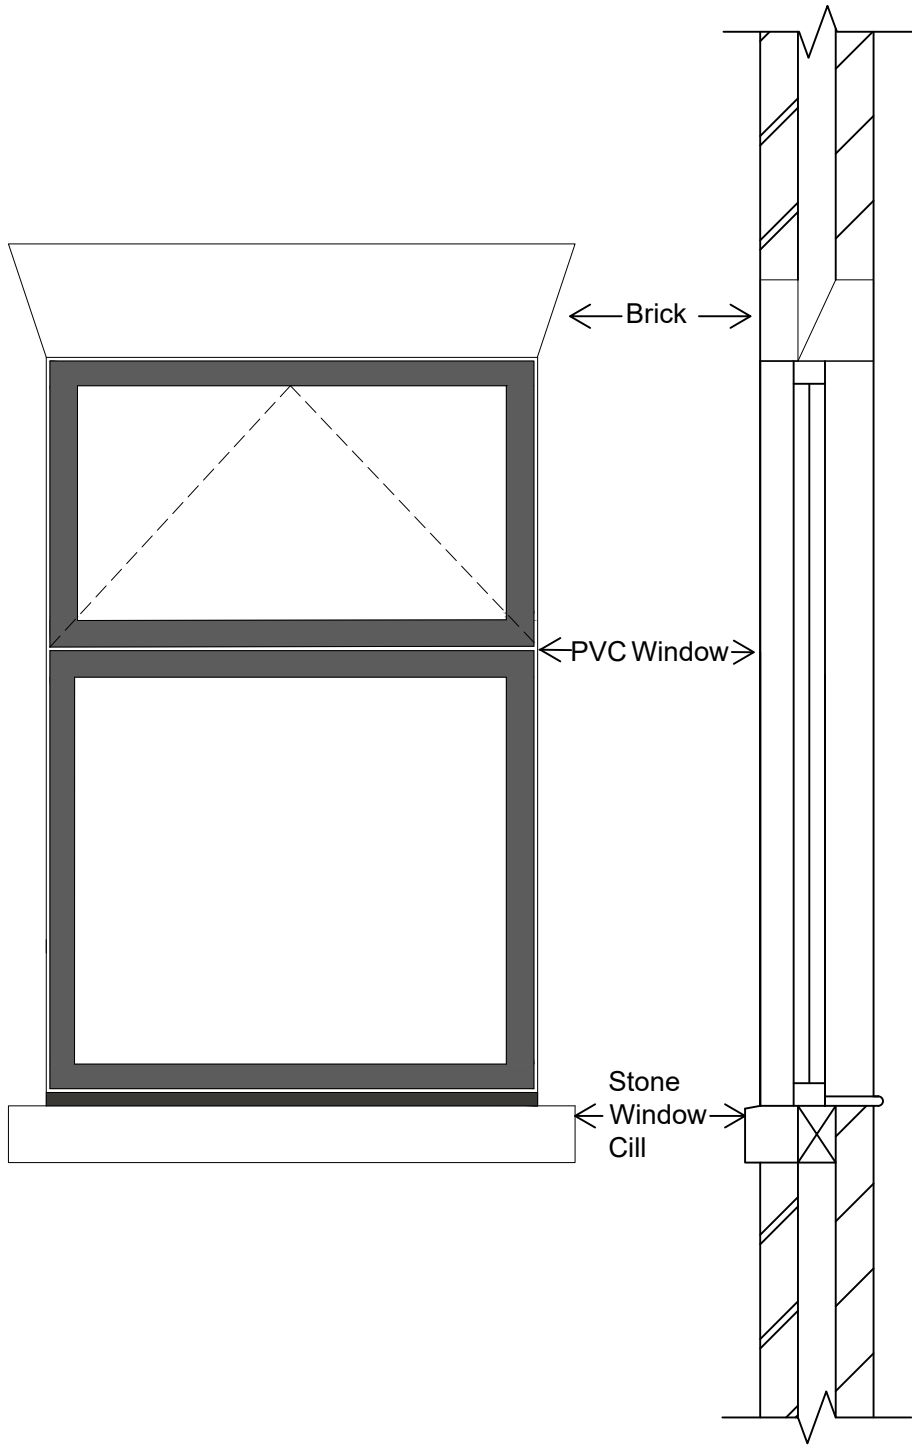

ELEVATION
Scale 1:20

SECTION
Scale 1:20

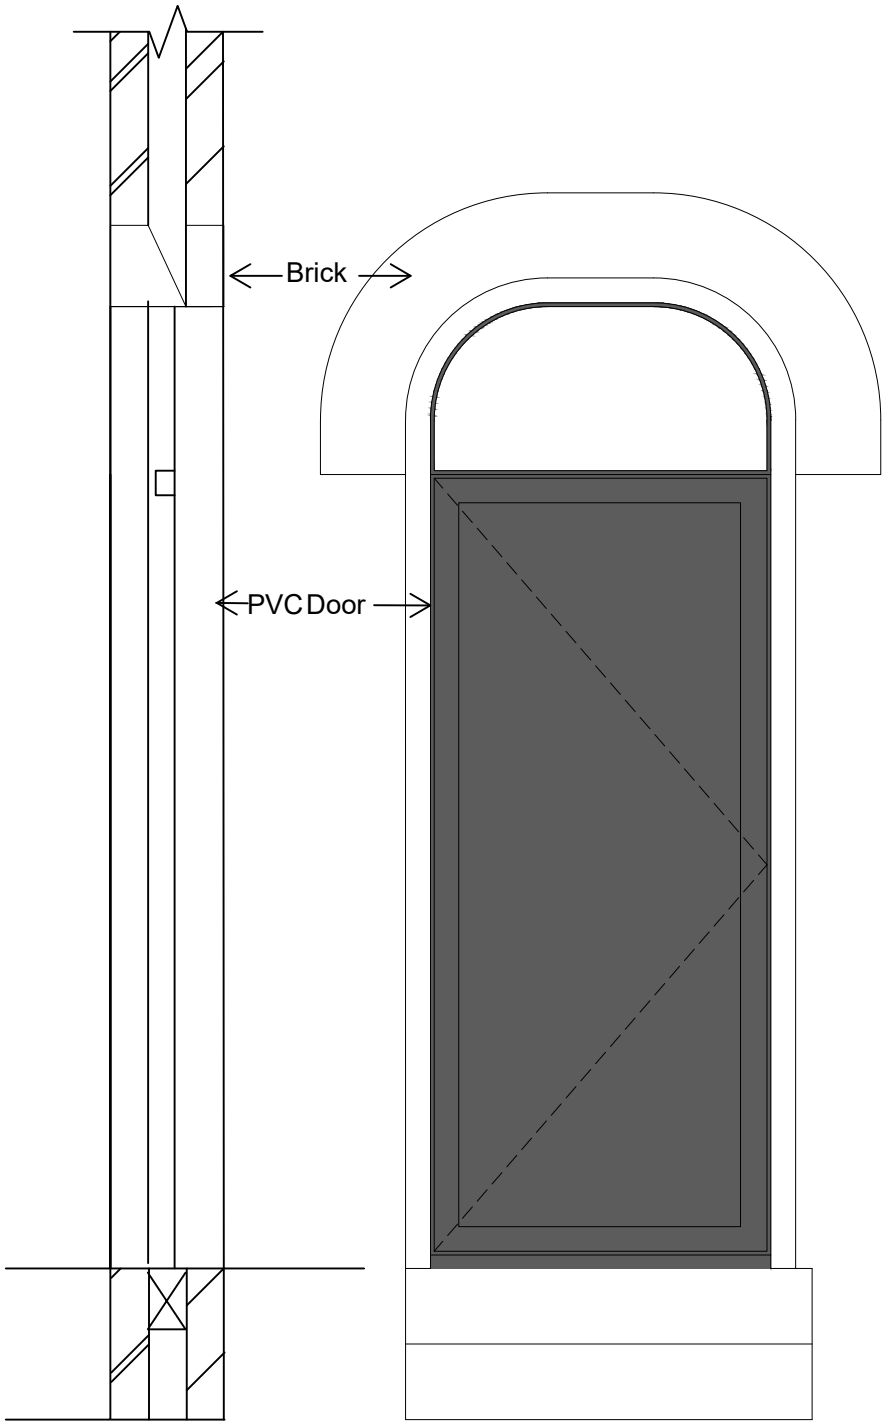

ELEVATION
Scale 1:20

SECTION
Scale 1:20

Building Design Services

M.FAROOQ
418 Bury Road
Rochdale
OL11 5EU
01706 712231
0796 7605 763

bds

For:

MR M FAROOQ

PROPOSED DWELLING

Land Adjacent to
418 Bury Road
Rochdale
OL11 5EU

Scale:
(Section)
1:20 @ A3

Job No. & Sheet
1794A/7