


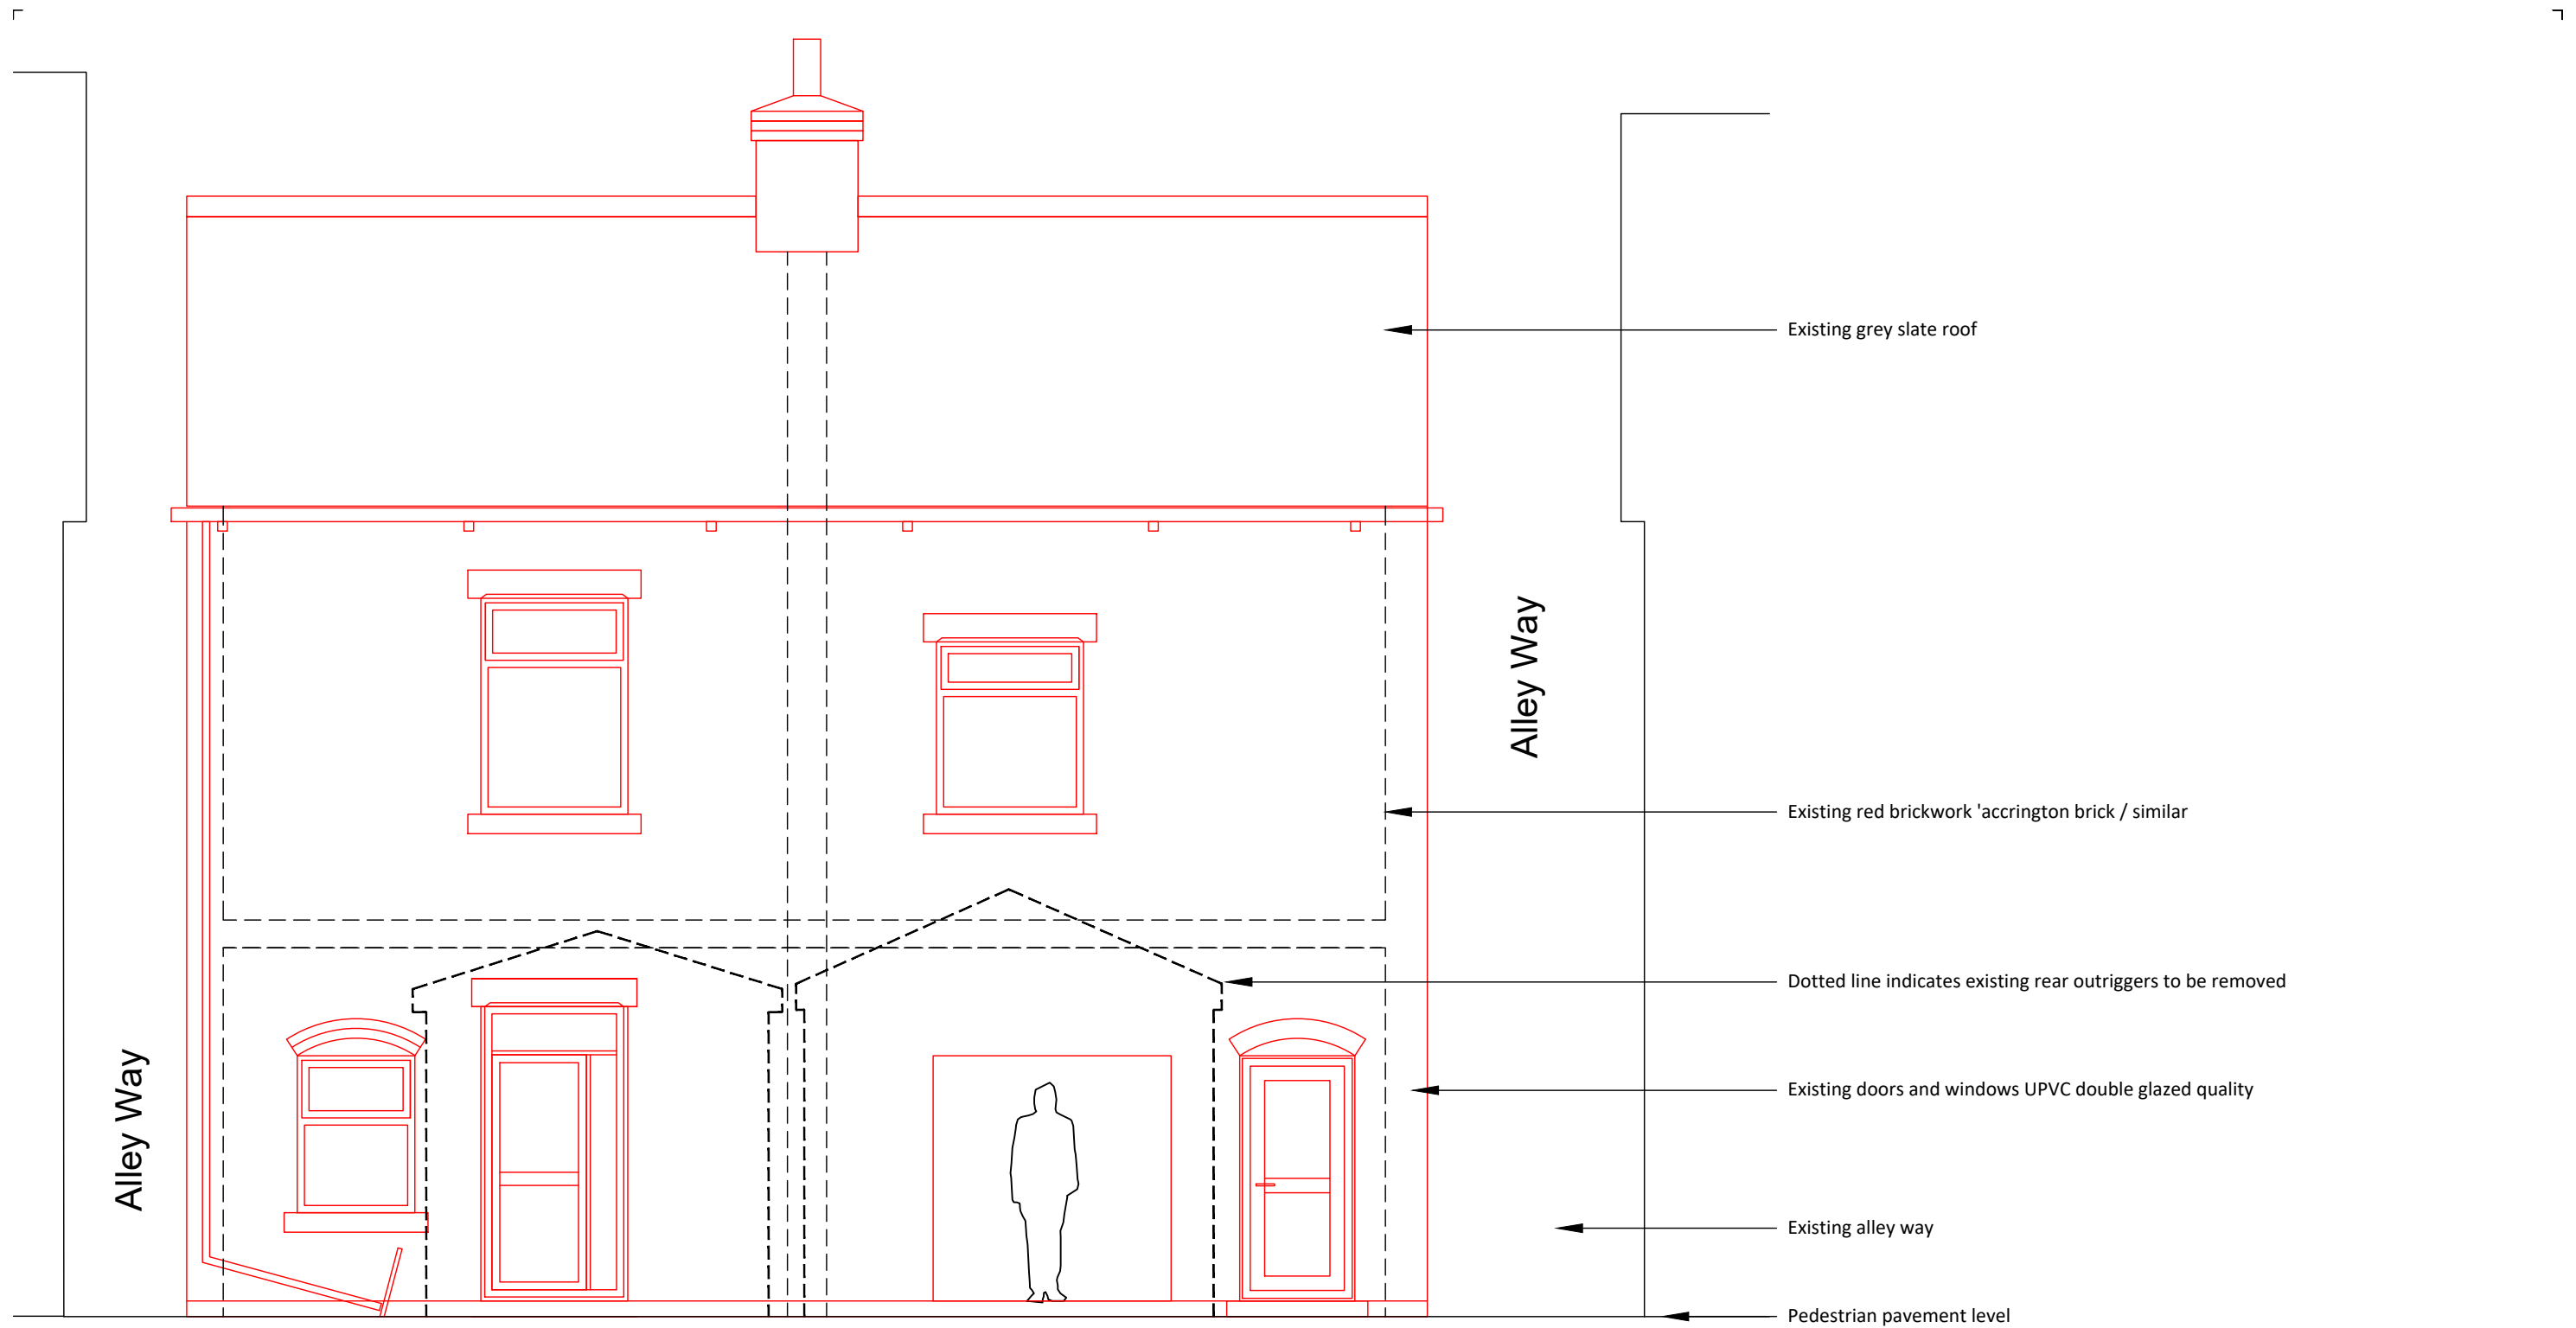

Existing Rear Elevation
scale 1:50

PLANNING DRAWING

Project:	27 & 29 Lake Bank Road Hollingworth Lake	Original Size:	A3	Project Number:	1026
Title:	Existing Rear Elevation	Drawing Number:	DR-P2 -1026 - 08		
Client:	Mr John Howarth				
Date:	28/02/2022				

Tel :- 07756 910210
Email :- qualitycreativedesign@gmail.com

QCD

Quality Creative Design
ARCHITECTURAL SERVICES

© This Drawing & Design is the copyright of QCD and should not be reproduced without written consent.

Contractors are to check all levels & dimensions on site prior to site works commencing & report discrepancies to the Designers.