




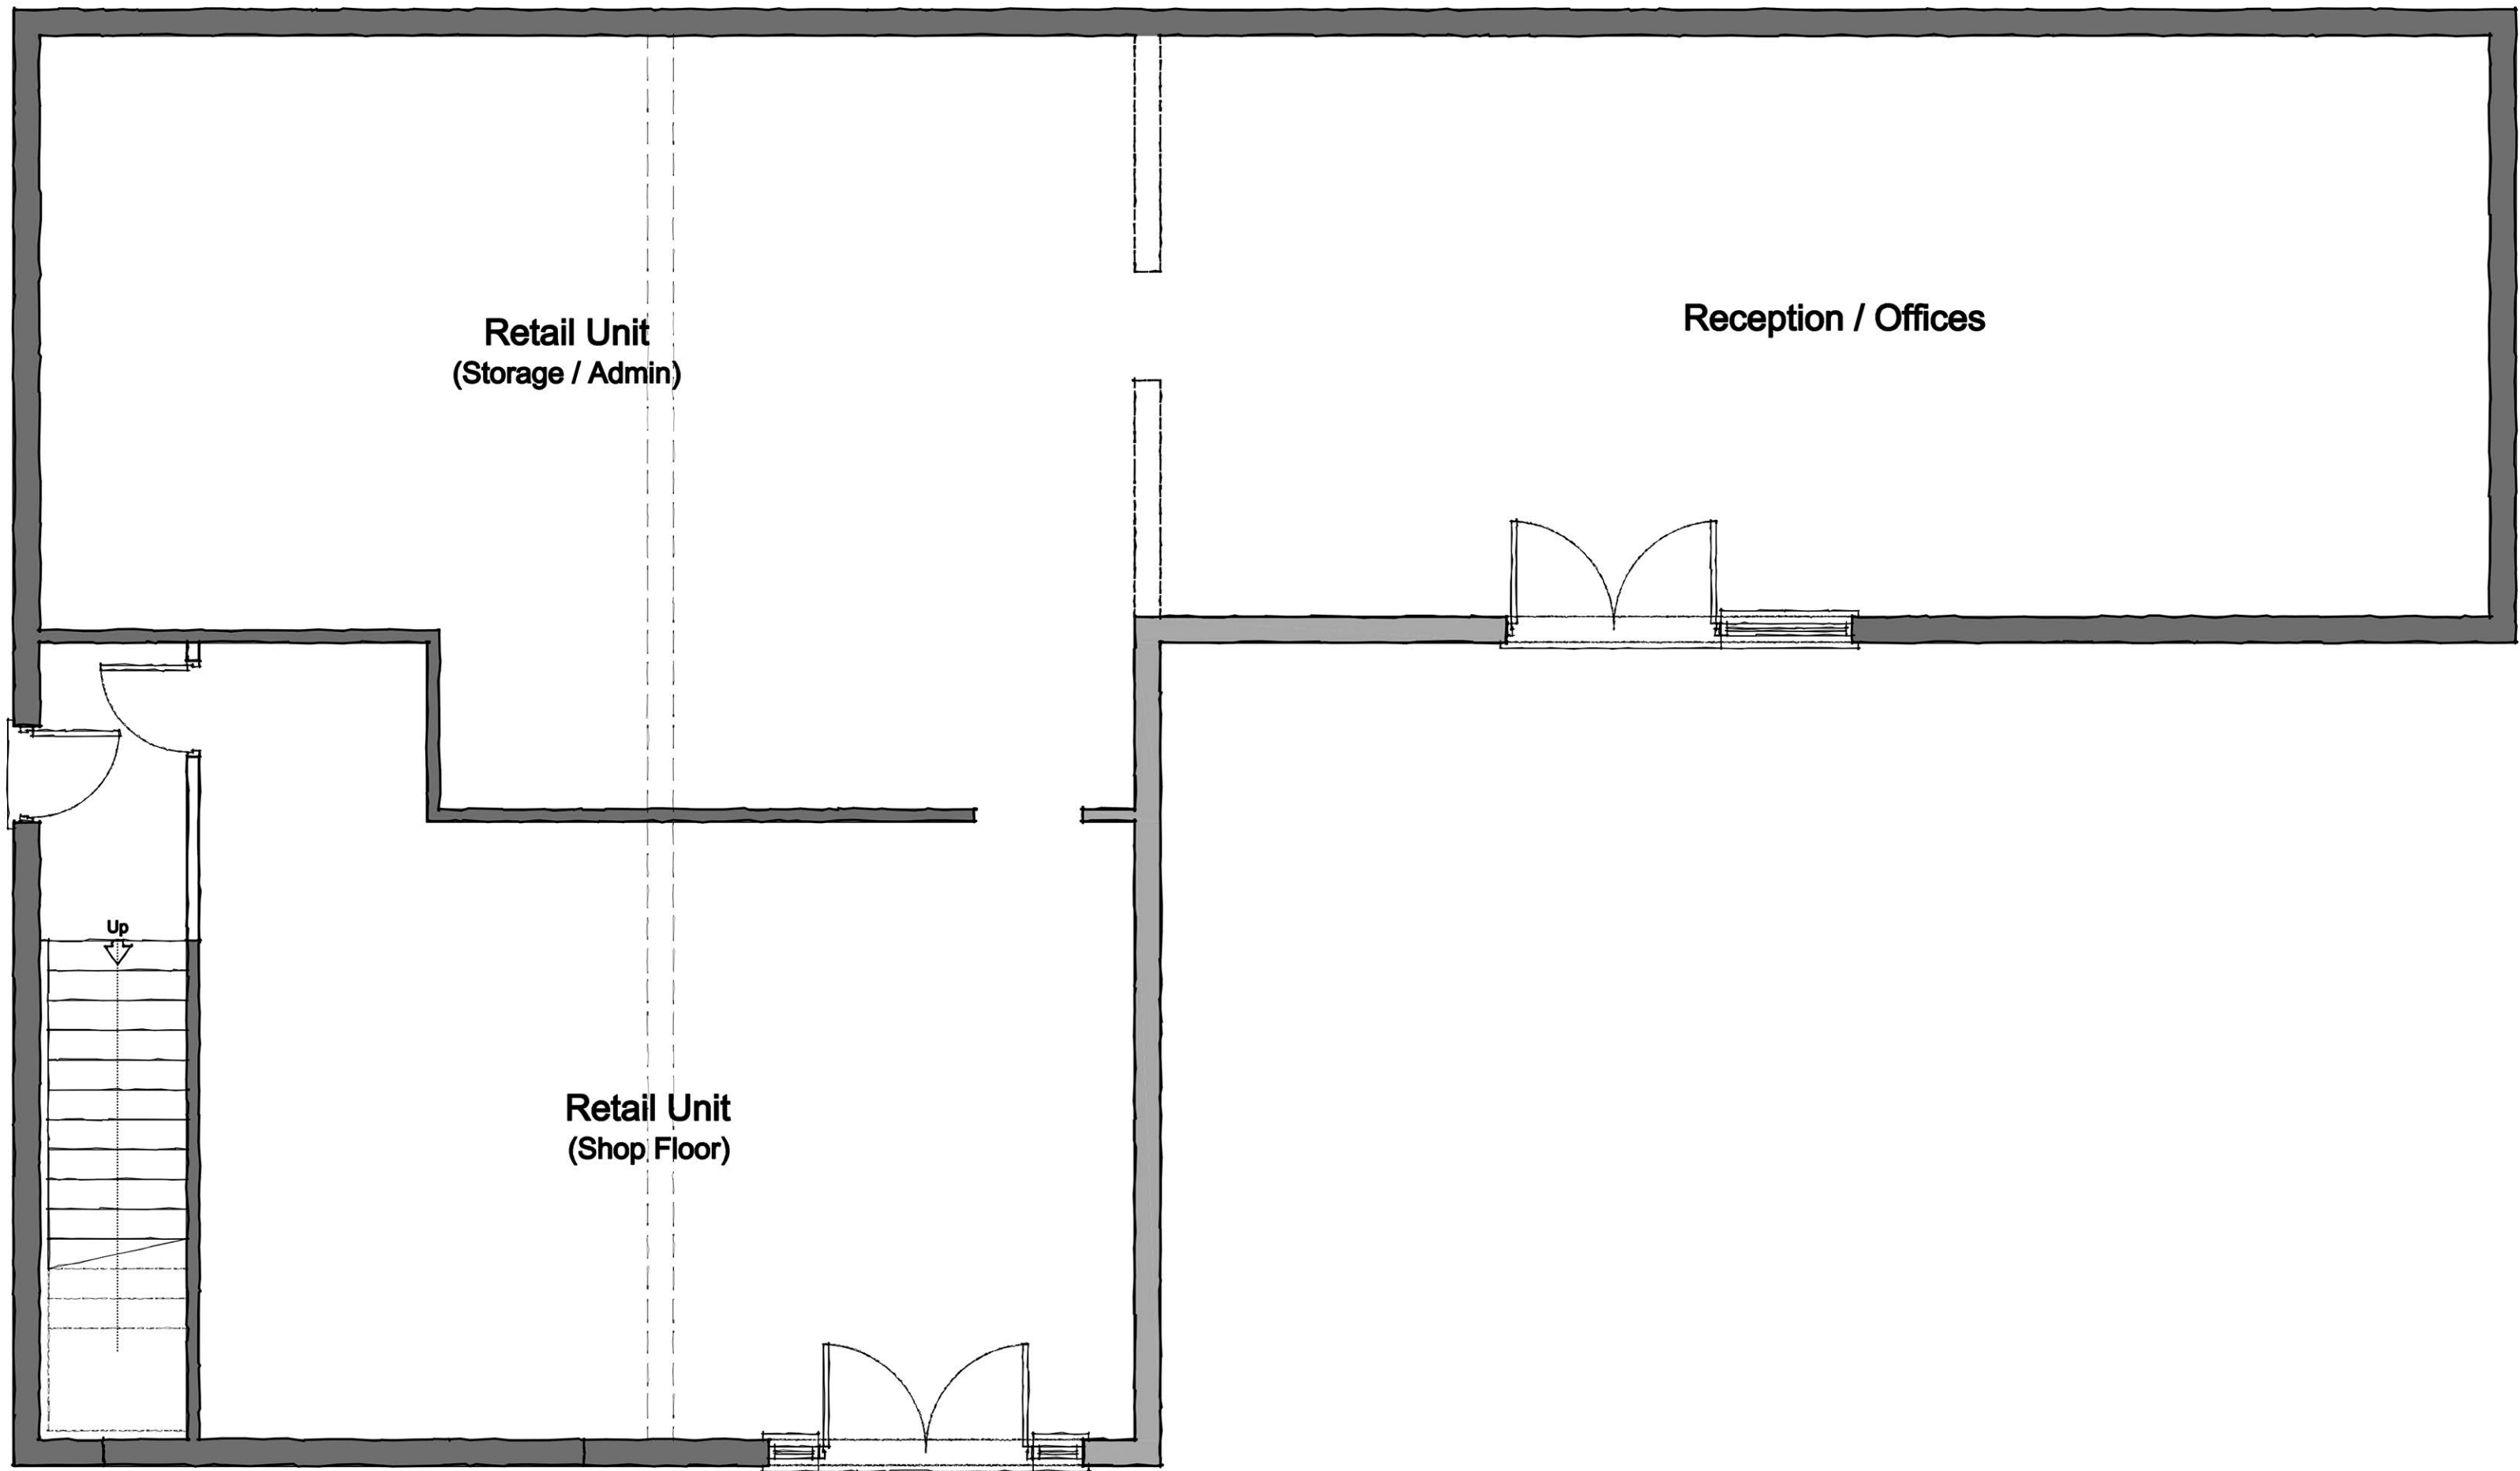

Proposed Ground Floor Plan
Scale 1:50

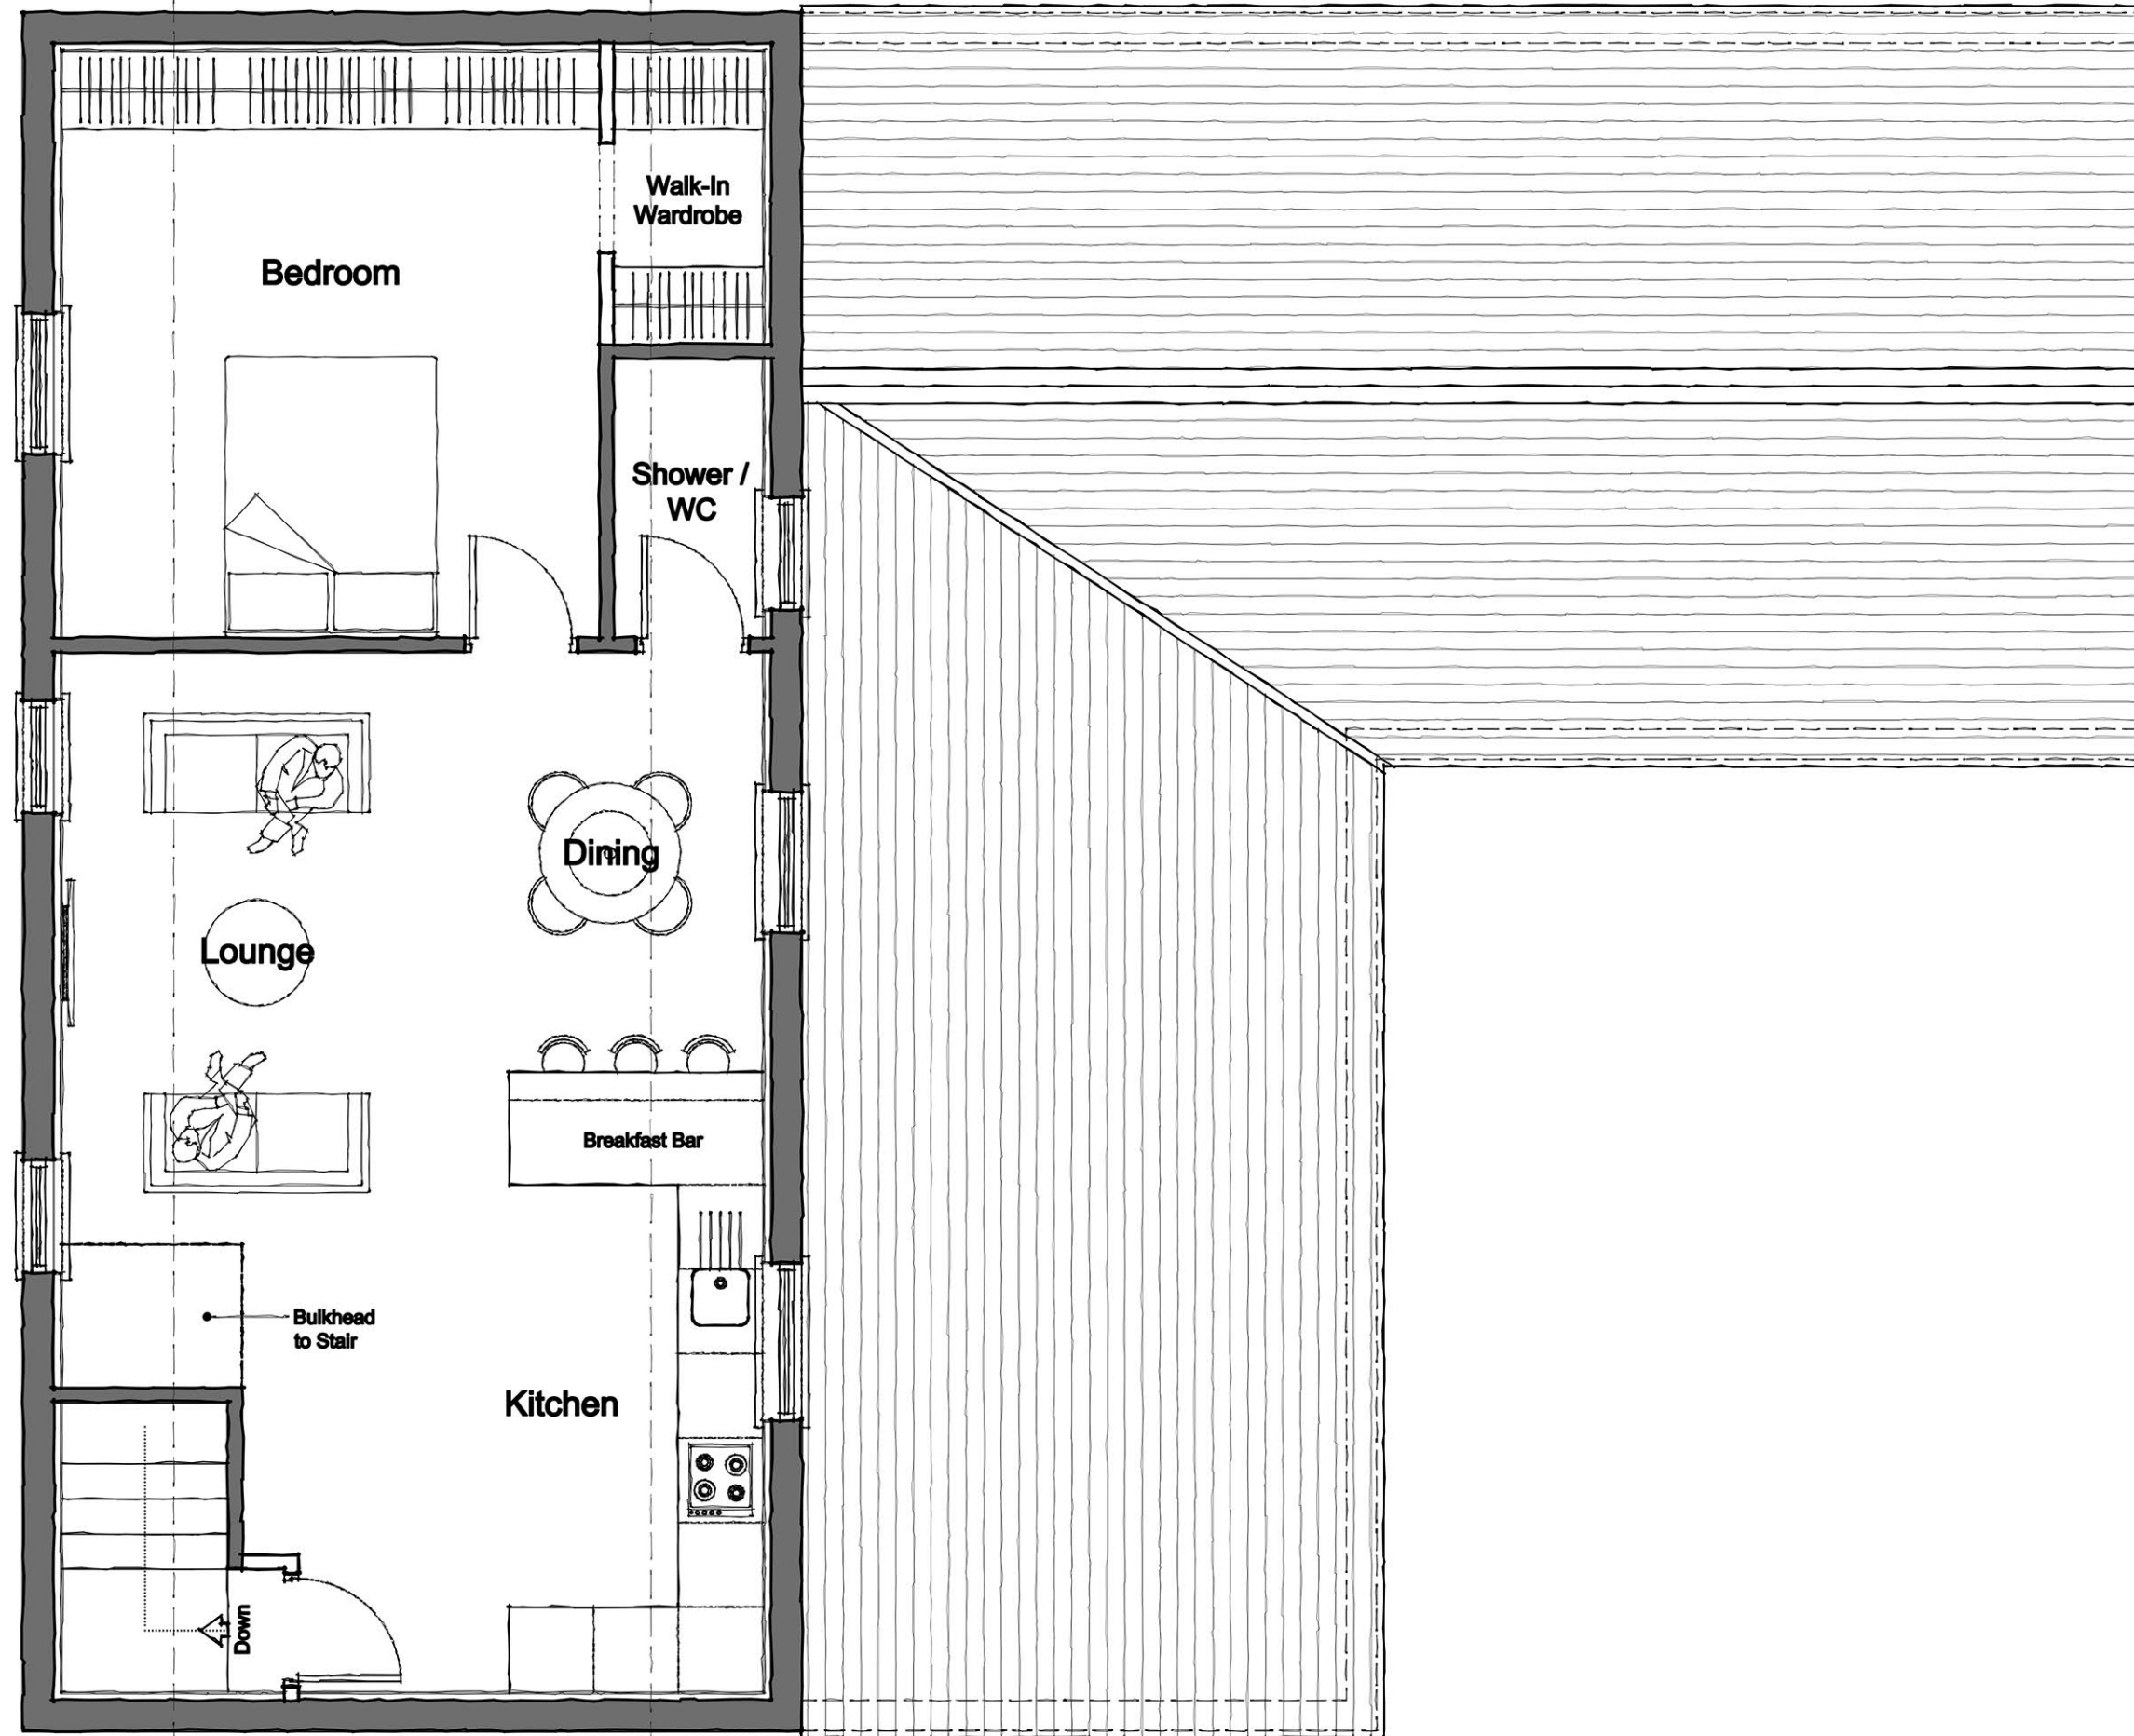


Proposed First Floor Plan
Scale 1:50

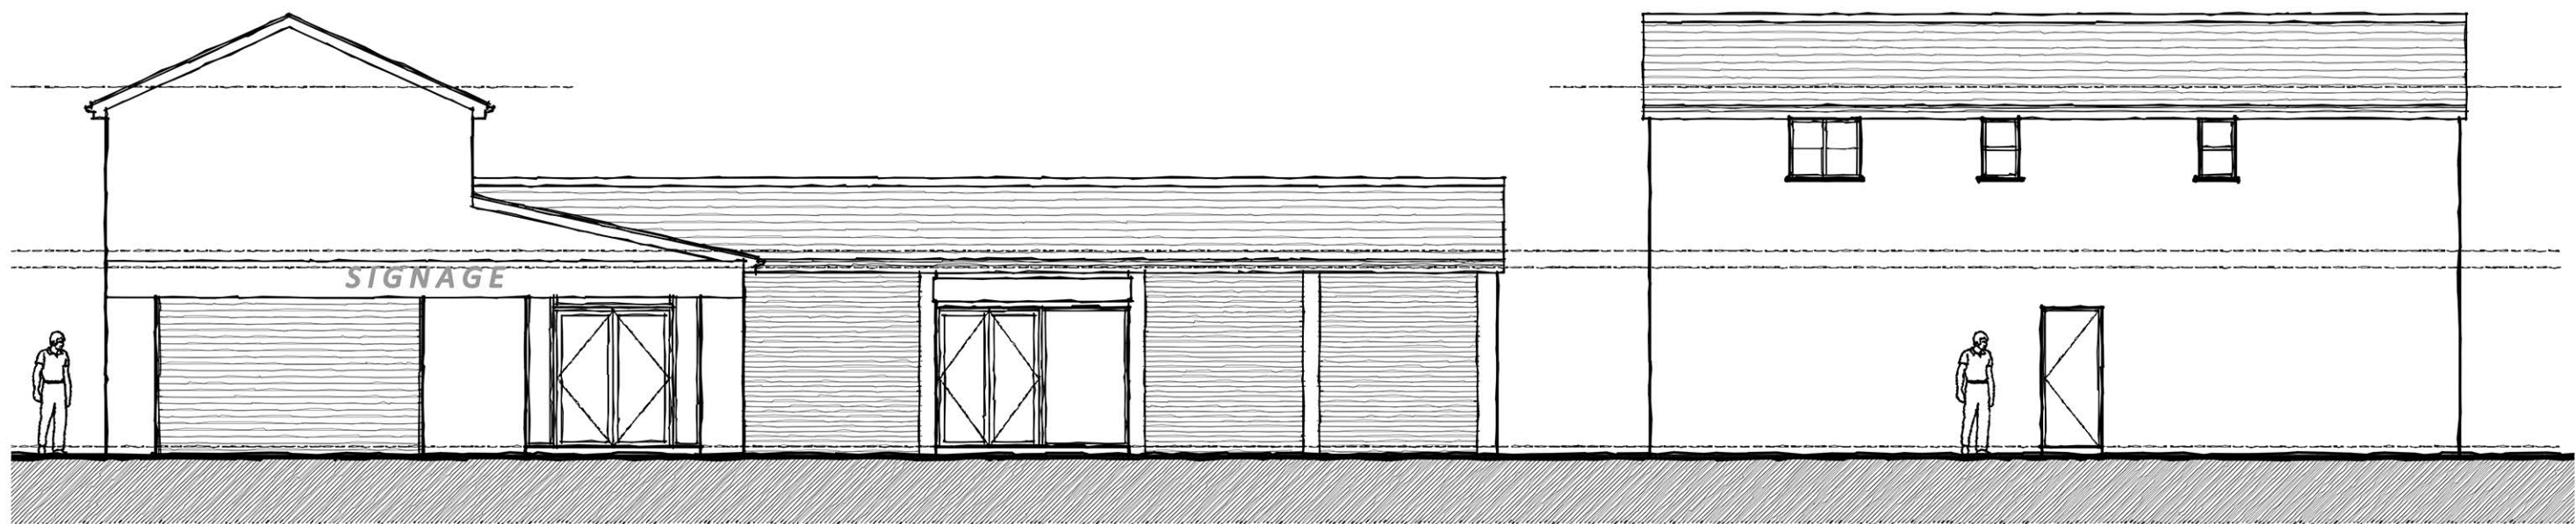

Proposed Front Elevation (Rochdale Road)
Scale 1:100

Proposed Side Elevation (Vincent Street)
Scale 1:100

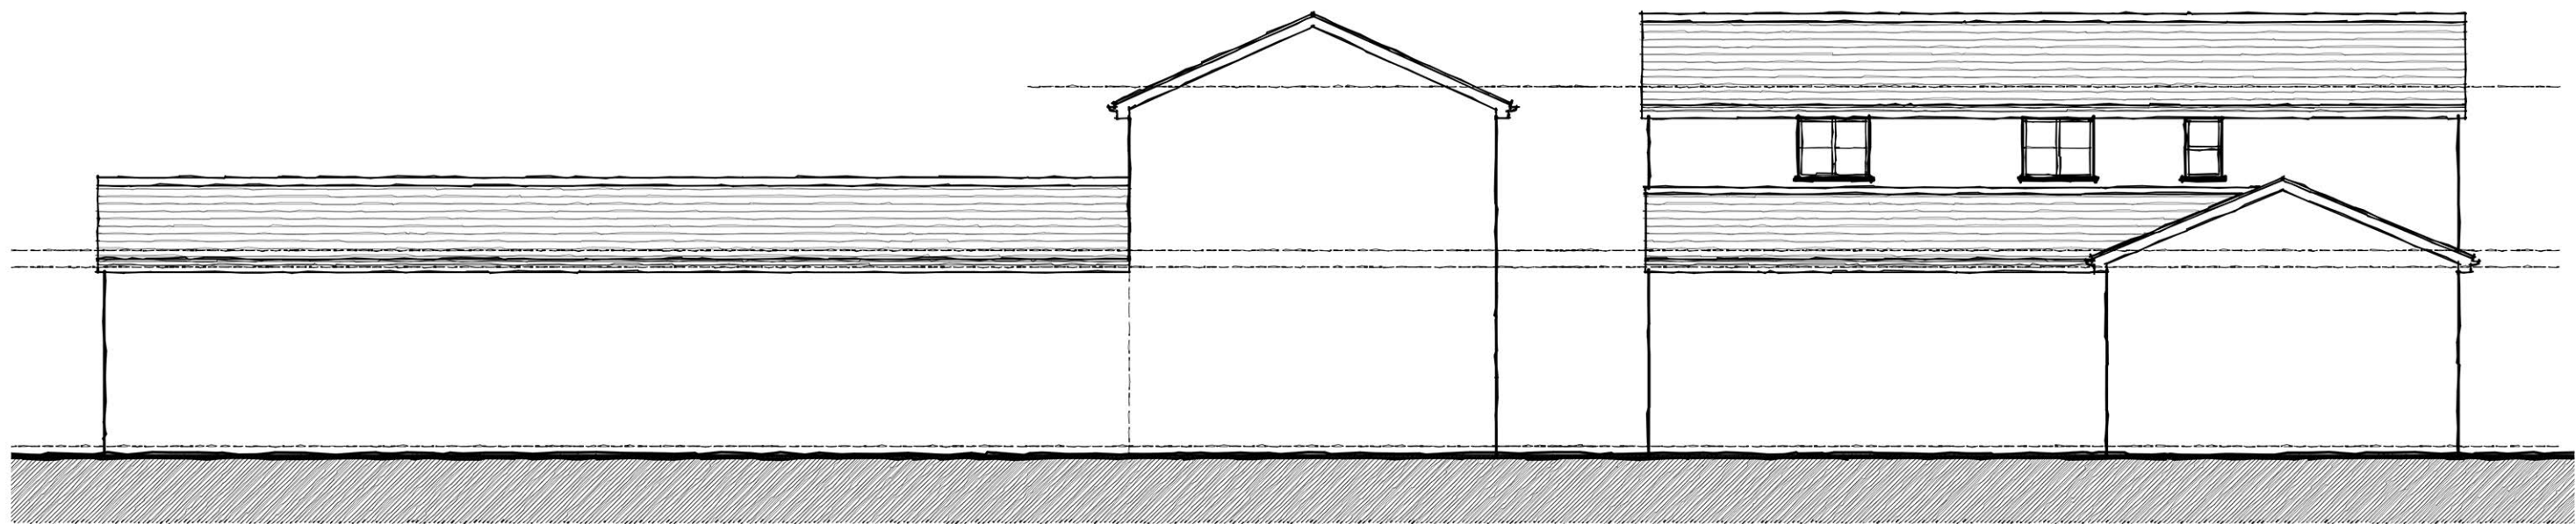


Proposed Rear Elevation
Scale 1:100

Proposed Side Elevation
Scale 1:100



Proposed Site Plan
Scale 1:200

Rev	Date	Description
A	21.11.22	Scheme Amendments

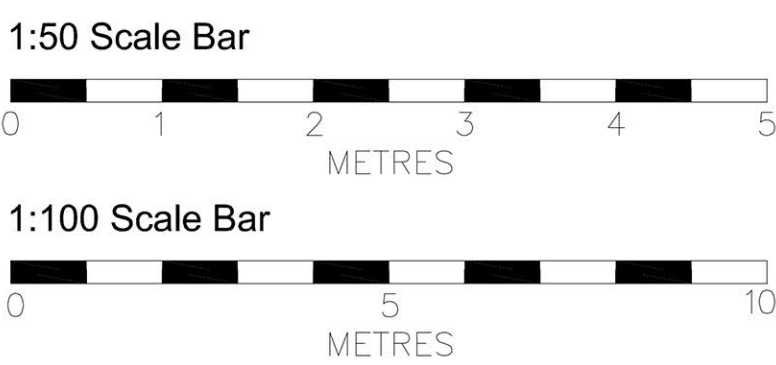

Client TBC	Job number -	Revision A
Job title Proposed Alterations at 194 Rochdale Road, Middleton	Drawing number 101	
Drawing title Proposed Plans & Elevations	Scale 1:50	Drawn -
	Checked -	Date 09.22

All dimensions to be checked on site. Figured dimensions to be read in preference to scaled. Architect accepts no responsibility for any unauthorised amendments to the drawing and does not permit unauthorised copying of the drawing.