



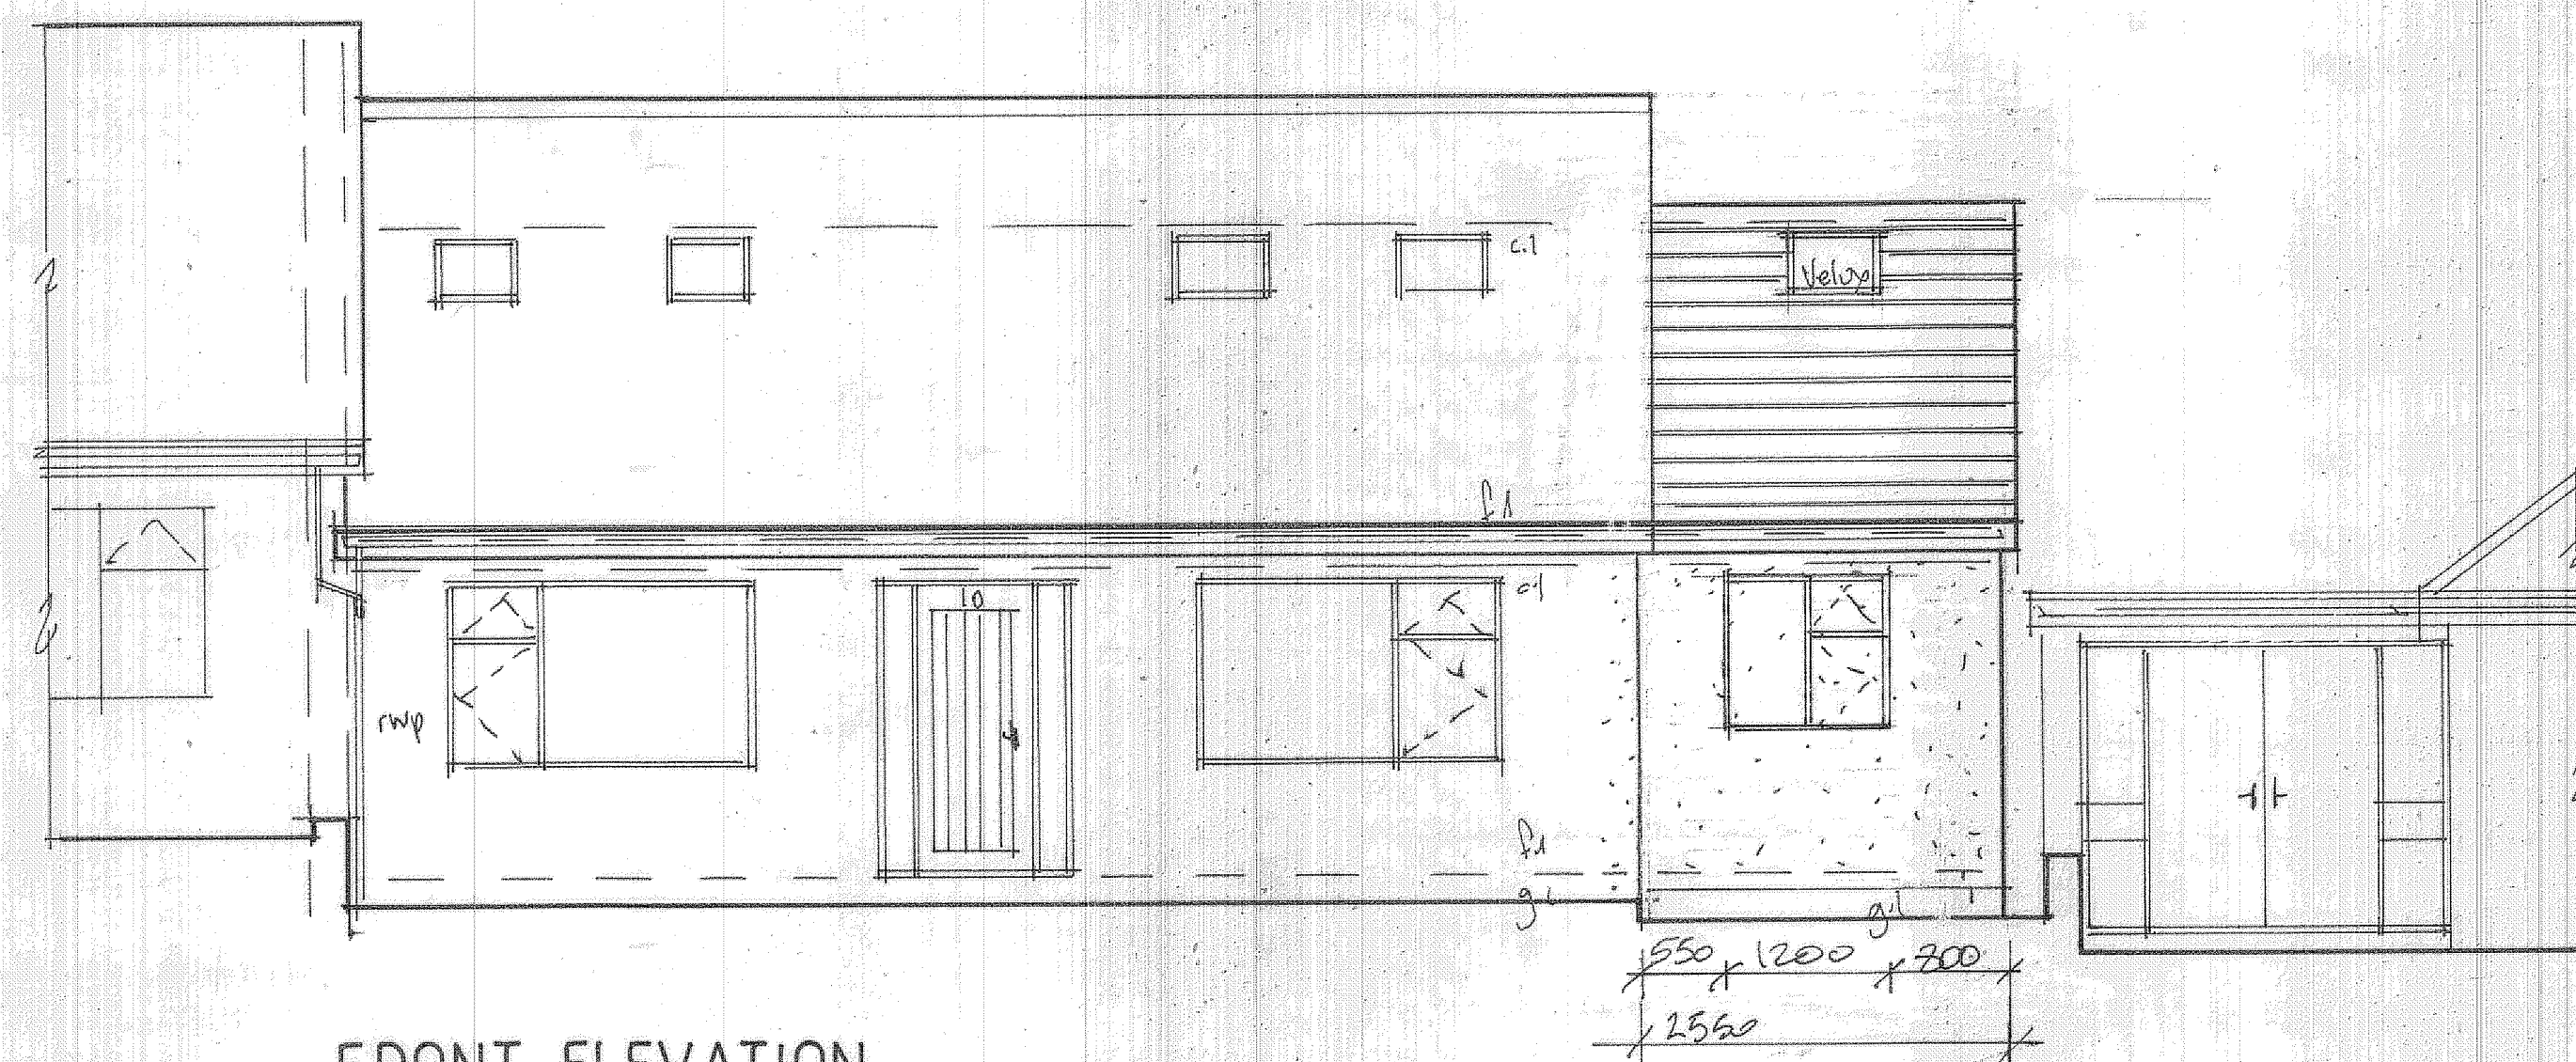


FRONT ELEVATION



REAR ELEVATION

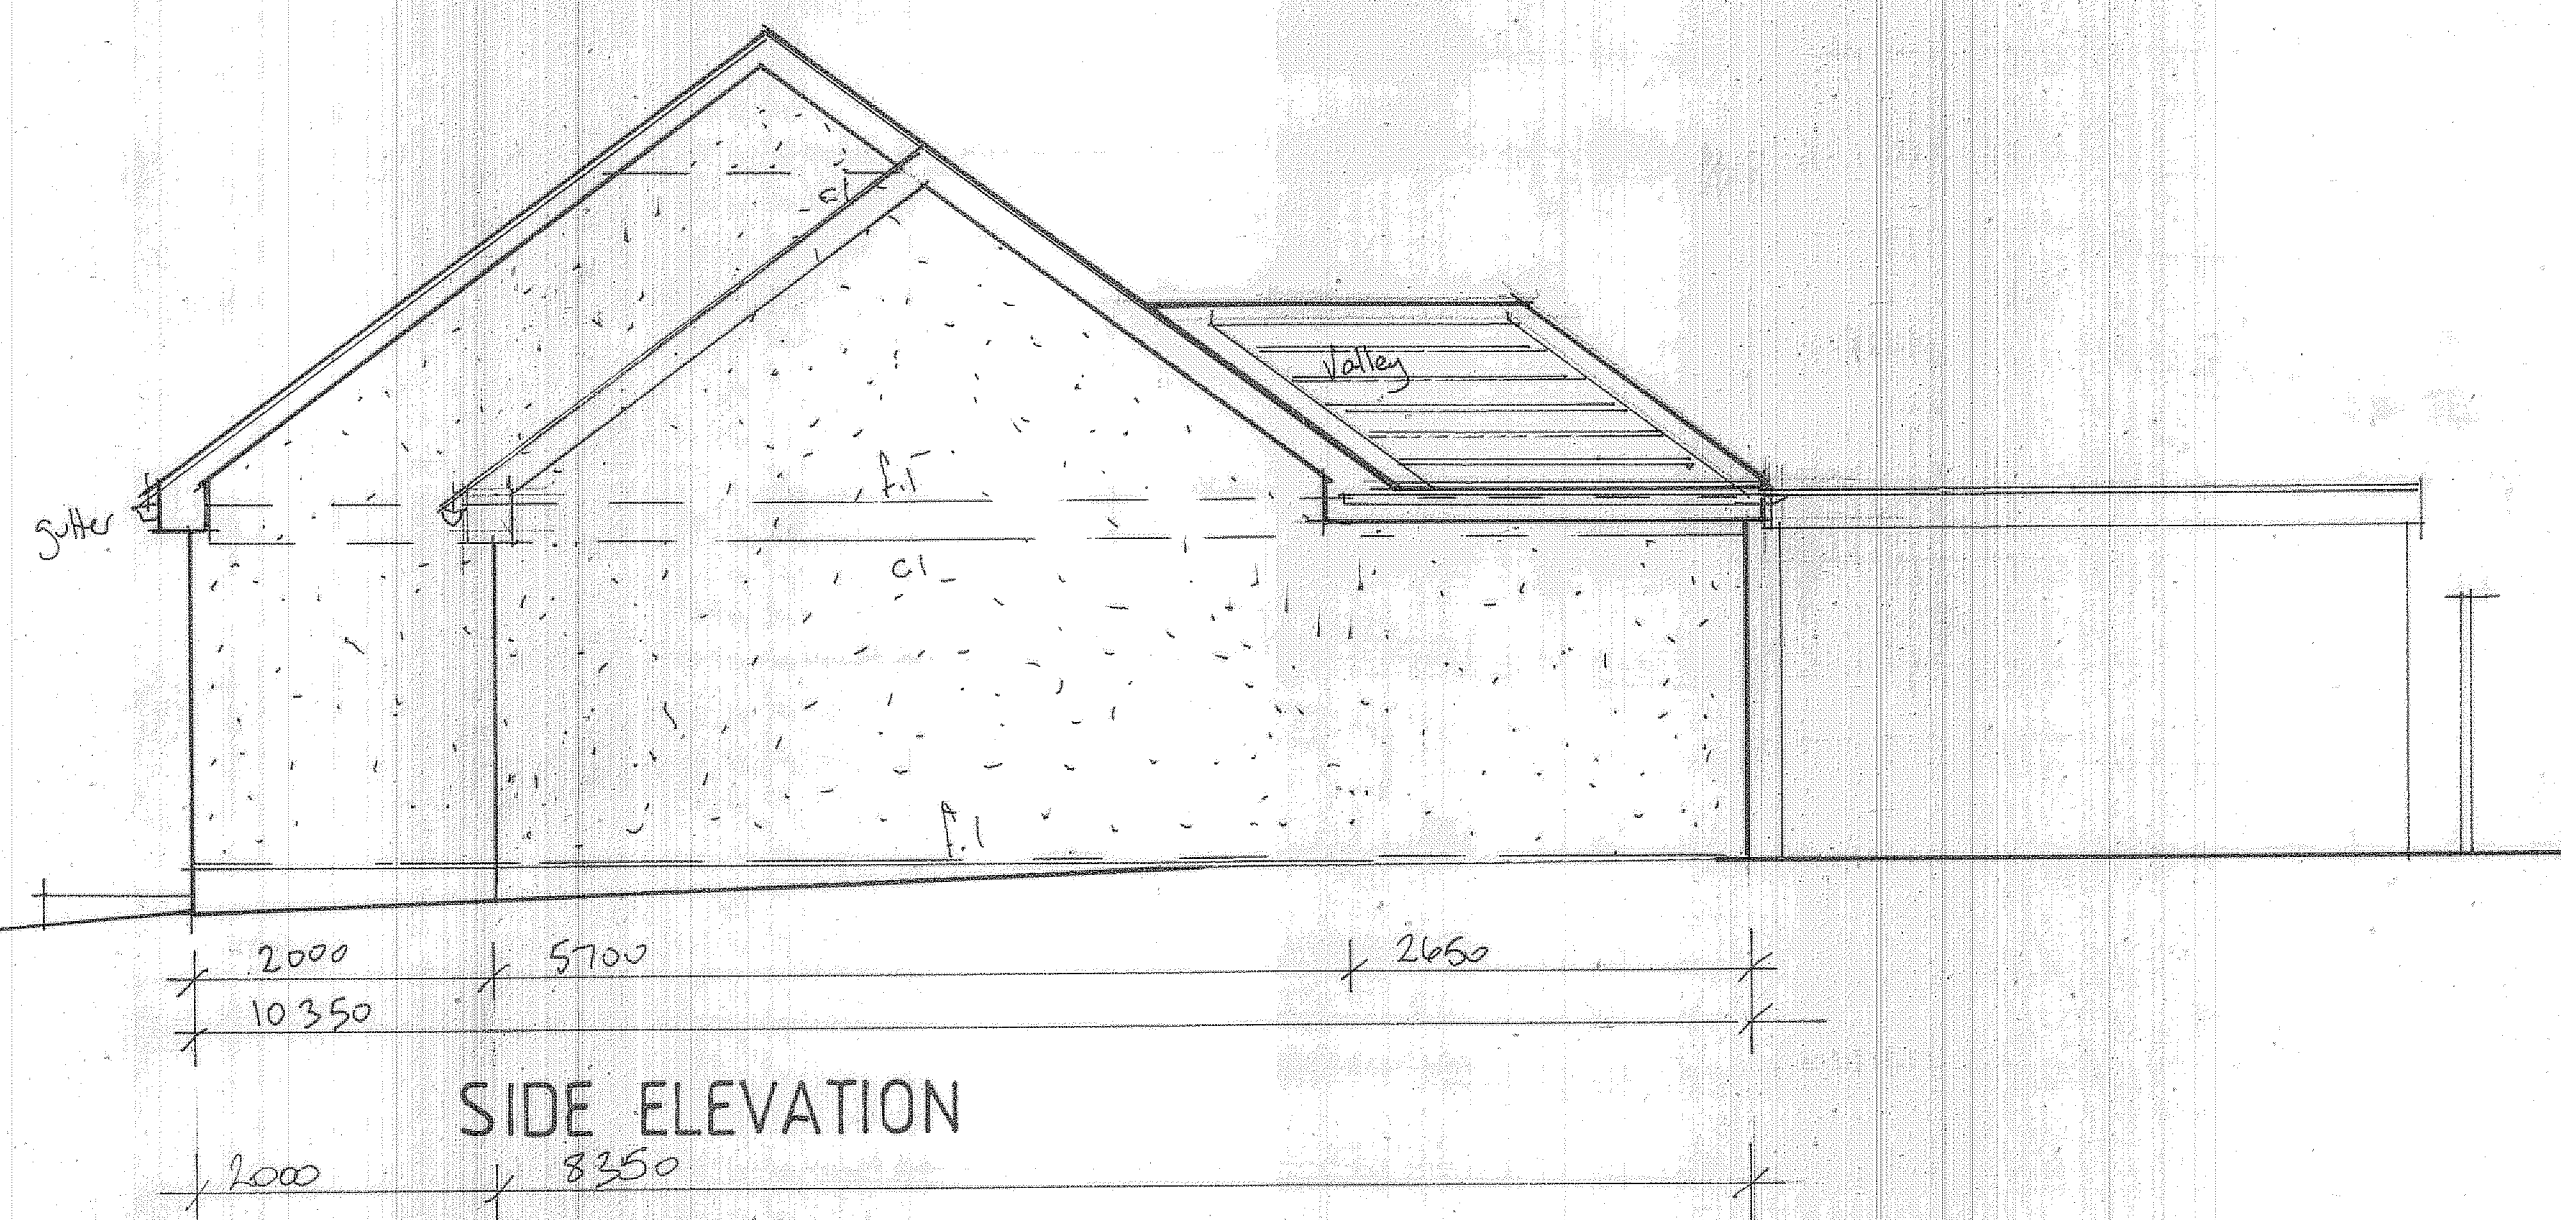

SIDE ELEVATION

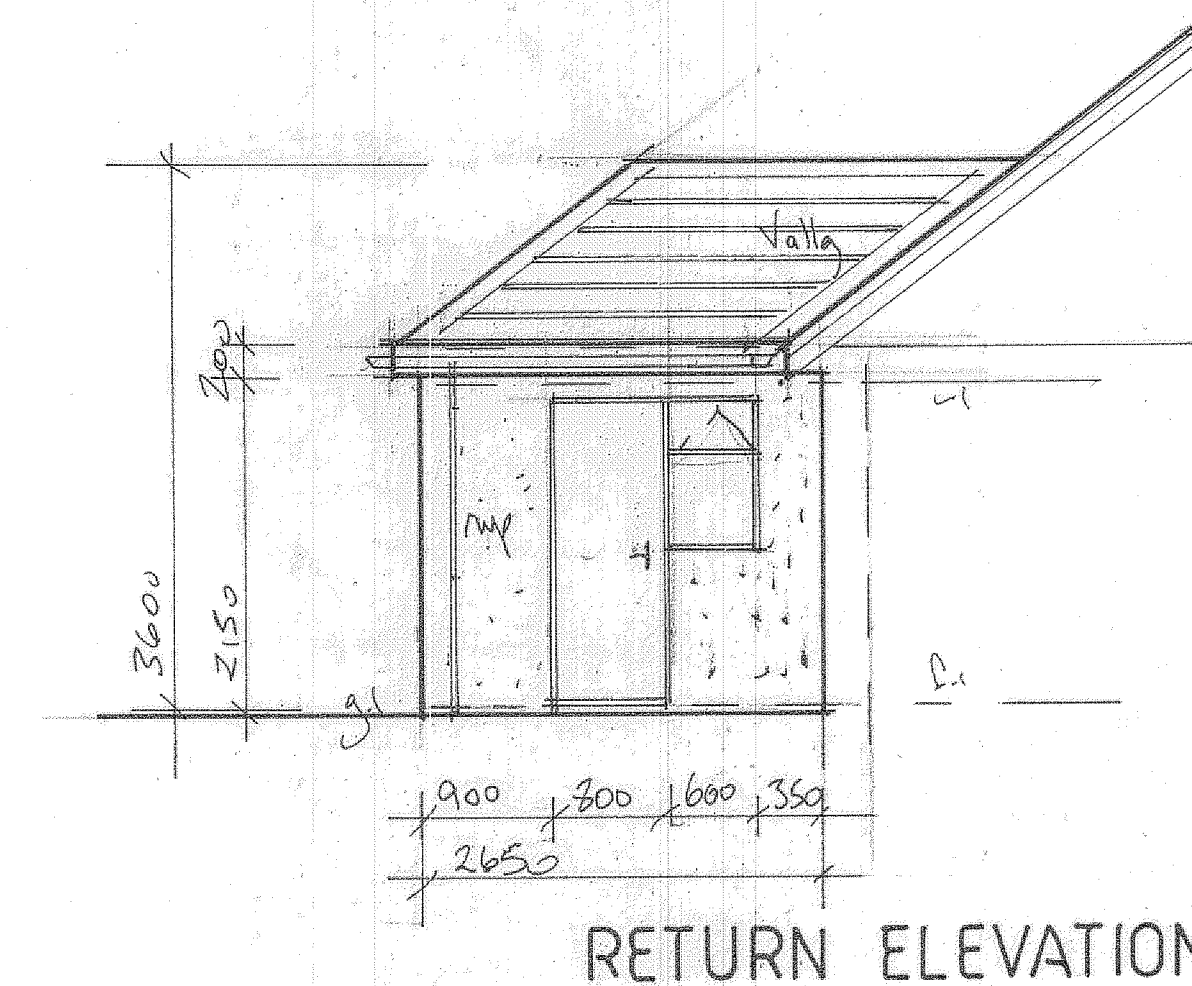

RETURN ELEVATION

Revision	Details	Date
Ref		
A	WINDOW ADDED TO KITCHEN FRONT ELEVATION	DEC 24

PROJECT
PROPOSED SIDE EXTENSION.
DRAWING TITLE
PROPOSED ELEVATIONS.
CLIENT
MR. & MRS VAUGHAN.
ADDRESS
10, CLIFTONVILLE ROAD,
ROCHDALE, OL16 4SG.
SCALE
SCALE 1:50@A1
DATE
DEC 2024.
DRAWING No
CL 12245909/23. **A**

