


- PLANNING NOTE - Existing roof pitch 25 Degrees to be relined to 30 Degrees to match height of adjacent properties namely 31 - 33 Lake Bank
Increased height of ridge minimum 500mm maximum 600mm.

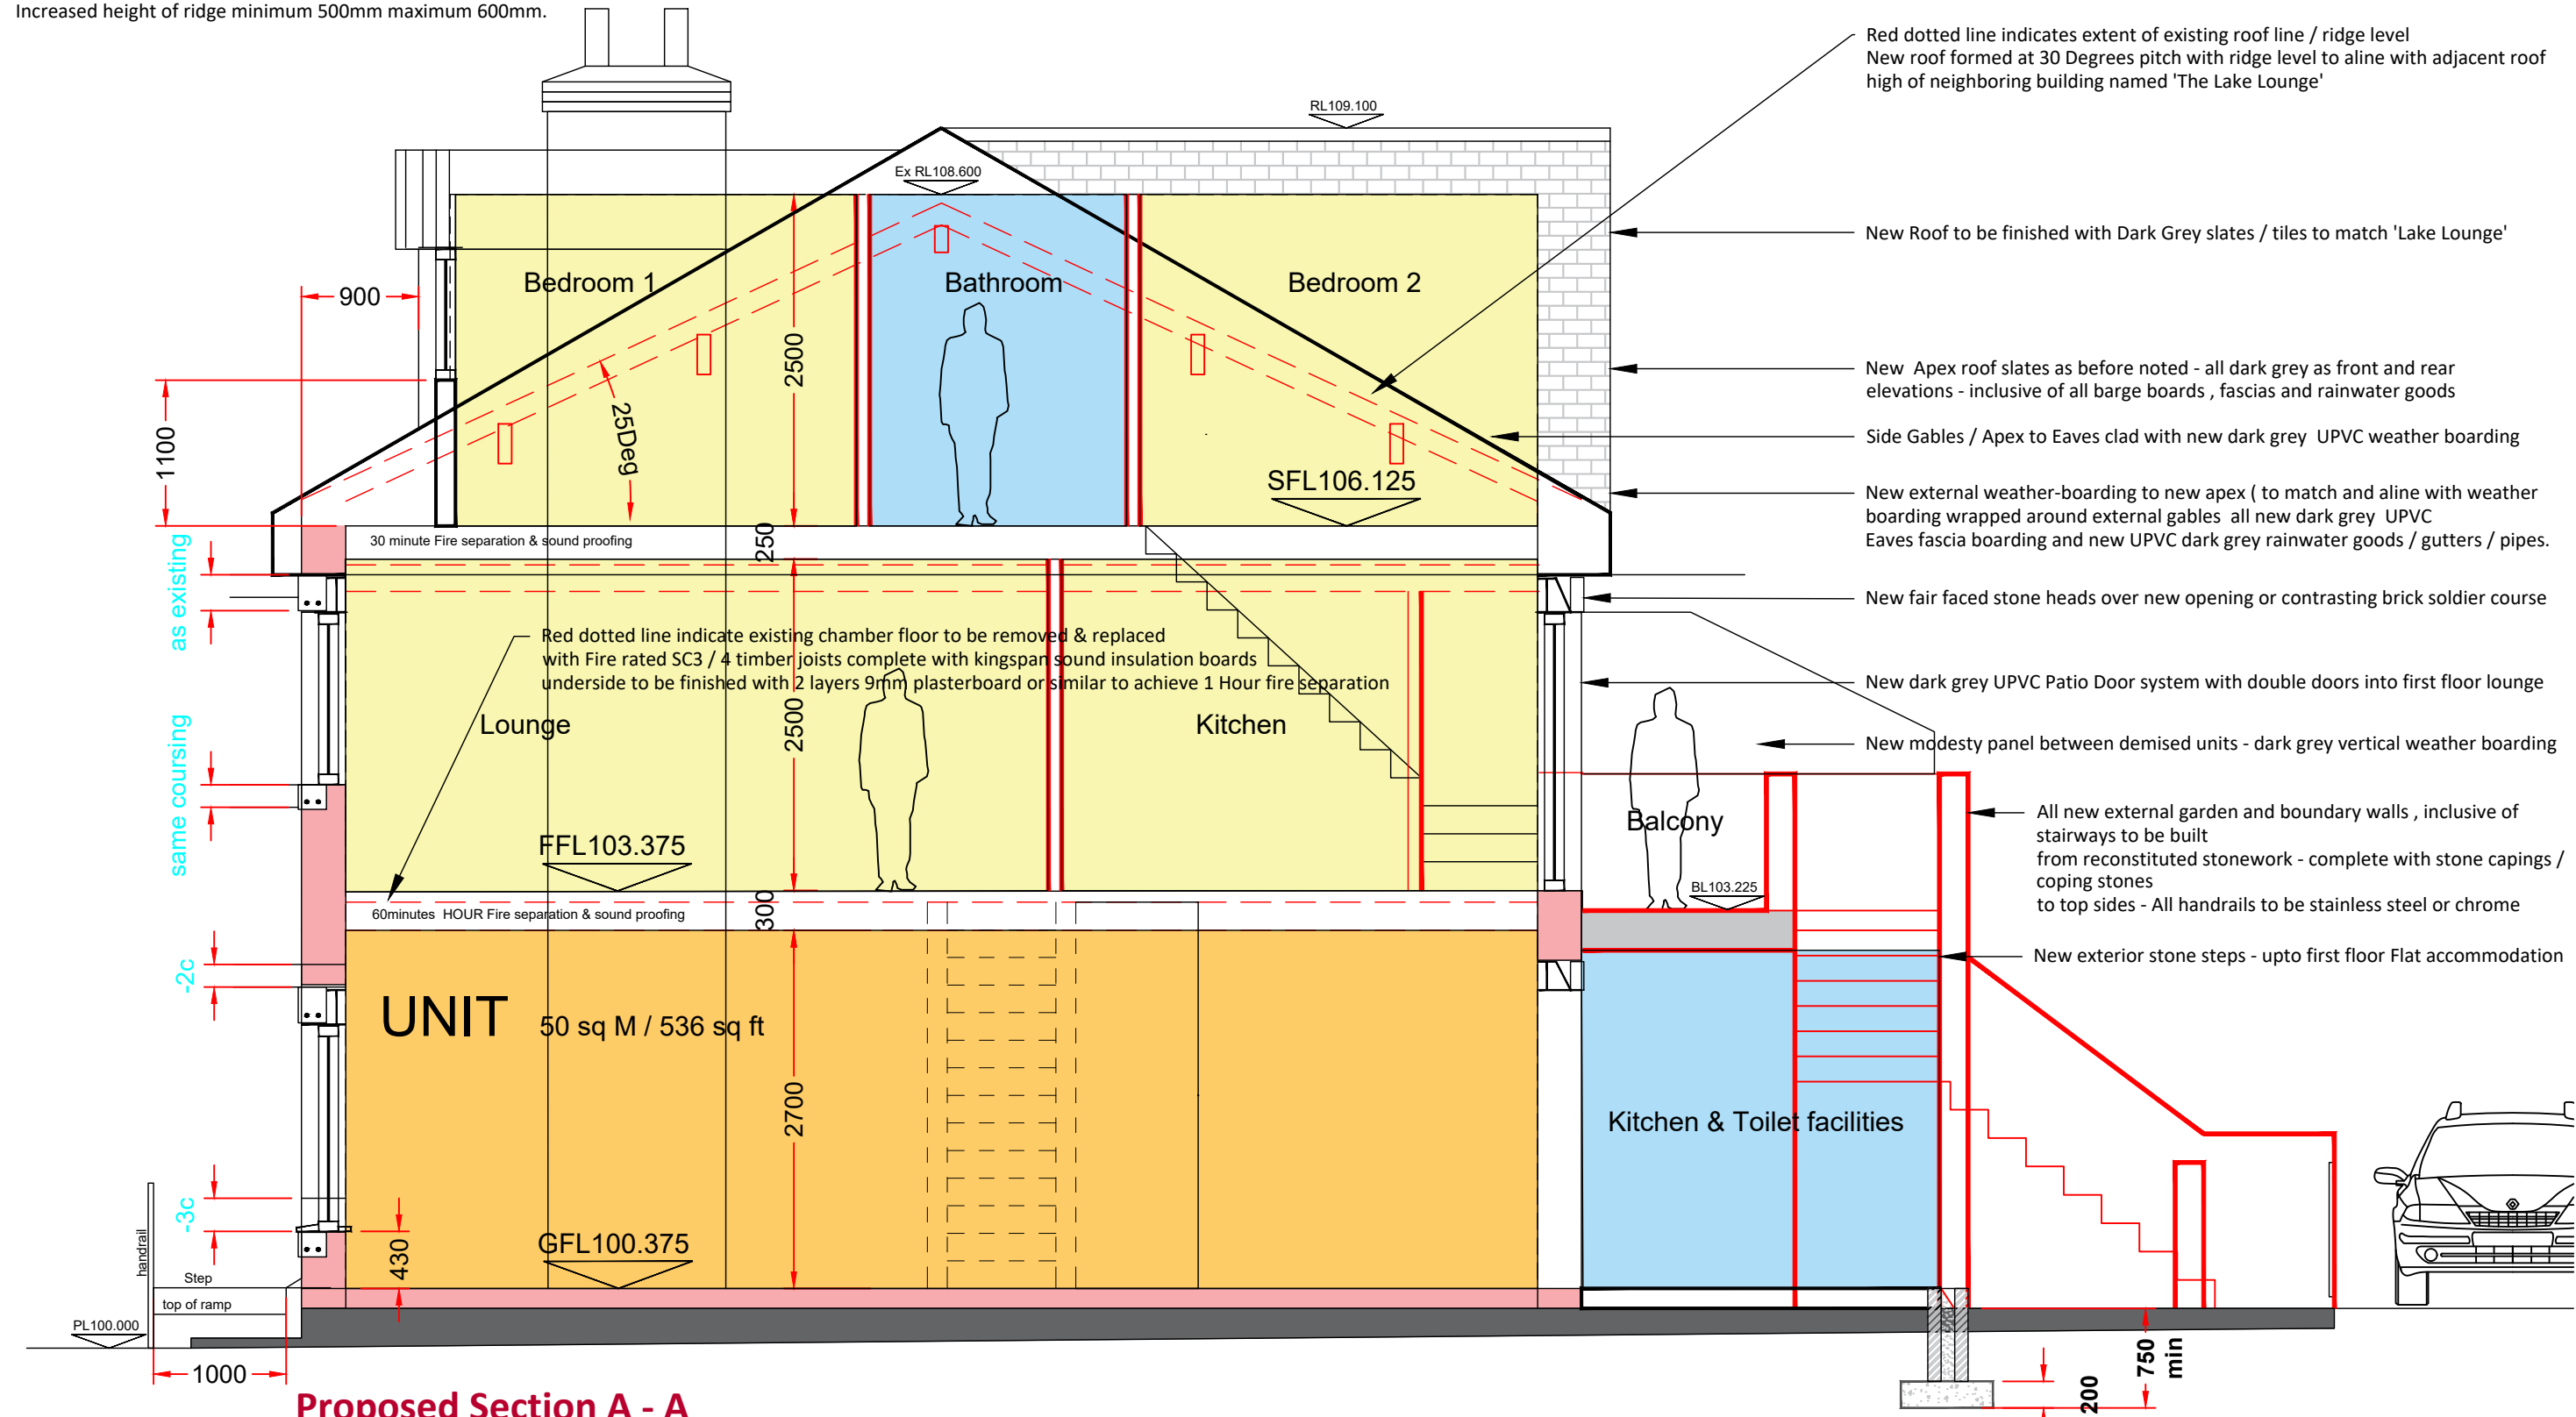

Proposed Section A - A
scale 1:50

PLANNING (RE-ISSUE)

AMENDMENTS

A - Aug 2022 - Front Balconies removed from project, 2No front Dormers reduced in size to suit Planning Policies, Front Elevation treatment minimized to leave existing features inclusive of existing RED brickwork, Ditto Side gables.

© This Drawing & Design is the copyright of QCD and should not be reproduced without written consent.
Contractors are to check all levels & dimensions on site prior to site works commencing & report discrepancies to the Designers.

Project:	27 & 29 Lake Bank Road Hollingworth Lake	Original Size:	A3	Project Number:	1026
Title:	Proposed Section A - A	Drawing Number:	DR-P2 -1026 - 14		
Client:	Mr John Howarth				
Date:	01/03/2022				
Tel :-	07756 910210				
Email :-	qualitycreativedesign@gmail.com				

QCD

Quality Creative Design
ARCHITECTURAL SERVICES